
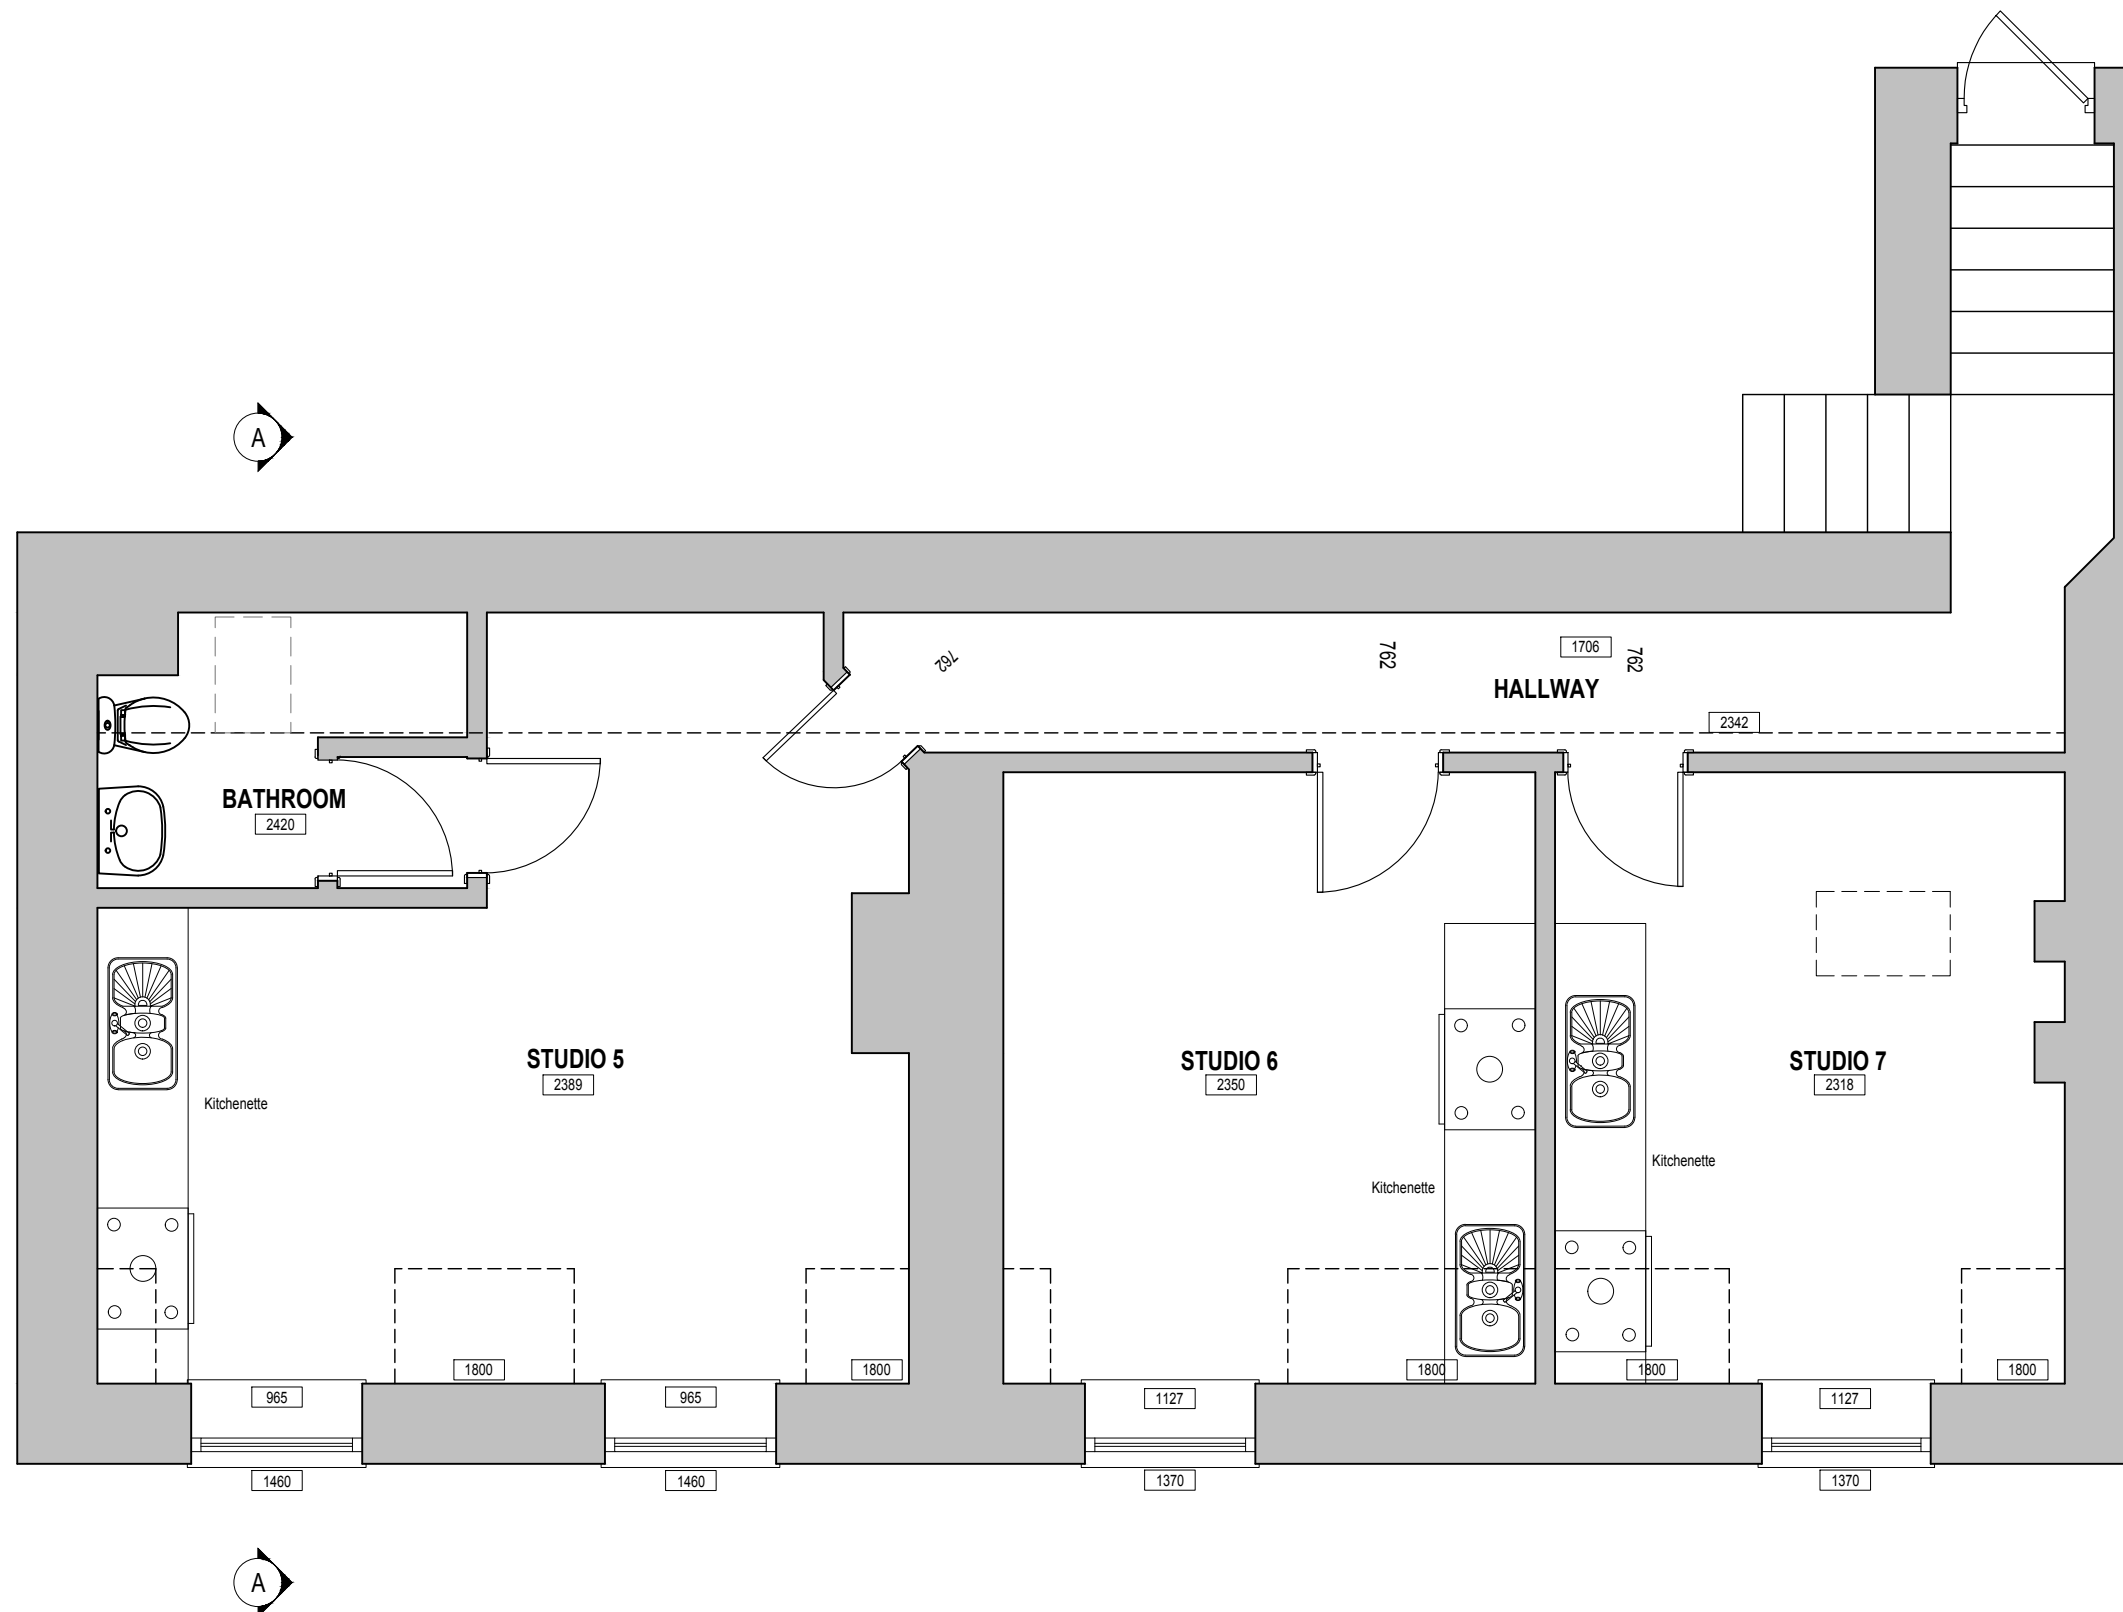


\* COPYRIGHT. DO NOT SCALE EXCEPT FOR PLANNING PURPOSES. CHECK ALL DIMENSIONS ON SITE. THIS DRAWING IS ONLY TO BE USED ON THE SITE FOR WHICH DESIGNED

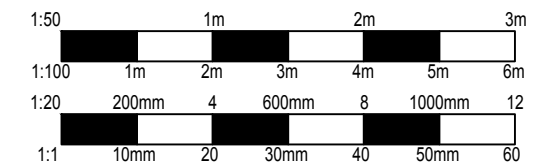

EXISTING SECOND FLOOR PLAN  
SCALE 1:50

|   |  |                          |
|---|--|--------------------------|
|   |  |                          |
|   |  |                          |
|   |  |                          |
| REVISIONS   |  | DATE                     |
| CLIENT:<br>MR ABEL   |  |                          |
| PROJECT:<br>PROPOSED CONVERSION OF STUDIO<br>APARTMENTS & COMMUNAL BATHROOMS<br>INTO 3No. SELF CONTAINED APARTMENTS<br>AT YOUNIE HOUSE, MARKET PLACE,<br>CHIPPENHAM, WILTSHIRE, SN15 3HD |  |                          |
| TITLE:<br>EXISTING SECOND FLOOR PLAN   |  |                          |
| DRAWN: RJ   |  | SCALES @ A1:<br><br>1:50 |
| CHECKED: JA   |  |                          |
| DATE: DEC 24   |  |                          |
| DRG No: AA/24/46/03   |  | REV.: -                  |

Armstrong  
architecture

THE OLD BAKEHOUSE, 21 TIMBER STREET,  
CHIPPENHAM, WILTSHIRE, SN15 3BS  
01249 404 004    [info@armstrongarchitecture.co.uk](mailto:info@armstrongarchitecture.co.uk)