


* COPYRIGHT. DO NOT SCALE EXCEPT FOR PLANNING PURPOSES. CHECK ALL DIMENSIONS ON SITE. THIS DRAWING IS ONLY TO BE USED ON THE SITE FOR WHICH DESIGNED

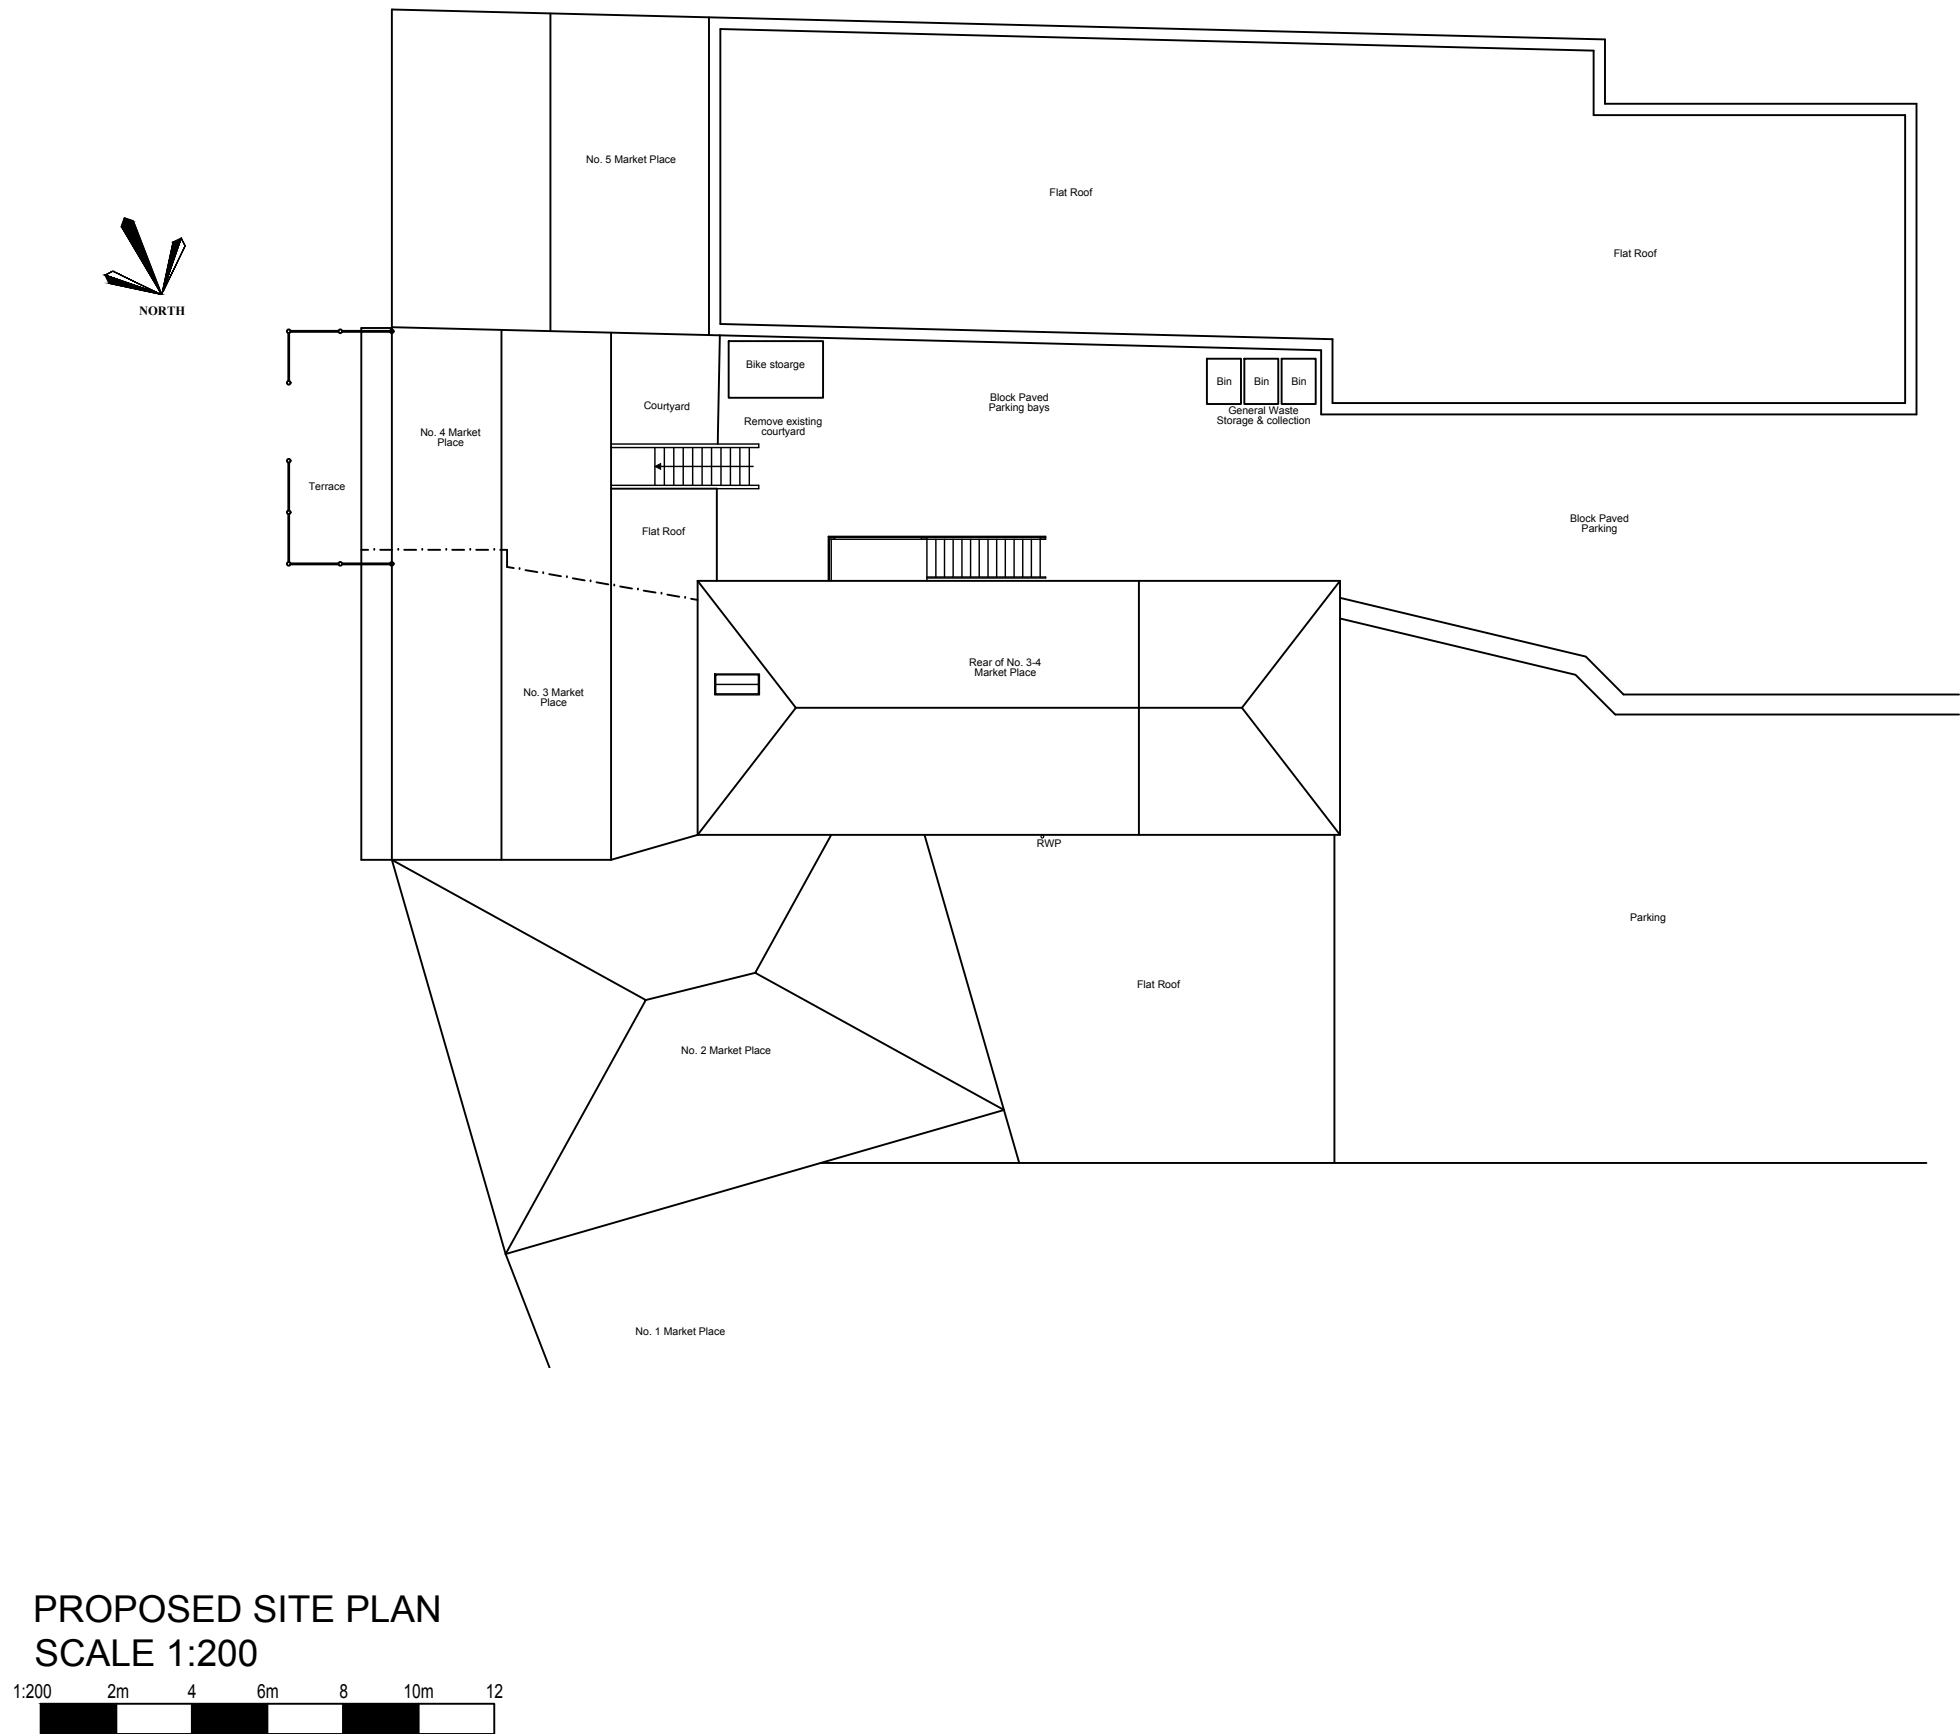

REVISIONS		DATE
CLIENT: MR ABEL		
PROJECT: PROPOSED CONVERSION OF STUDIO APARTMENTS & COMMUNAL BATHROOMS INTO 3No. SELF CONTAINED APARTMENTS AT YOUNIE HOUSE, MARKET PLACE, CHIPPENHAM, WILTSHIRE, SN15 3HD		
TITLE: PROPOSED SITE PLAN		
DRAWN: RJ		SCALES @ A1: 1:200
CHECKED: JA		
DATE: DEC 24		
DRG No: AA/24/46/06		REV.: -

Armstrong
architecture

THE OLD BAKEHOUSE, 21 TIMBER STREET,
CHIPPENHAM, WILTSHIRE, SN15 3BS
01249 404 004 info@armstrongarchitecture.co.uk