
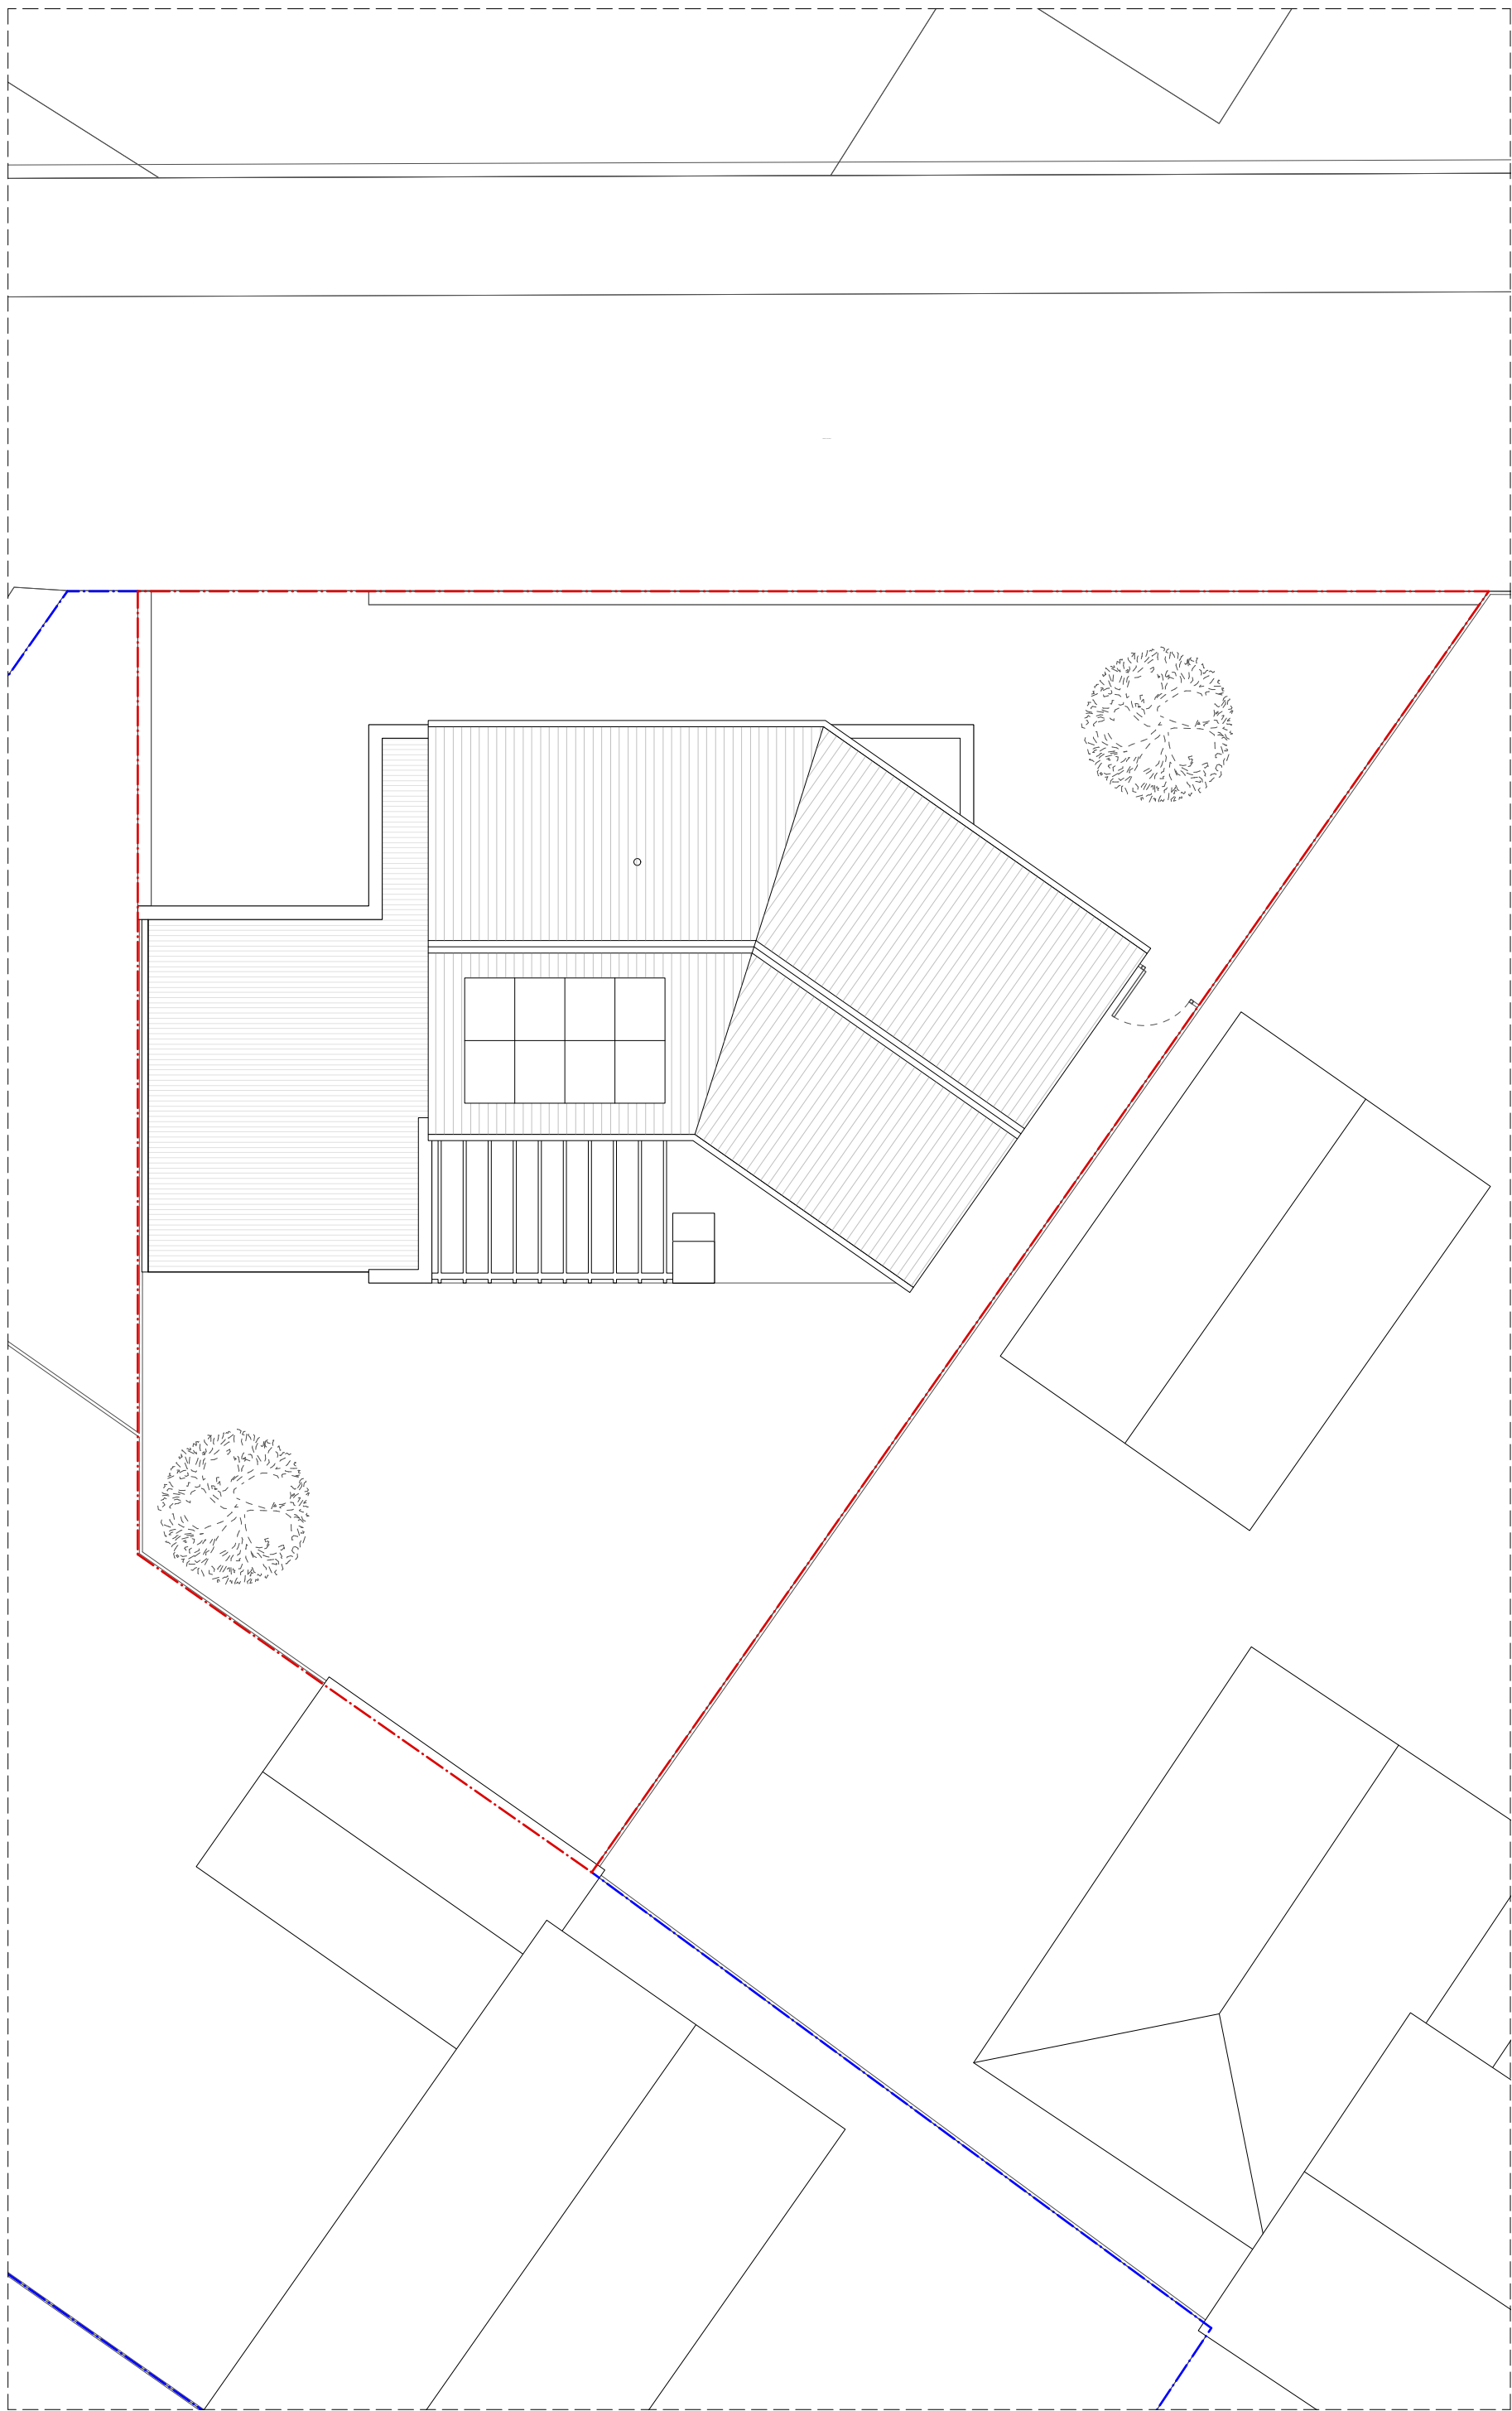
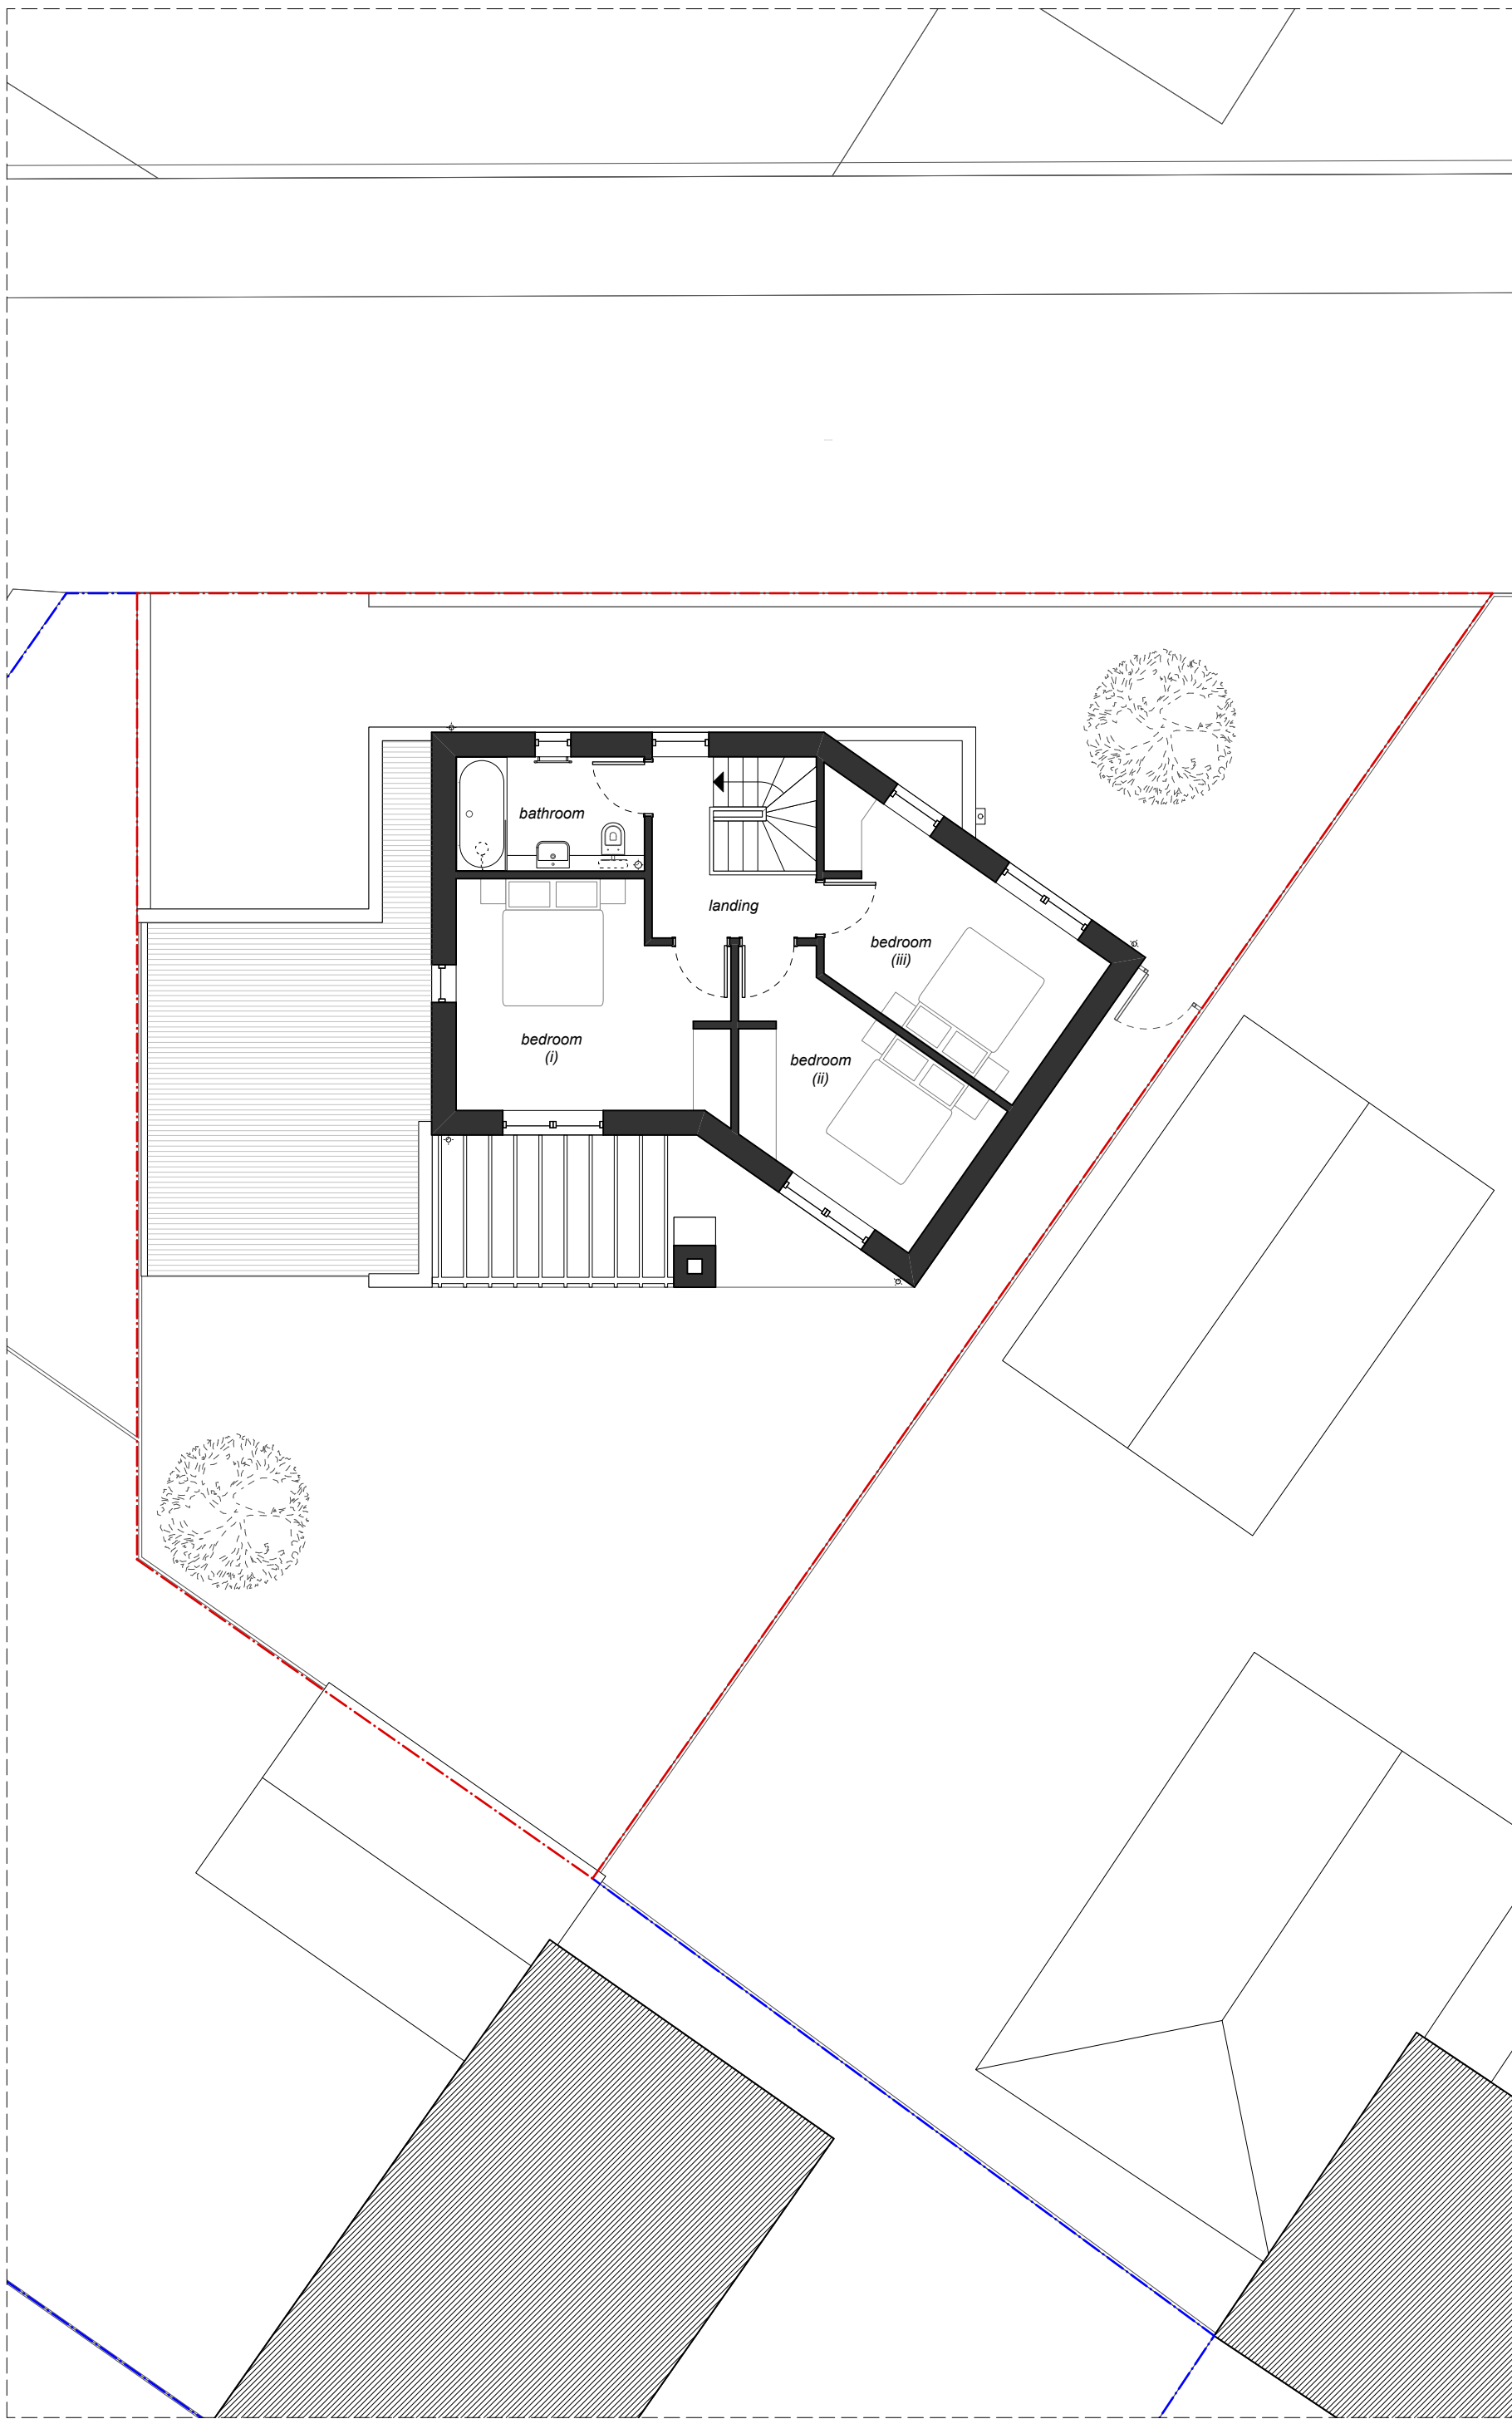


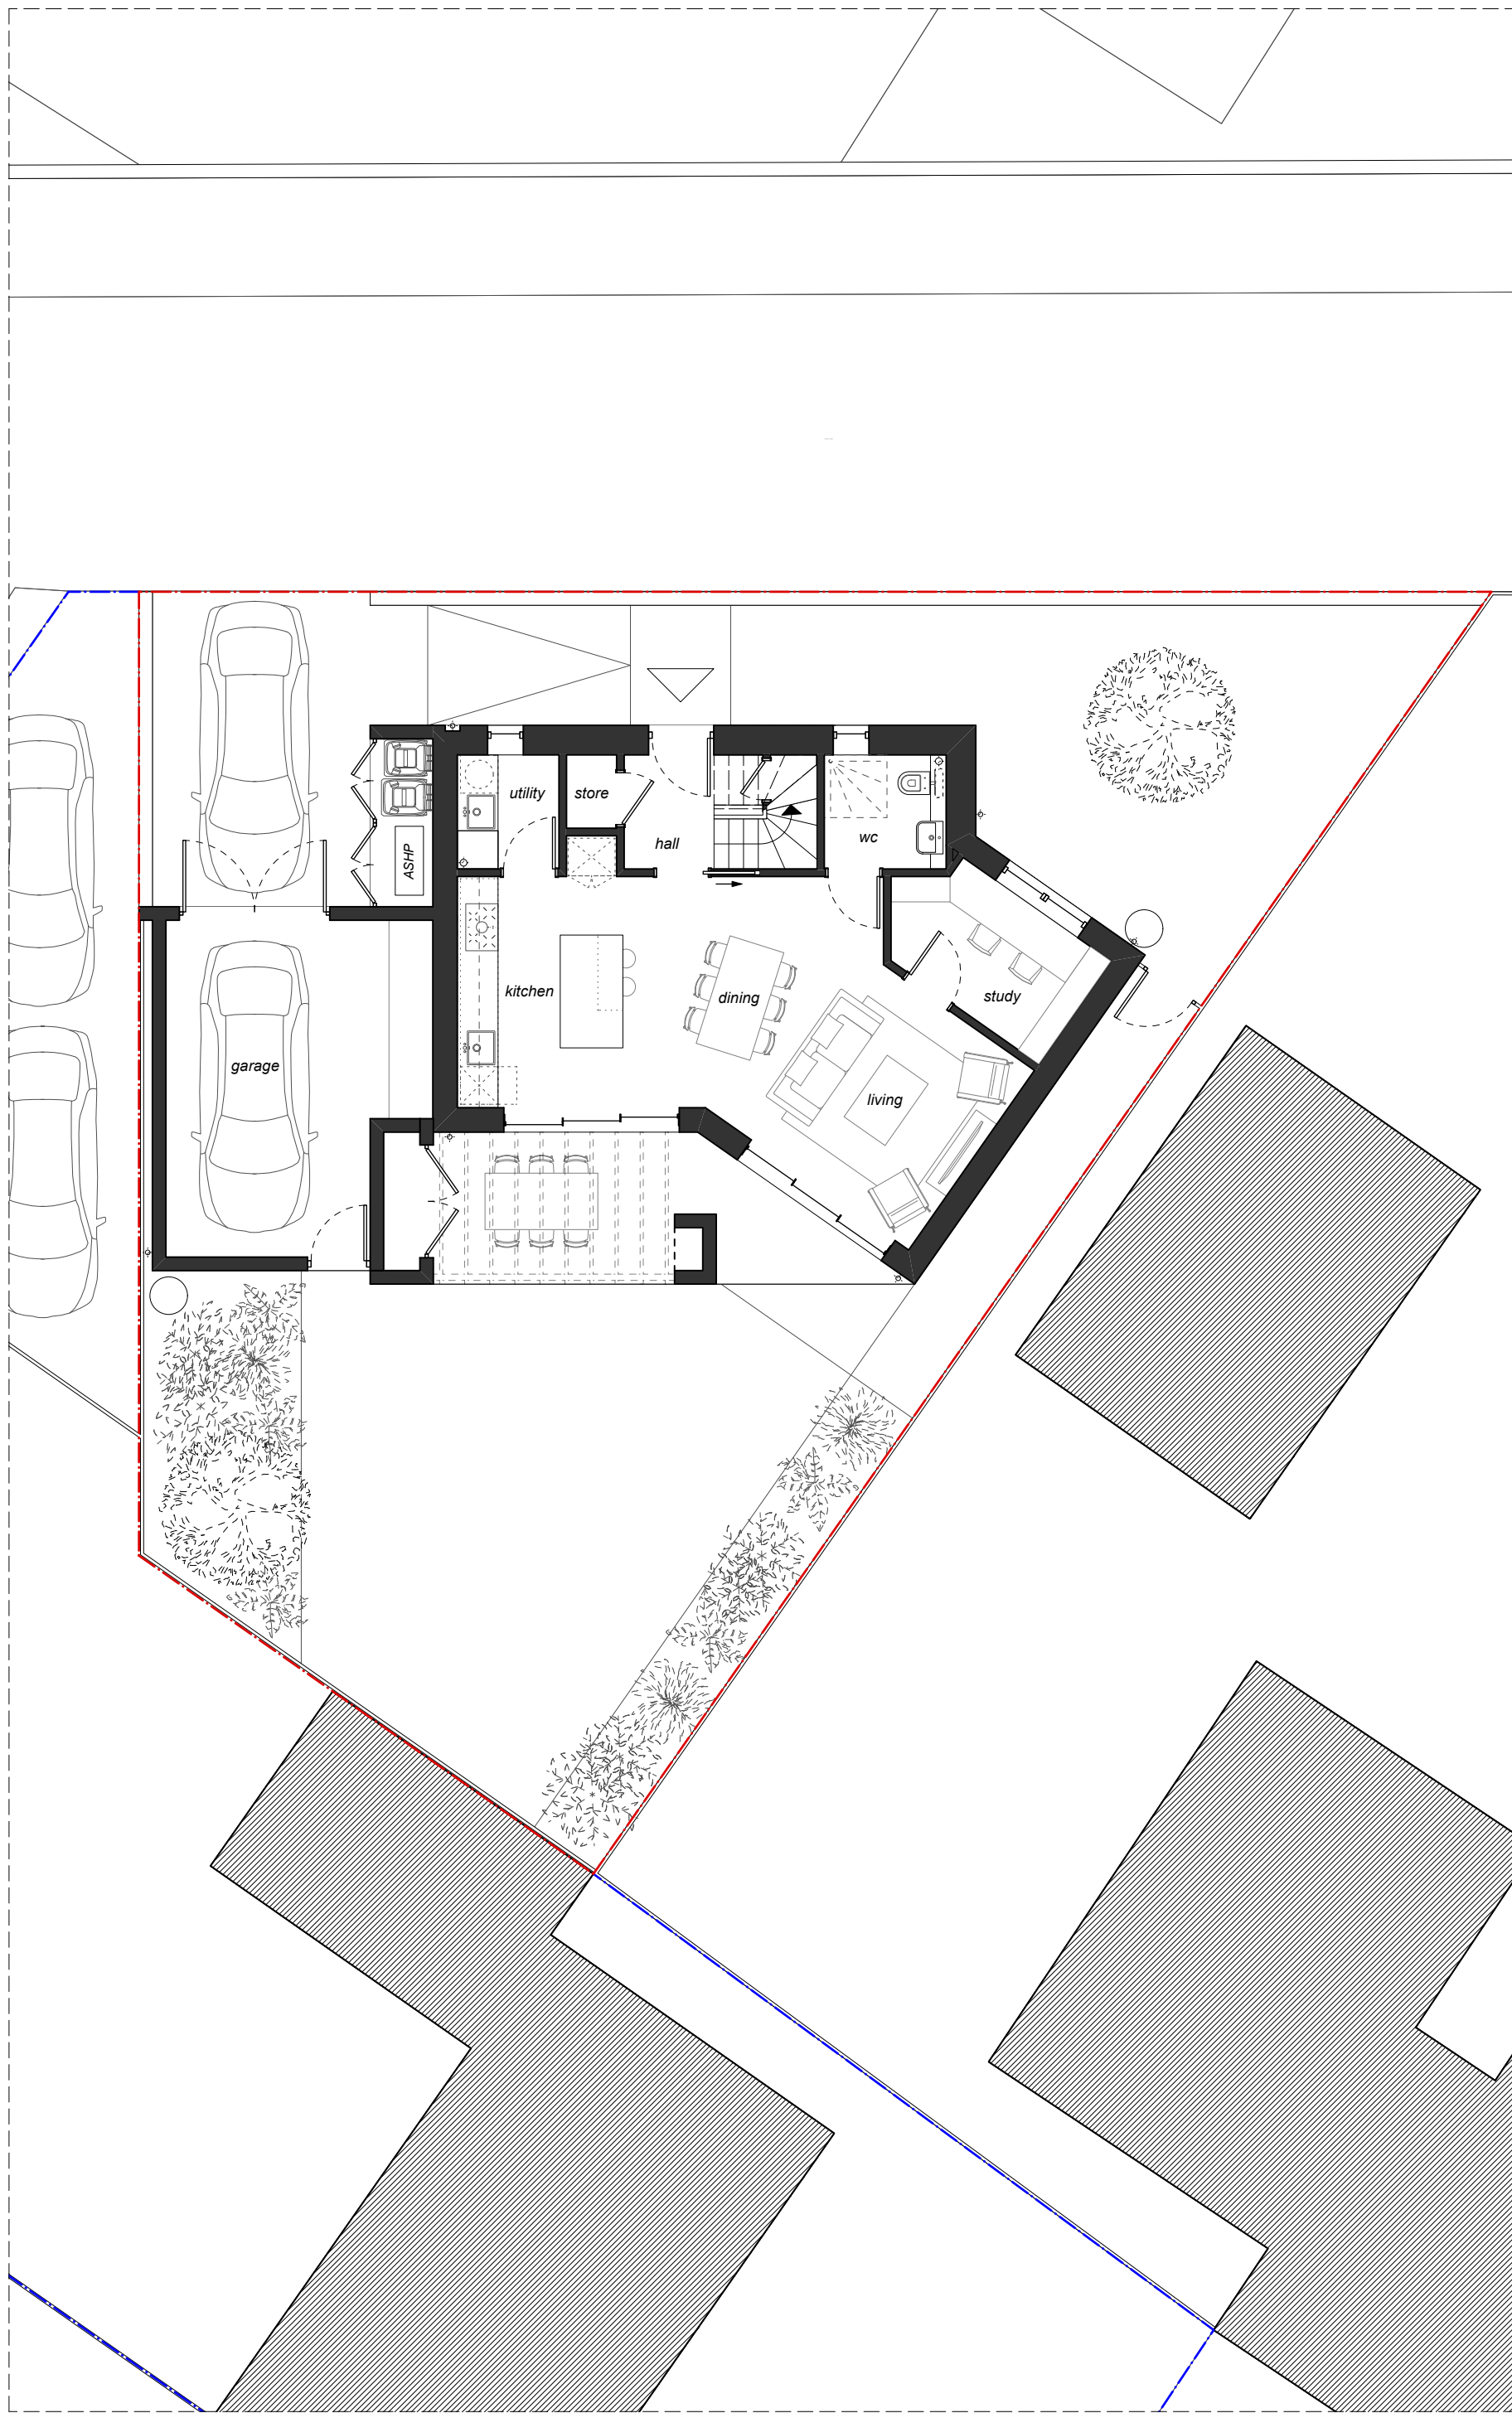

00 Ground Floor Plan

01 First Floor Plan

02 Roof Plan

Proposed New Dwelling:

- . 2 storey
- . 3 bedroom, 6 person
- . 110m² GIA
- . 2.8m² storage
- . M4(2) Category 2: Accessible and Adaptable Dwelling
- . 2 no. off street parking spaces
- . Plot Size: 276m²

arrayed works
info@arrayed.works
+44 (0)7525454720
www.arrayed.works

- General Notes
- 01 Drawings to be scaled for planning and pricing purposes only. Use only figured dimensions for construction.
 - 02 Any discrepancies between site and drawings to be reported to the architect immediately.
 - 03 Read in conjunction with all relevant consultants' drawings.
 - 04 Dimensions critical to proposed building works must be checked on site before building works commence.
 - 05 Drawing to be read in conjunction with Construction Stage Health and Safety Plan.
 - 06 This development is to comply with latest Building Regulations.

Notes

Revision
P01 27/01/2026
Planning Issue

Project
18 Honey Garston, Calne,
Wiltshire, SN11 8BL

Title

Proposed Floor
Plans

Date [first issue] Scale
January 2026 1:100 @ A1

Drawing Number
2505-PL-03

Status Revision
PLANNING P01

