




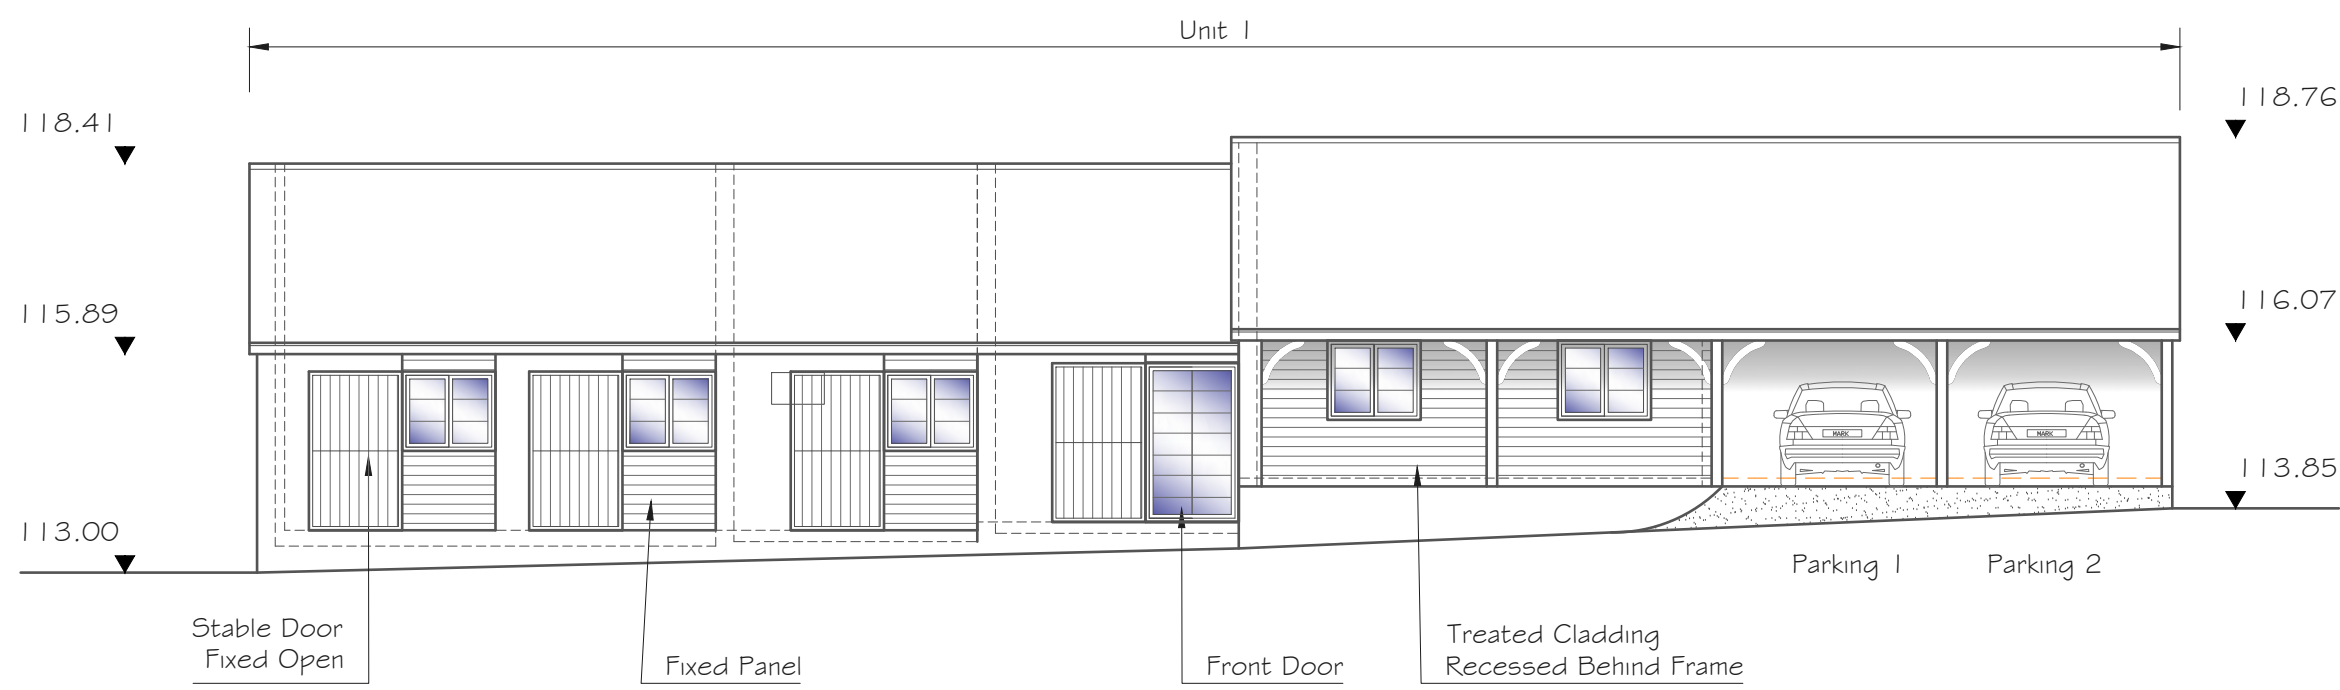


FRONT ELEVATION
Scale 1:100

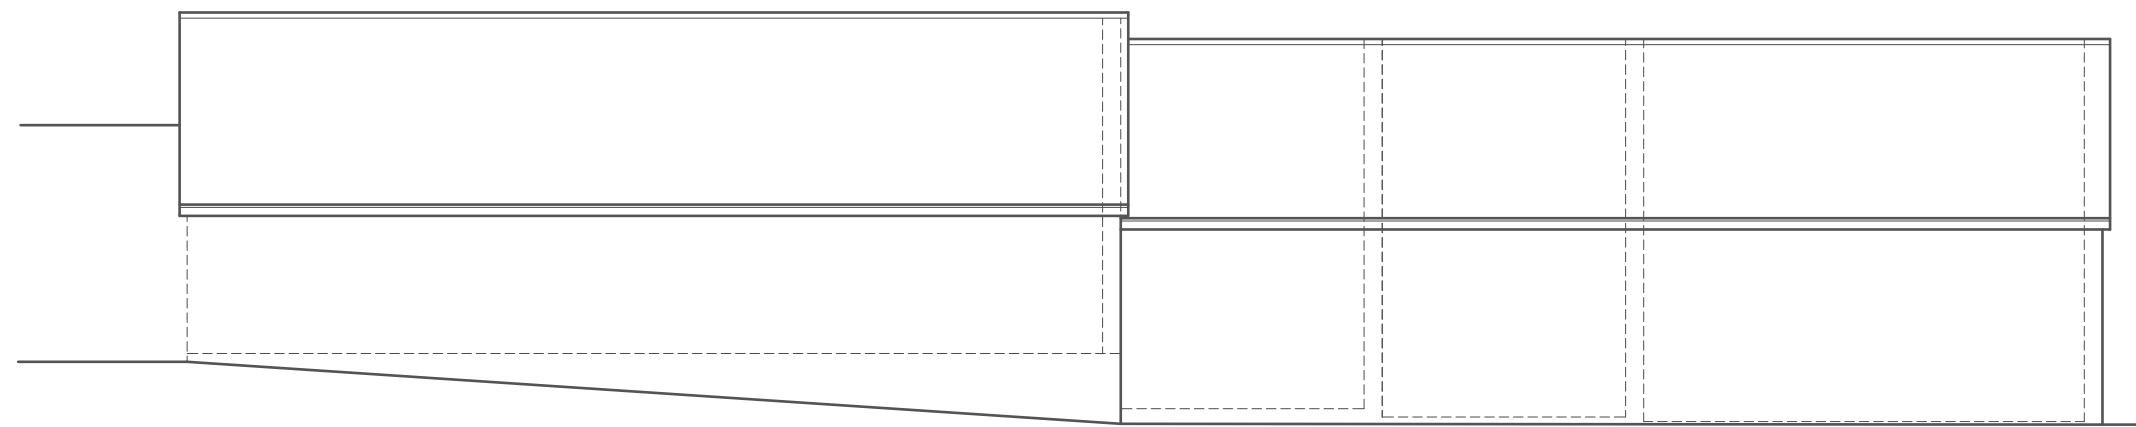


REAR ELEVATION
Scale 1:100

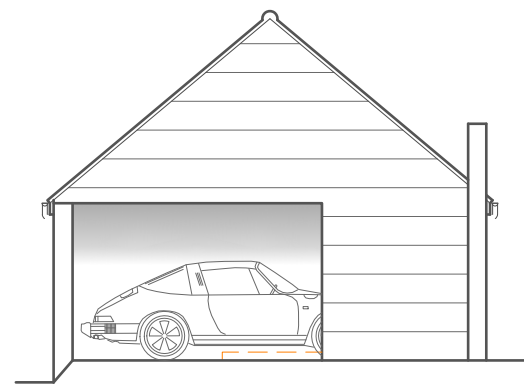

SIDE ELEVATION
Scale 1:100

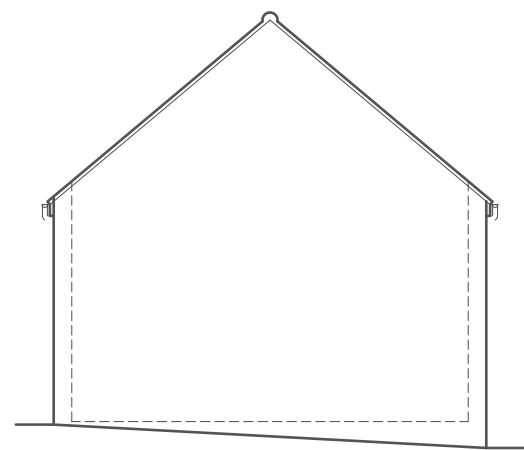


SIDE ELEVATION
Scale 1:100


 


ROOF PLAN
Scale 1:100

- Existing Walls
- Proposed Walls
- Remove Walls

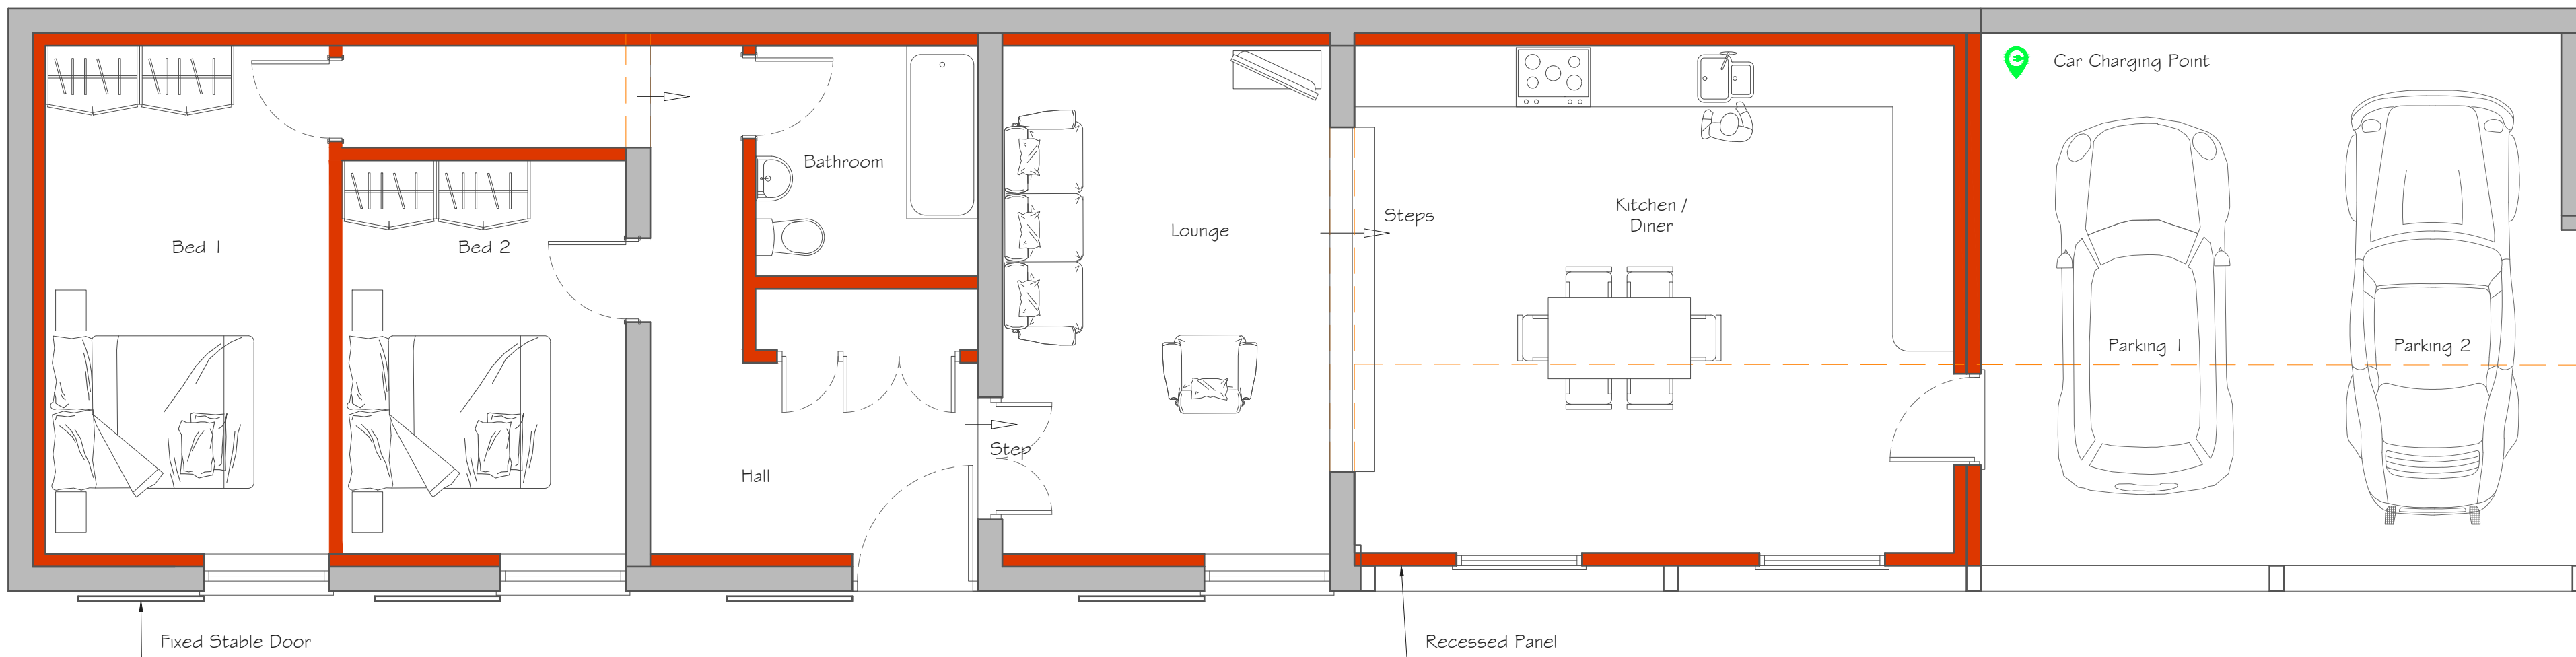

GROUND FLOOR PLAN
Scale 1:50

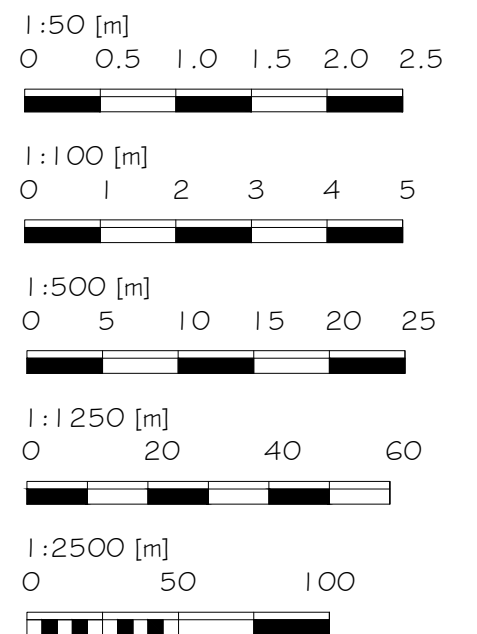 

Alex Dawson
www.addraughting.co.uk
alex@addraughting.co.uk
01672 511412
07791 341698

59 Barrow Close
Marlborough
Wiltshire
SN8 2BE



AD DRAUGHTING
ARCHITECTURAL SERVICES

Client

RAW PLANNING

Job Title

CONVERSIONS AT:
WEDHAMPTON

Drawing Title

BARN 1 & 2
PROPOSED ELEVATIONS AND PLANS

Scale

AS SHOWN

Date

25/11/2025

Drawn

AD

Drawing No.

1560-06

Rev

B