

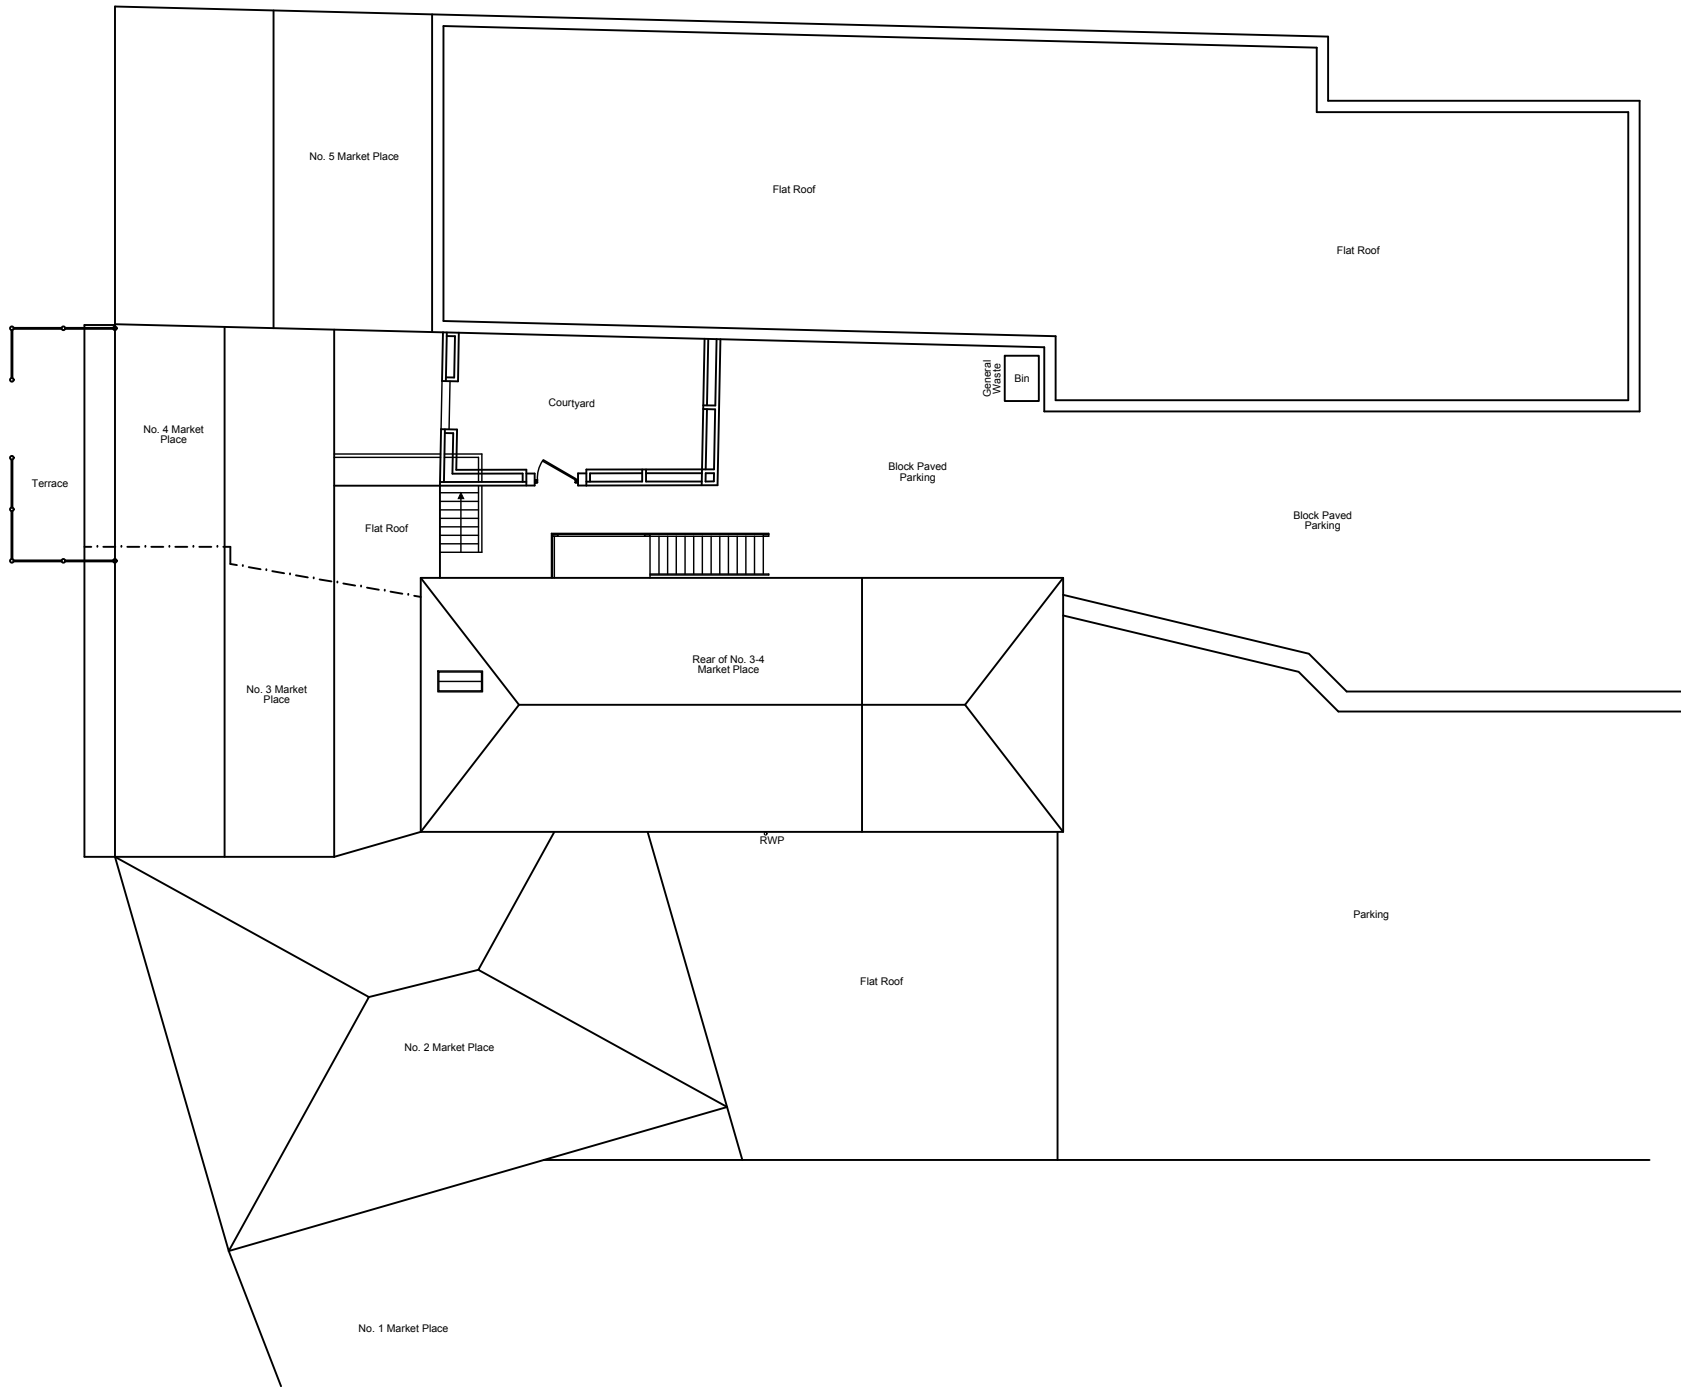



* COPYRIGHT. DO NOT SCALE EXCEPT FOR PLANNING PURPOSES. CHECK ALL DIMENSIONS ON SITE. THIS DRAWING IS ONLY TO BE USED ON THE SITE FOR WHICH DESIGNED

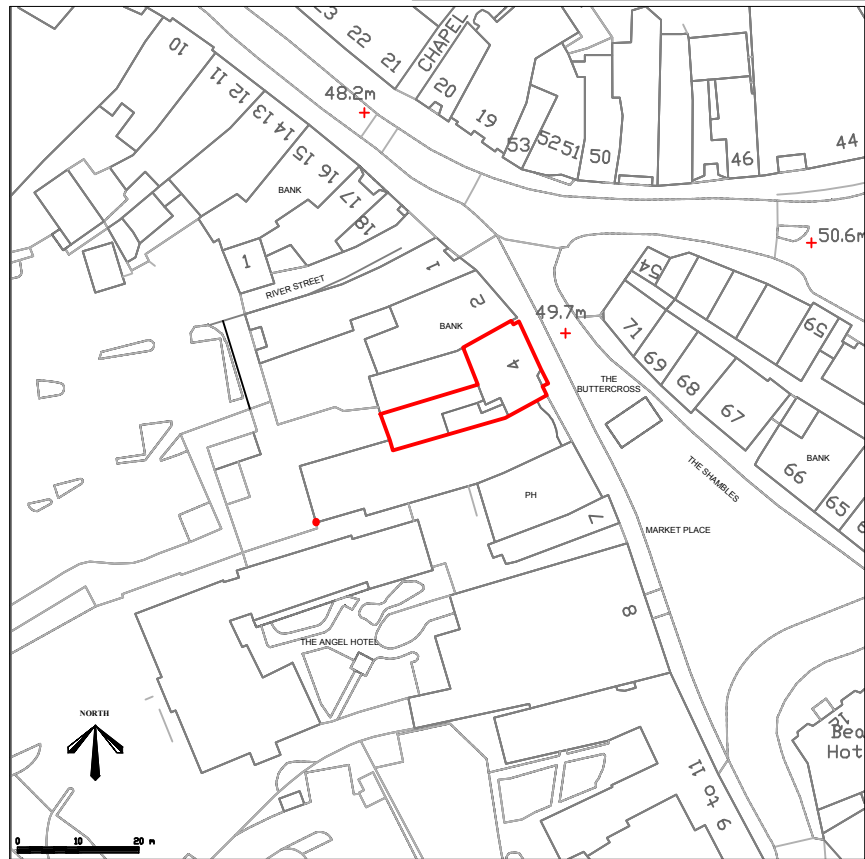

EXISTING SITE PLAN
SCALE 1:200

 

SITE LOCATION PLAN

 

REVISIONS	DATE
CLIENT: MR ABEL	
PROJECT: PROPOSED CONVERSION OF STUDIO APARTMENTS & COMMUNAL BATHROOMS INTO 3No. SELF CONTAINED APARTMENTS AT YOUNIE HOUSE, MARKET PLACE, CHIPPENHAM, WILTSHIRE, SN15 3HD	
TITLE: EXISTING SITE PLAN SITE LOCATION PLAN	
DRAWN: RJ	SCALES @ A1:
CHECKED: JA	1:200,
DATE: DEC 24	1:1250
DRG No: AA/24/46/01	REV.: -

Armstrong
architecture

THE OLD BAKEHOUSE, 21 TIMBER STREET,
CHIPPENHAM, WILTSHIRE, SN15 3BS
01249 404 004 info@armstrongarchitecture.co.uk