




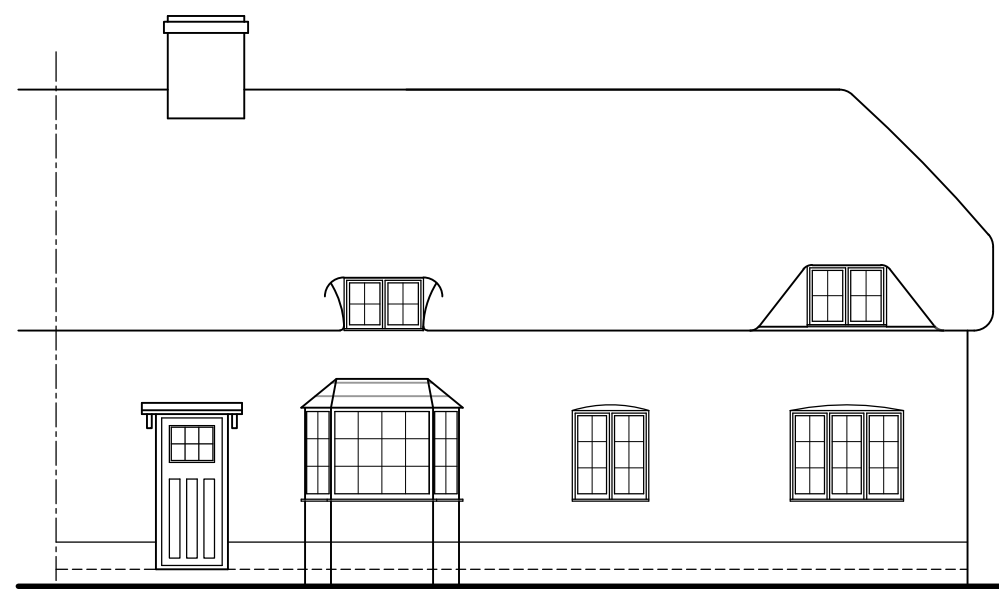

Proposed Front Elevation (Unchanged)
Scale 1:100

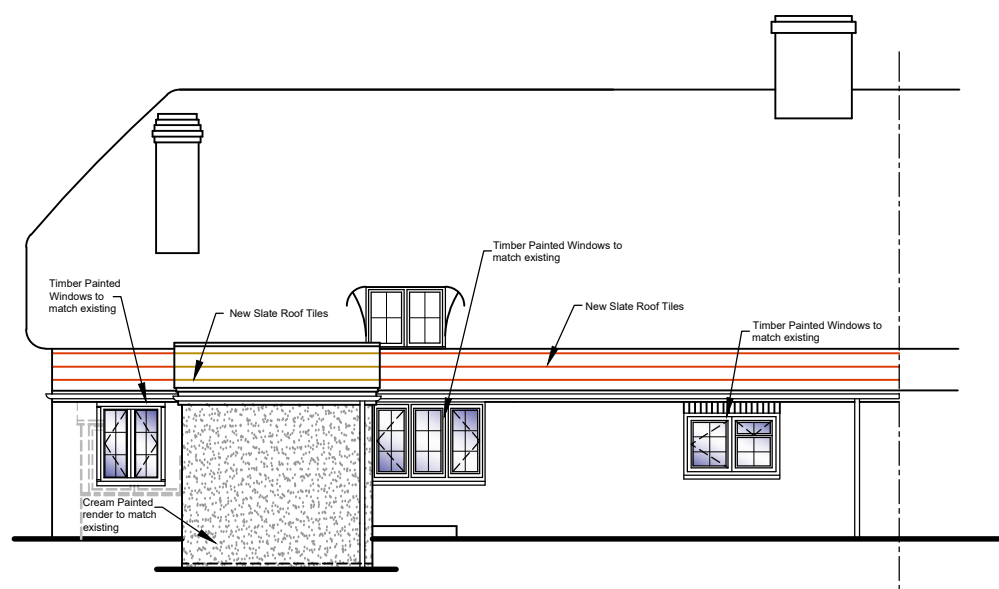

Proposed Rear Elevation
Scale 1:100

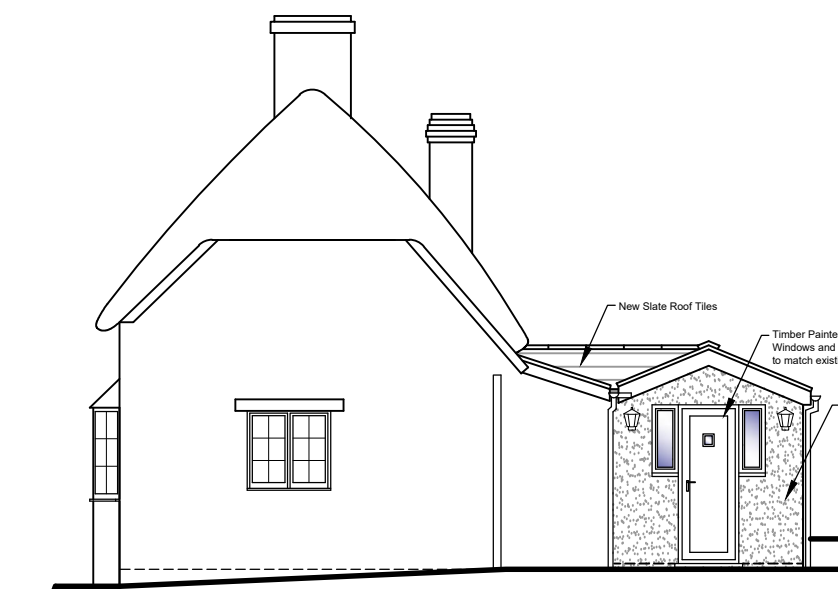


Proposed Side Elevation
Scale 1:100




Proposed Side Elevation
Scale 1:100




Proposed Side Section
Scale 1:100

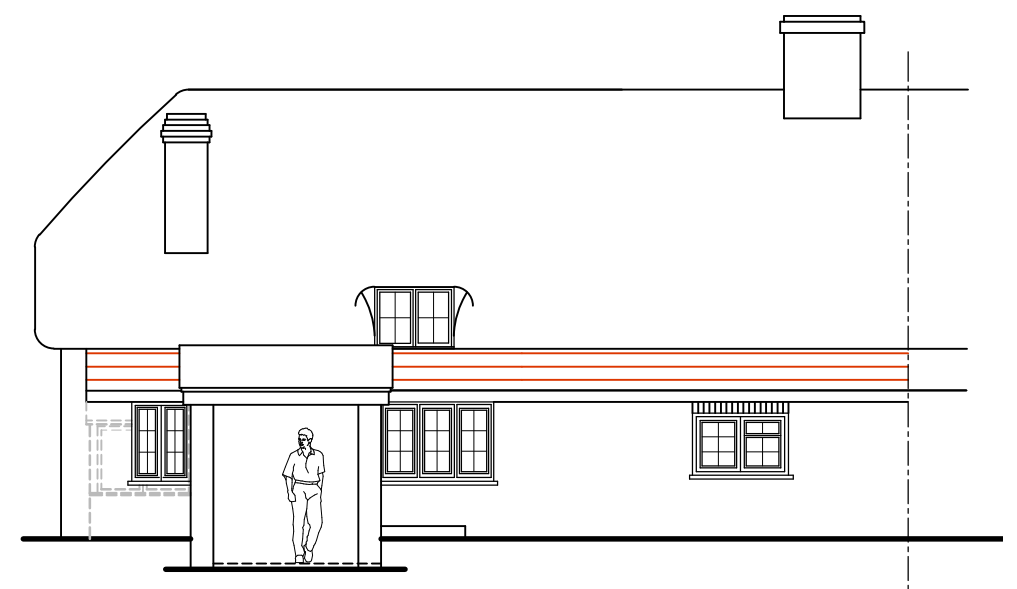


Proposed Rear Section
Scale 1:100

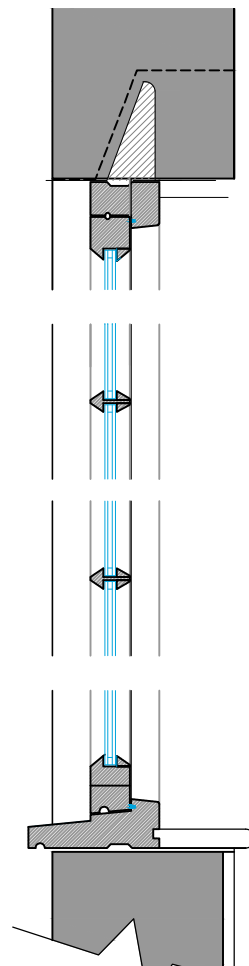


Proposed Vertical Window
Section with Lintel
Scale 1:10

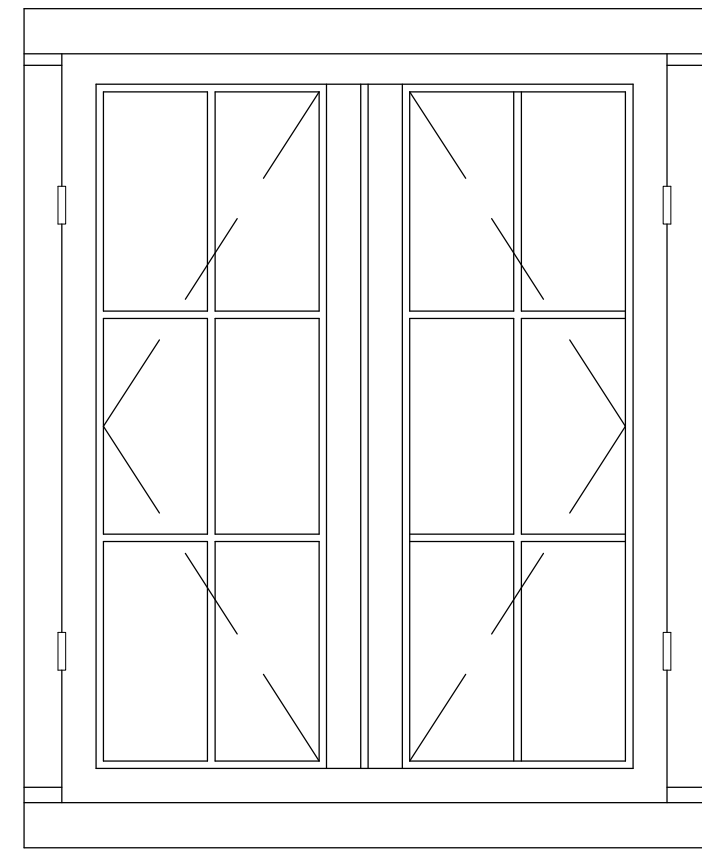


Proposed Slimlite Glazed New Utility Window
Scale 1:10

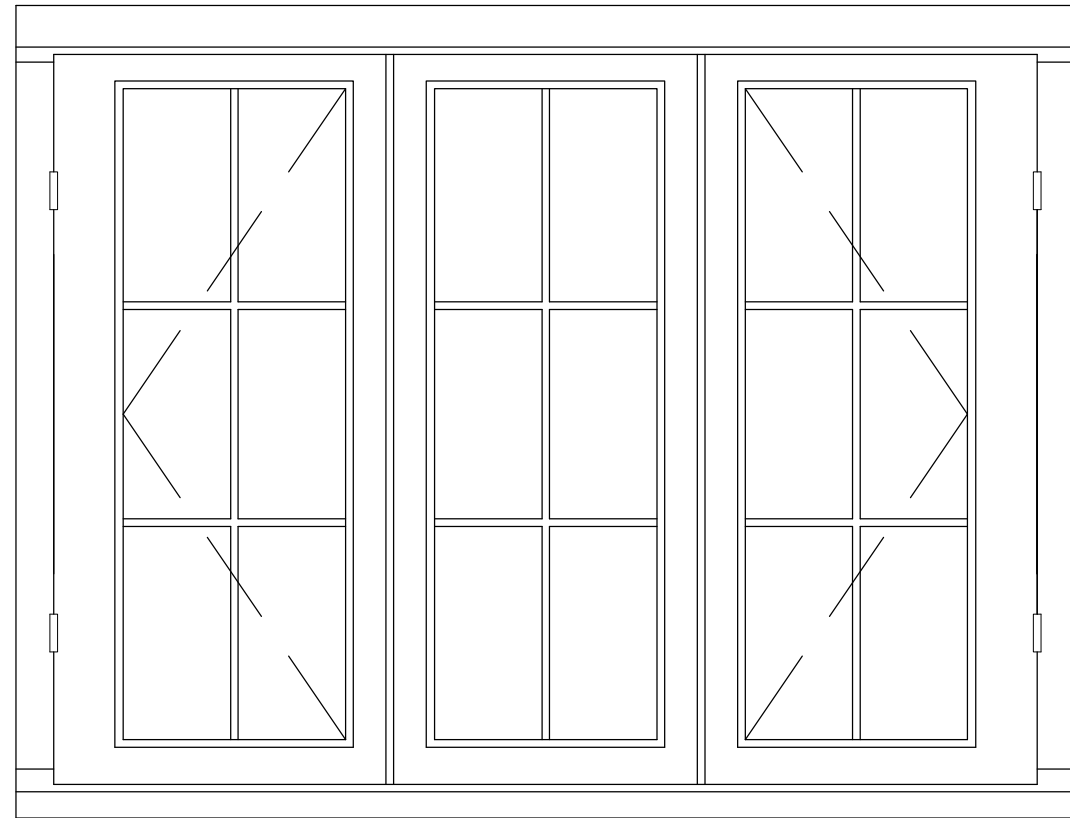


Proposed New Slimlite Glazed Dining Room Window
Scale 1:10

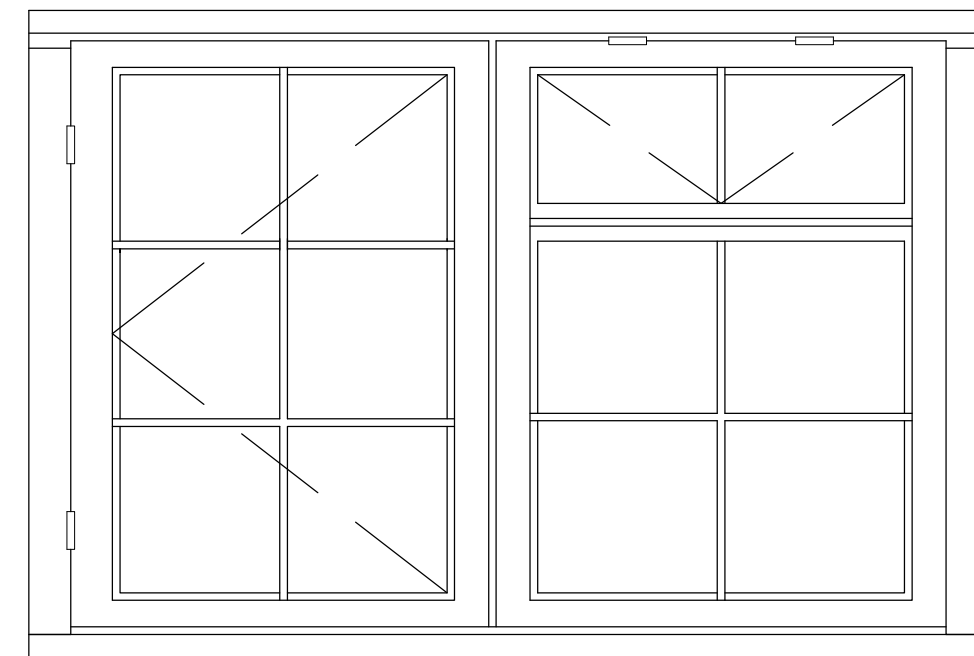


Proposed New Slimlite Glazed Bathroom Window
Scale 1:10

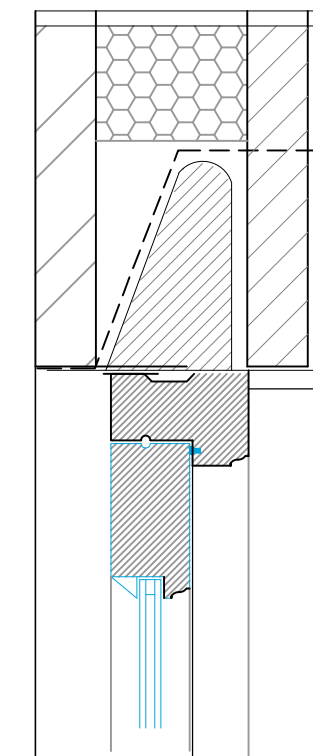


Proposed Head of Door
Scale 1:5

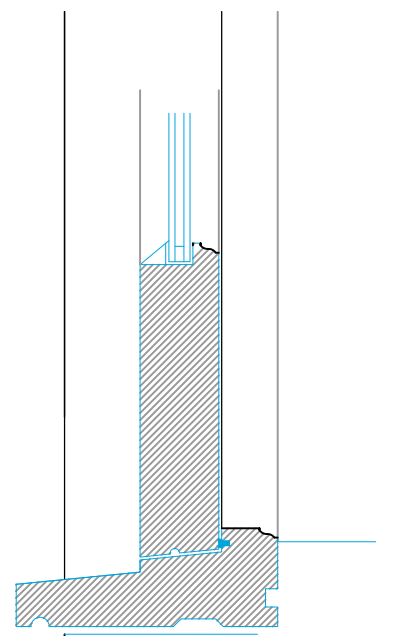


Proposed Sill of Door
Scale 1:5

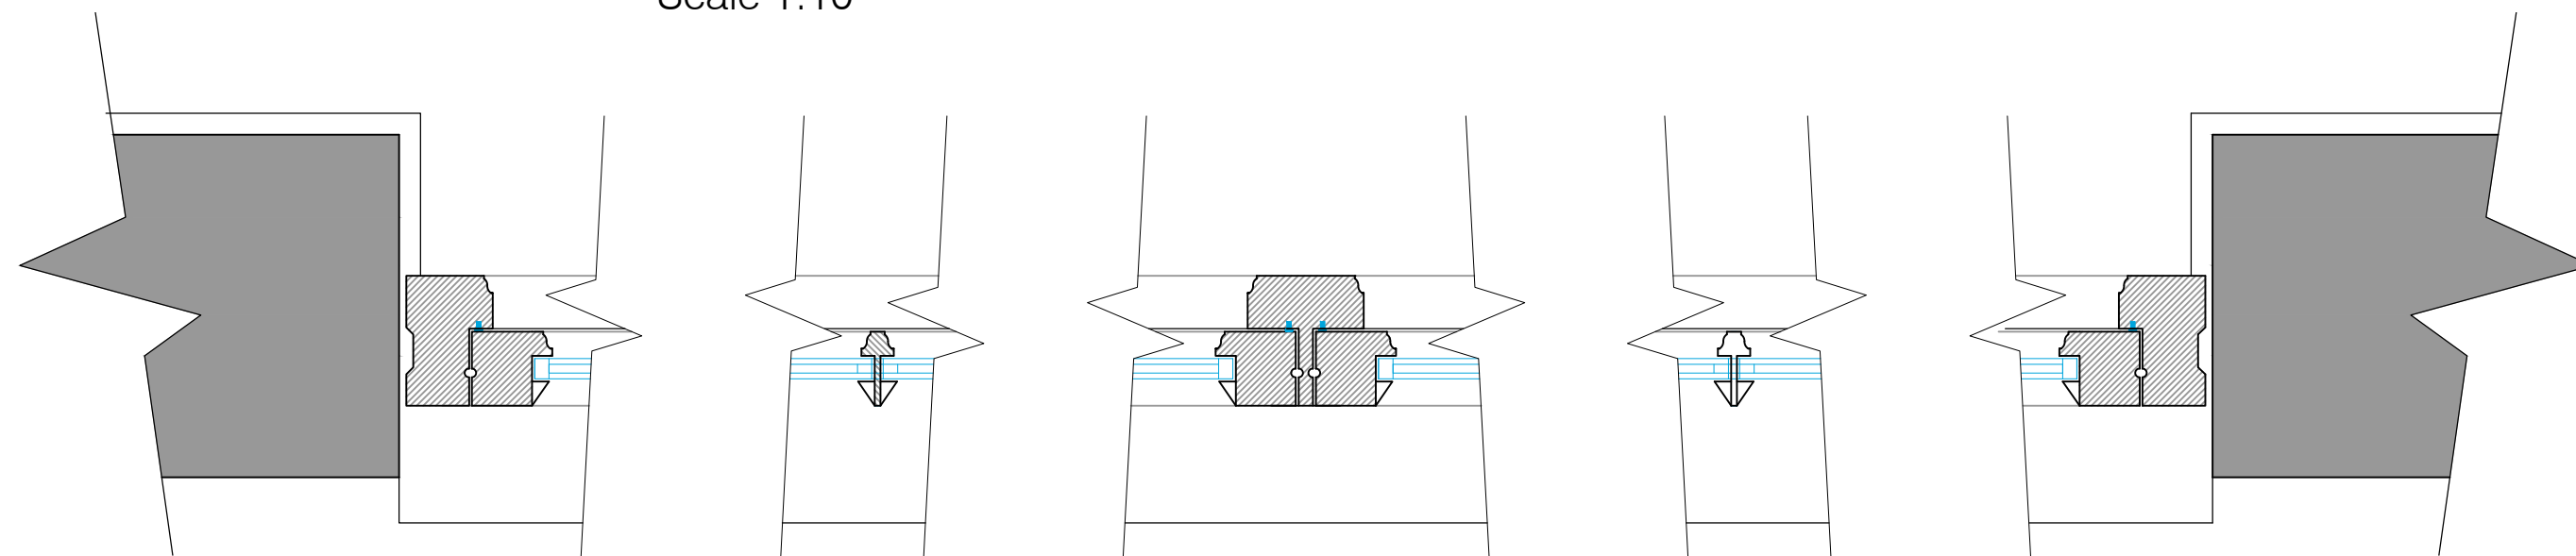


Proposed Window Plan
Scale 1:5

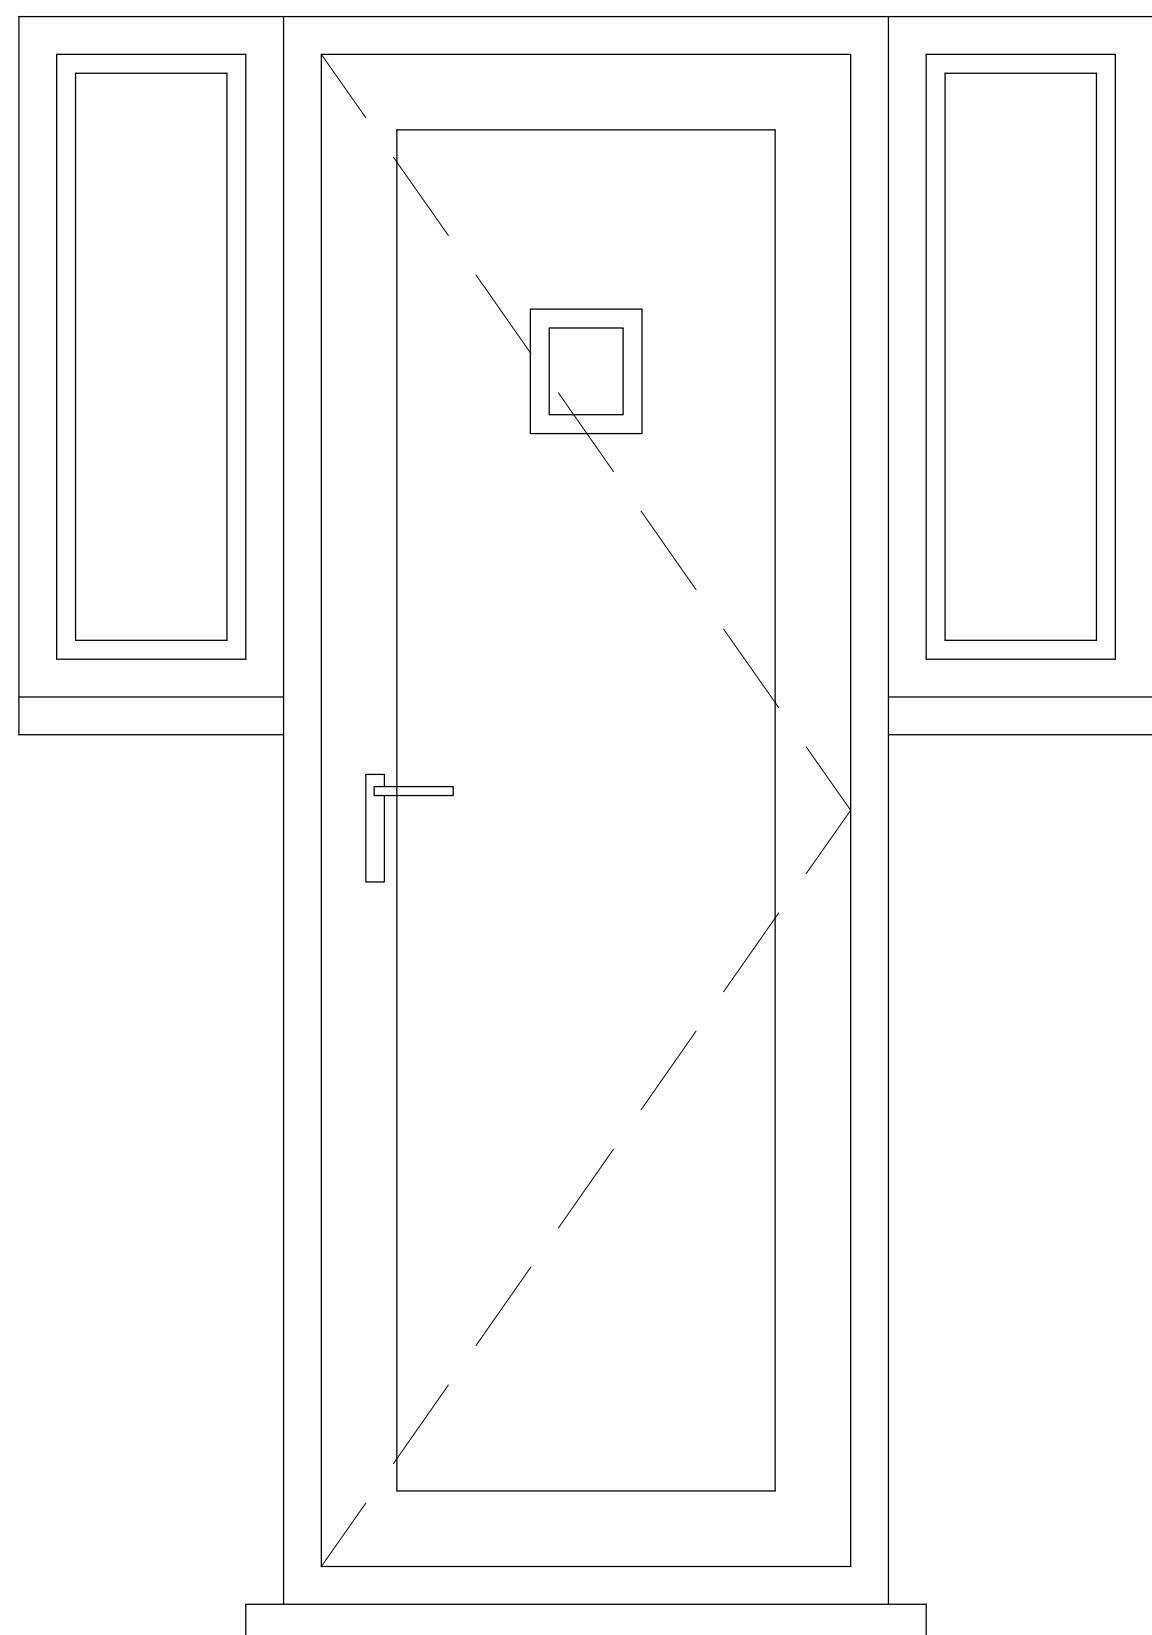


Proposed Front Porch Door
Scale 1:10

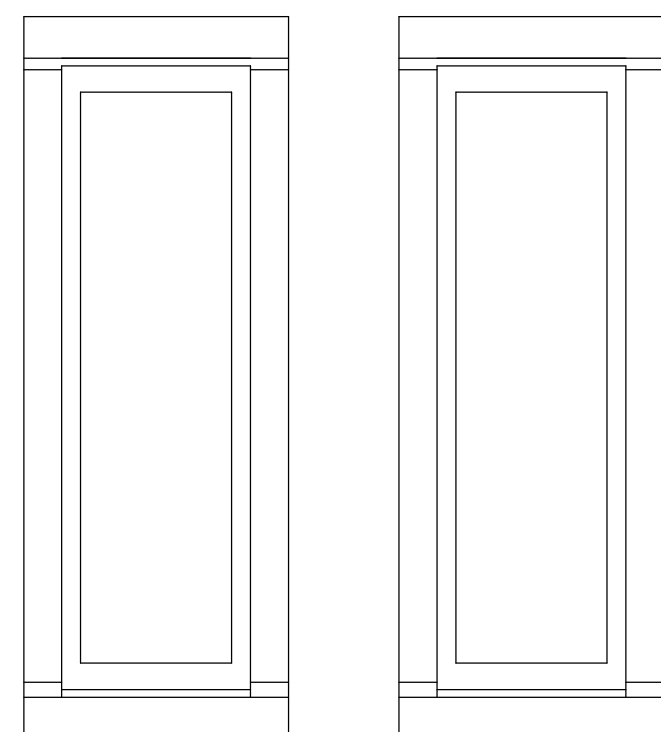


Proposed Front Porch Windows
Scale 1:10

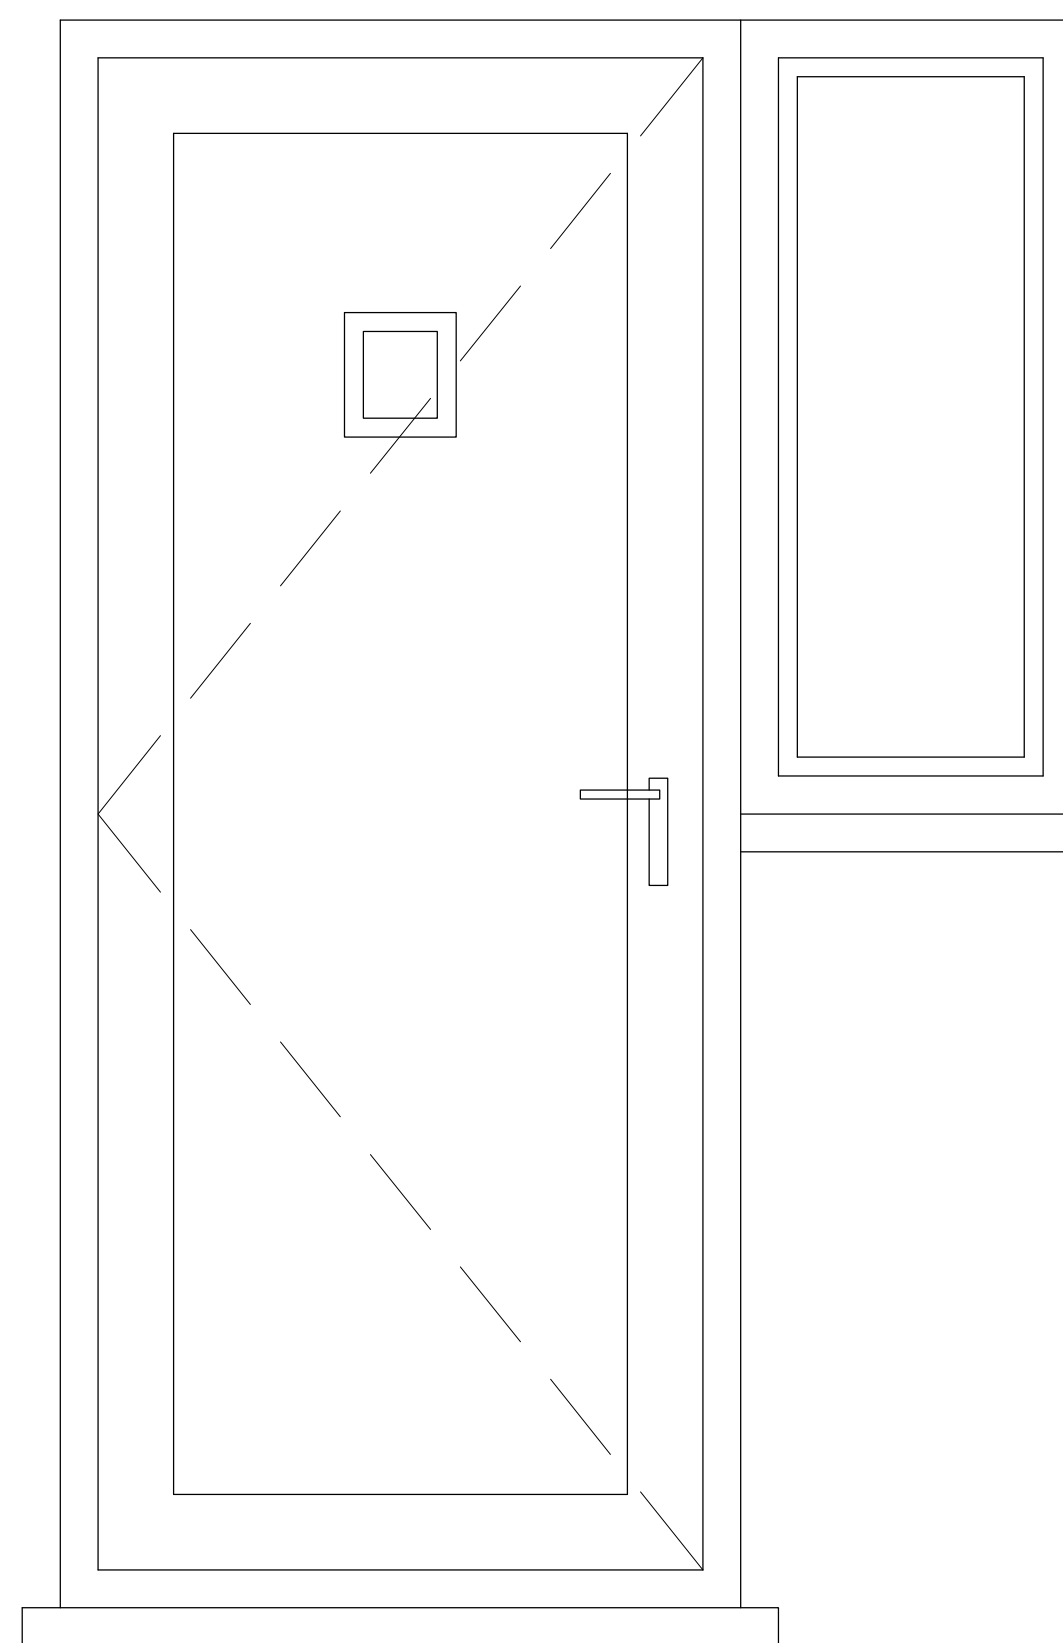

Proposed Rear Porch Door
Scale 1:10

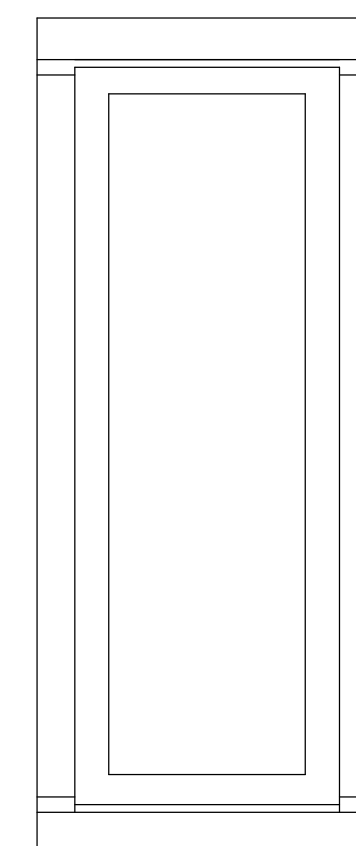

Proposed Rear Porch Window
Scale 1:10

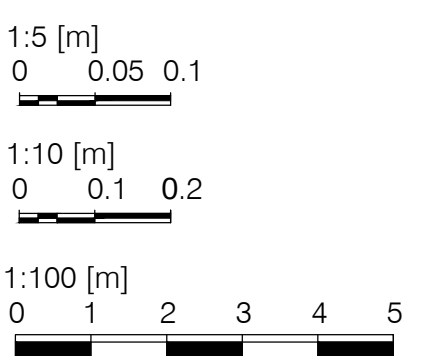

DRAWING FOR PLANNING PURPOSES ONLY.
NOT TO BE USED FOR CONSTRUCTION.



Ground Floor
6 Pelhams Court
Marlborough
Wiltshire SN8 2AG

T. 01672 518 278
E. info@tuttlearchserv.co.uk
F. facebook.com/tuttlearchserv
W. tuttlearchserv.co.uk

Job Title

Proposed conversion of the existing log store into bathroom, replace existing corrugated sheet lean-to roofs with natural slate, remove existing conservatory to create new entrance porch, new painted/timber windows and erect a picket garden fence & gate to the rear of the property @ 30 High Street, Burbage, Wiltshire, SN8 9AF

Mr & Mrs Suter

Drawing Title

Proposed Window & Door Details

DRAWING NUMBER				REV	
30 High Street - Proposed Window & Door Details					
REVISIONS					