



* COPYRIGHT. DO NOT SCALE EXCEPT FOR PLANNING PURPOSES. CHECK ALL DIMENSIONS ON SITE. THIS DRAWING IS ONLY TO BE USED ON THE SITE FOR WHICH DESIGNED

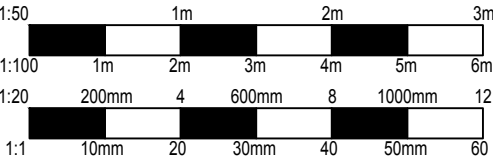

PROPOSED FRONT ELEVATION (No change)
SCALE 1:100

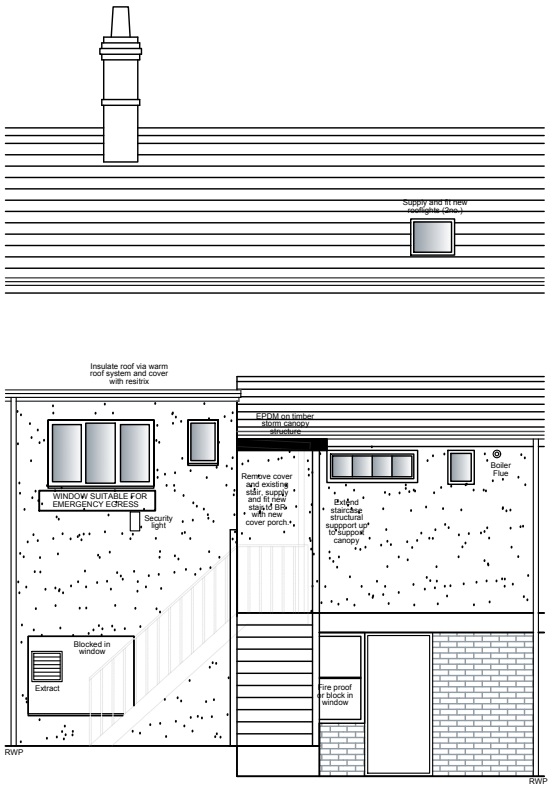

PROPOSED REAR ELEVATION
SCALE 1:100

REVISIONS		DATE
CLIENT:	MR ABEL	
PROJECT:	PROPOSED CONVERSION OF STUDIO APARTMENTS & COMMUNAL BATHROOMS INTO 3No. SELF CONTAINED APARTMENTS AT YOUNIE HOUSE, MARKET PLACE, CHIPPENHAM, WILTSHIRE, SN15 3HD	
TITLE:	PROPOSED ELEVATIONS	
DRAWN: RJ	SCALES @ A1:	
CHECKED: JA	1:100	
DATE: DEC 24		
DRG No: AA/24/46/09	REV.: -	

Armstrong
architecture

THE OLD BAKEHOUSE, 21 TIMBER STREET,
CHIPPENHAM, WILTSHIRE, SN15 3BS
01249 404 004 info@armstrongarchitecture.co.uk