




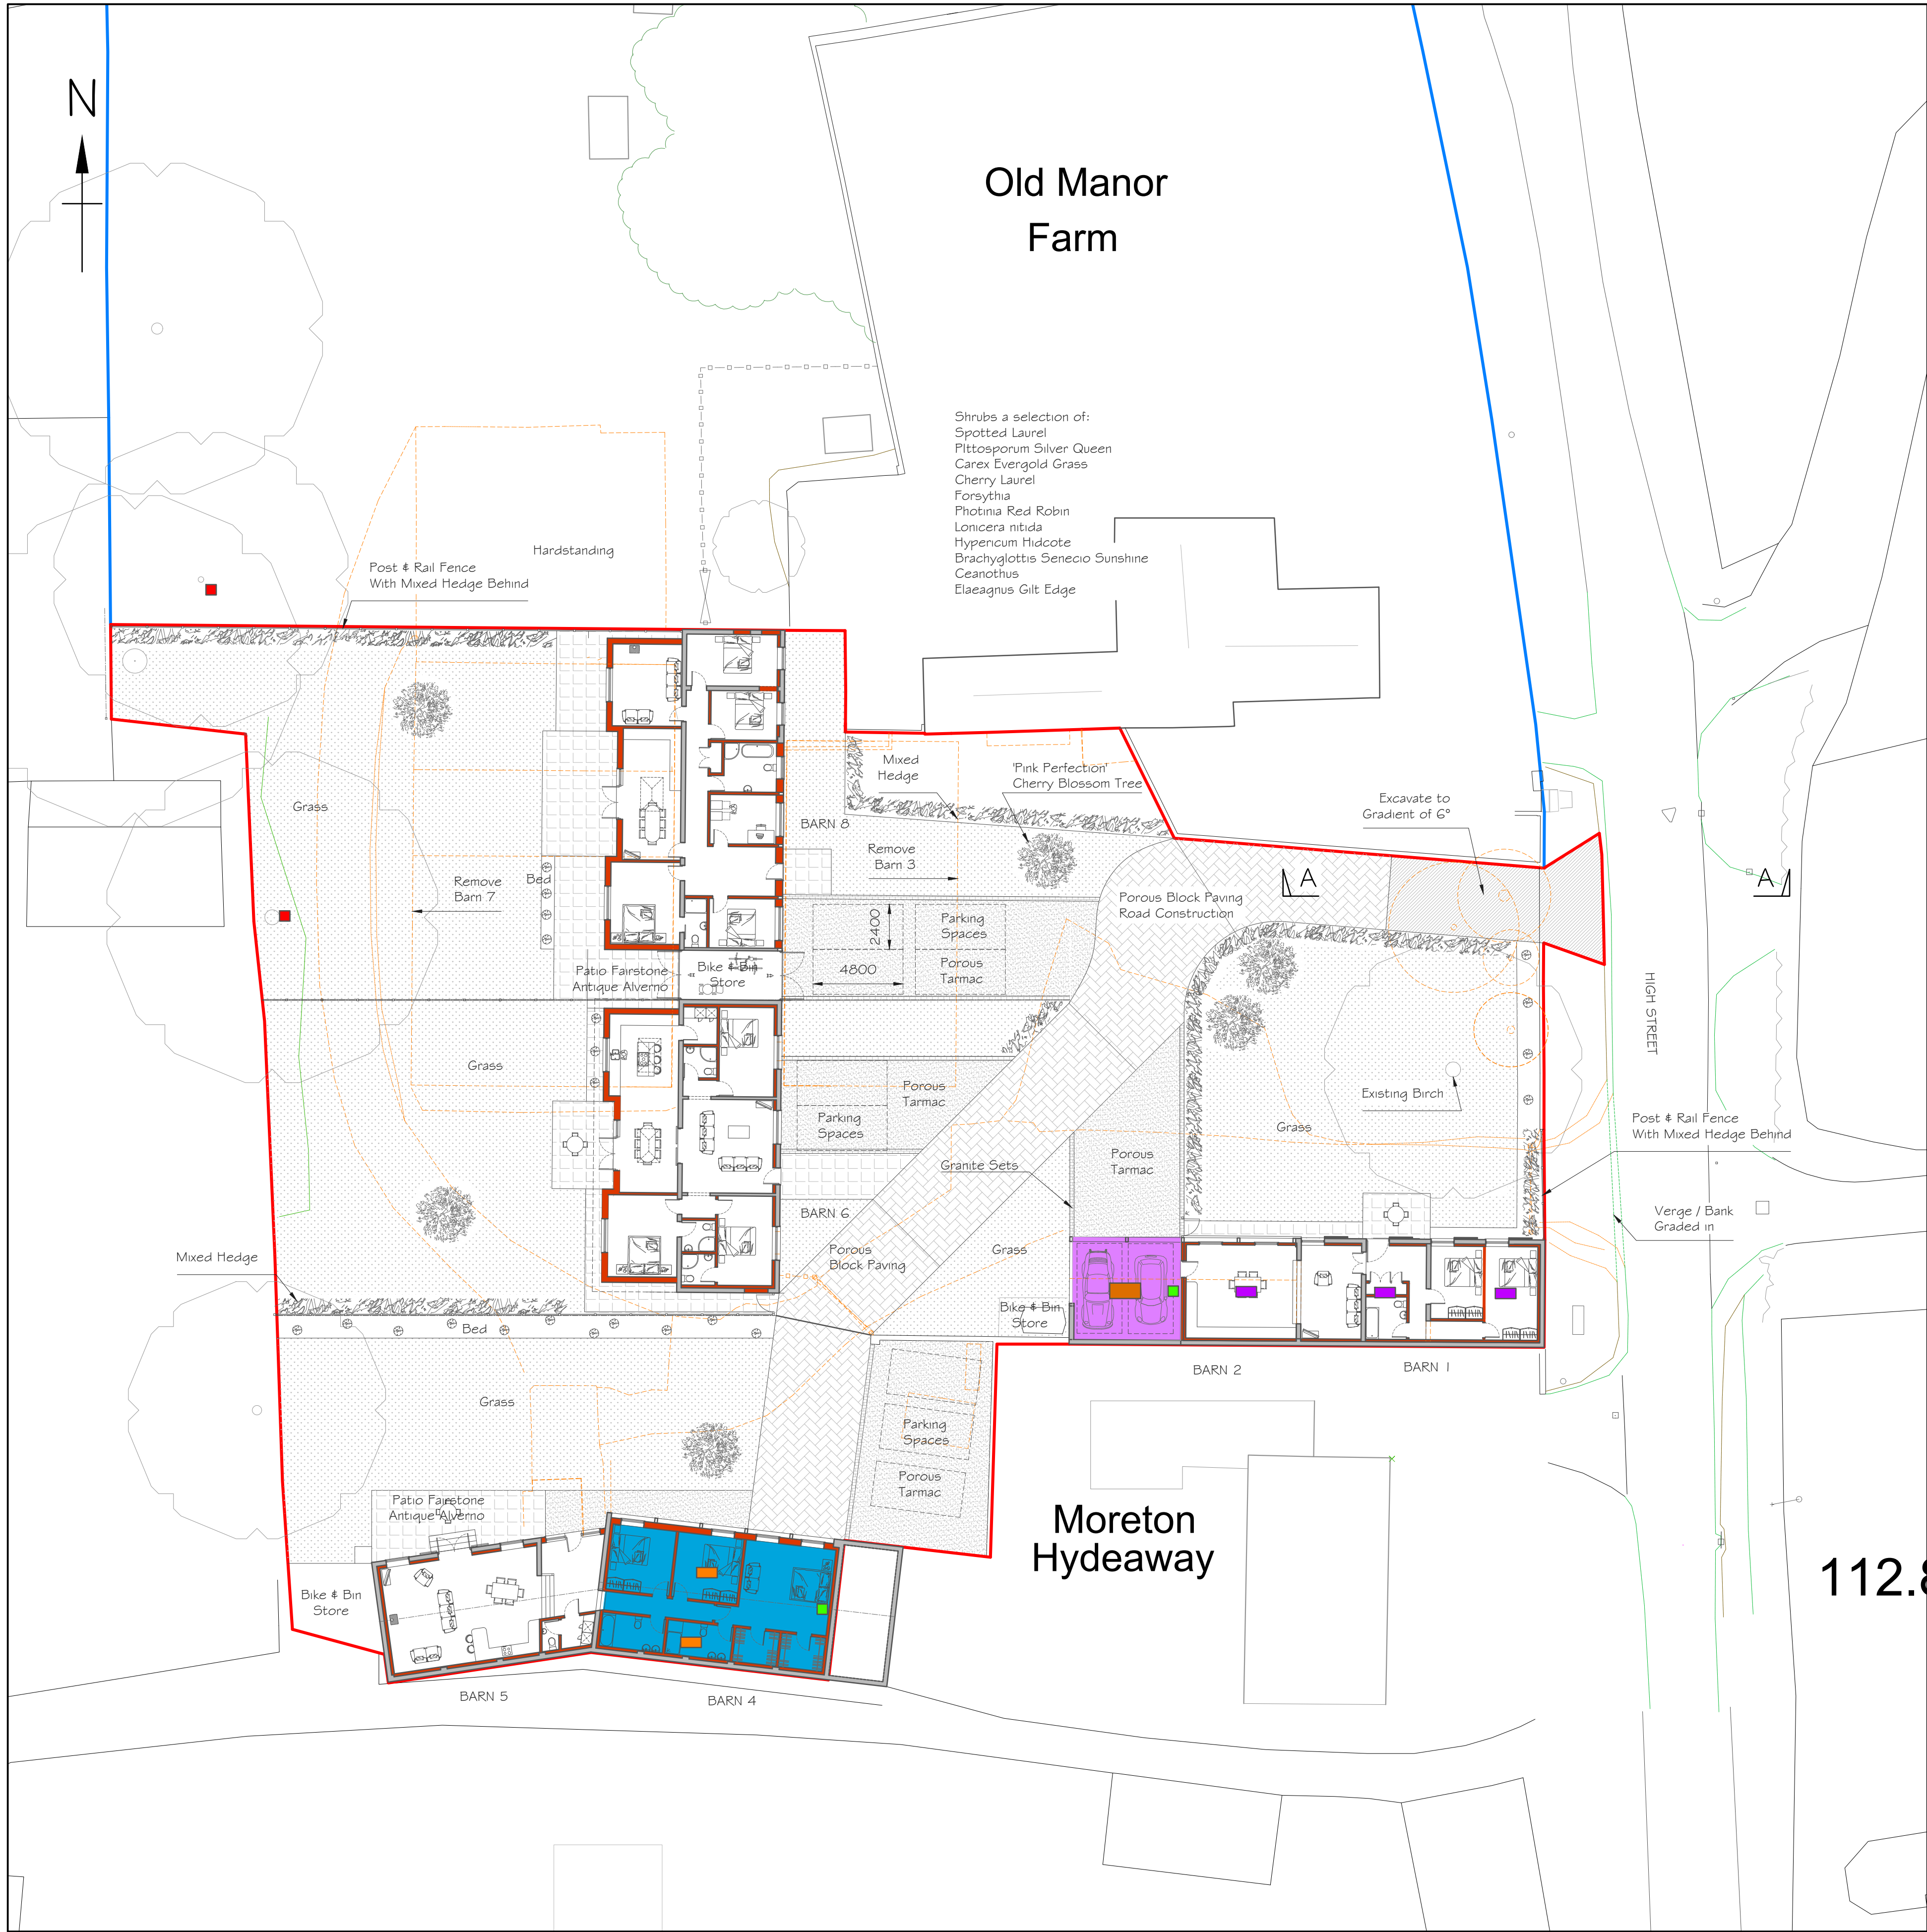

SITE PLAN
Scale 1:200

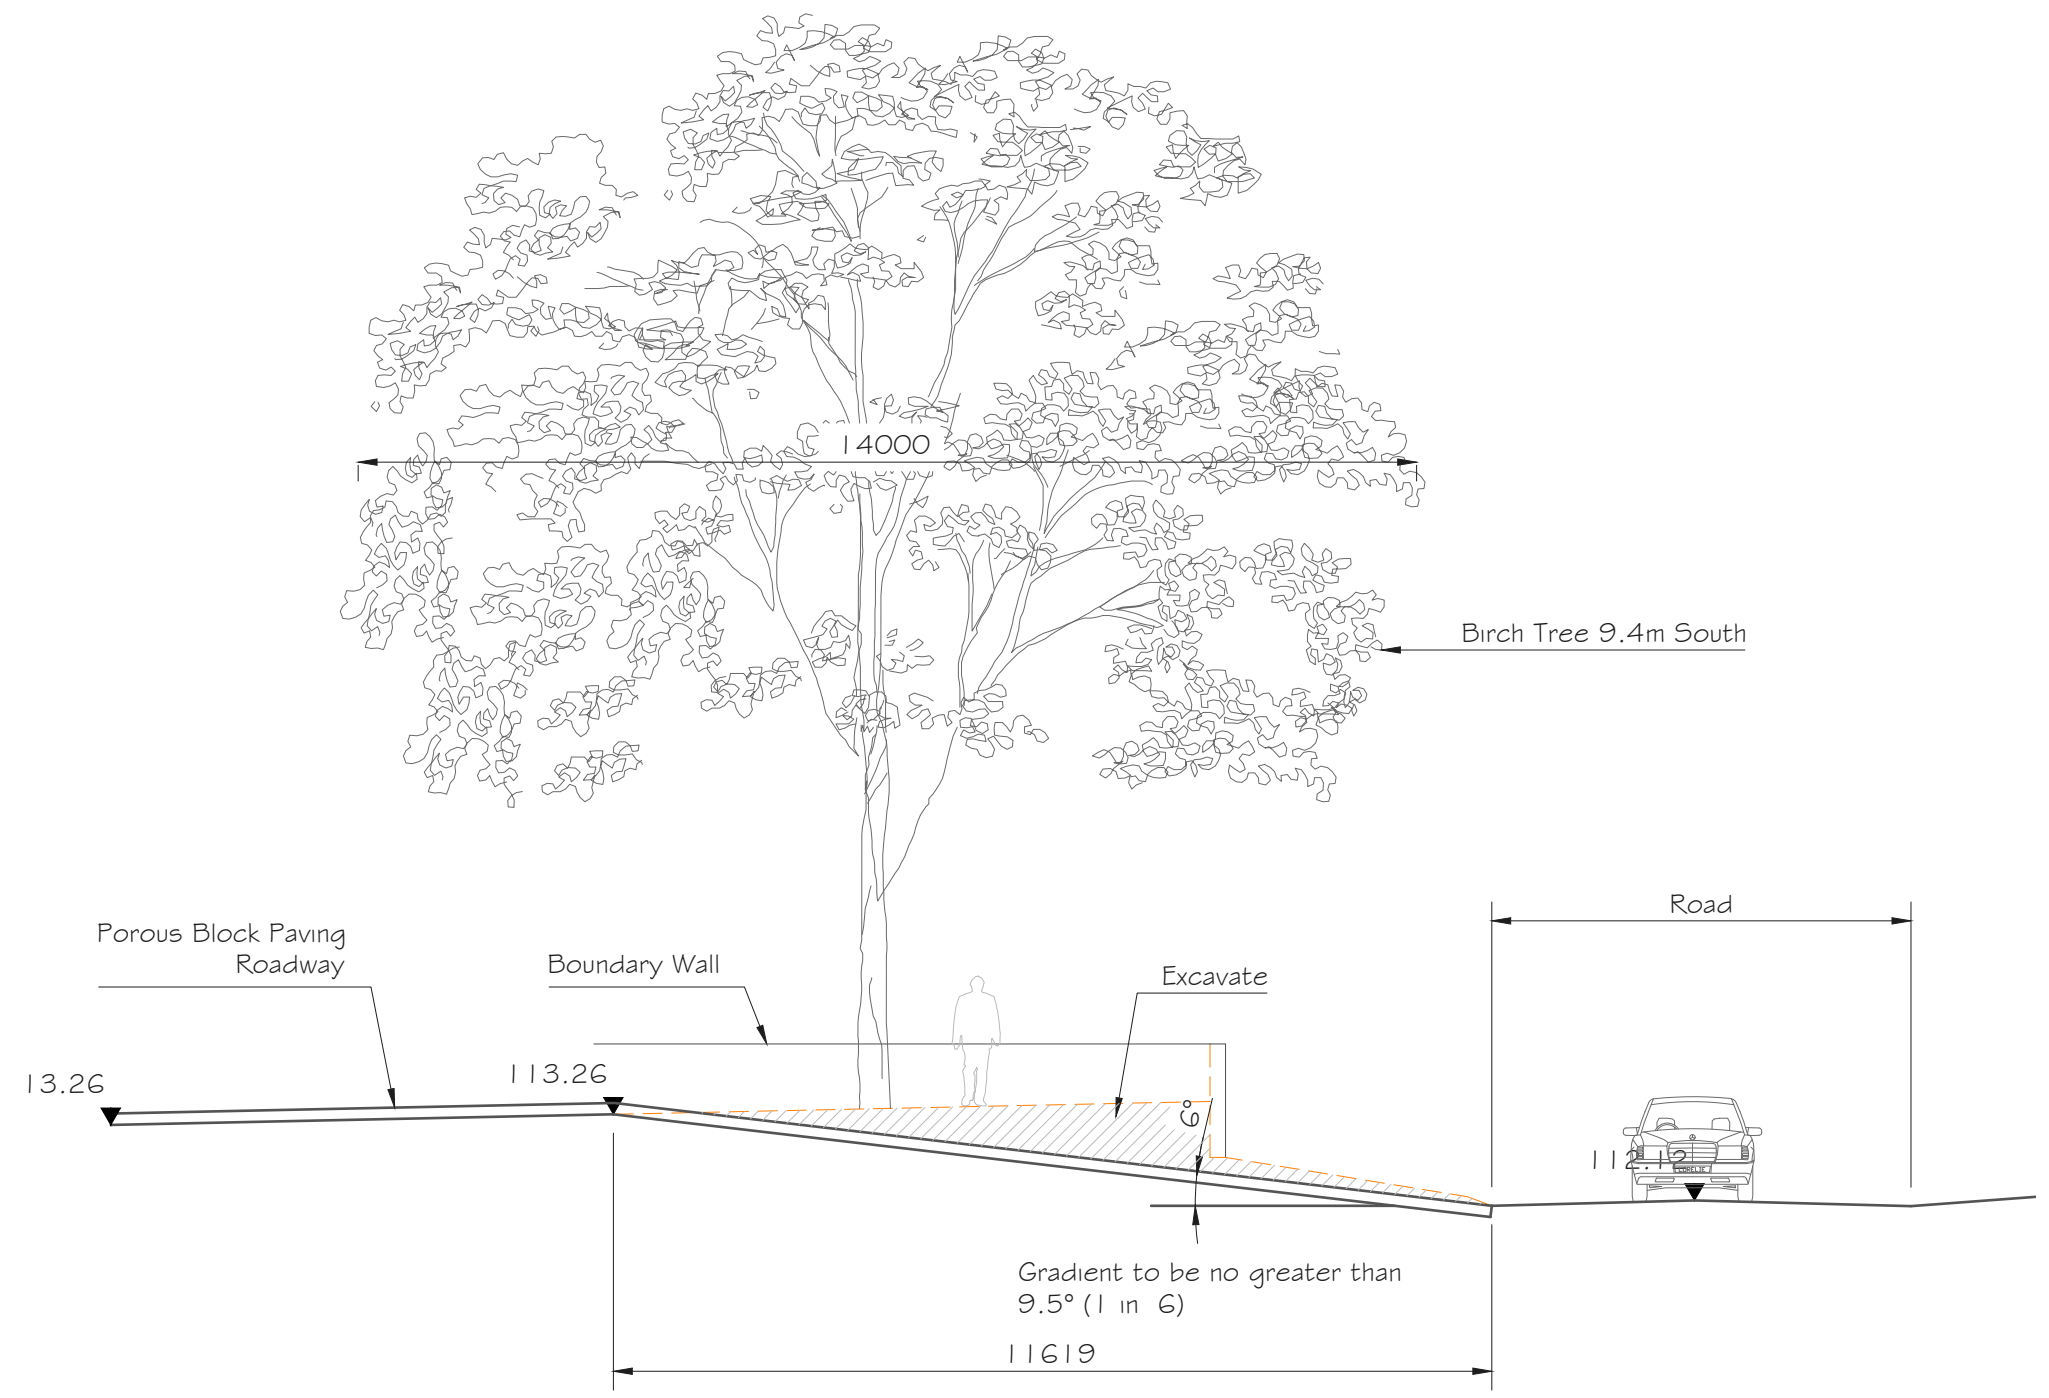


SECTION A-A
Scale 1:100

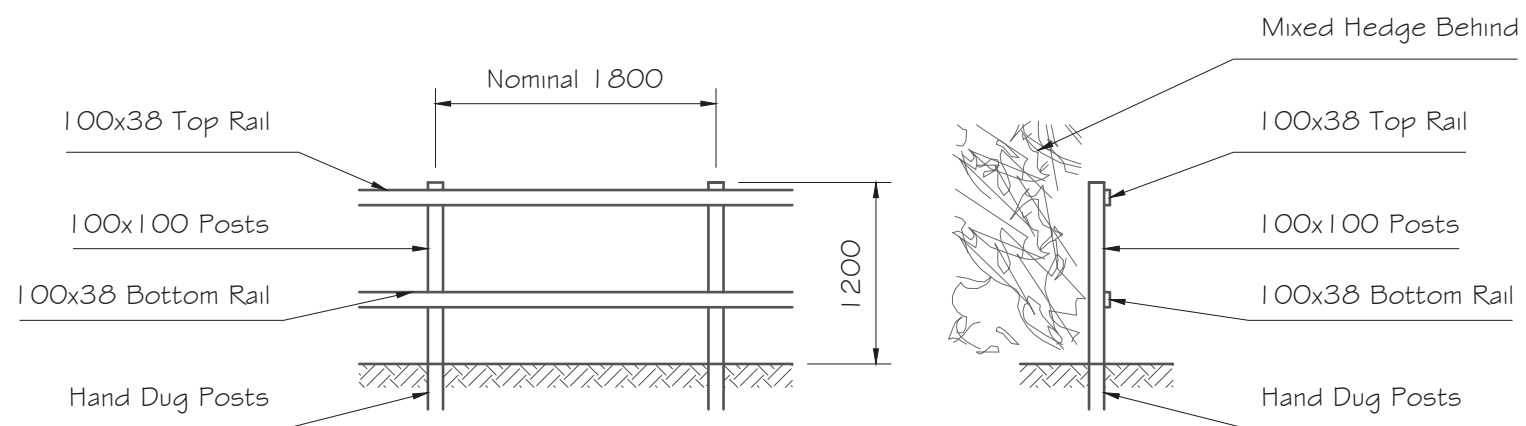

(EAST) (SOUTH)
FENCING ACROSS EXISTING ACCESS
Scale 1:50

LEGEND	
	To Be Removed
	Internal Bat Box
	Temporary Roosting Provision
	Ridge Access Tile
	Bat Access Tile Into Void
	Lesser horseshoe hot box mitigation roost
	Brown long-eared and serotine mitigation roost
	Natteries and brown long eared mitigation roost in car port

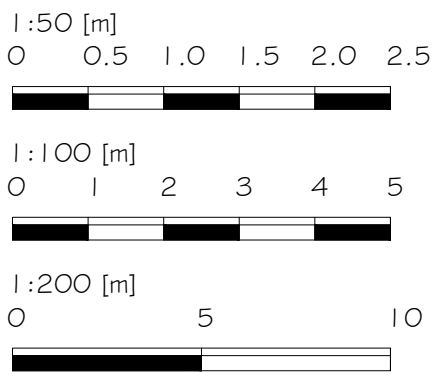

Alex Dawson
www.addraughting.co.uk
alex@addraughting.co.uk
01672 511412
07791 341698



59 Barrow Close
Marlborough
Wiltshire
SN8 2BE

Client
RAW PLANNING

Job Title
CONVERSIONS AT:
WEDHAMPTON

Drawing Title
PROPOSED SITE PLAN

Scale
A5 SHOWN

Date 01/12/2025 Drawn AD

Drawing No.	Rev
1560-09	E