




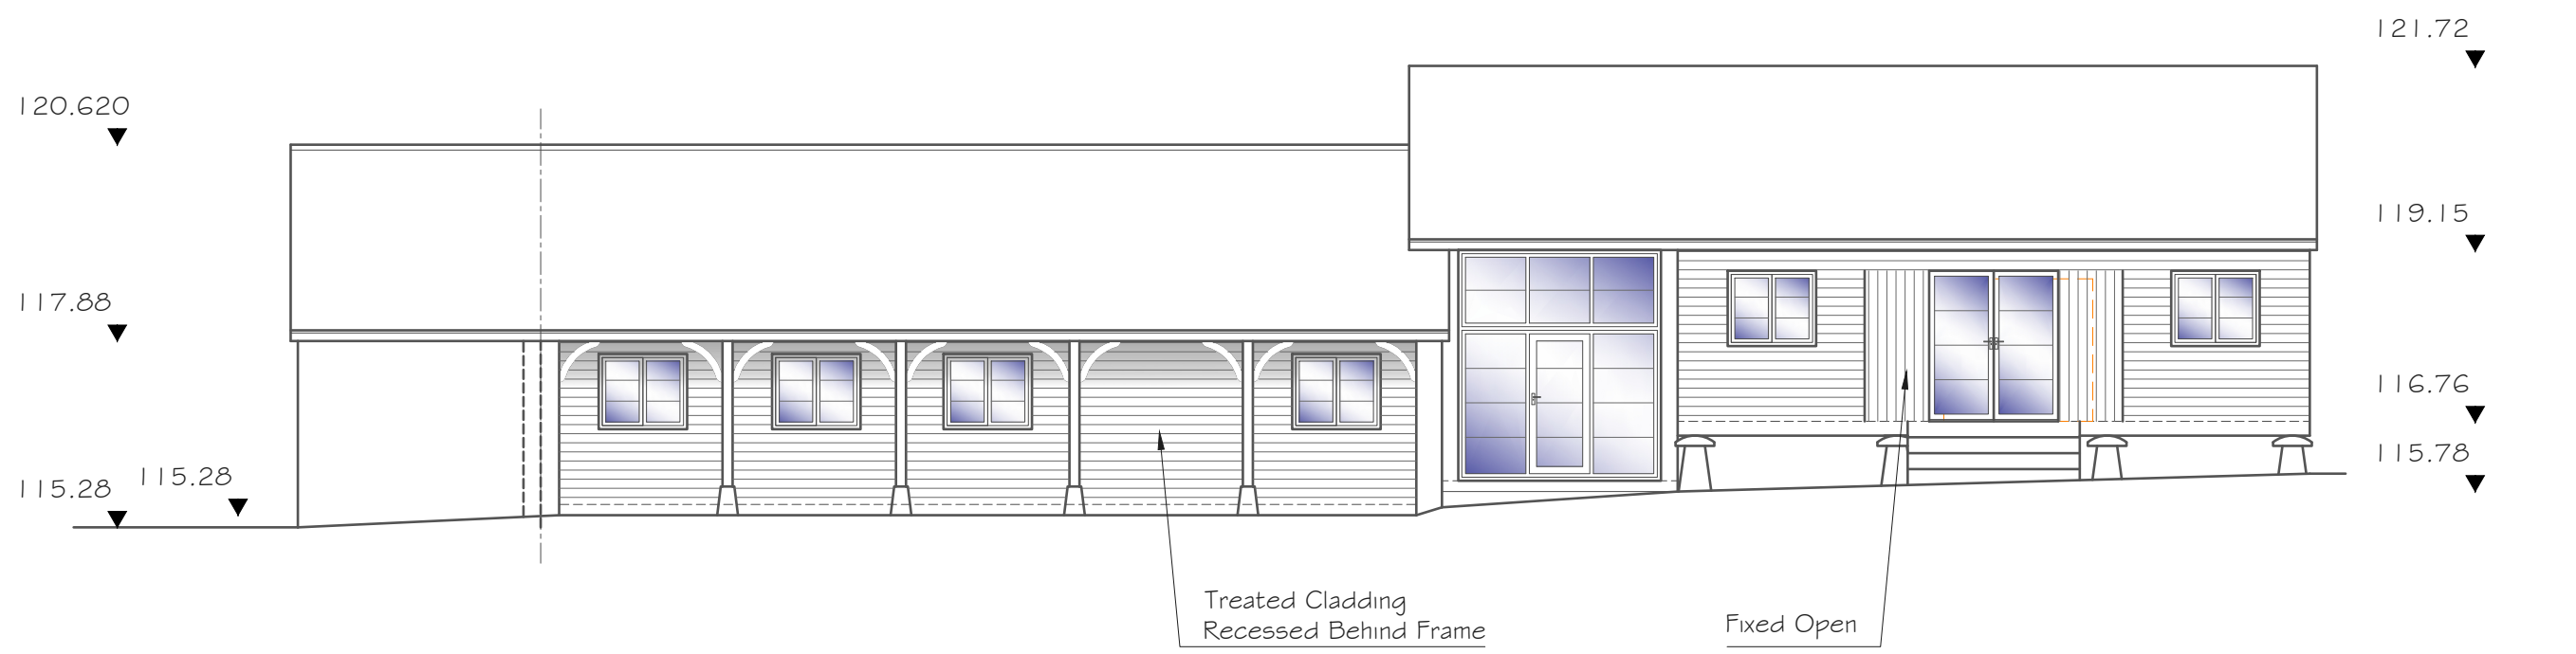


FRONT ELEVATION
Scale 1:100

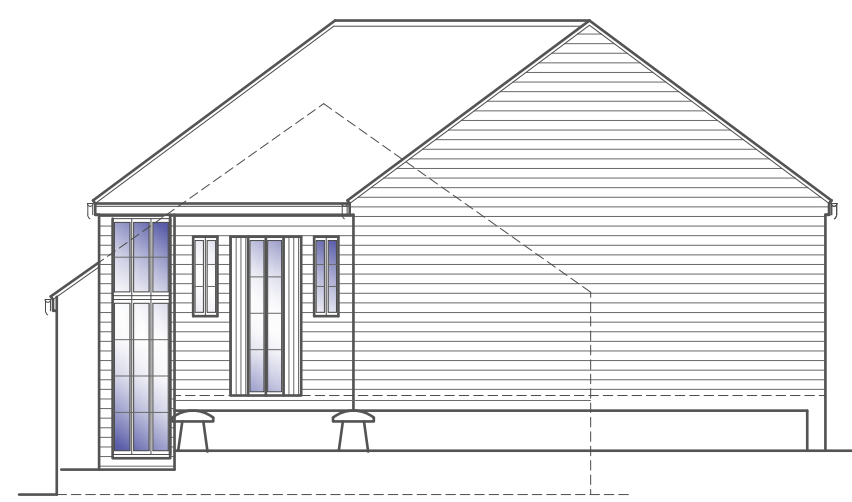


SIDE ELEVATION
Scale 1:100

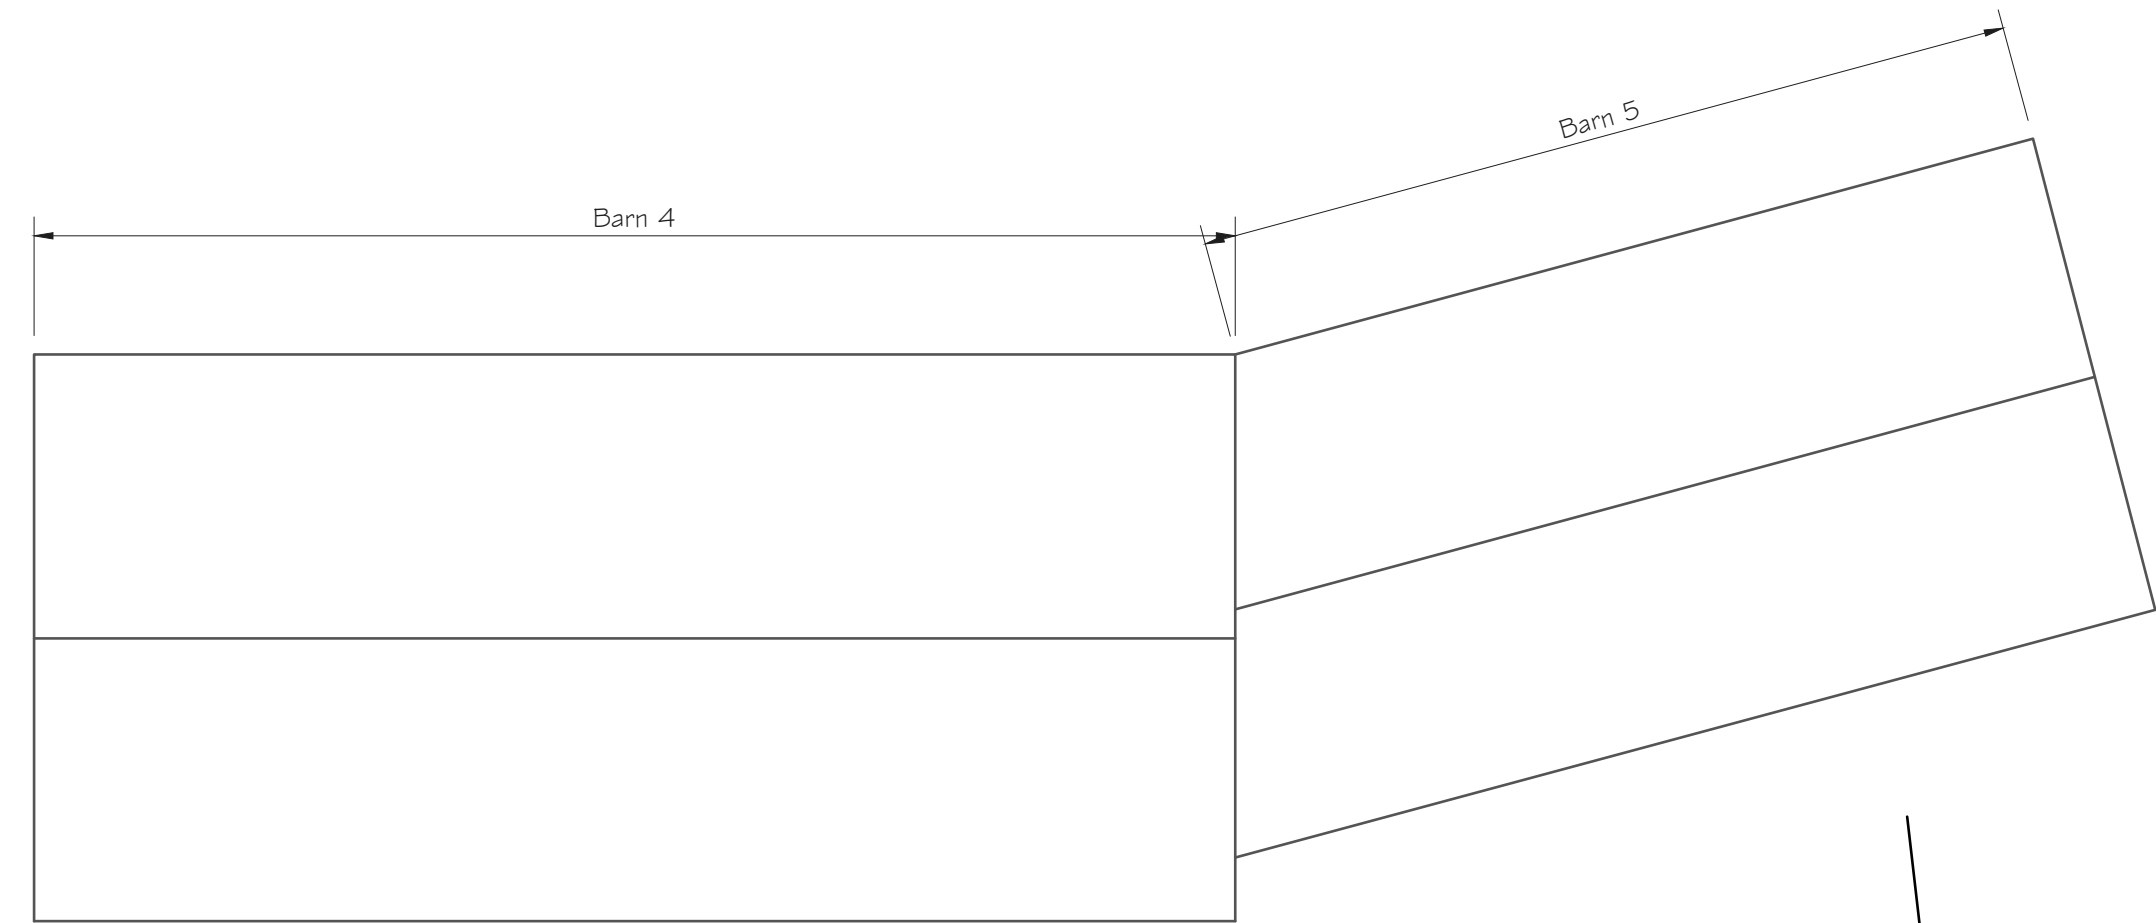

ROOF PLAN
Scale 1:100

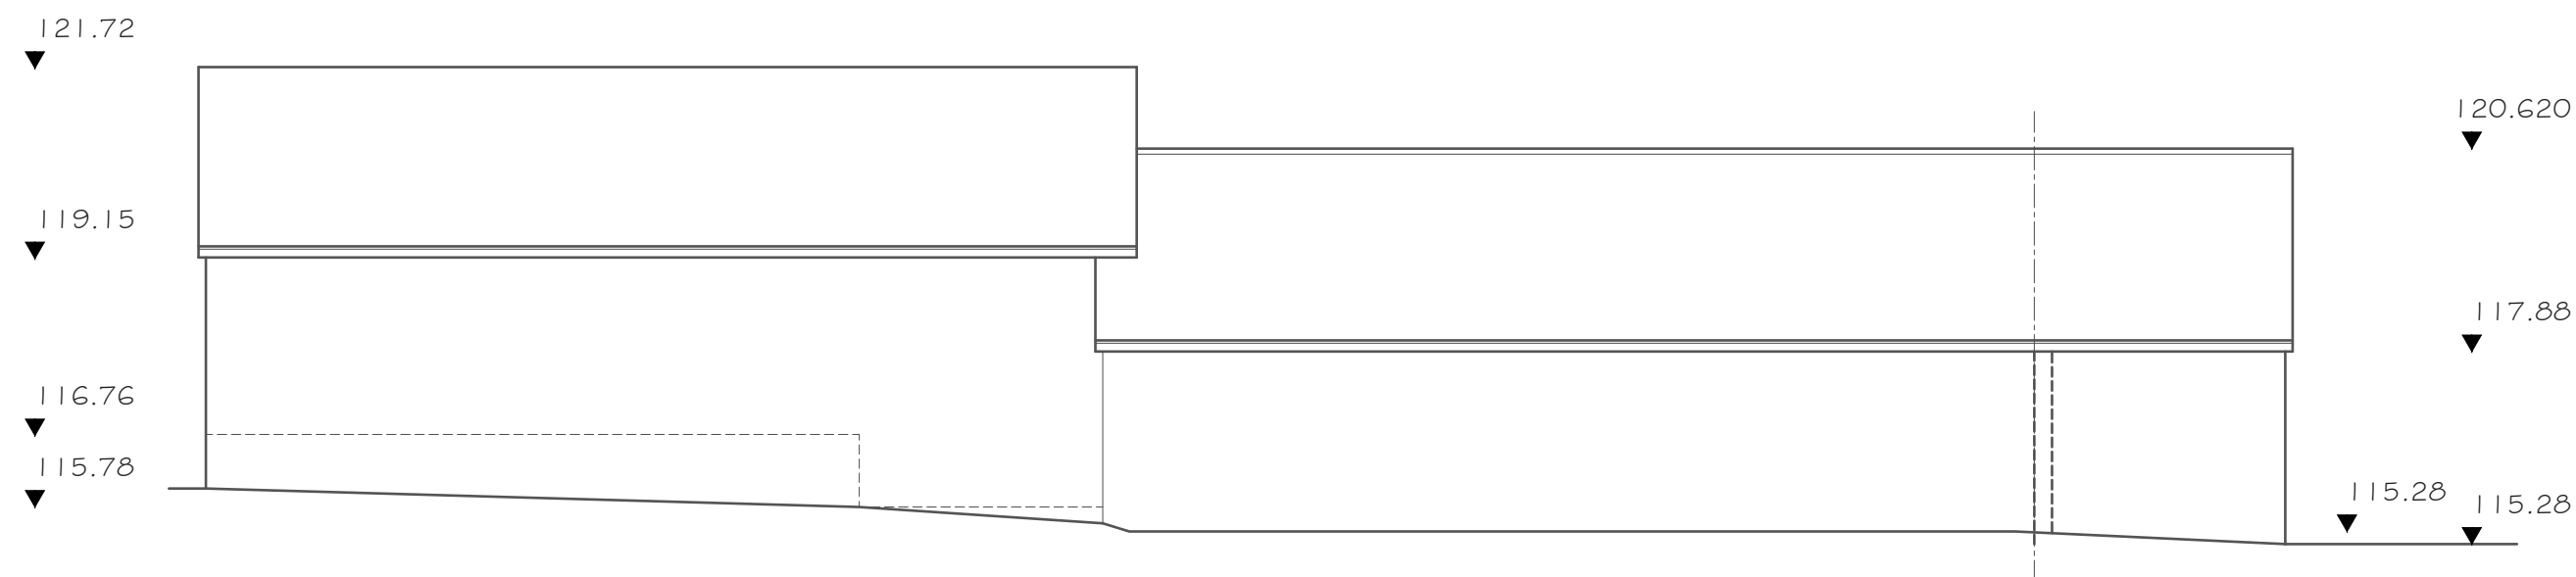

REAR ELEVATION
Scale 1:100

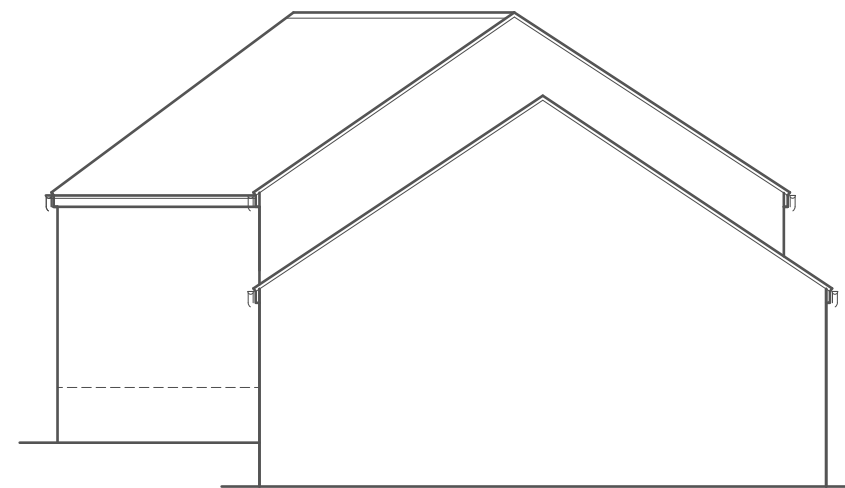


SIDE ELEVATION
Scale 1:100

- Existing Walls
- Proposed Walls
- Remove Walls



GROUND FLOOR PLAN
Scale 1:50

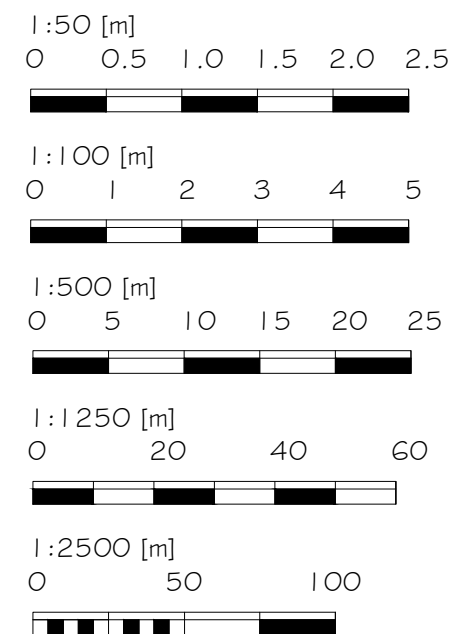

Alex Dawson
www.addraughting.co.uk
alex@addraughting.co.uk
01672 511412
07791 341698

59 Barrow Close
Marlborough
Wiltshire
SN8 2BE



Client

RAW PLANNING

Job Title

CONVERSIONS AT:
WEDHAMPTON

Drawing Title

BARNs 4 & 5
PROPOSED ELEVATIONS AND PLANS

Scale

AS SHOWN

Date

25/11/2025

Drawn

AD

Drawing No.

1560-07

Rev

B