




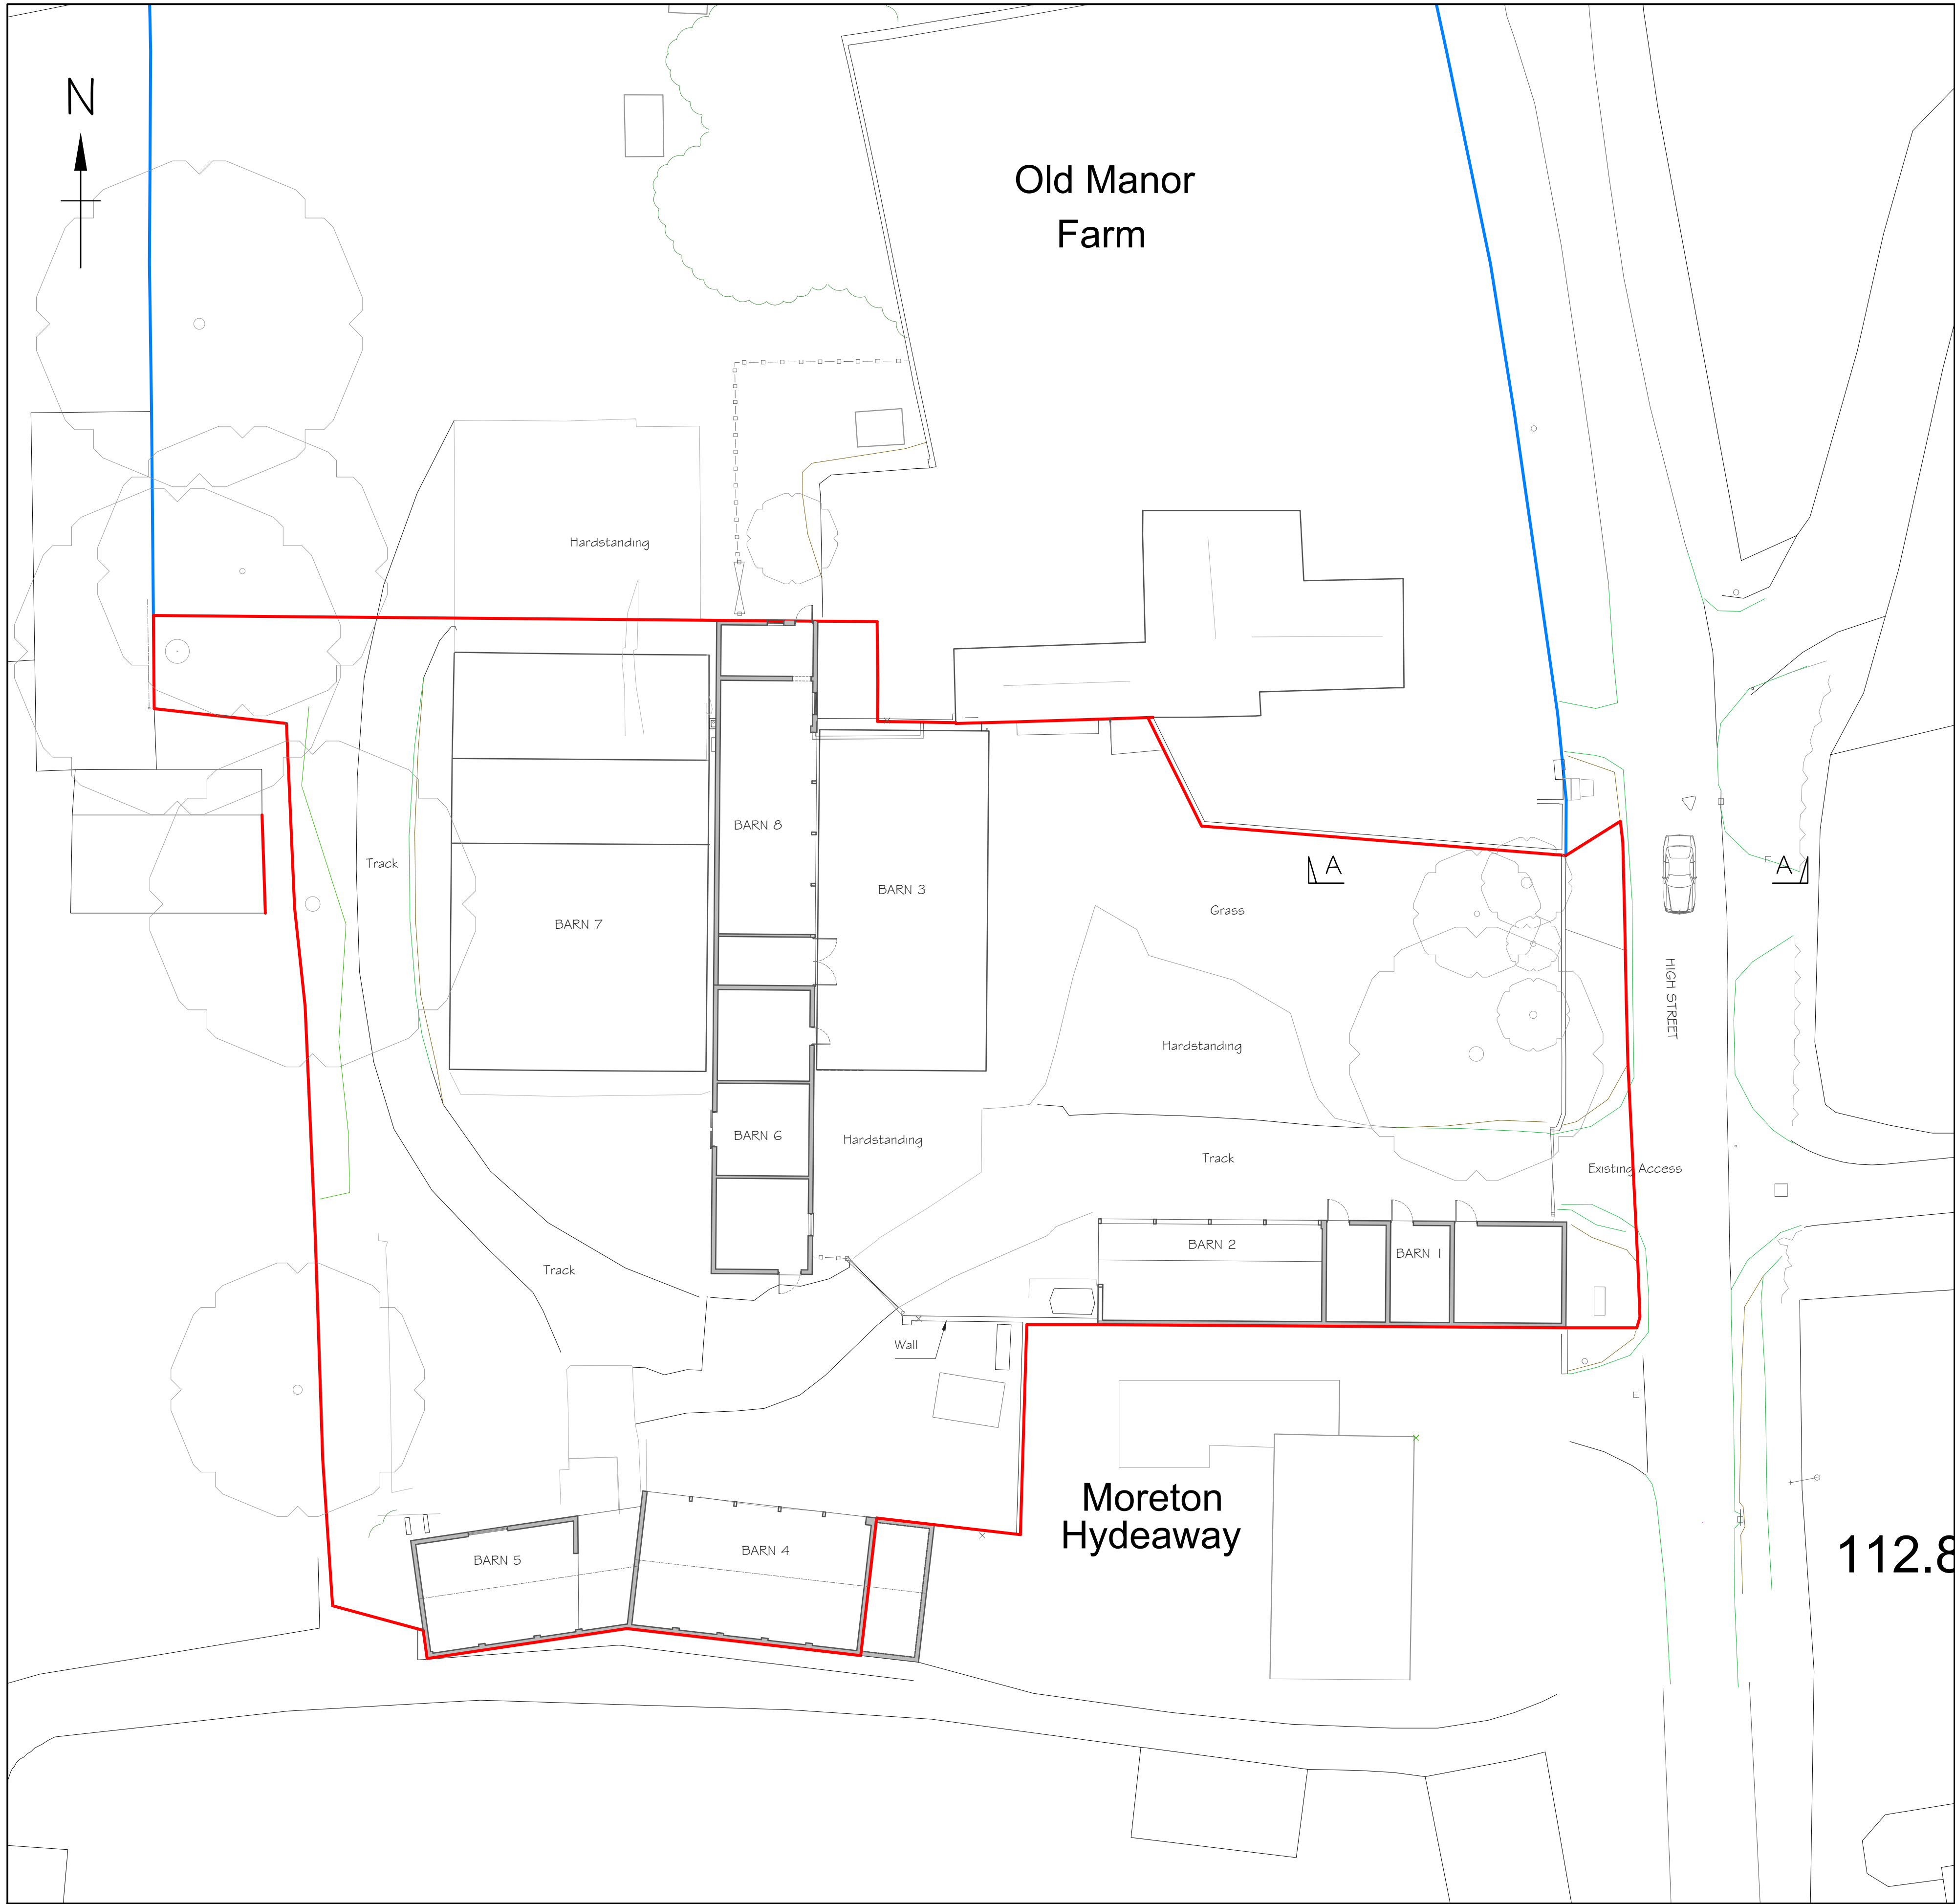

SITE PLAN
Scale 1:200

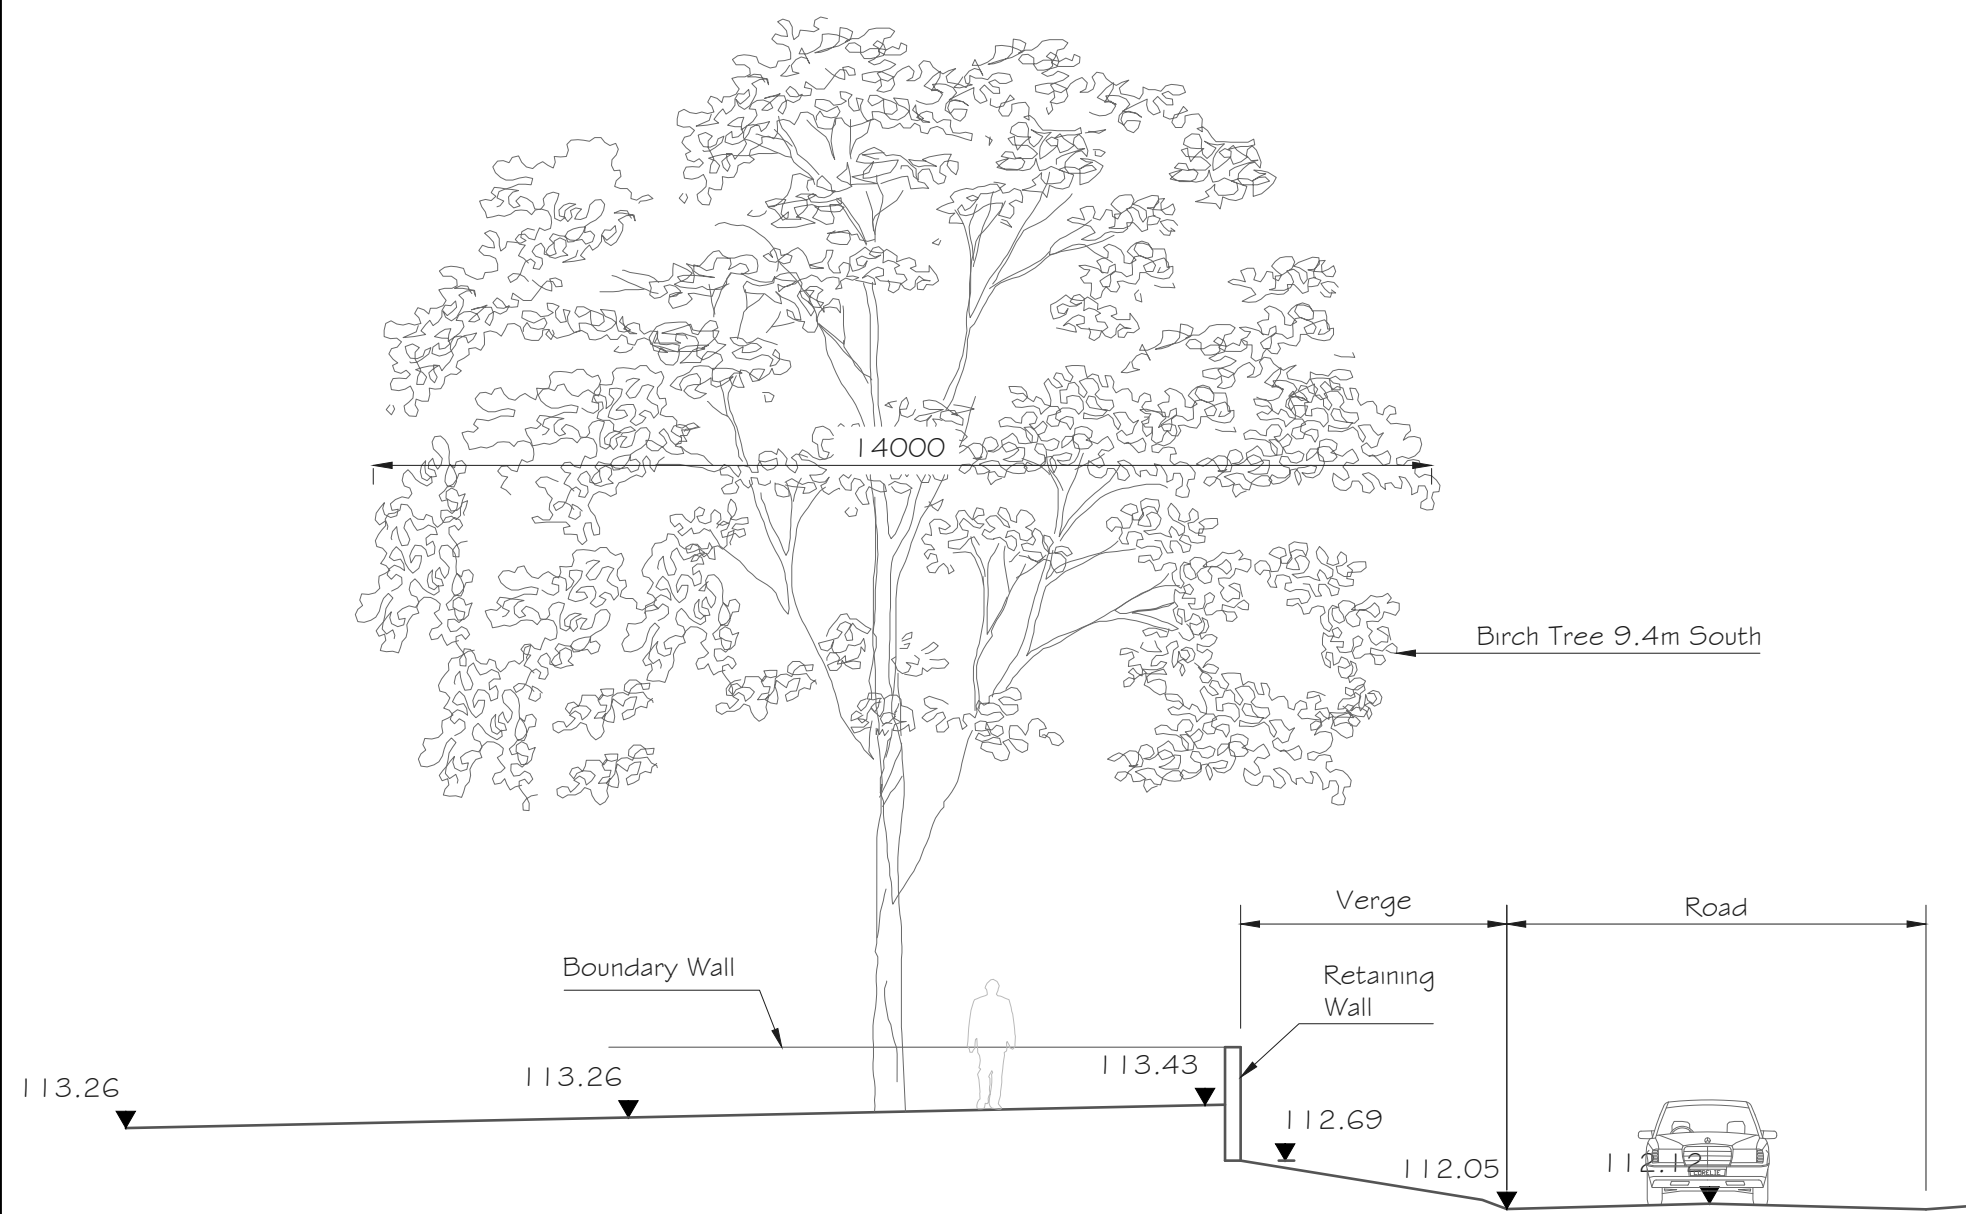

SECTION A-A
Scale 1:100

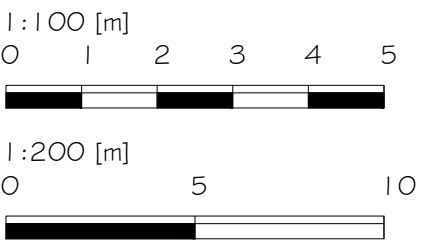

Alex Dawson
www.addraughting.co.uk
alex@addraughting.co.uk
01672 511412
07791 341698

59 Barrow Close
Marlborough
Wiltshire
SN8 2BE



Client		RAW PLANNING	
Job Title		CONVERSIONS AT: WEDHAMPTON	
Drawing Title			
EXISTING SITE PLAN			
Scale		AS SHOWN	
Date	19/12/2025	Drawn	AD
Drawing No.		Rev	
1560-02		B	