




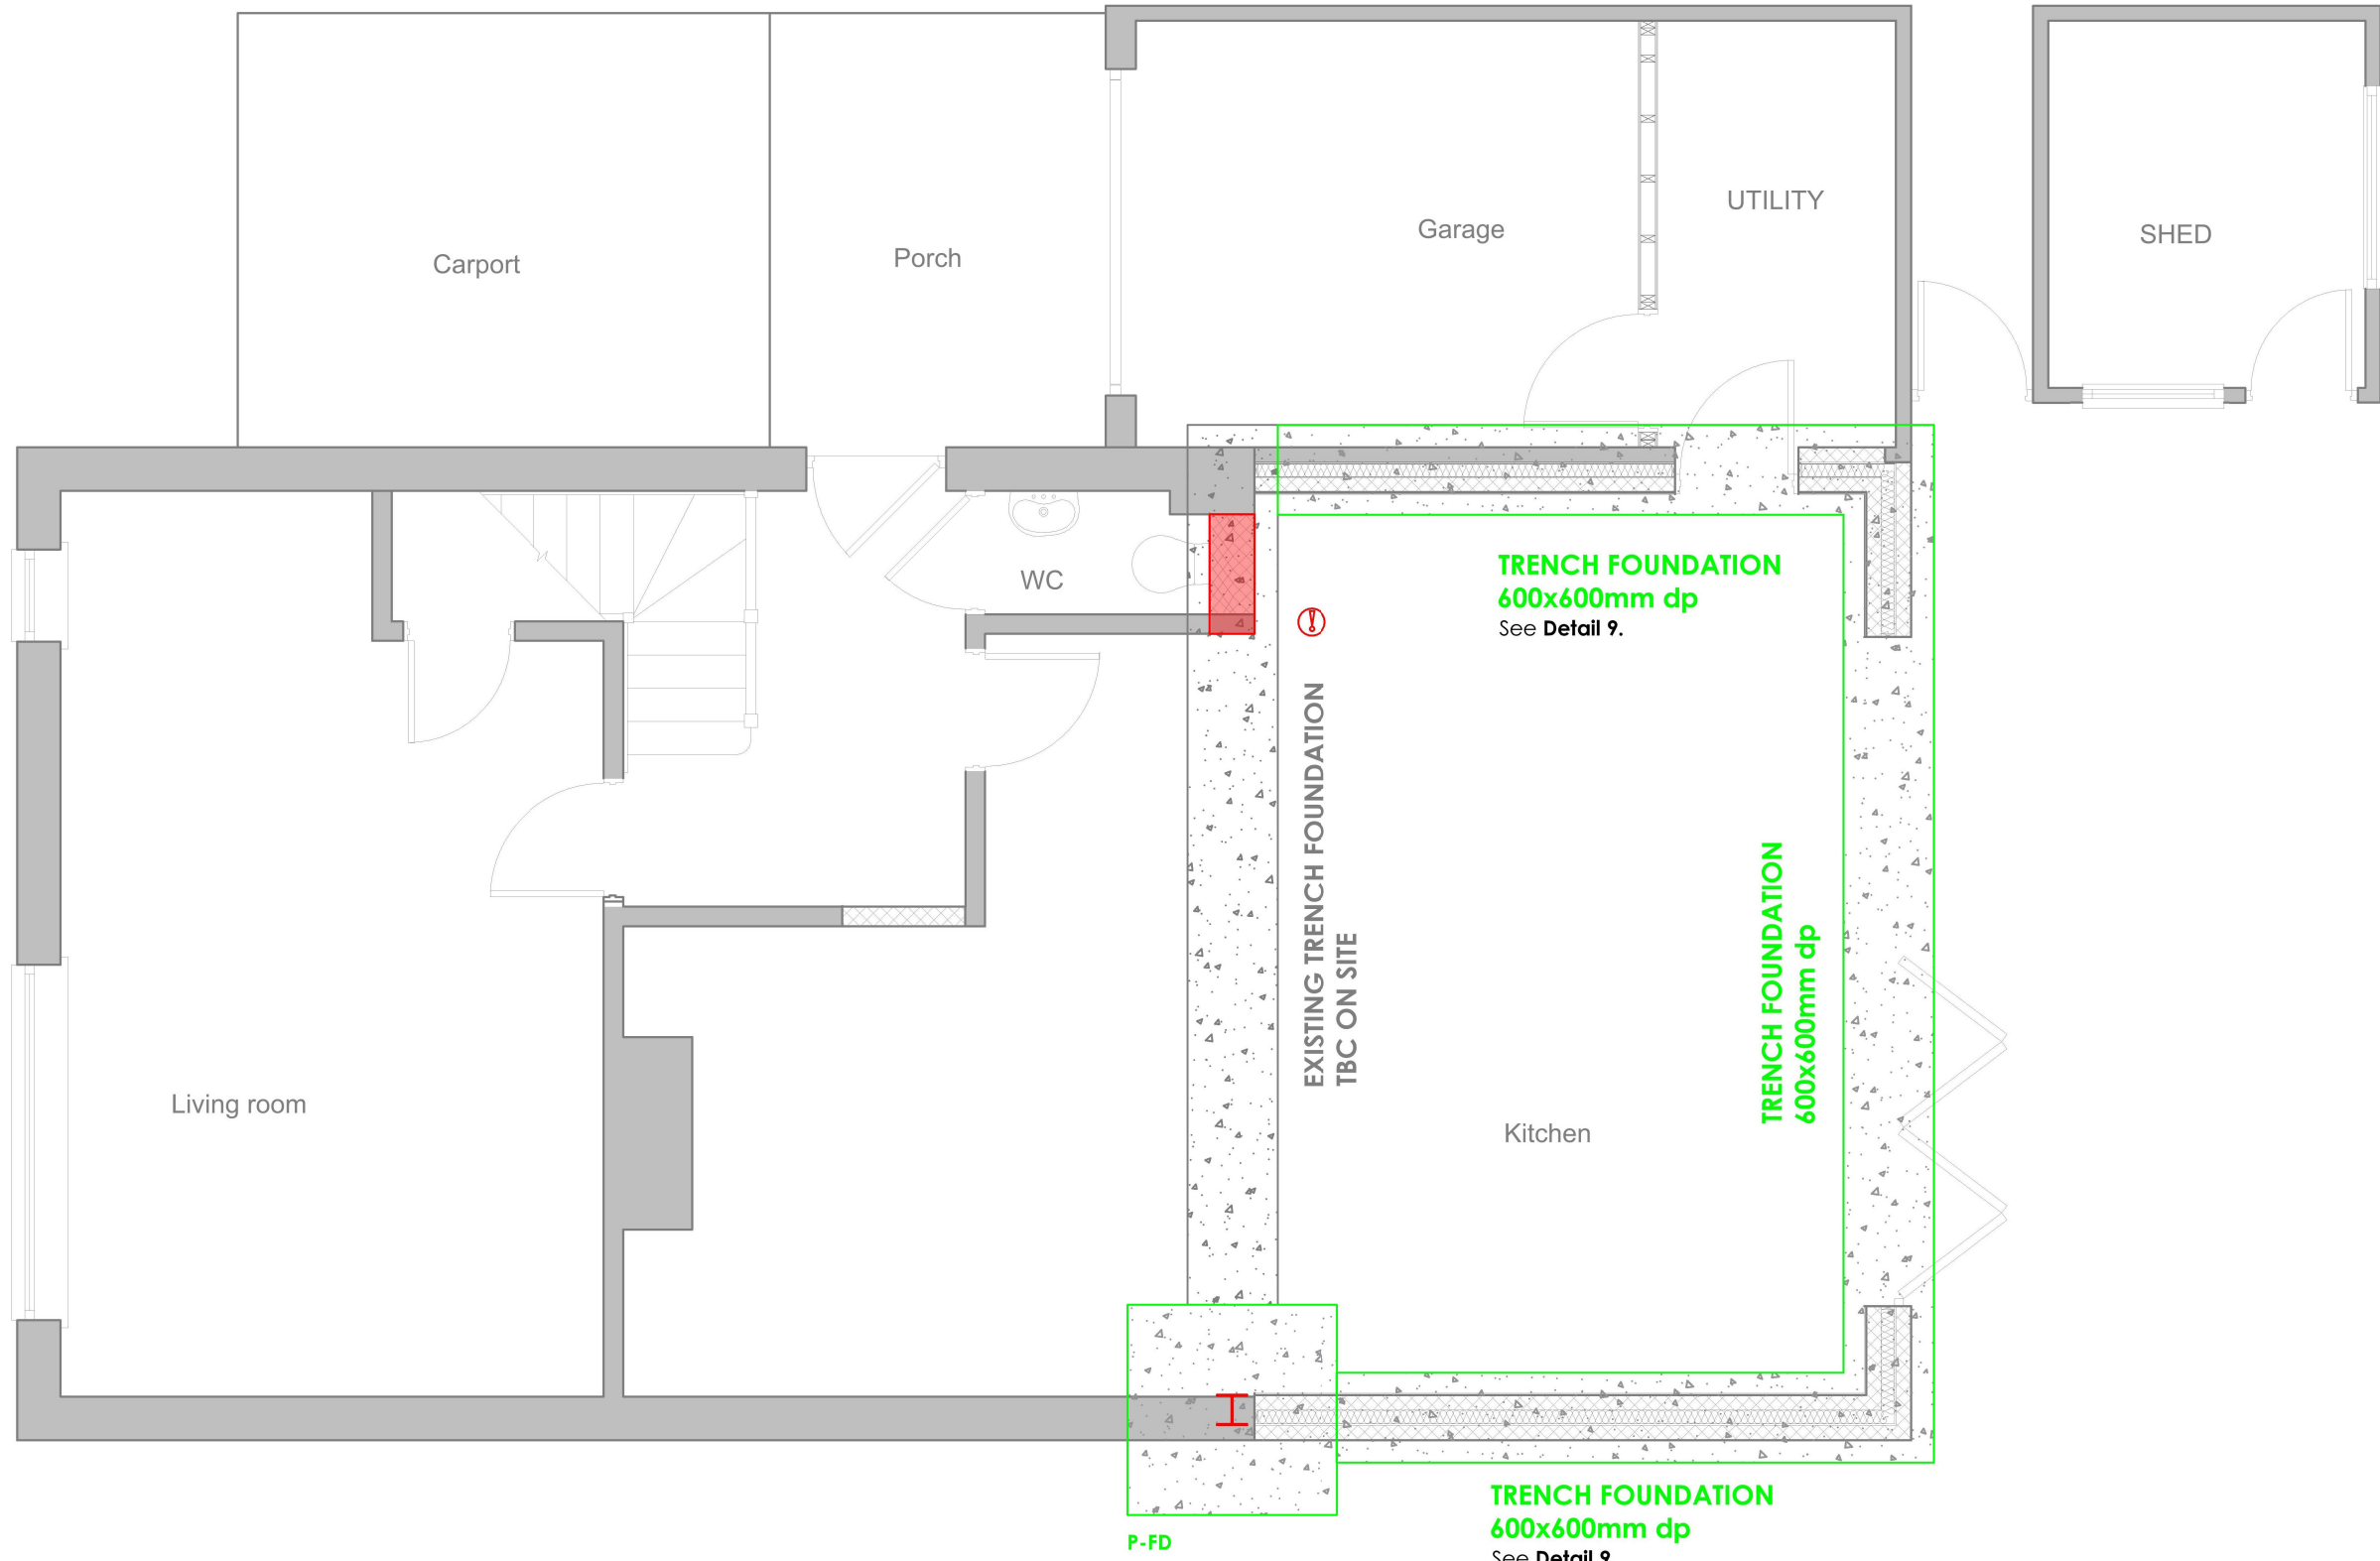


PROPOSED FOUNDATION PLAN
SCALE 1:50

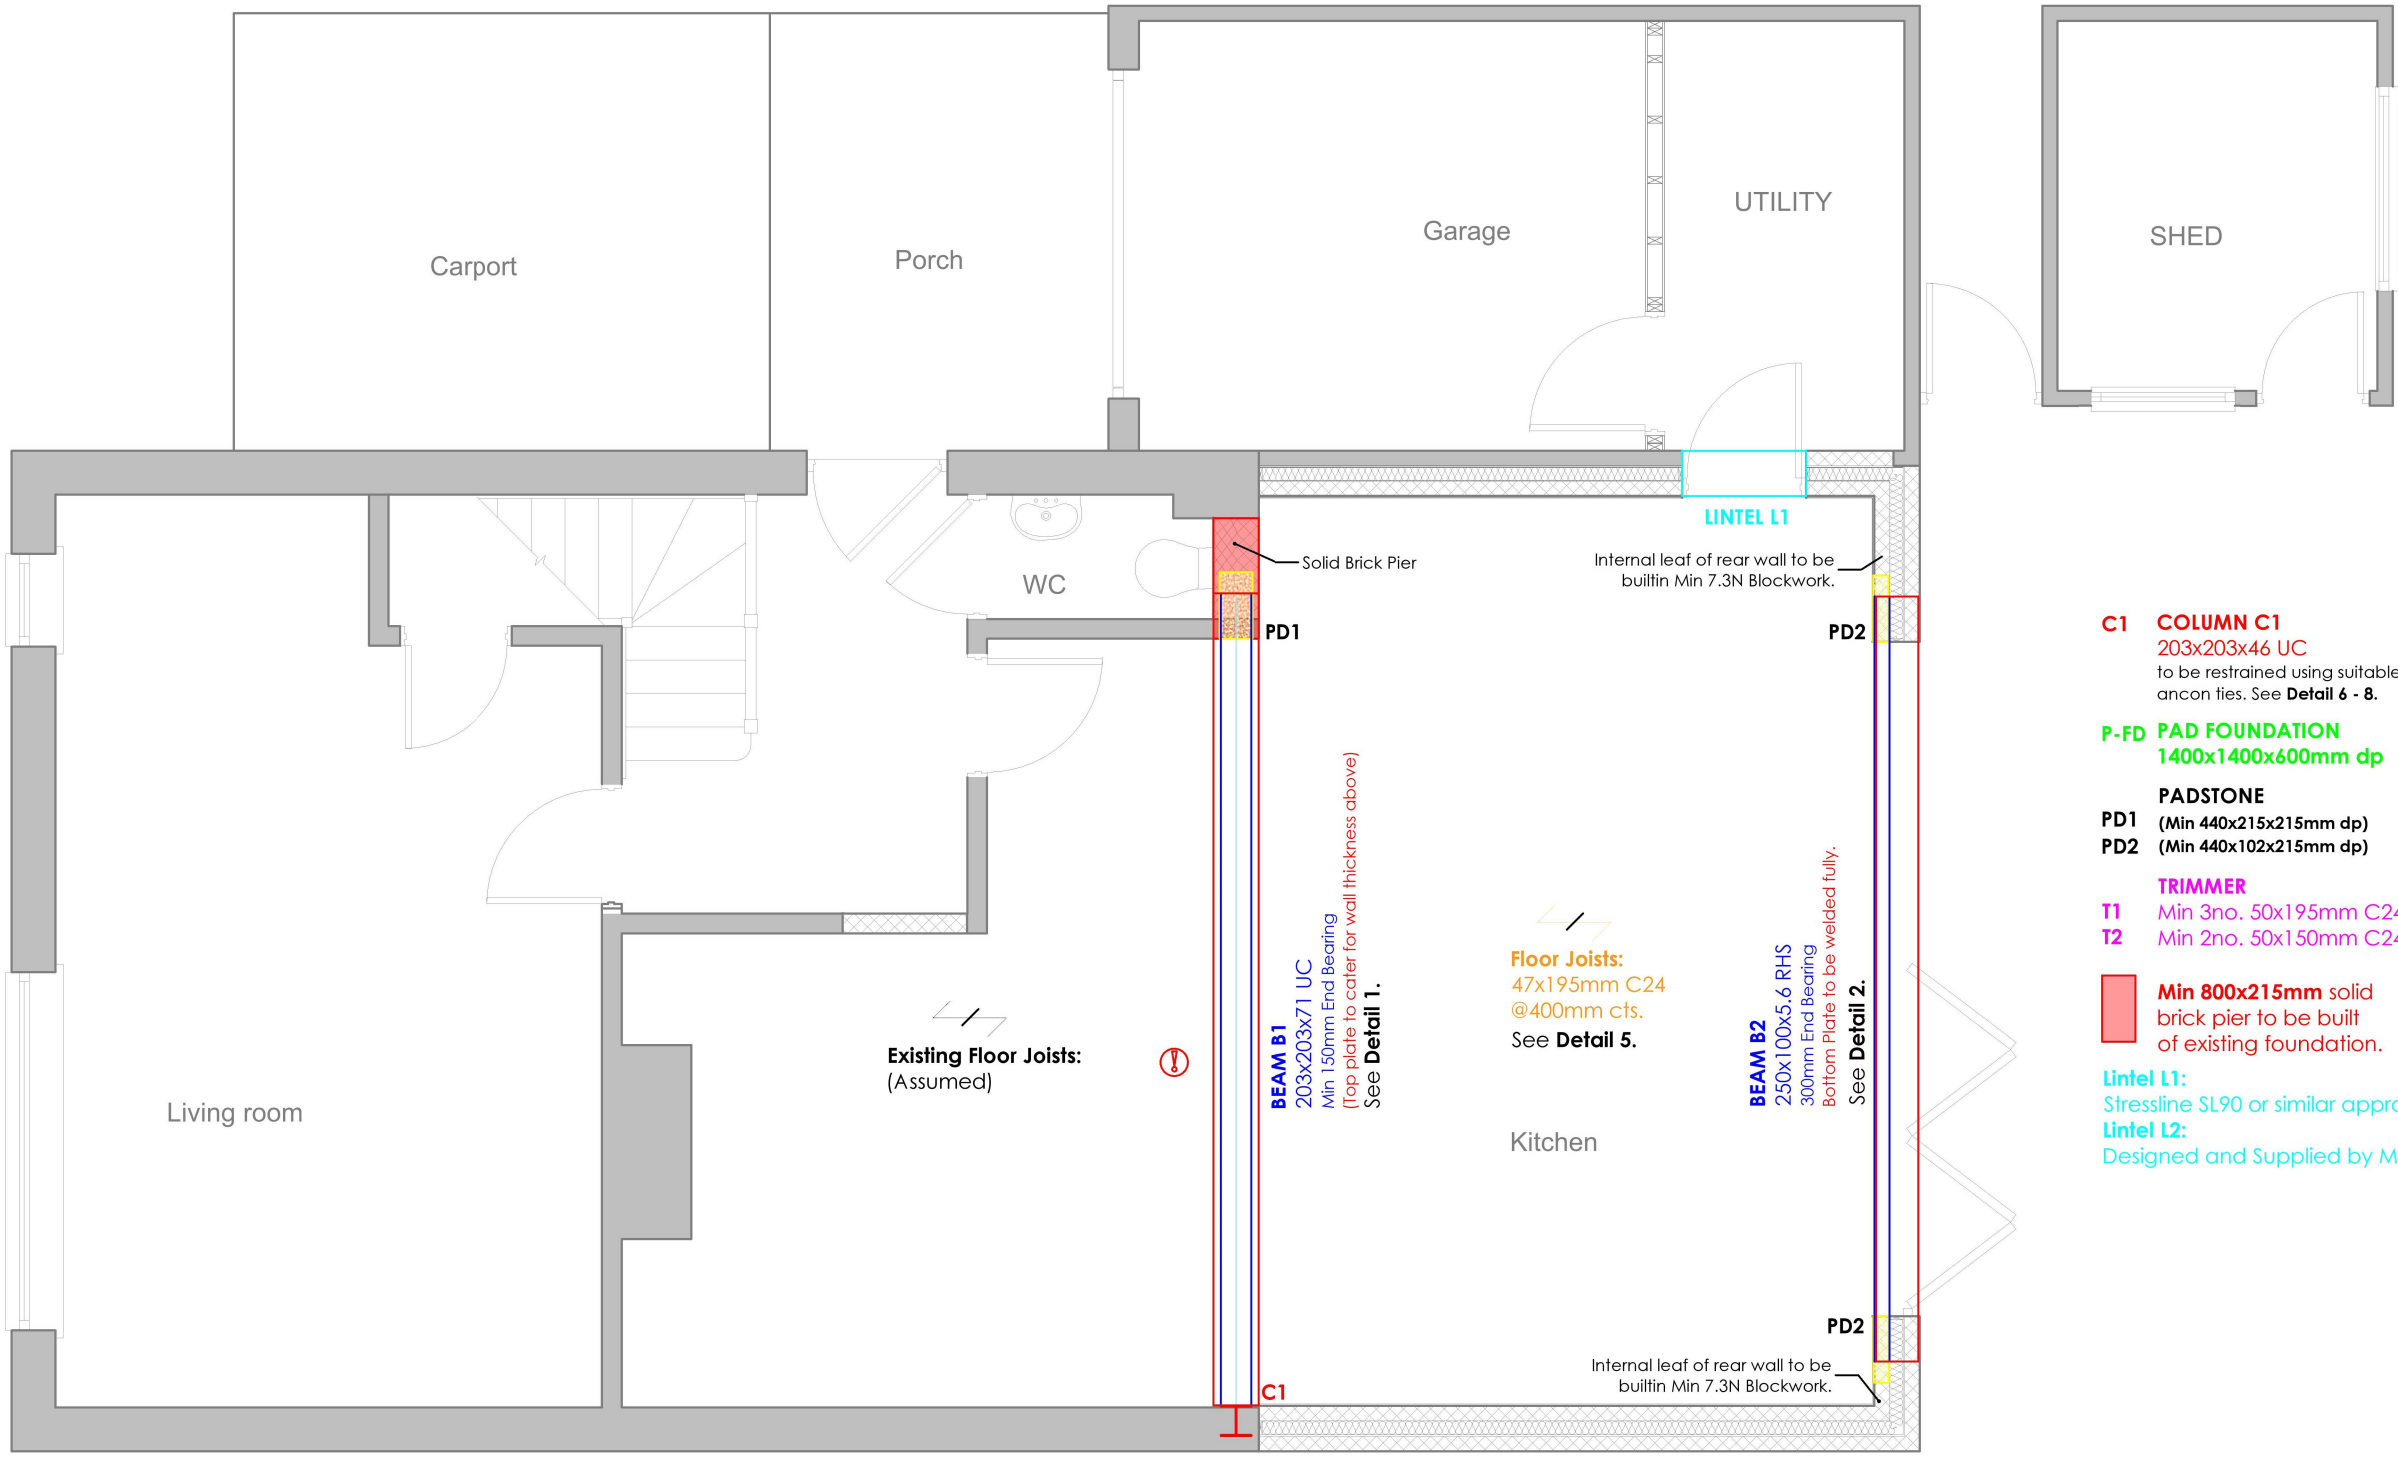


PROPOSED GROUND FLOOR PLAN
SCALE 1:50

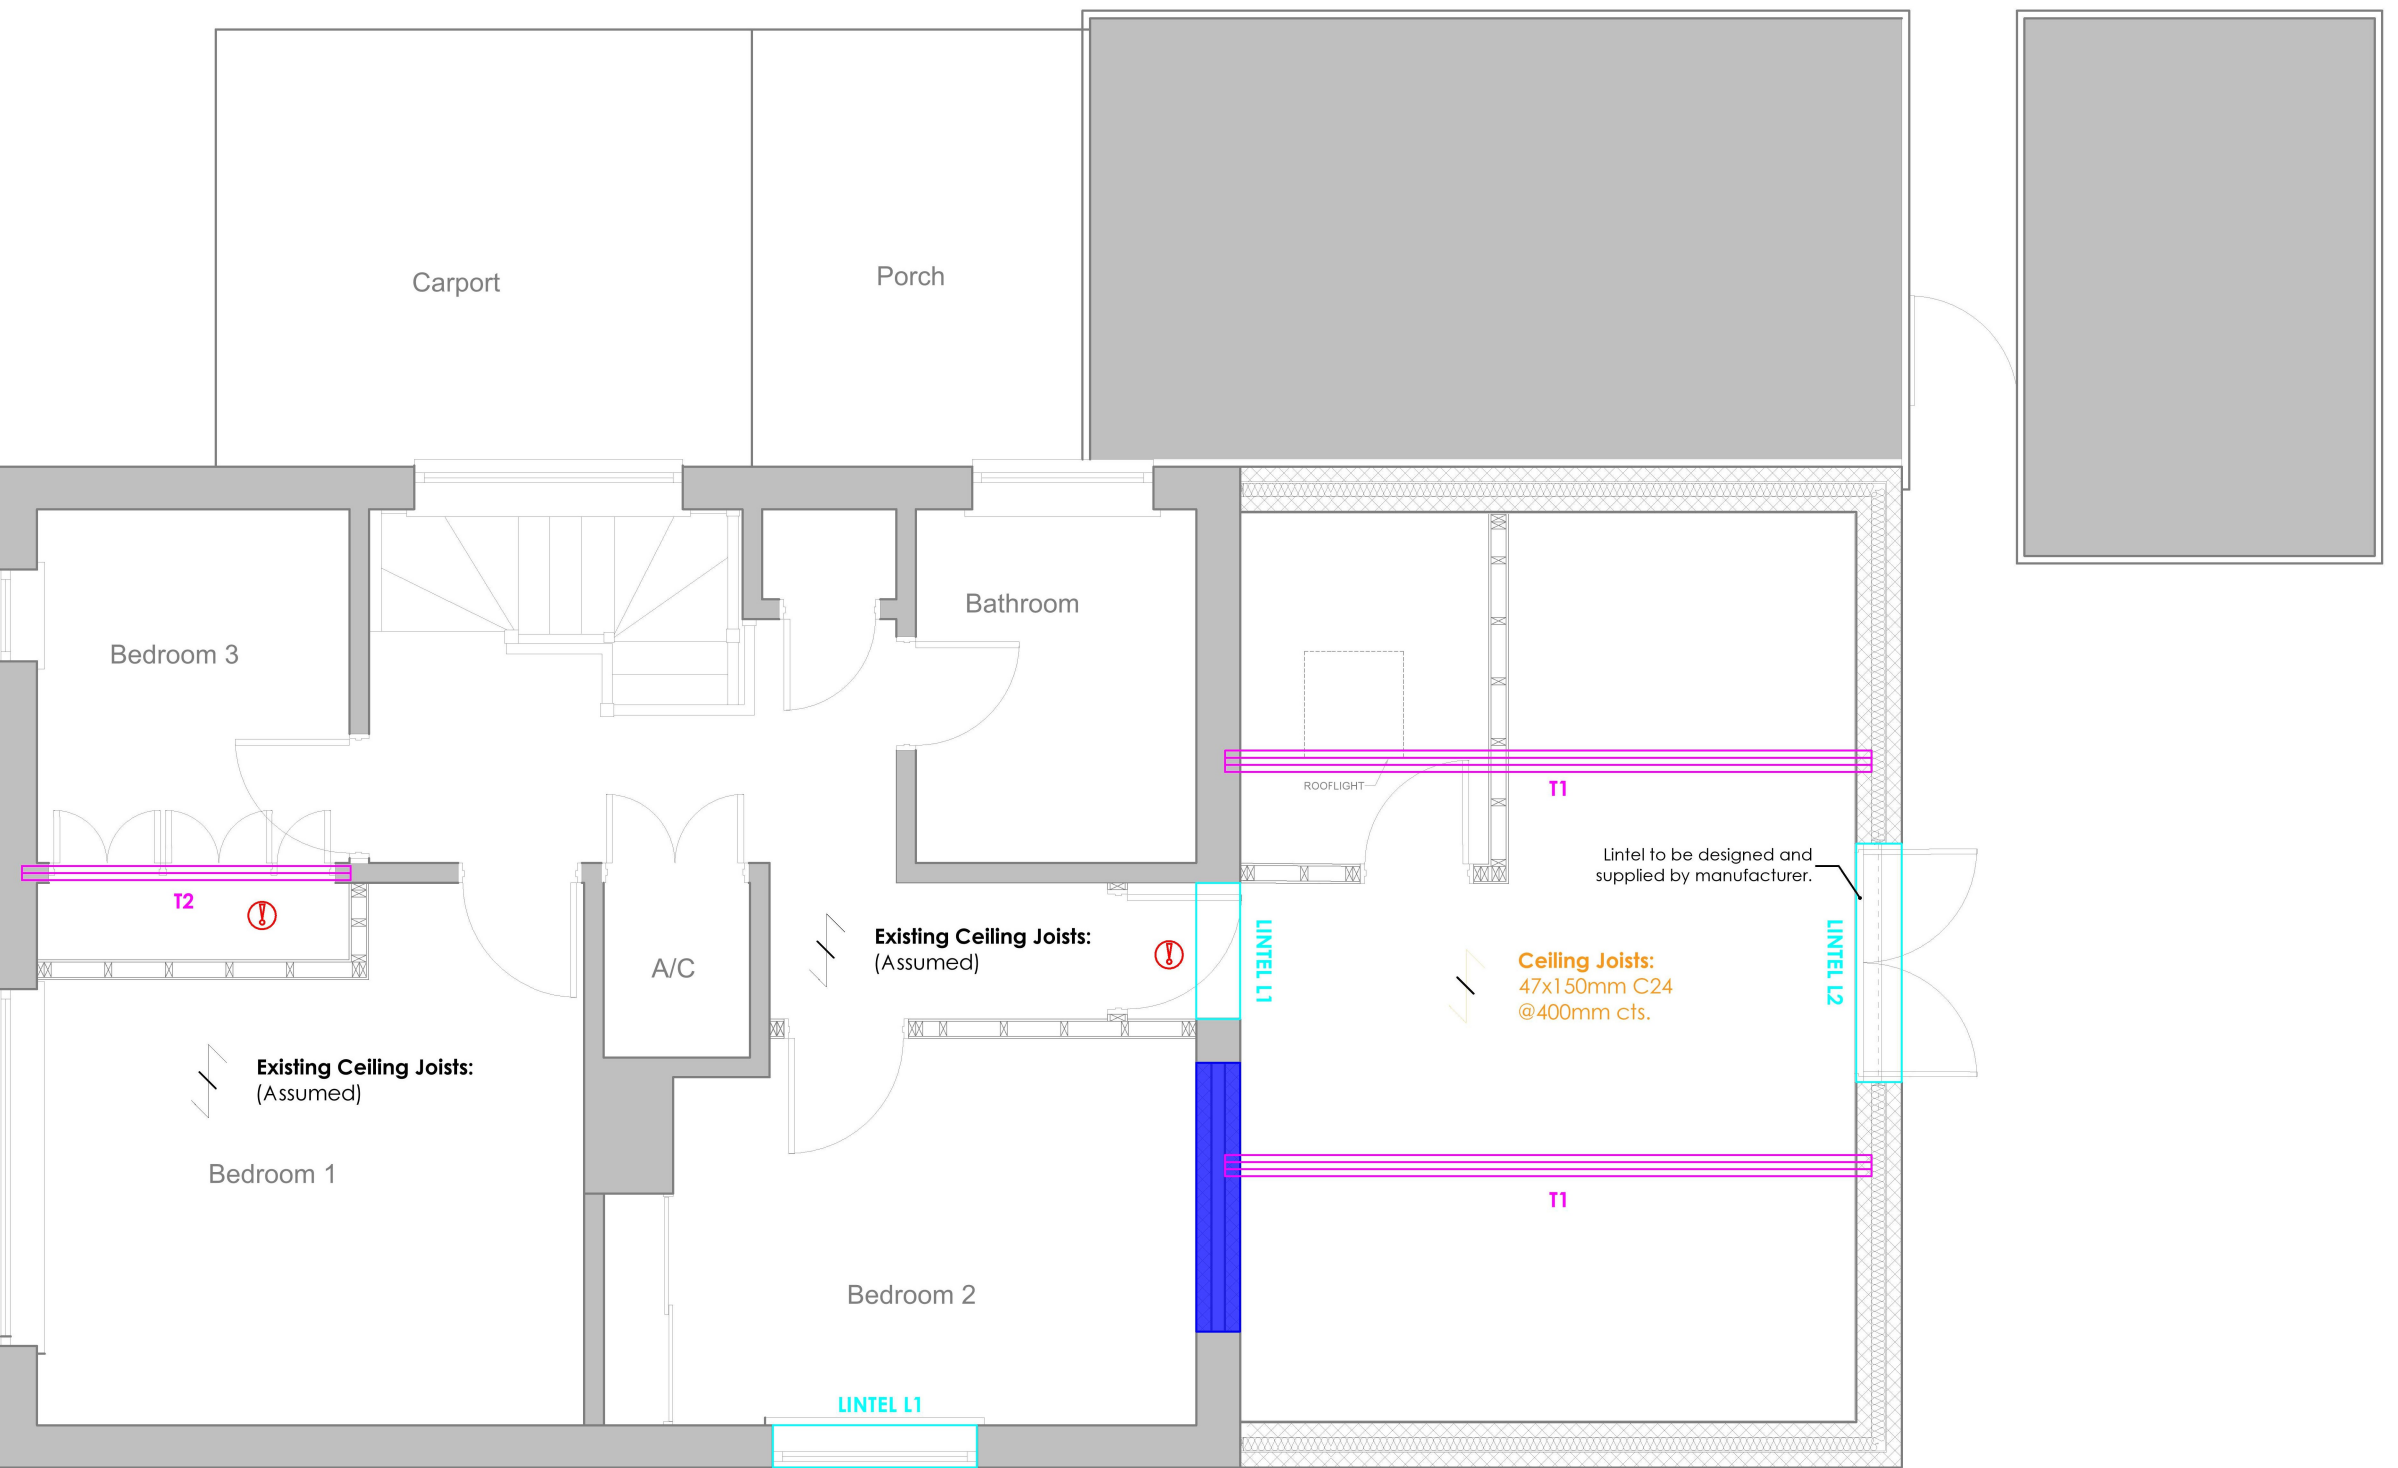


PROPOSED FIRST FLOOR PLAN
SCALE 1:50

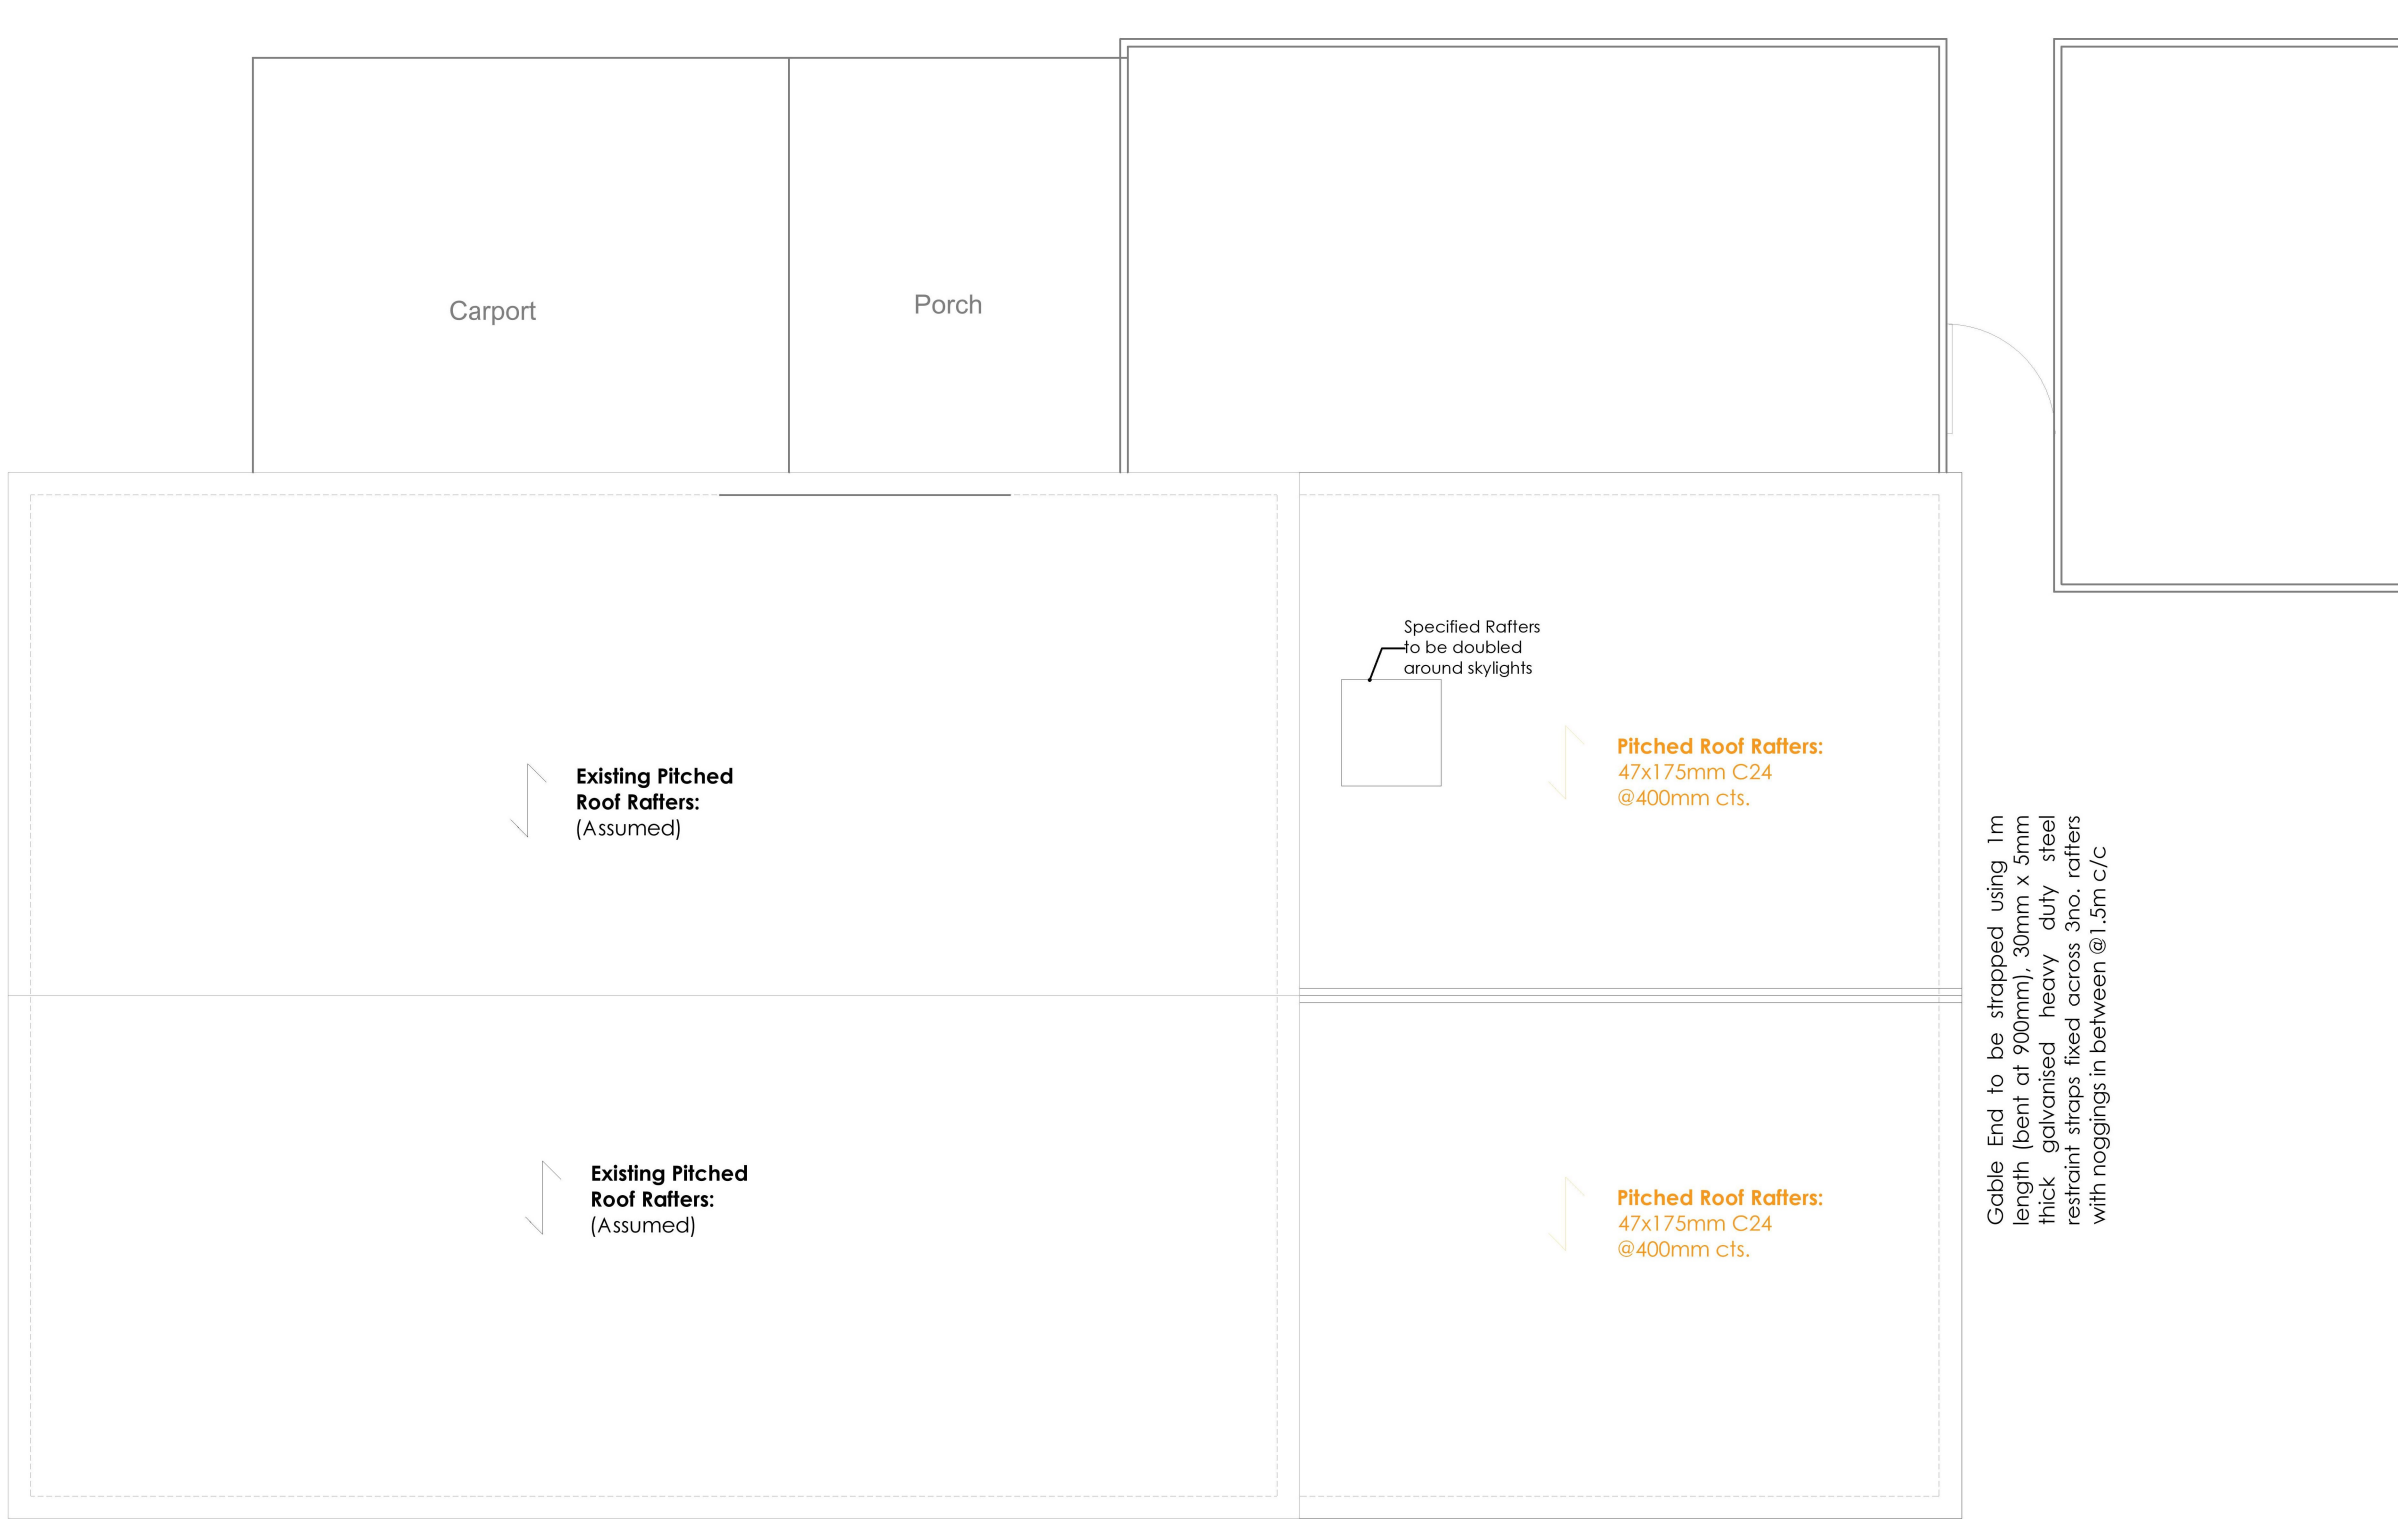


PROPOSED ROOF PLAN
SCALE 1:50

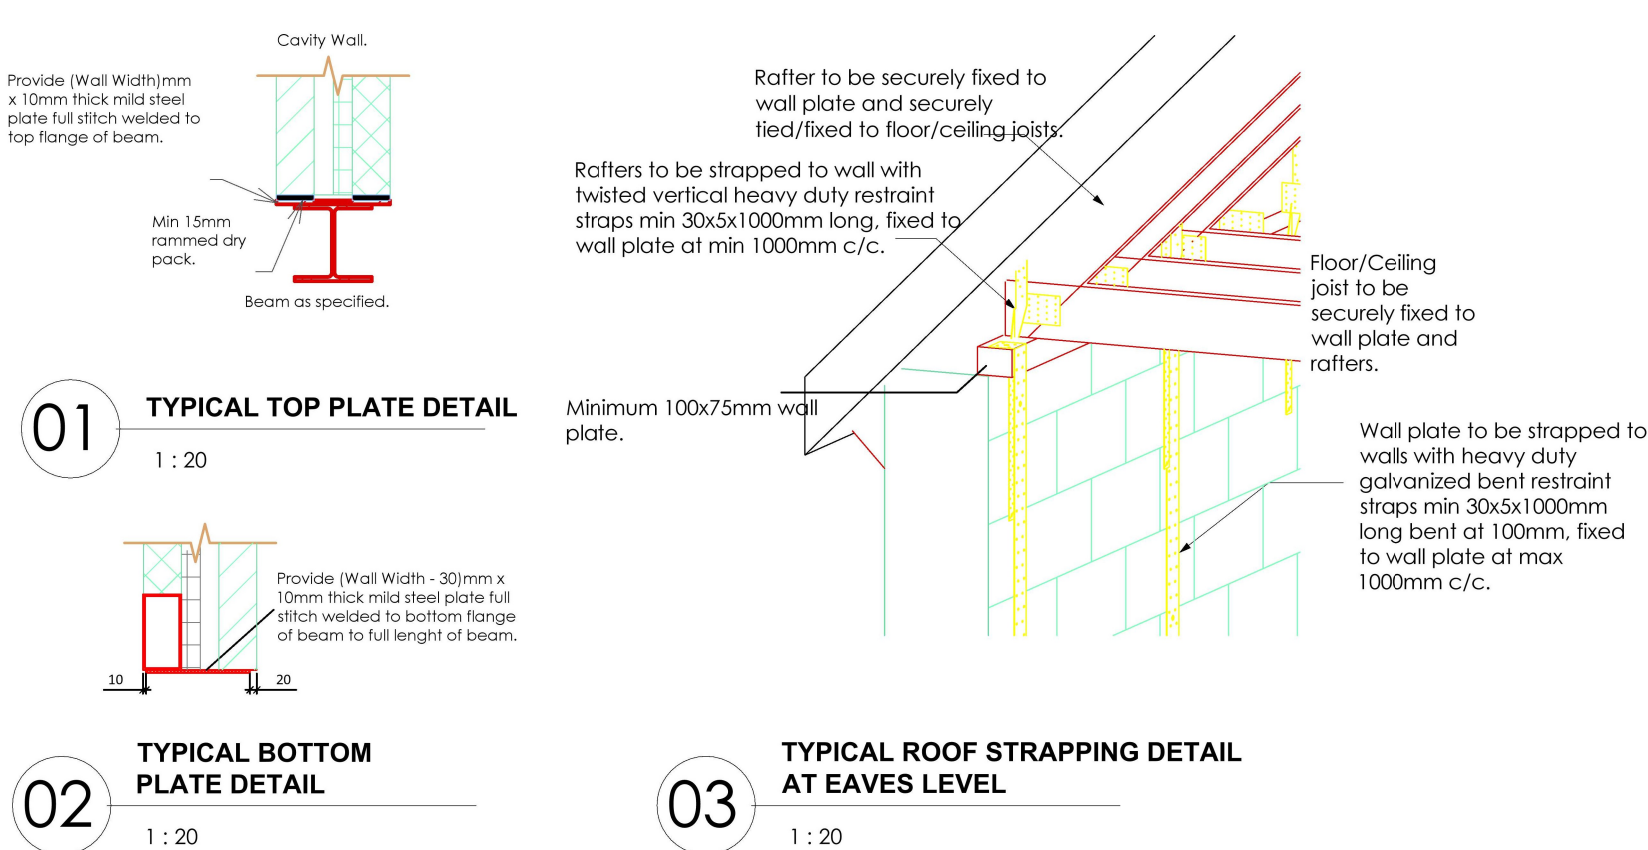


01 TYPICAL TOP PLATE DETAIL
1:20

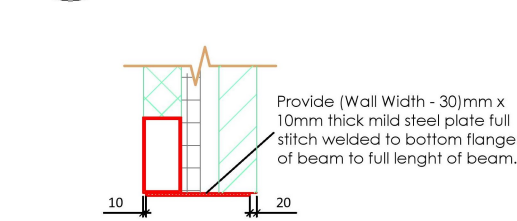


02 TYPICAL BOTTOM PLATE DETAIL
1:20

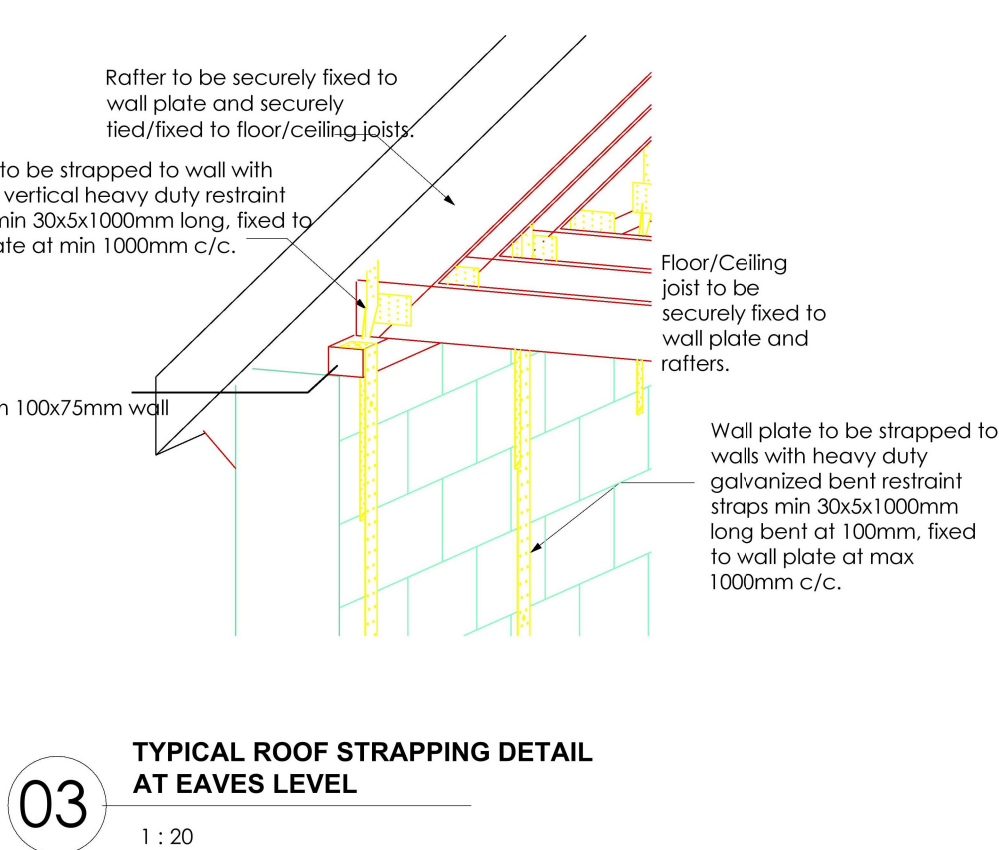


03 TYPICAL ROOF STRAPPING DETAIL
AT EAVES LEVEL
1:20

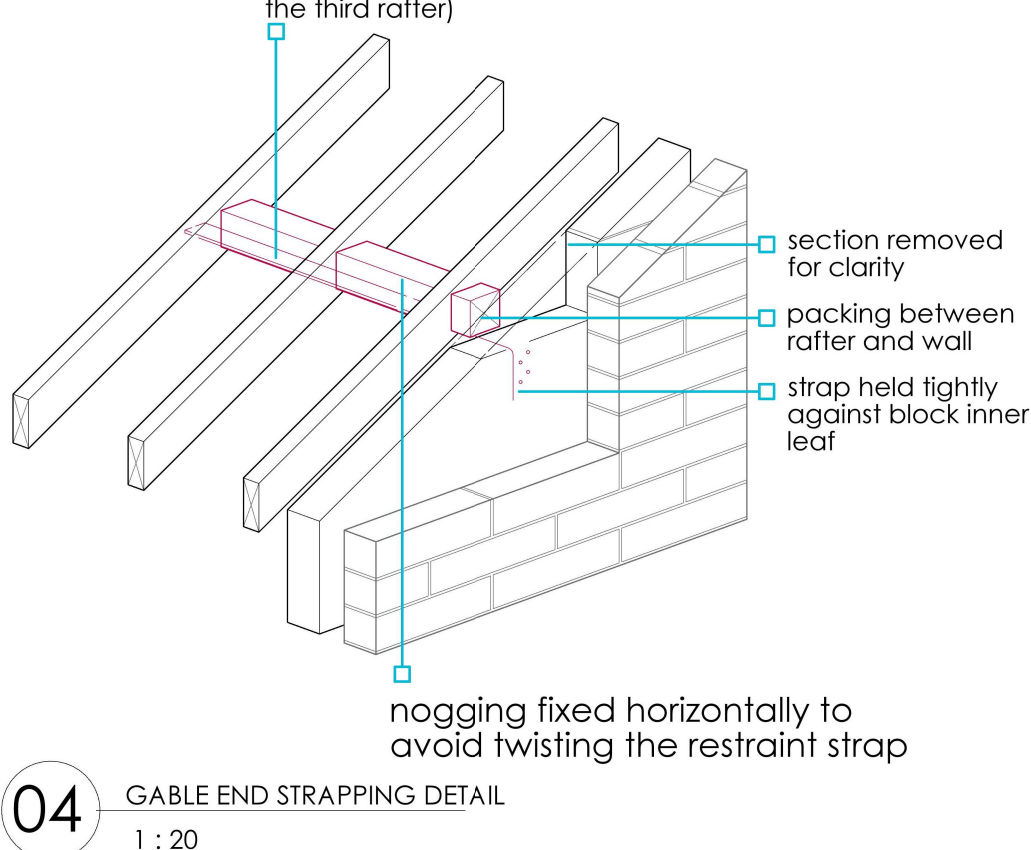


04 CABLE END STRAPPING DETAIL
1:20
© COPYRIGHT - NOT TO BE REPRODUCED WITHOUT PERMISSION

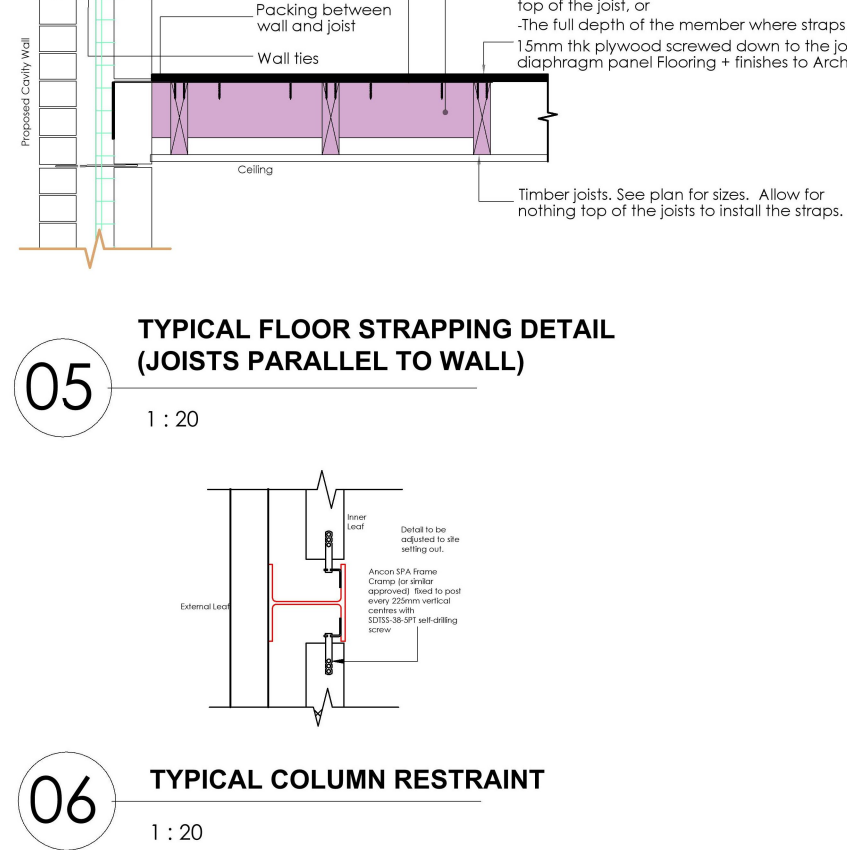


05 TYPICAL FLOOR STRAPPING DETAIL
(JOISTS PARALLEL TO WALL)
1:20

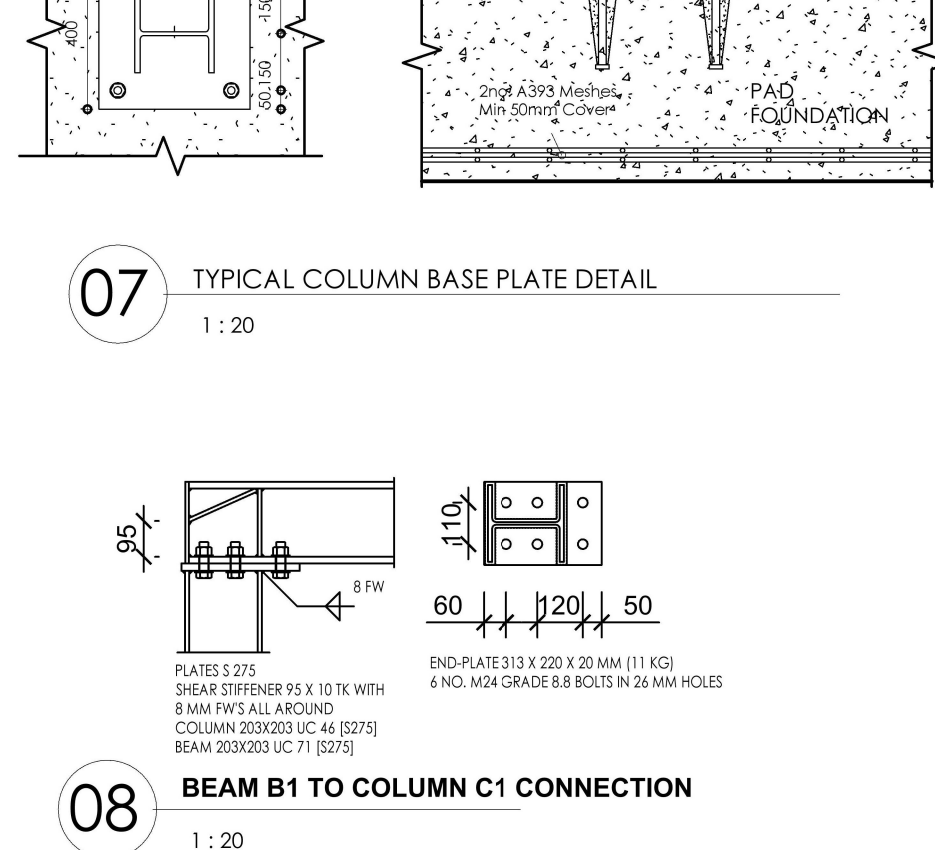


07 TYPICAL COLUMN BASE PLATE DETAIL
1:20

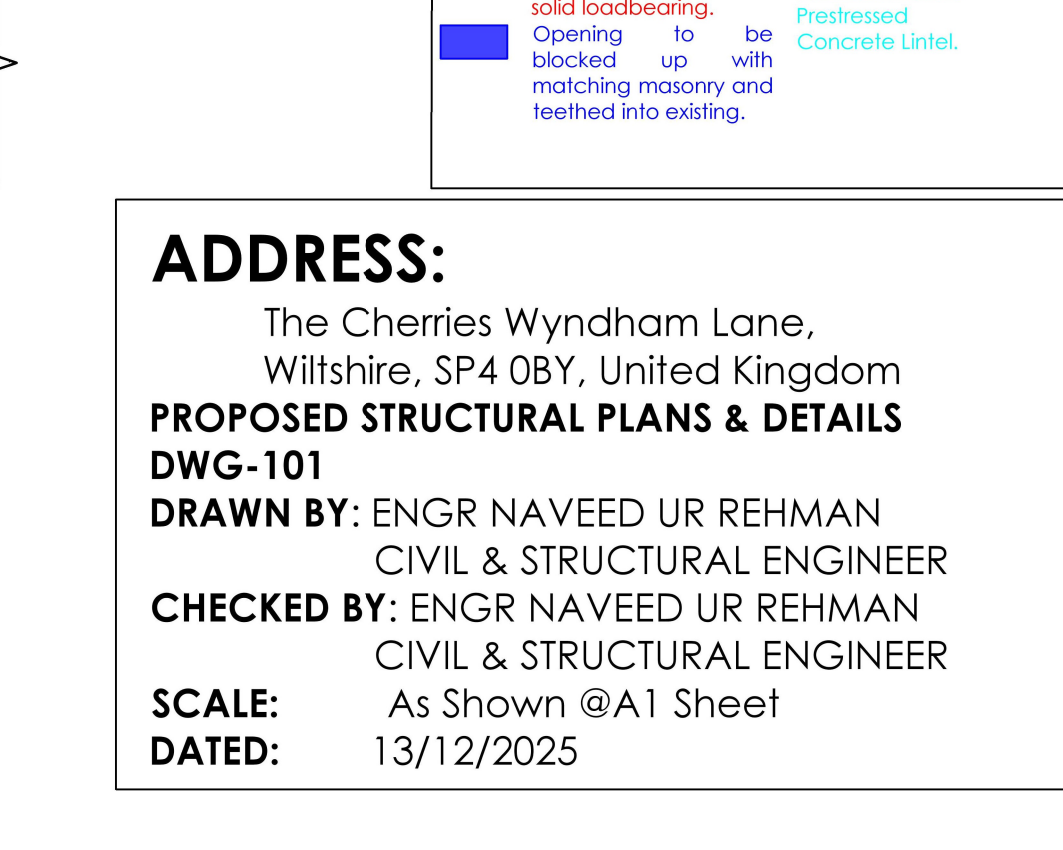

06 TYPICAL COLUMN RESTRAINT
1:20

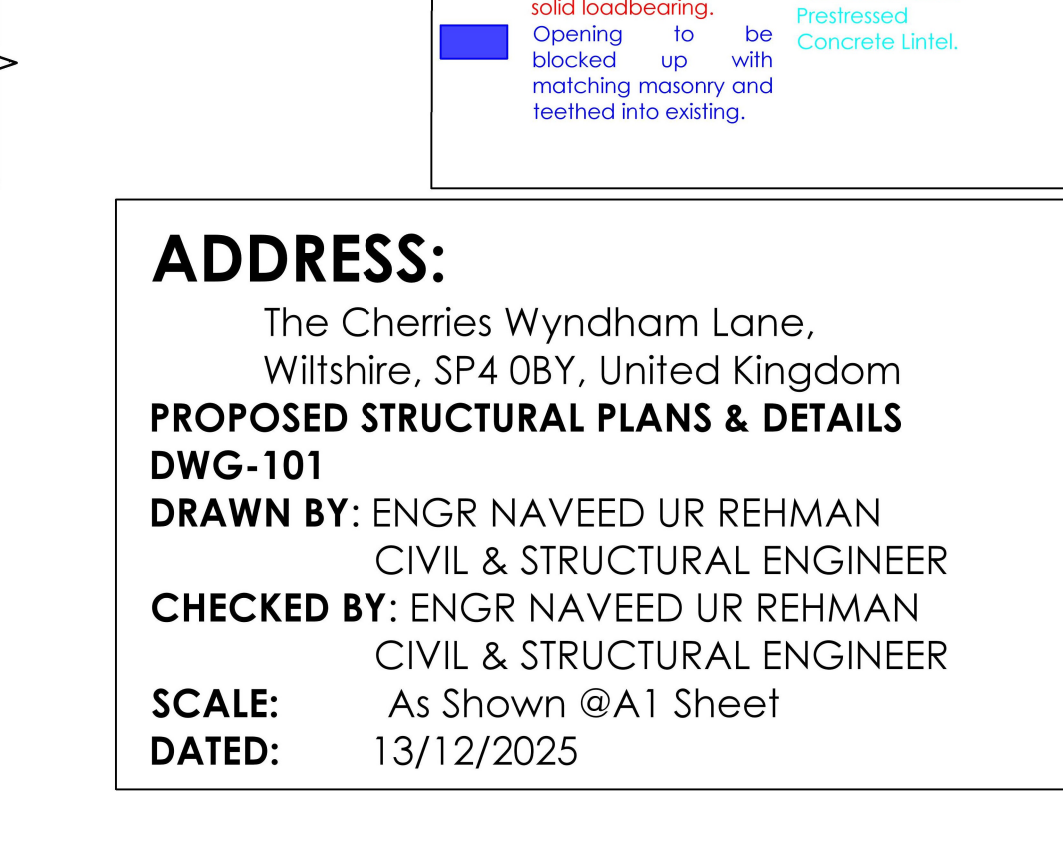

08 BEAM B1 TO COLUMN C1 CONNECTION
1:20

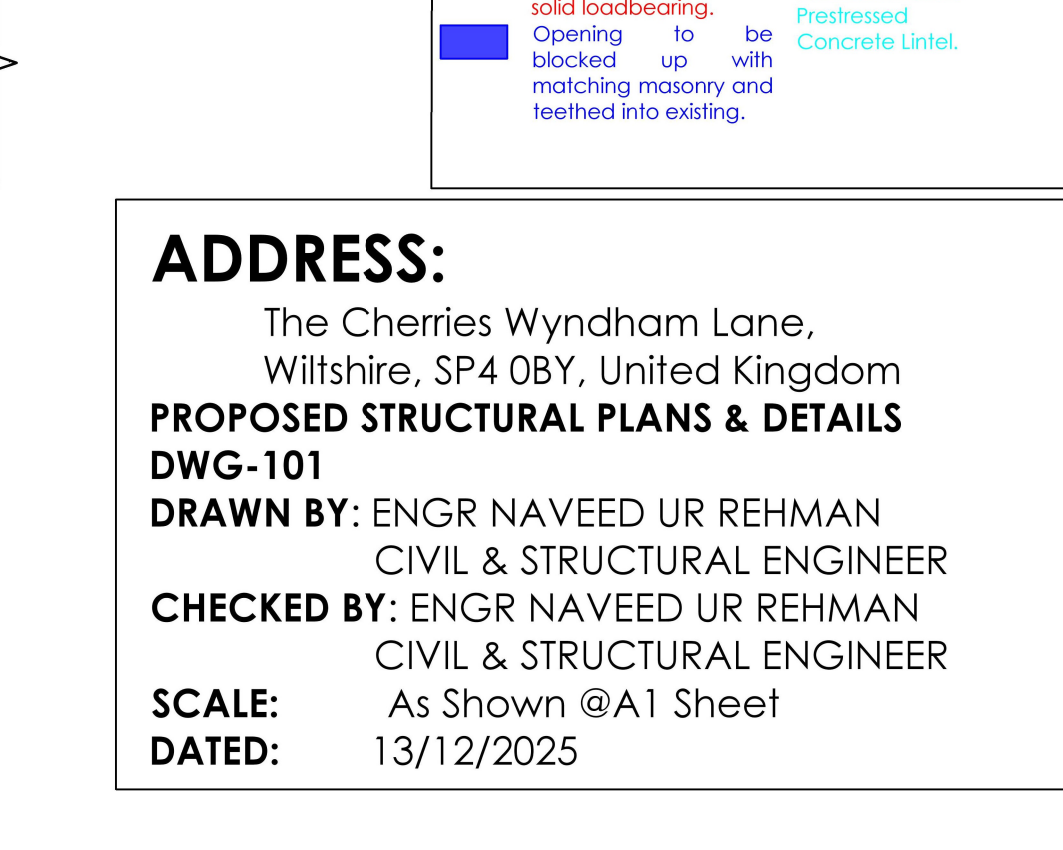

09 TYPICAL CONCENTRIC TRENCH
FOUNDATION DETAIL
1:20

