


40 Shaftesbury Road Site Plan

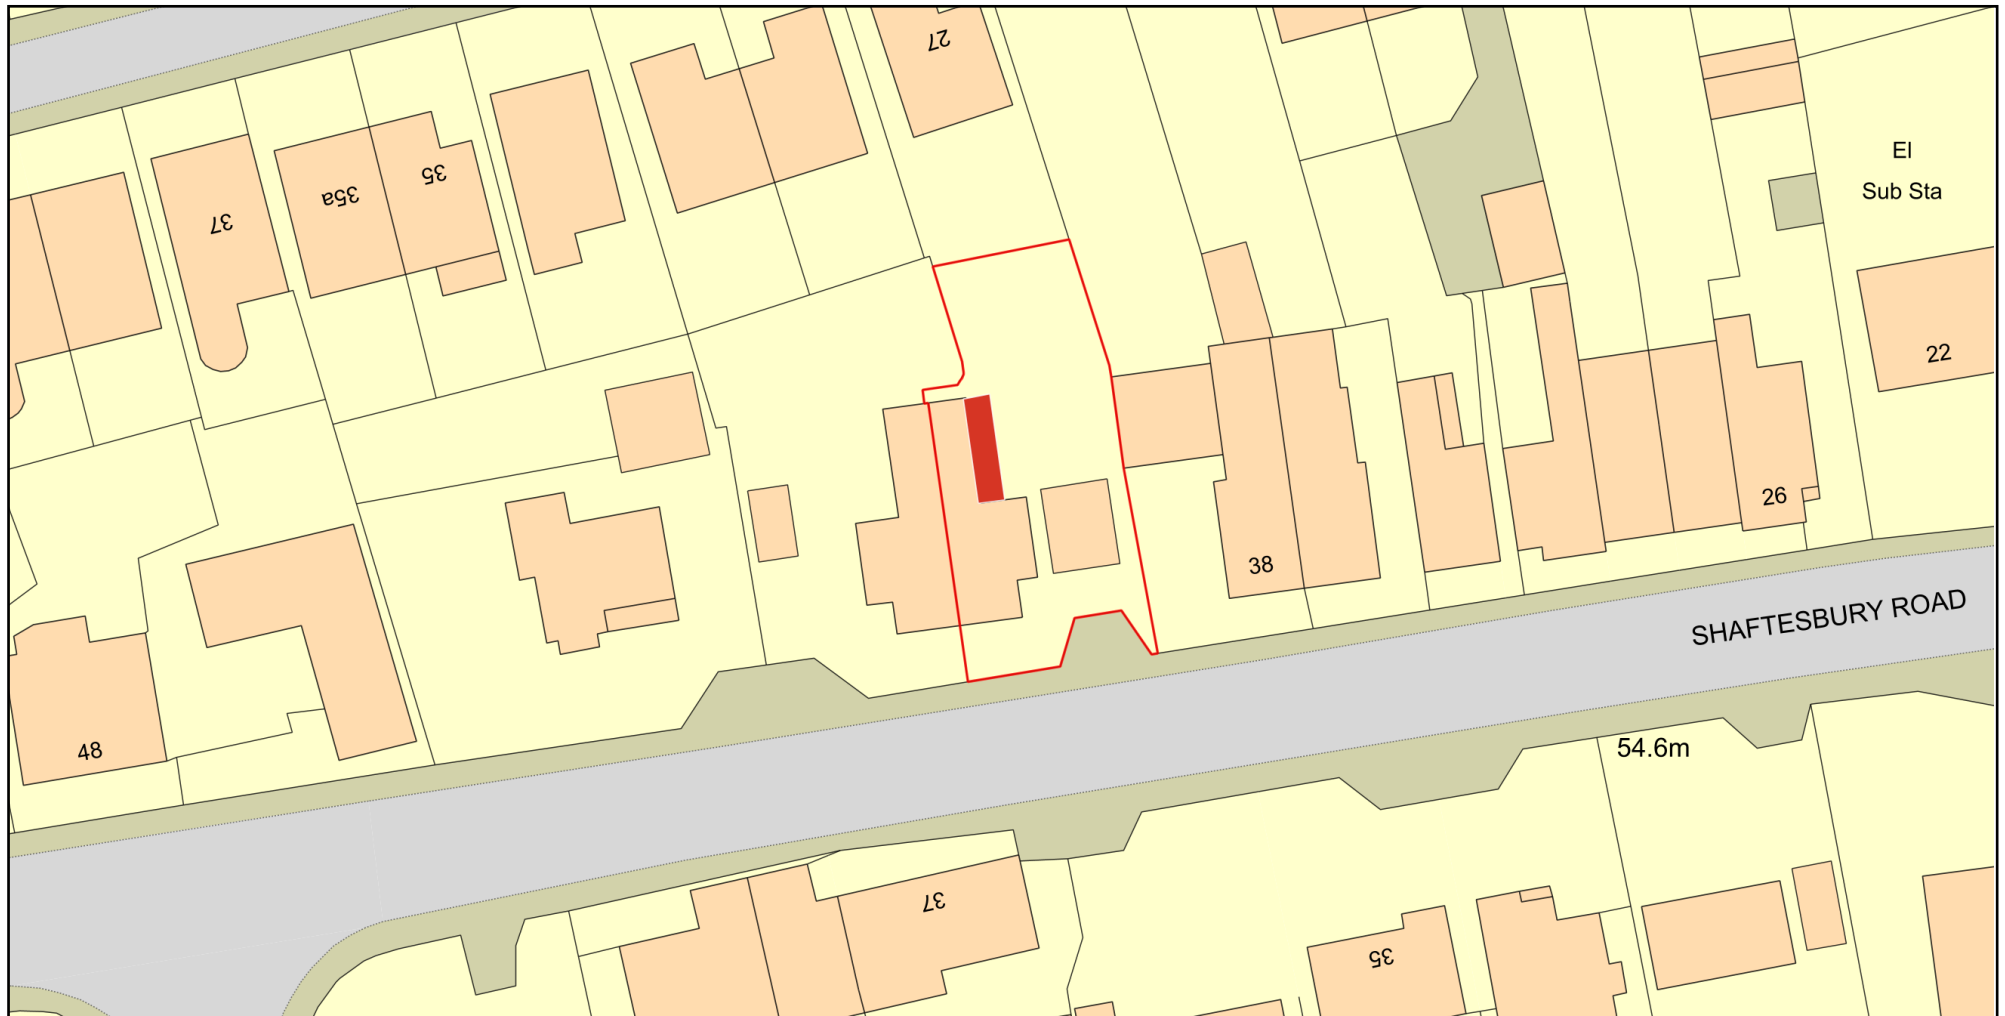

0 20
Metres



Plan Produced for: Planning department document

Date Produced: 18 Dec 2025

Plan Reference Number: TQRQM25352170103589

Scale: 1:500 @ A4

© Crown copyright and database rights 2025 OS 100042766

