


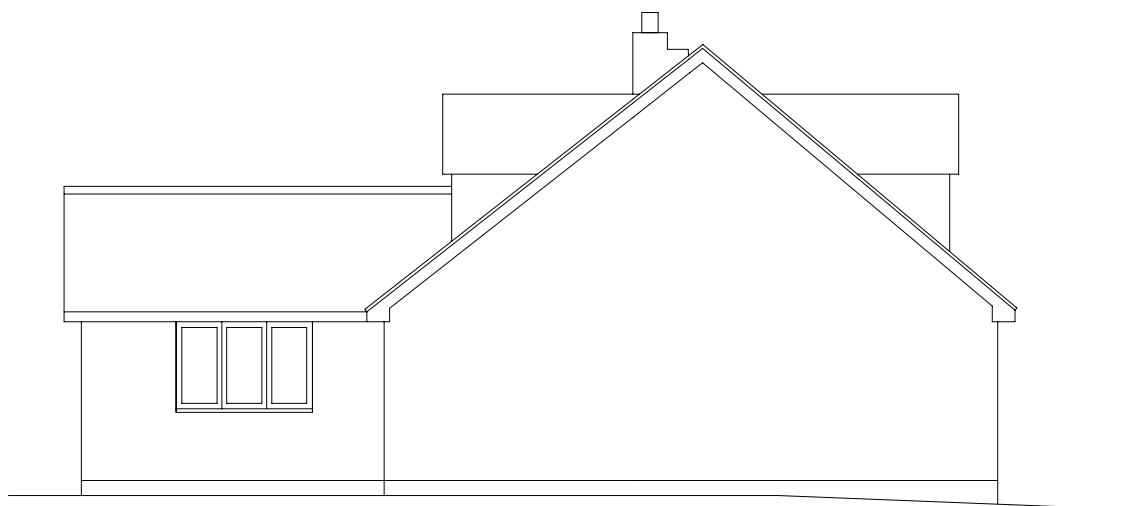

proposed east elevation



proposed west elevation



Client	Mr. and Mrs. Tandy, Estartit, Knowle, Pewsey, SN9 5JH.		
Project	existing Velux rooflights replaced with dormer windows		
Drawing Title	proposed east and west elevations		
Drawing No.	605/10	Revision A	Date 26/01/26 Scale 1:100
Smith Associates.46 Wilcot, Pewsey, Wilts. SN9 5NS. Tel/Fax: 01672 562029			