


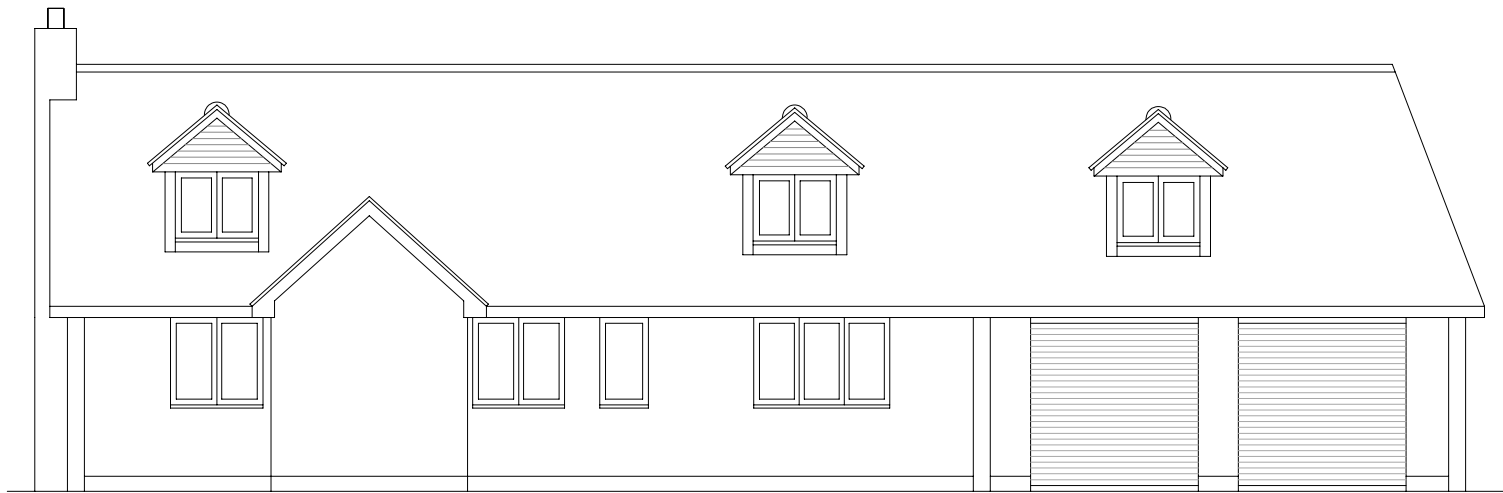

proposed north elevation



proposed south elevation



Client	Mr. and Mrs. Tandy, Estartit, Knowle, Pewsey, SN9 5JH.				
Project	existing Velux rooflights replaced with dormer windows				
Drawing Title	proposed north and south elevations				
Drawing No.	605/09	Revision A	Date 26/01/26	Scale 1:100 at A4	
Smith Associates.46 Wilcot, Pewsey, Wilts. SN9 5NS. Tel/Fax: 01672 562029					