



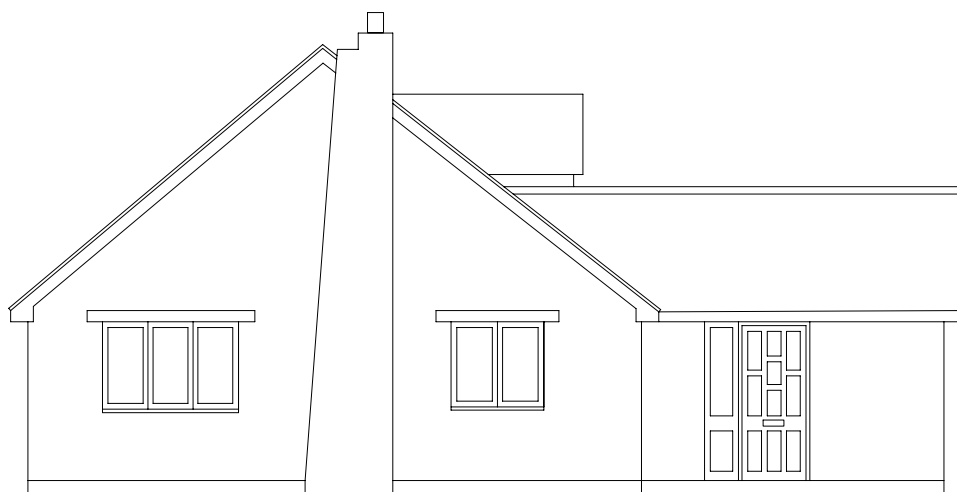

existing east elevation

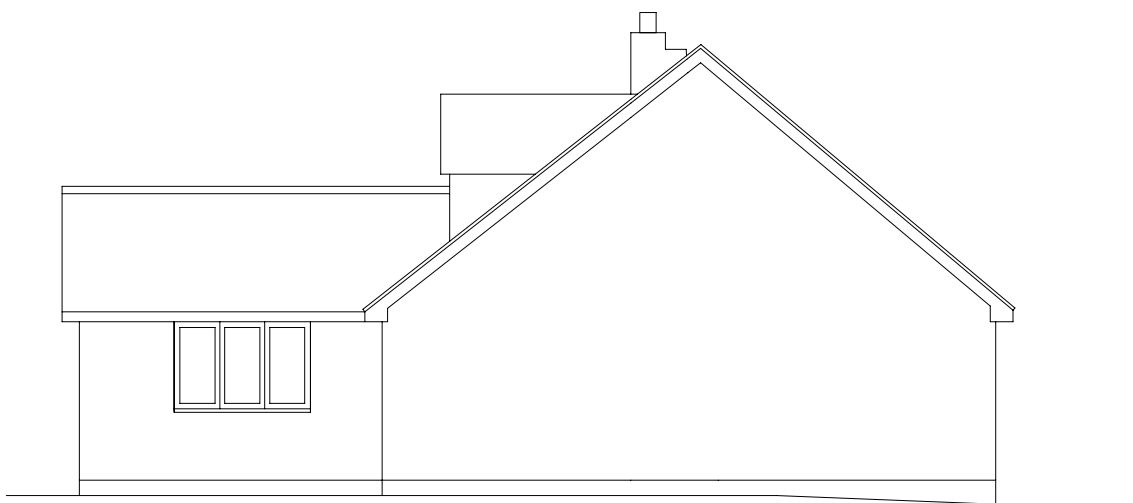

existing west elevation



Client	Mr. and Mrs. Tandy, Estartit, Knowle, Pewsey, SN9 5JH.		
Project	existing Velux rooflights replaced with dormer windows		
Drawing Title	existing east and west elevations		
Drawing No.	605/08	Revision	Date 20/01/26 Scale 1:100
Smith Associates.46 Wilcot, Pewsey, Wilts. SN9 5NS. Tel/Fax: 01672 562029			