




Metres

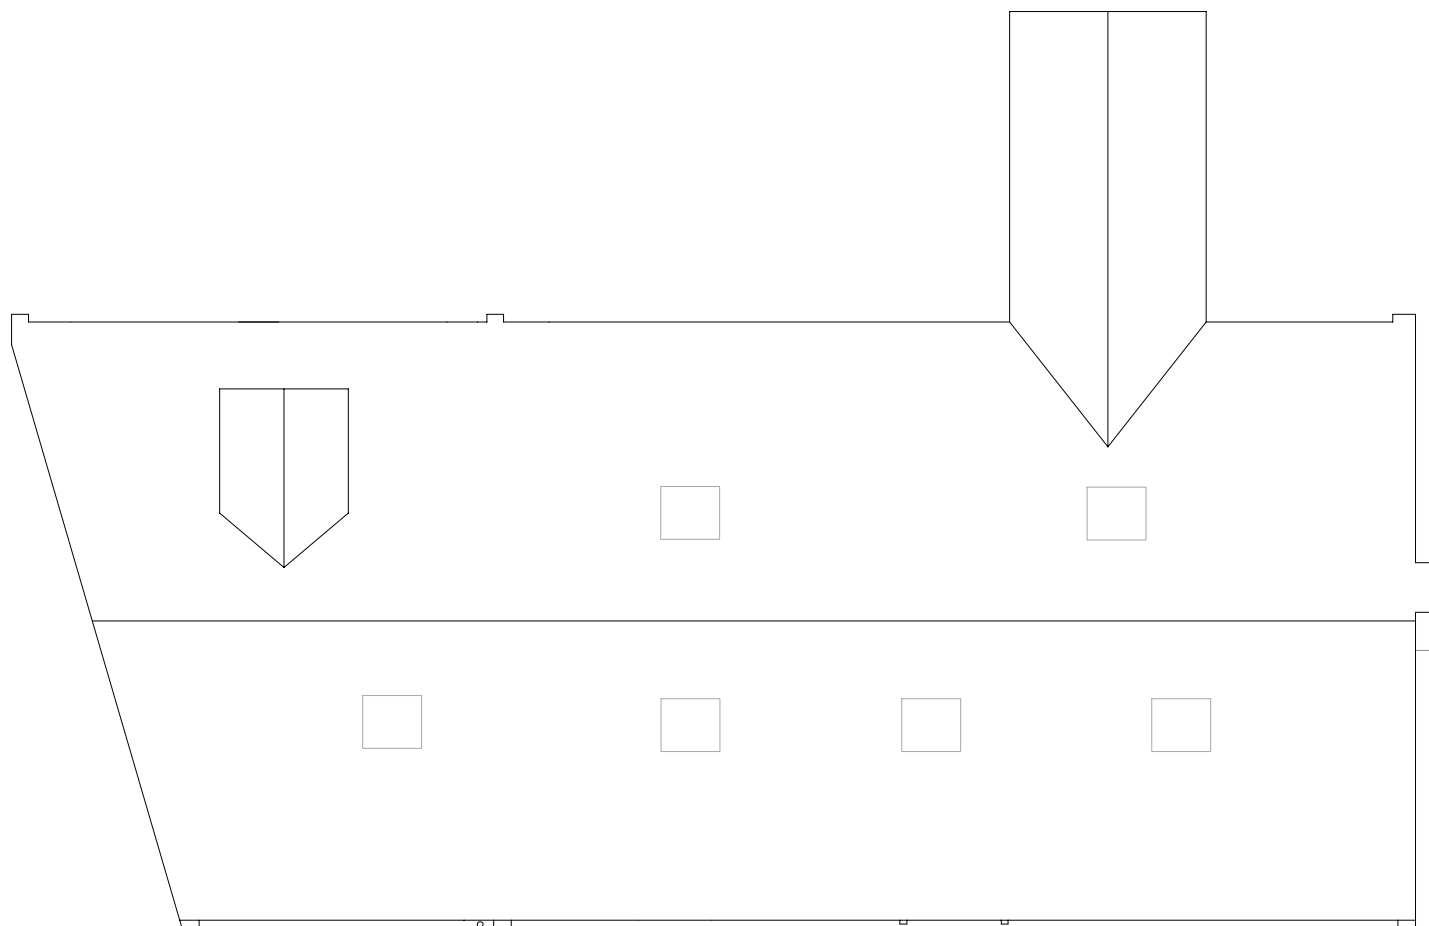

Client	Mr. and Mrs. Tandy, Estartit, Knowle, Pewsey, SN9 5JH.				
Project	existing Velux rooflights replaced with dormer windows				
Drawing Title	existing roof plan				
Drawing No.	605/05	Revision	Date 21/01/26	Scale 1:100 at A4	
Smith Associates.46 Wilcot, Pewsey, Wilts. SN9 5NS. Tel/Fax: 01672 562029					