



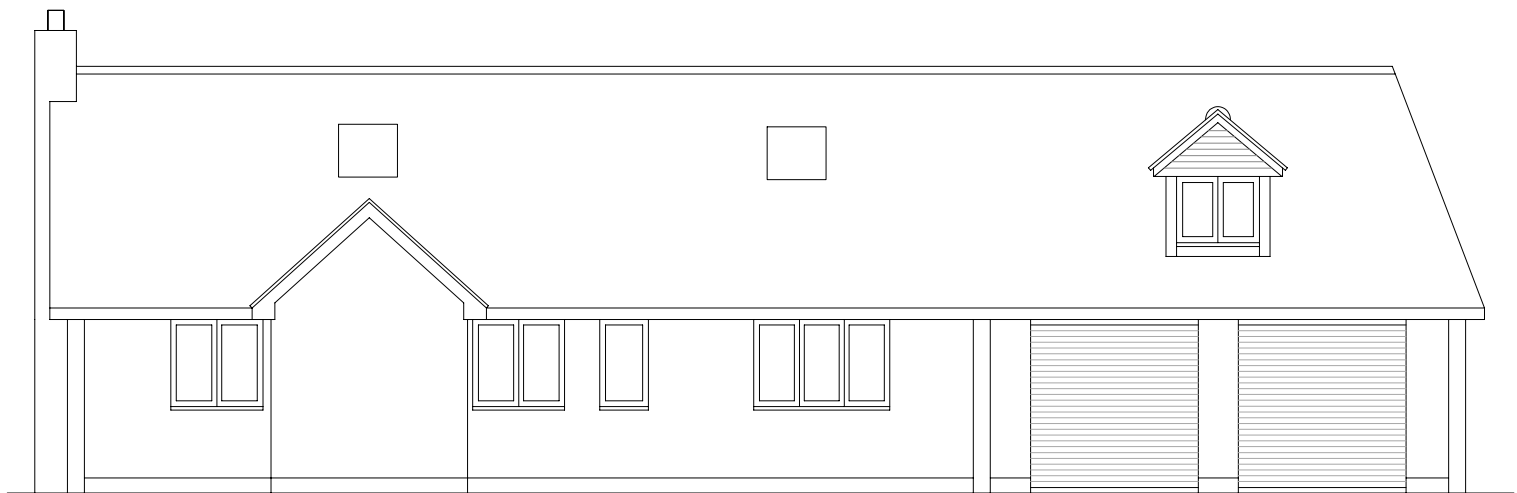

existing north elevation

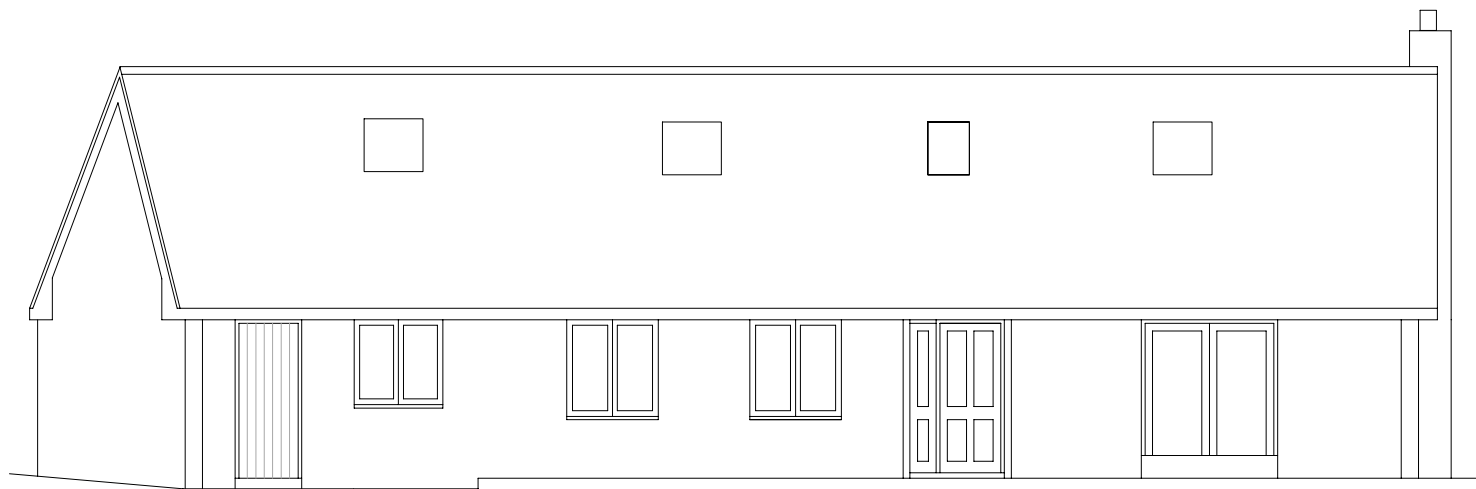

existing south elevation



Client	Mr. and Mrs. Tandy, Estartit, Knowle, Pewsey, SN9 5JH.		
Project	existing Velux rooflights replaced with dormer windows		
Drawing Title	existing north and south elevations		
Drawing No.	605/07	Revision	Date 20/01/26 Scale 1:100 at A4

Smith Associates.46 Wilcot, Pewsey, Wilts. SN9 5NS. Tel/Fax: 01672 562029