



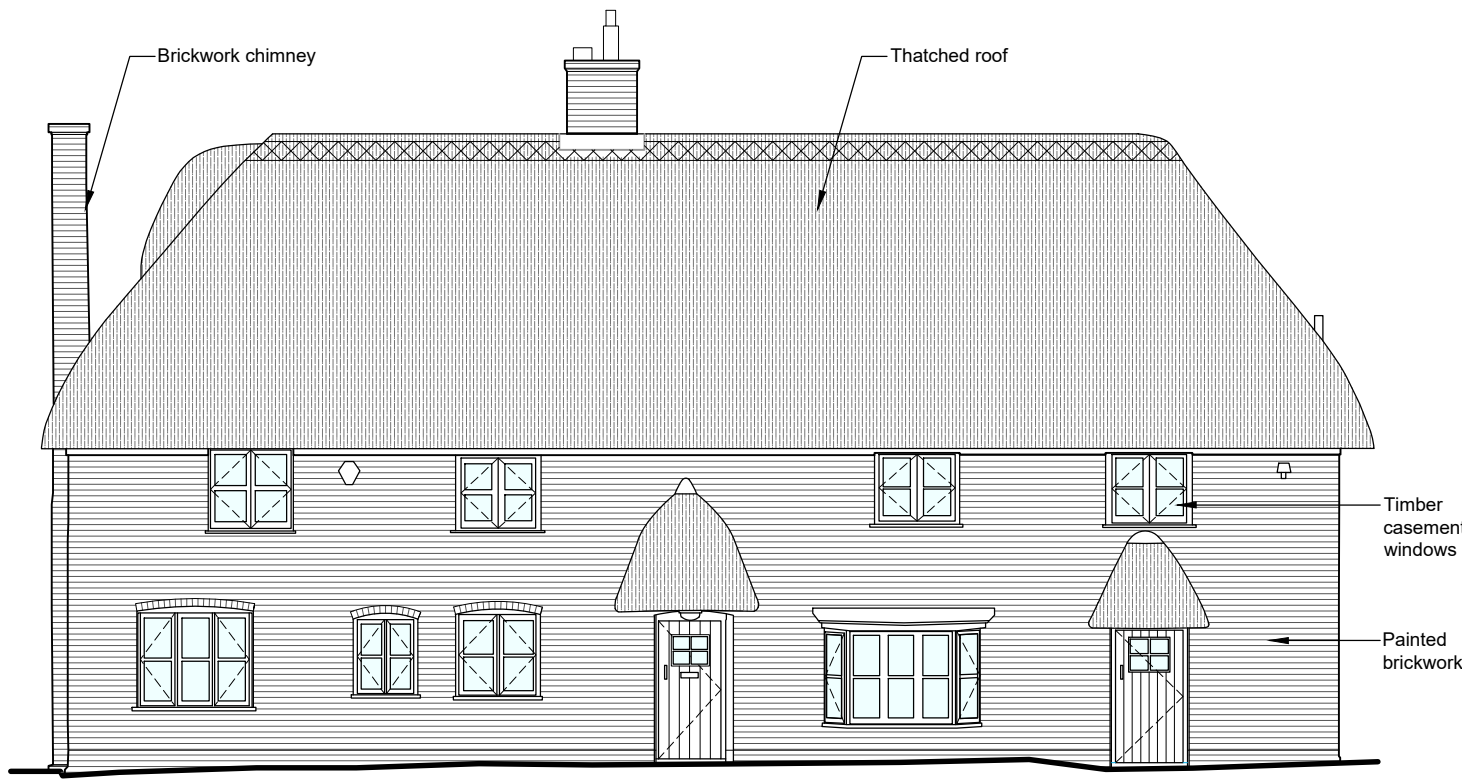

EXISTING FRONT ELEVATION (east)  
Scale 1:100

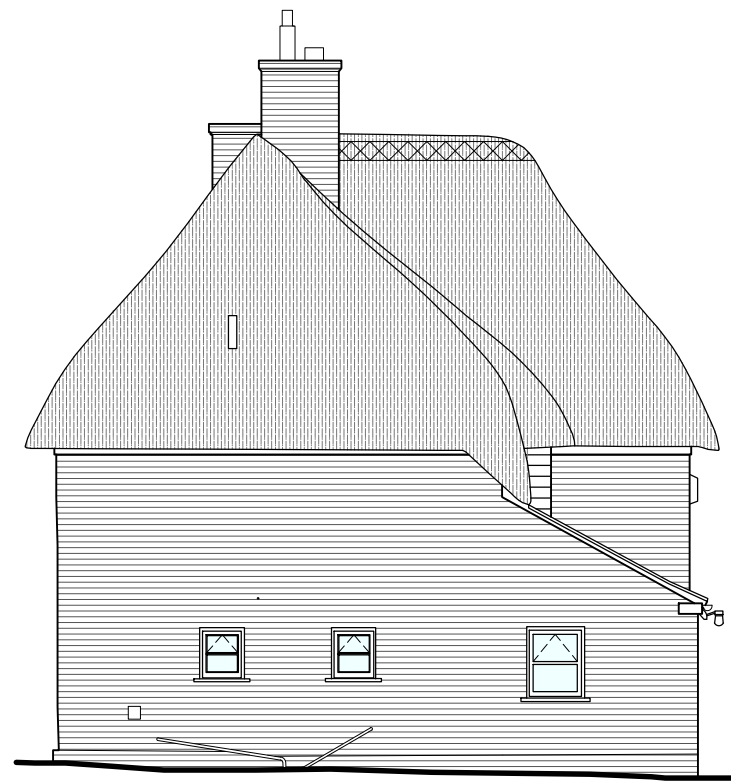



EXISTING SIDE ELEVATION (north)  
Scale 1:100




EXISTING REAR ELEVATION (west)  
Scale 1:100



EXISTING SIDE ELEVATION (south)  
Scale 1:100

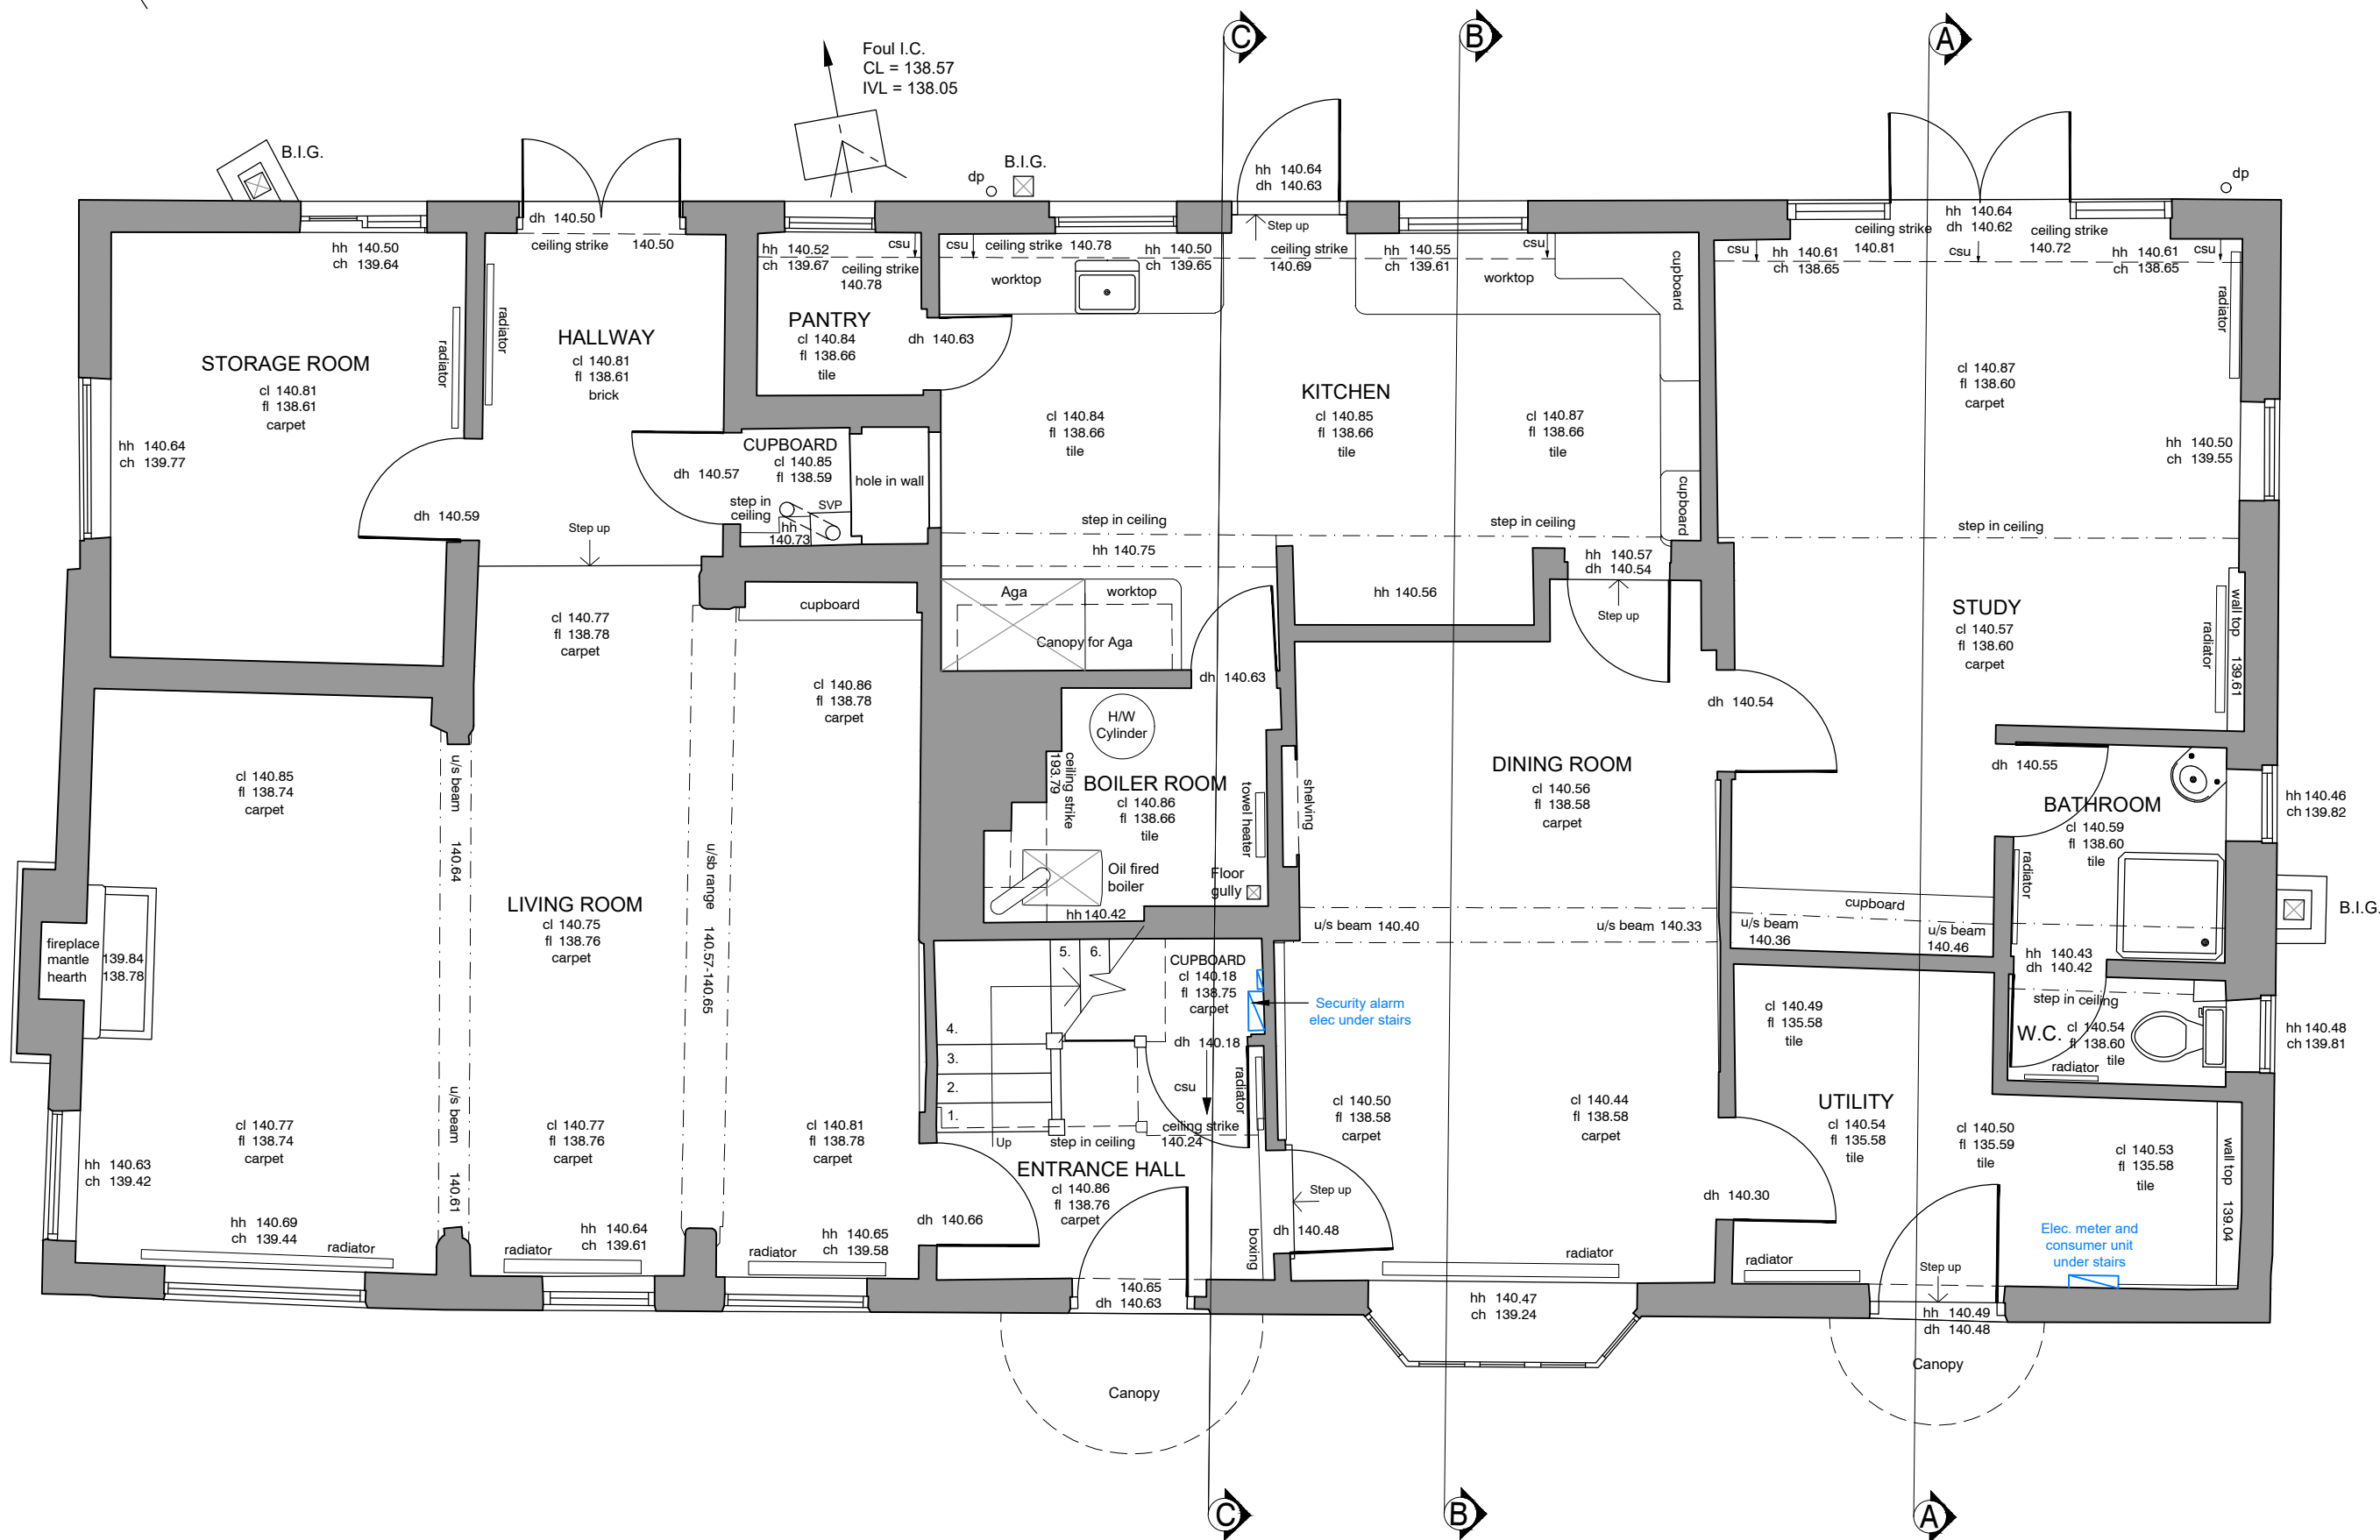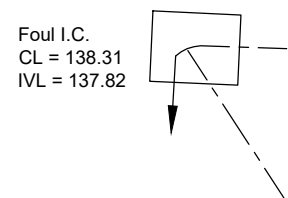


EXISTING GROUND FLOOR LAYOUT  
Scale 1:50

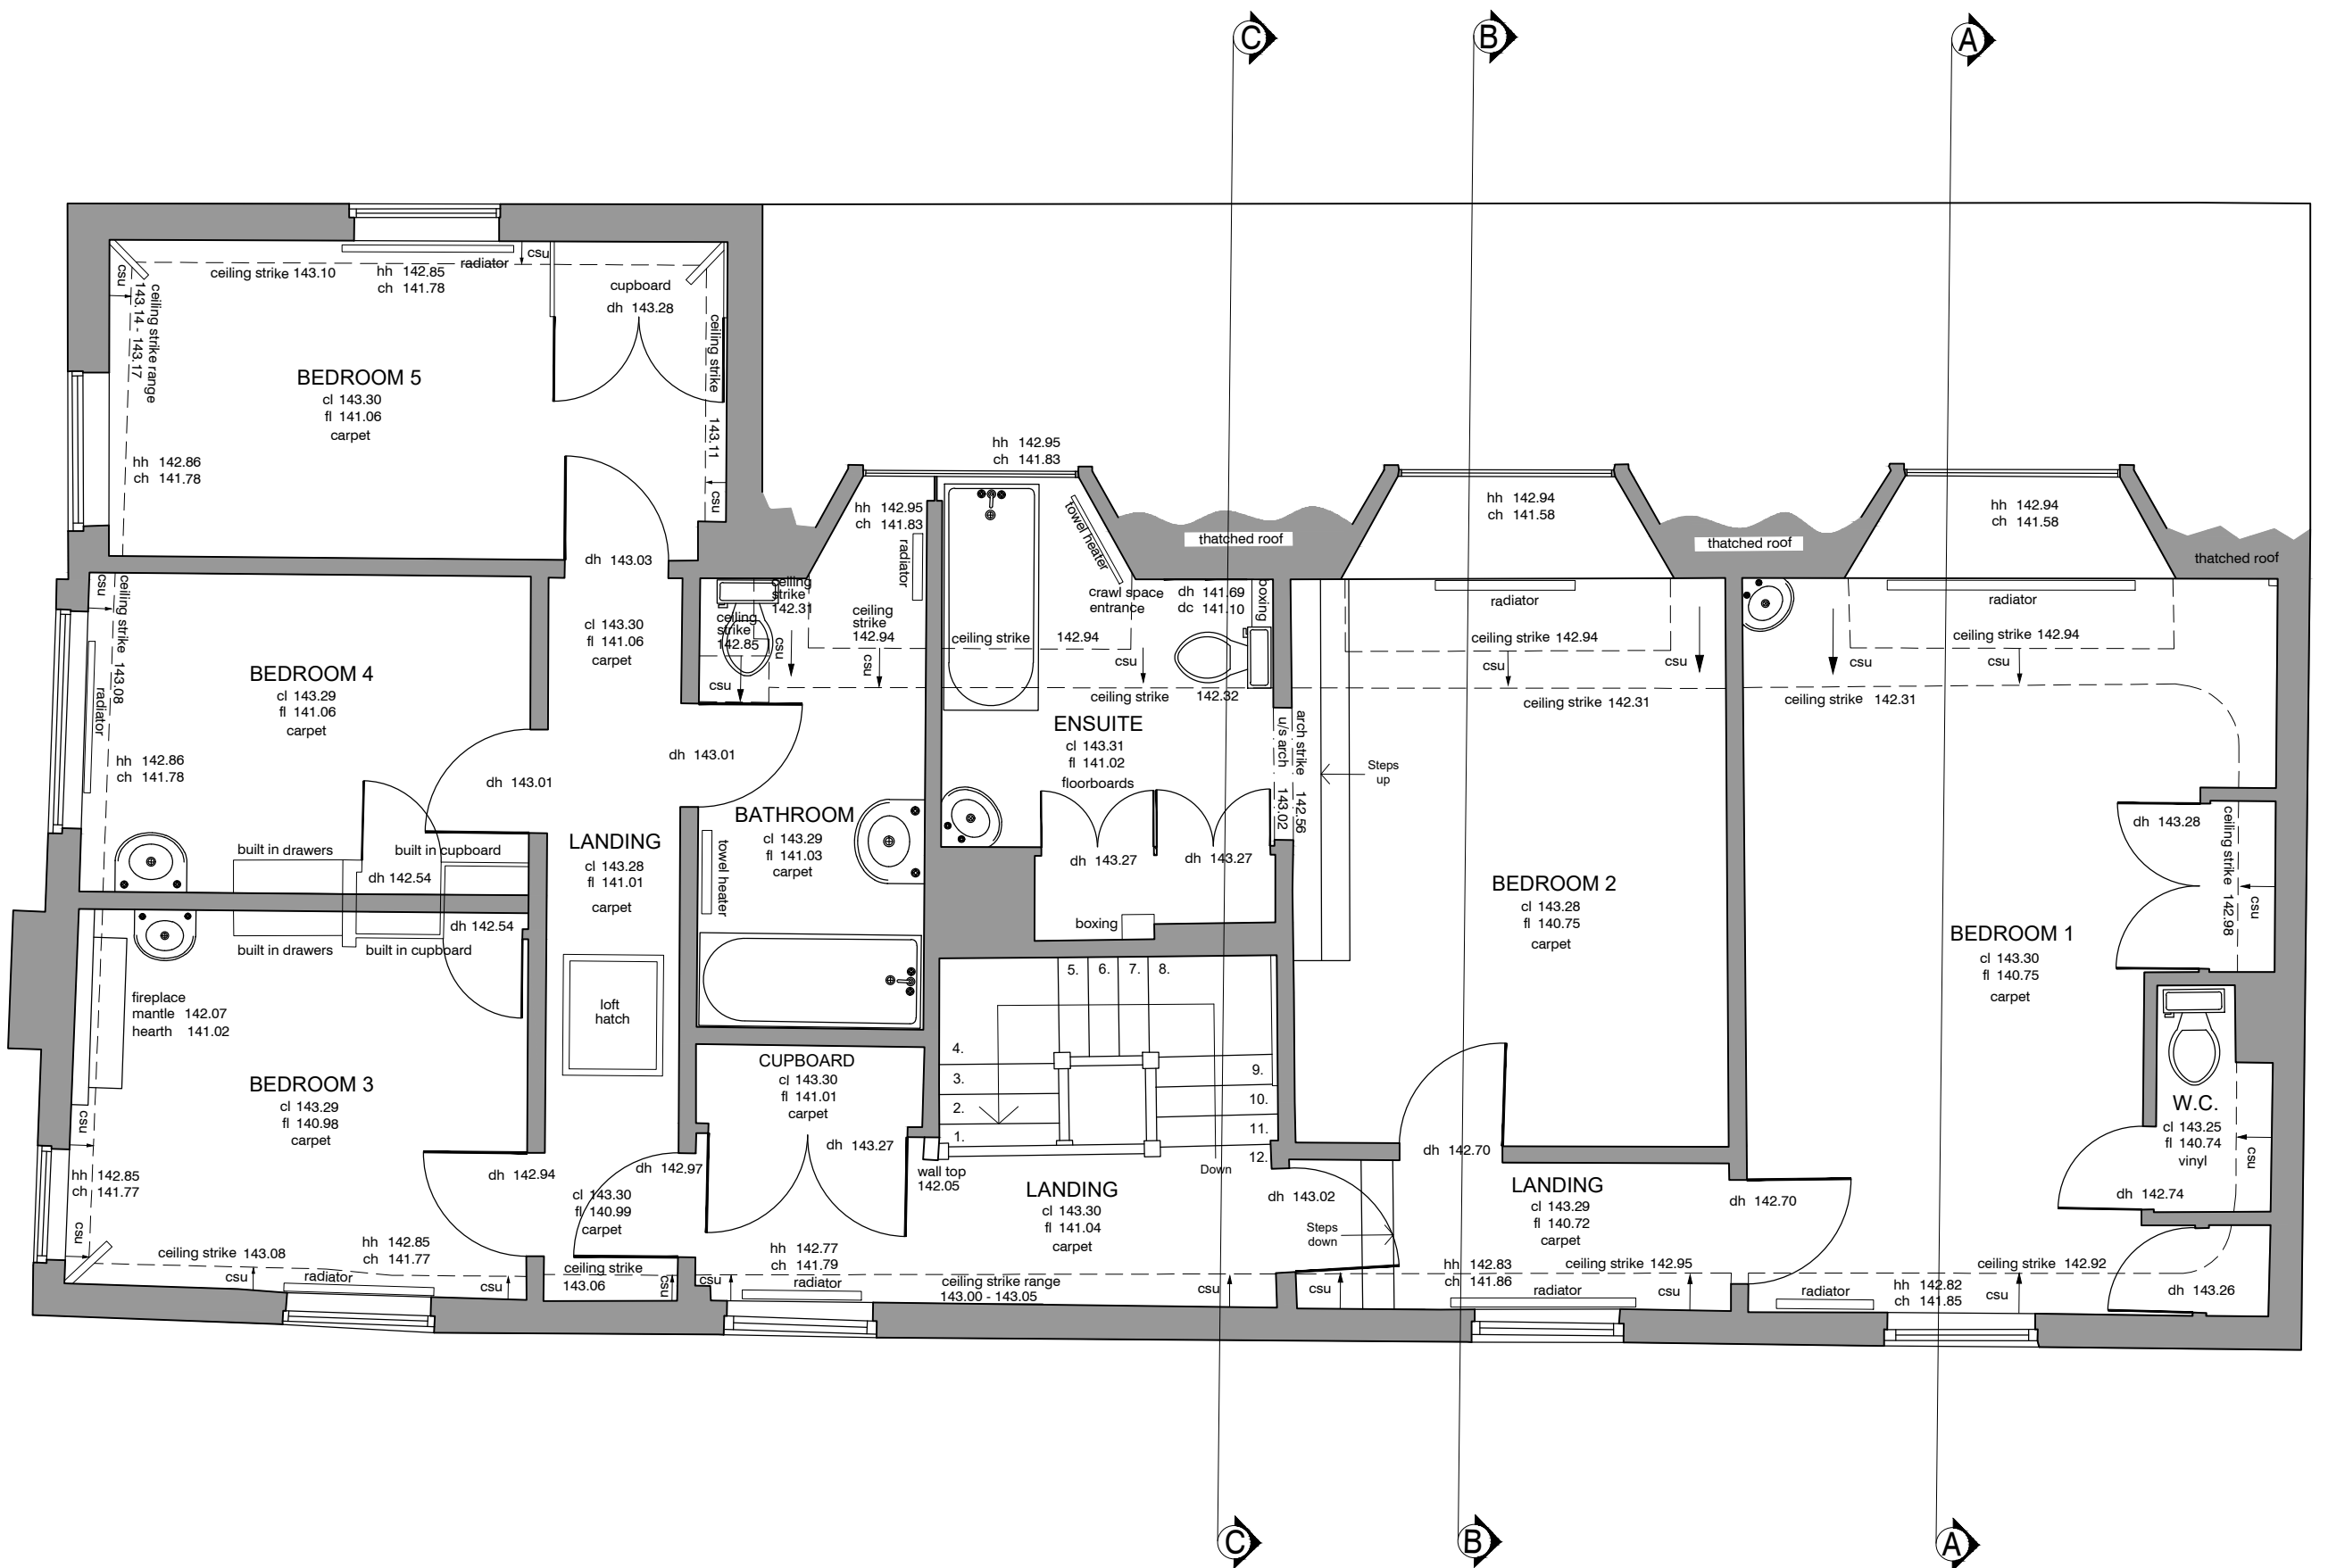

EXISTING FIRST FLOOR LAYOUT  
Scale 1:50

#### Abbreviations Key

|                           |                     |
|---------------------------|---------------------|
| fl = floor level          | dh = door head      |
| cl = ceiling level        | dc = door cill      |
| fdl = false ceiling level | hh = head height    |
| u/s = underside of        | ch = cill height    |
| u/sb = underside of beam  | sh = strike height  |
| csu = ceiling slopes up   | sph = spring height |
| mh = manhole cover        | ah = apex height    |

 

|   |                                                   |                 |                 |                  |
|---|---------------------------------------------------|-----------------|-----------------|------------------|
| JOB TITLE<br>Single Storey Rear Extension, Internal Alterations and Replacement Garage Building at<br>Athelstan House, Easton Royal, Pewsey, Wiltshire, SN9 5LZ | DRAWING NUMBER<br>Athelstan House - Existing - 01 |                 | REV             |                  |
|   | REVISIONS                                         |                 |                 |                  |
| DRAWING TITLE<br>Existing Elevations and Ground and First Floor Layout                                                                                          | SCALE<br>As Indicated                             | DATE<br>Dec. 25 | DRAWN BY<br>AJA | PAPER SIZE<br>A1 |
|   |                                                   |                 | JOB No.<br>1662 |                  |

Ground Floor  
6 Pelhams Court  
Marlborough  
Wiltshire SN8 2AG

T: 01672 518 278  
E: info@tuttlearchserv.co.uk  
facebook.com/tuttlearchserv  
w: tuttlearchserv.co.uk