


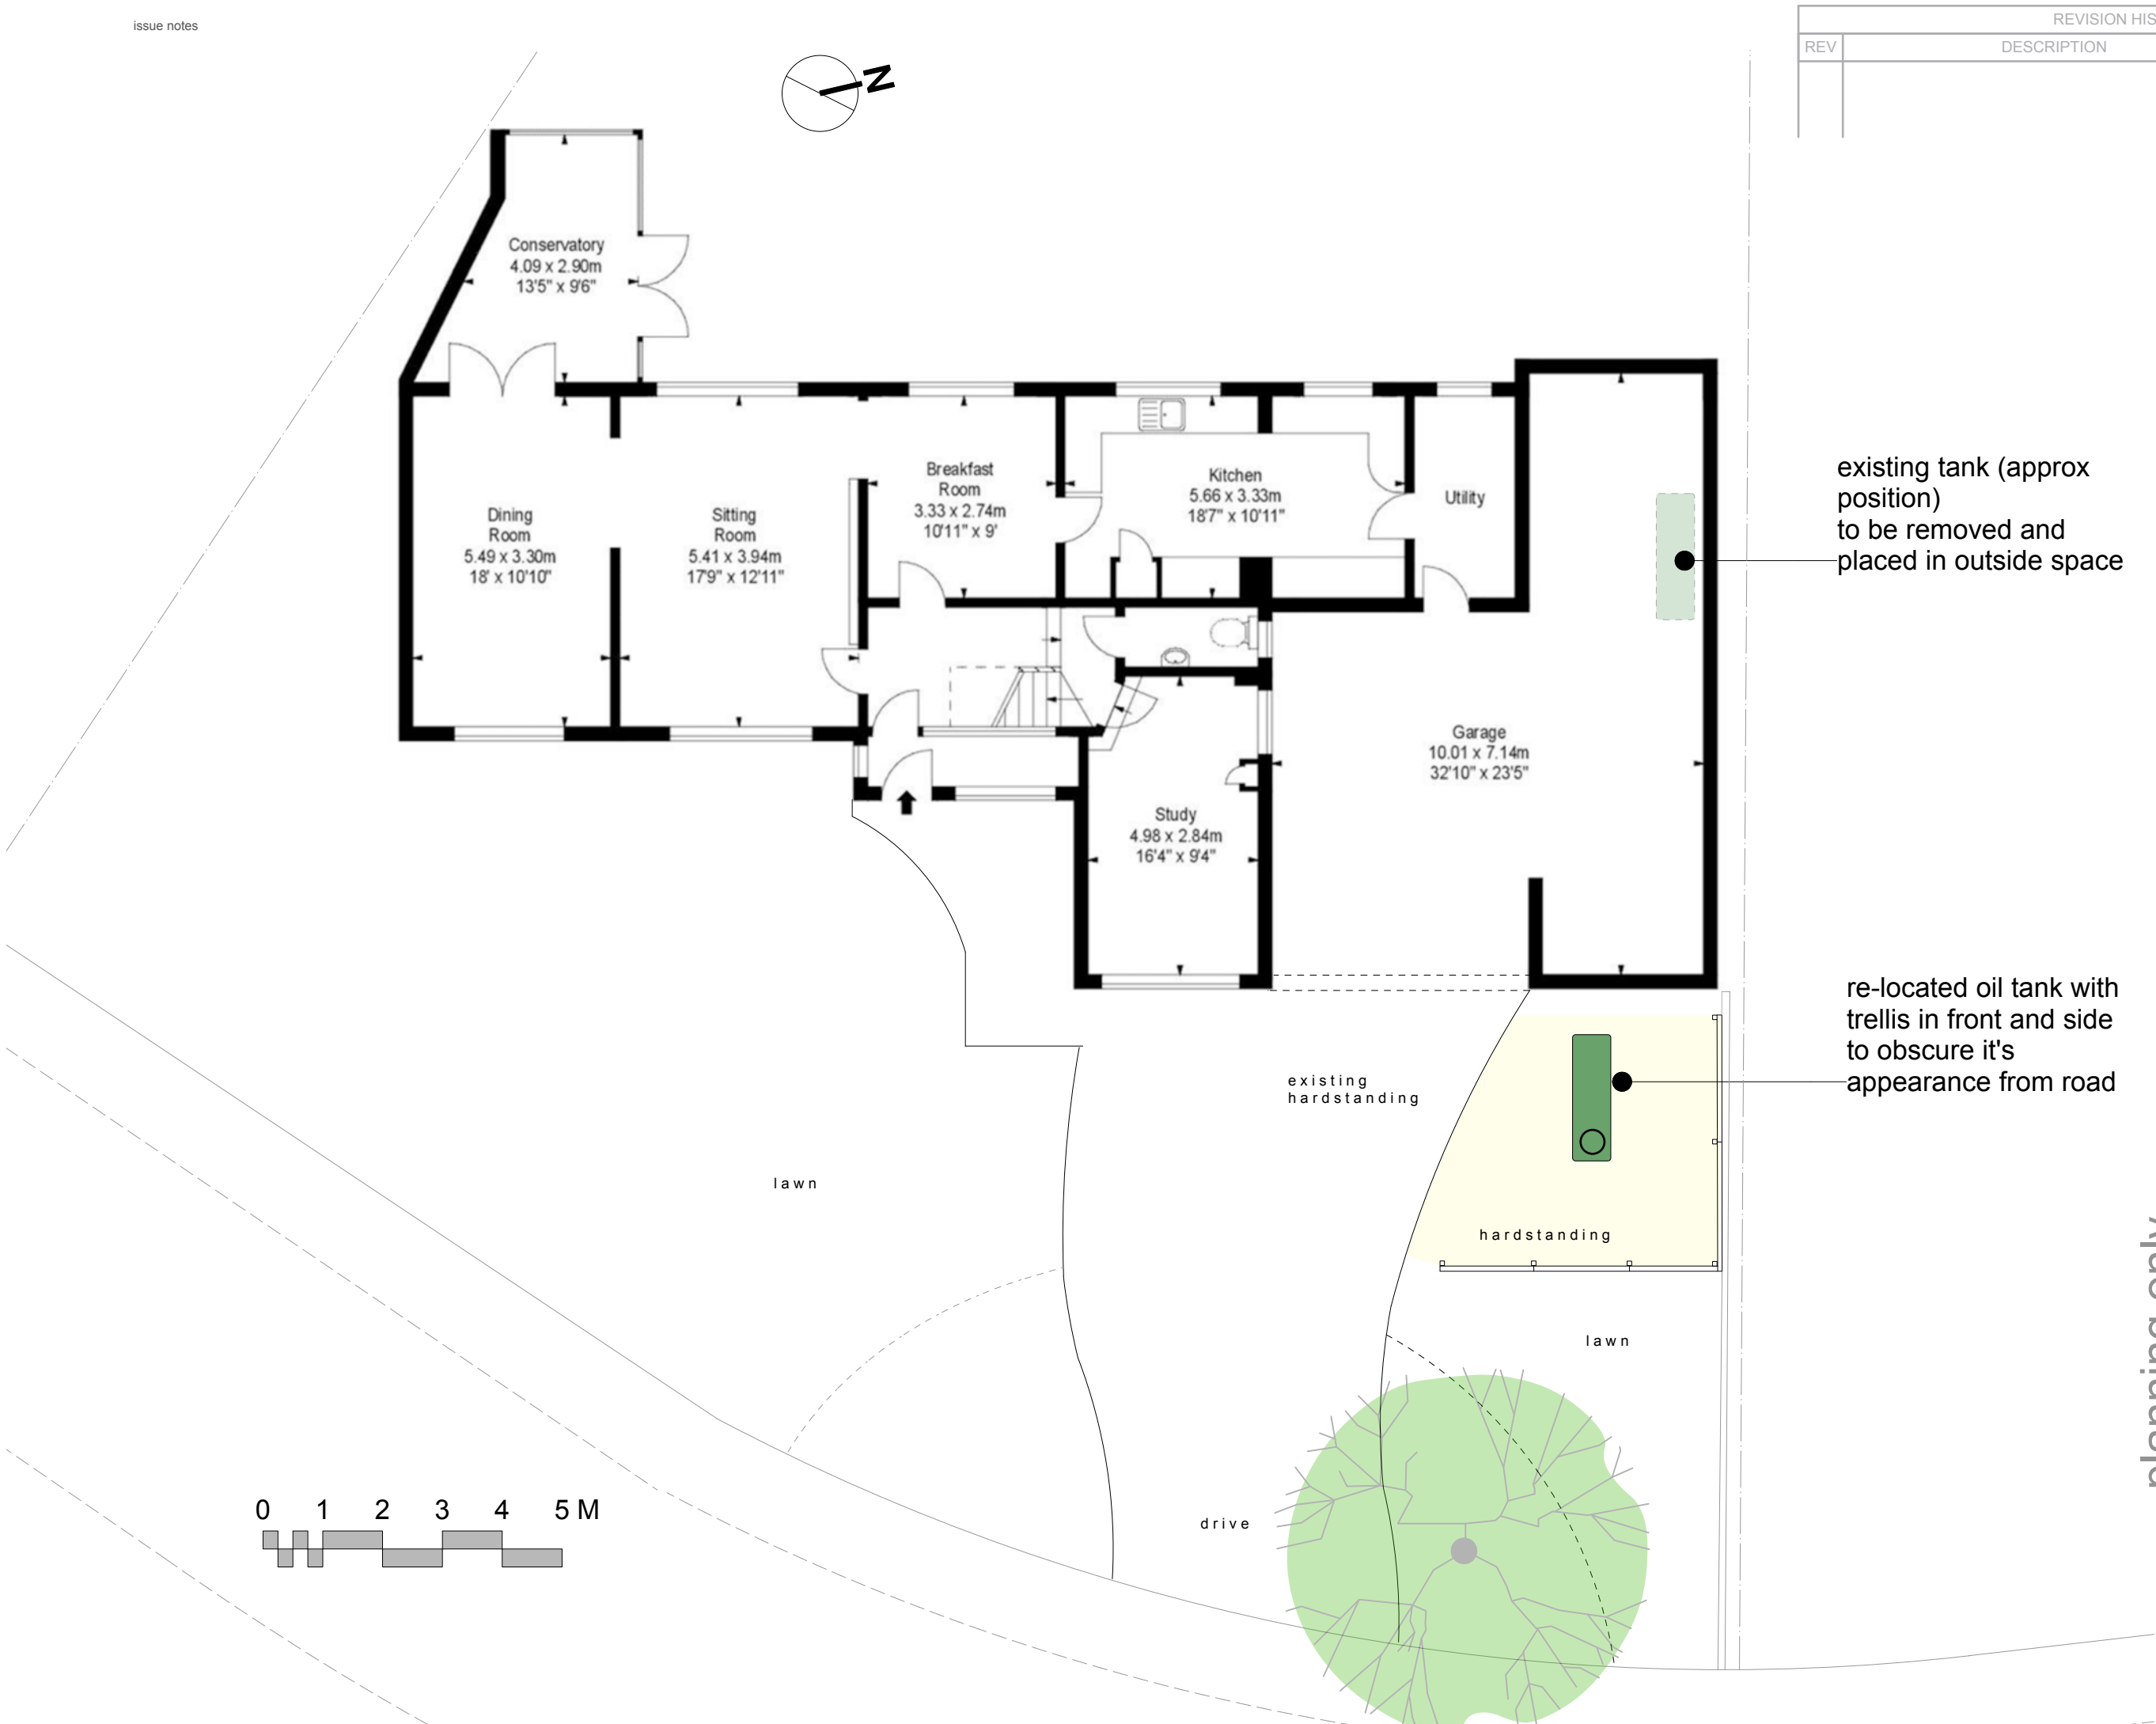

REVISION HISTORY			
REV	DESCRIPTION	DATE	APPROVED

this drawing and any work executed from it is copyright.
the drawing is not to be scaled (except for planning purposes).
for the purposes of setting out discrepancies found on this drawing must
be reported immediately to the contract administrator/project manager.

client		Richards
status		planning
project ID		222 01 21 Highlands Potterne
drawing title		proposed: ground/ site plan
drawing ref		222 01 05
scale	1:100 @ A3	date 25/01/2026
drawn by	das	checked by -
revision ref		00
amendment notes:		

planning only