




DRAWING FOR PLANNING PURPOSES ONLY.
NOT TO BE USED FOR CONSTRUCTION.

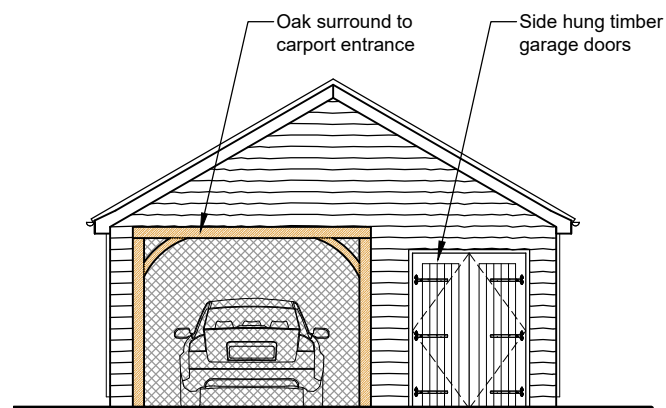


PROPOSED FRONT ELEVATION (south)
Scale 1:100

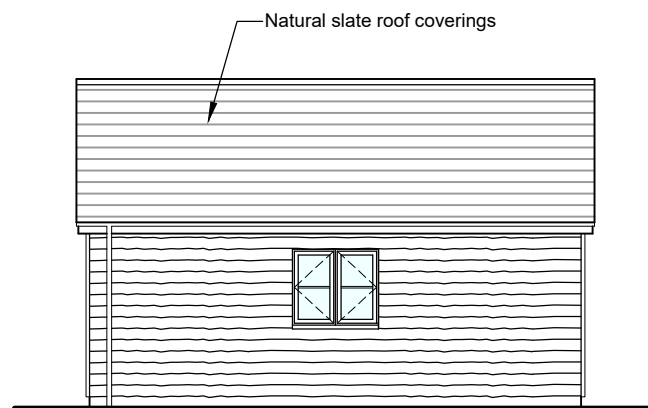


PROPOSED SIDE ELEVATION (east)
Scale 1:100

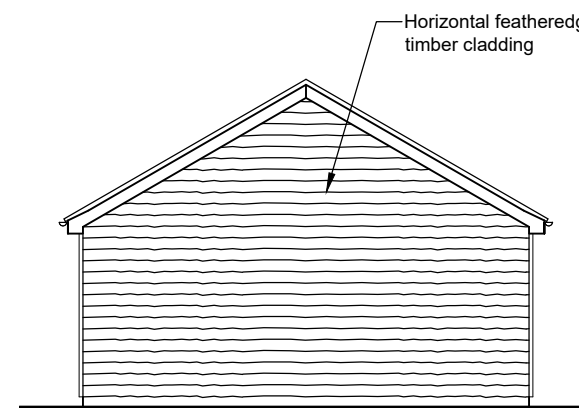


PROPOSED REAR ELEVATION (north)
Scale 1:100

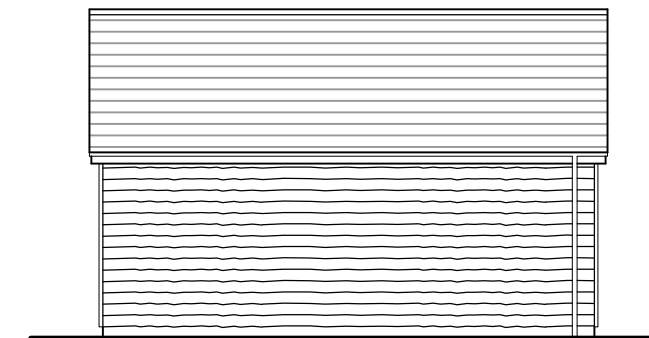


PROPOSED SIDE ELEVATION (west)
Scale 1:100

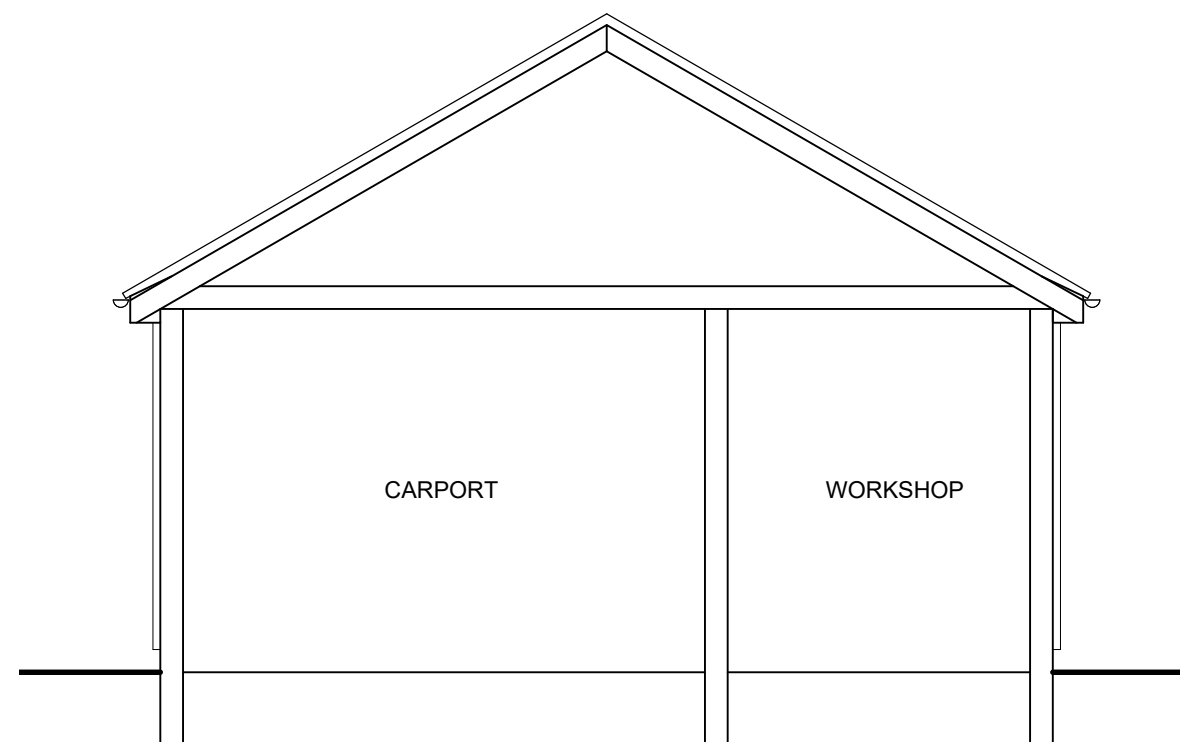



PROPOSED GARAGE SECTION
Scale 1:50

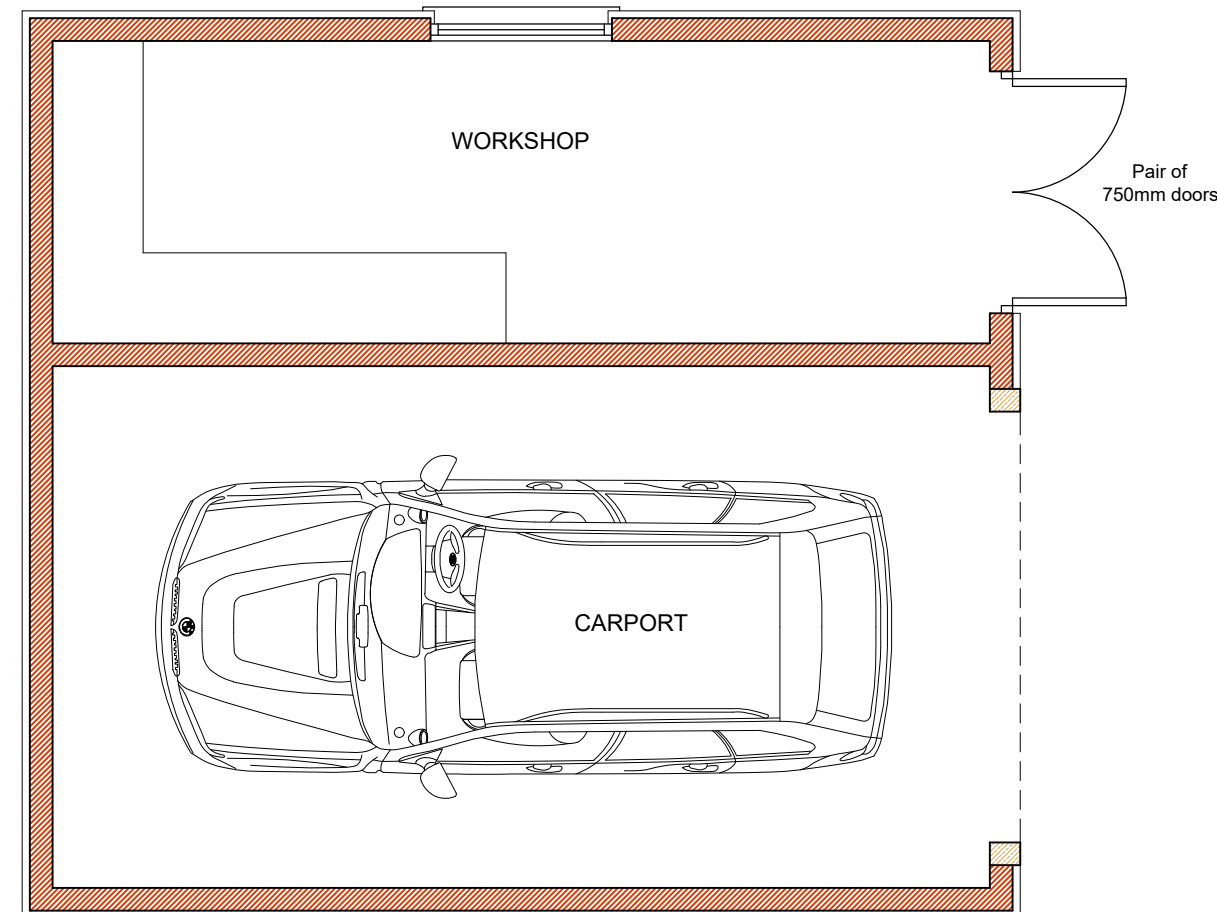

PROPOSED GARAGE LAYOUT
Scale 1:50

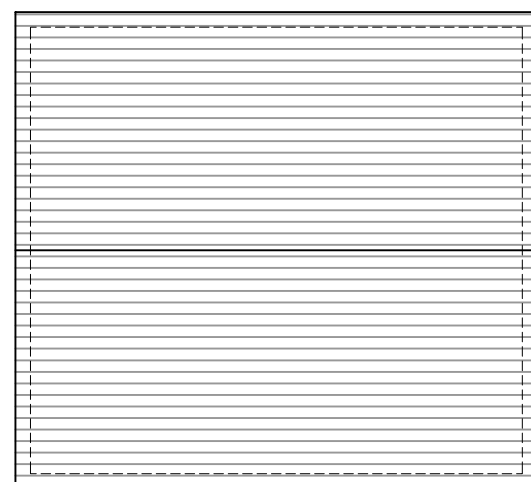

PROPOSED GARAGE ROOF PLAN
Scale 1:100

  

JOB TITLE

Single Storey Rear Extension, Internal Alterations and Replacement Garage Building at Athelstan House, Easton Royal, Pewsey, Wiltshire, SN9 5LZ

DRAWING TITLE

Proposed Garage Layout, Elevations, Section and Roof Plan

DRAWING NUMBER

Athelstan House - Proposed - 11

REV

REVISIONS

SCALE

As Indicated

DATE

Dec. 25

DRAWN BY

AJA

PAPER SIZE

A3

JOB No.

1662

T

Tuttle

architectural services

Ground Floor

6 Pelhams Court

Marlborough

Wiltshire SN8 2AG

T. 01672 518 278

E. info@tuttlearchserv.co.uk

F facebook.com/tuttlearchserv

W. tuttlearchserv.co.uk