




DRAWING FOR PLANNING PURPOSES ONLY.  
NOT TO BE USED FOR CONSTRUCTION.

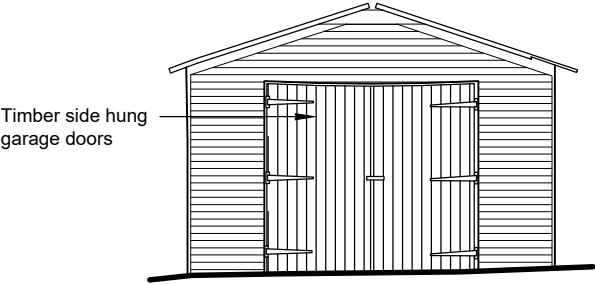


EXISTING FRONT ELEVATION (south)  
Scale 1:100

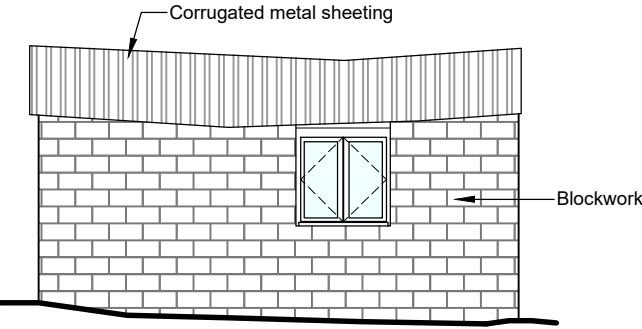


EXISTING SIDE ELEVATION (west)  
Scale 1:100

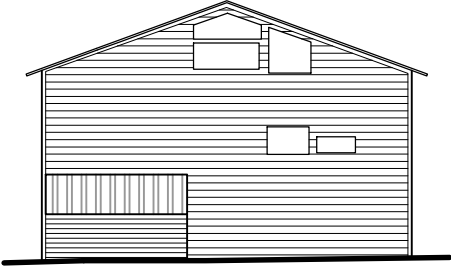


EXISTING REAR ELEVATION (north)  
Scale 1:100

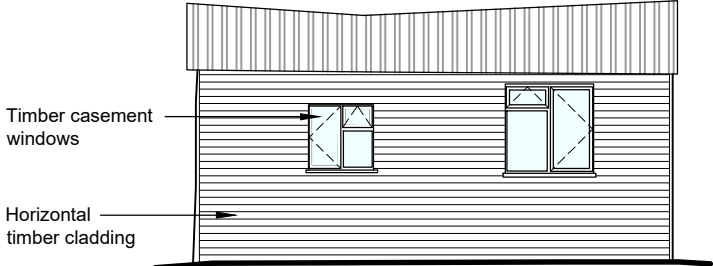

EXISTING FRONT ELEVATION (east)  
Scale 1:100

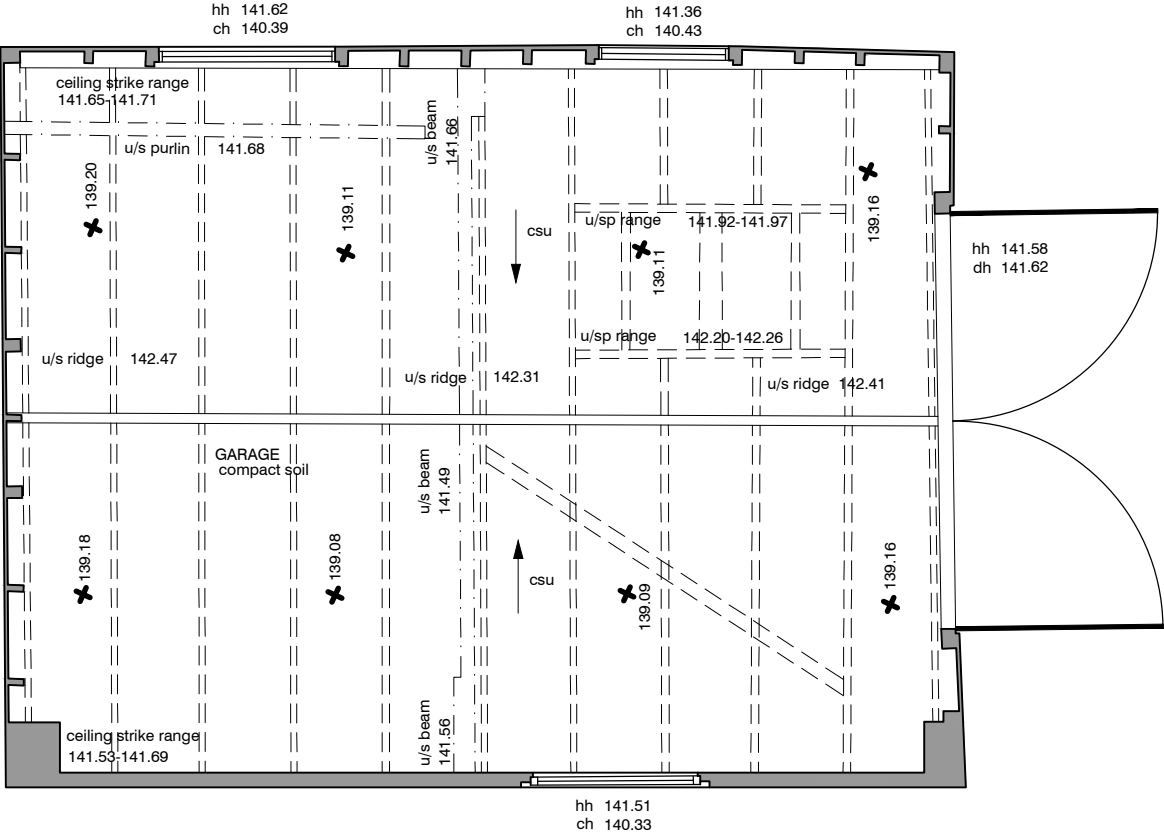

EXISTING GROUND FLOOR PLAN  
Scale 1:50

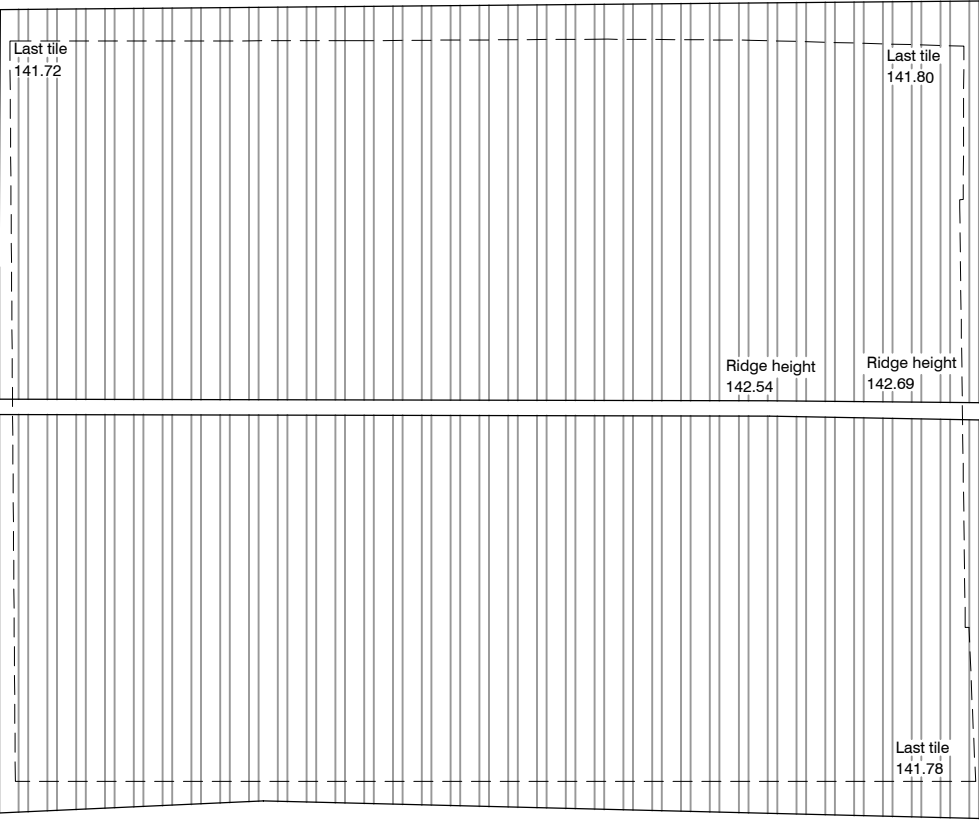

EXISTING ROOF PLAN  
Scale 1:50

|   |   |                 |                 |                  |   |
|---|---|-----------------|-----------------|------------------|---|
| JOB TITLE<br>Single Storey Rear Extension, Internal Alterations and Replacement Garage Building at<br>Athelstan House, Easton Royal, Pewsey, Wiltshire, SN9 5LZ | DRAWING NUMBER<br>Athelstan House - Existing - 03                                                                            |                 |                 |                  | REV   |
|   | REVISIONS   |                 |                 |                  |   |
|   | SCALE<br>As Indicated   | DATE<br>Dec. 25 | DRAWN BY<br>AJA | PAPER SIZE<br>A3 | JOB No.<br>1662   |
| DRAWING TITLE<br>Existing Garage Ground Floor Layout and Elevations                                                                                             | <br>Tuttle<br>architectural<br>services |                 |                 |                  | Ground Floor<br>6 Pelhams Court<br>Marlborough<br>Wiltshire SN8 2AG<br><br>T. 01672 518 278<br>E. info@tuttlearchserv.co.uk<br>F. facebook.com/tuttlearchserv<br>W. tuttlearchserv.co.uk |
|   |   |                 |                 |                  |   |