


DRAWING FOR PLANNING PURPOSES ONLY.
NOT TO BE USED FOR CONSTRUCTION.

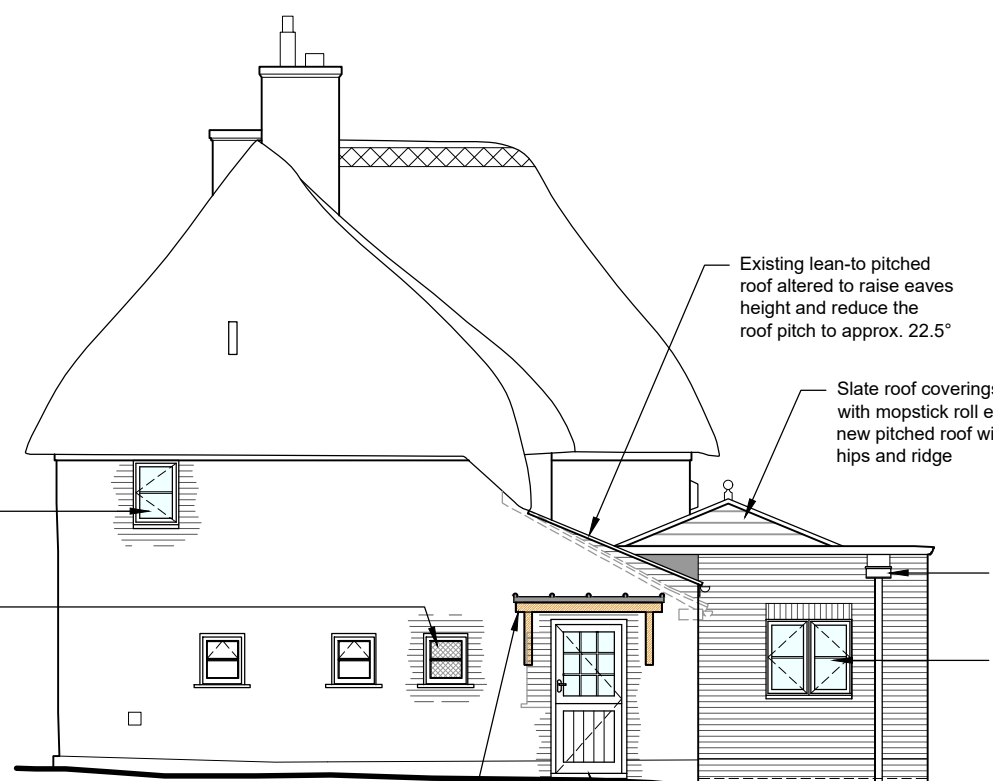

PROPOSED FRONT ELEVATION (east)
Scale 1:100




PROPOSED SIDE ELEVATION (north)
Scale 1:100




PROPOSED REAR ELEVATION (west)
Scale 1:100




PROPOSED SIDE ELEVATION (south)
Scale 1:100

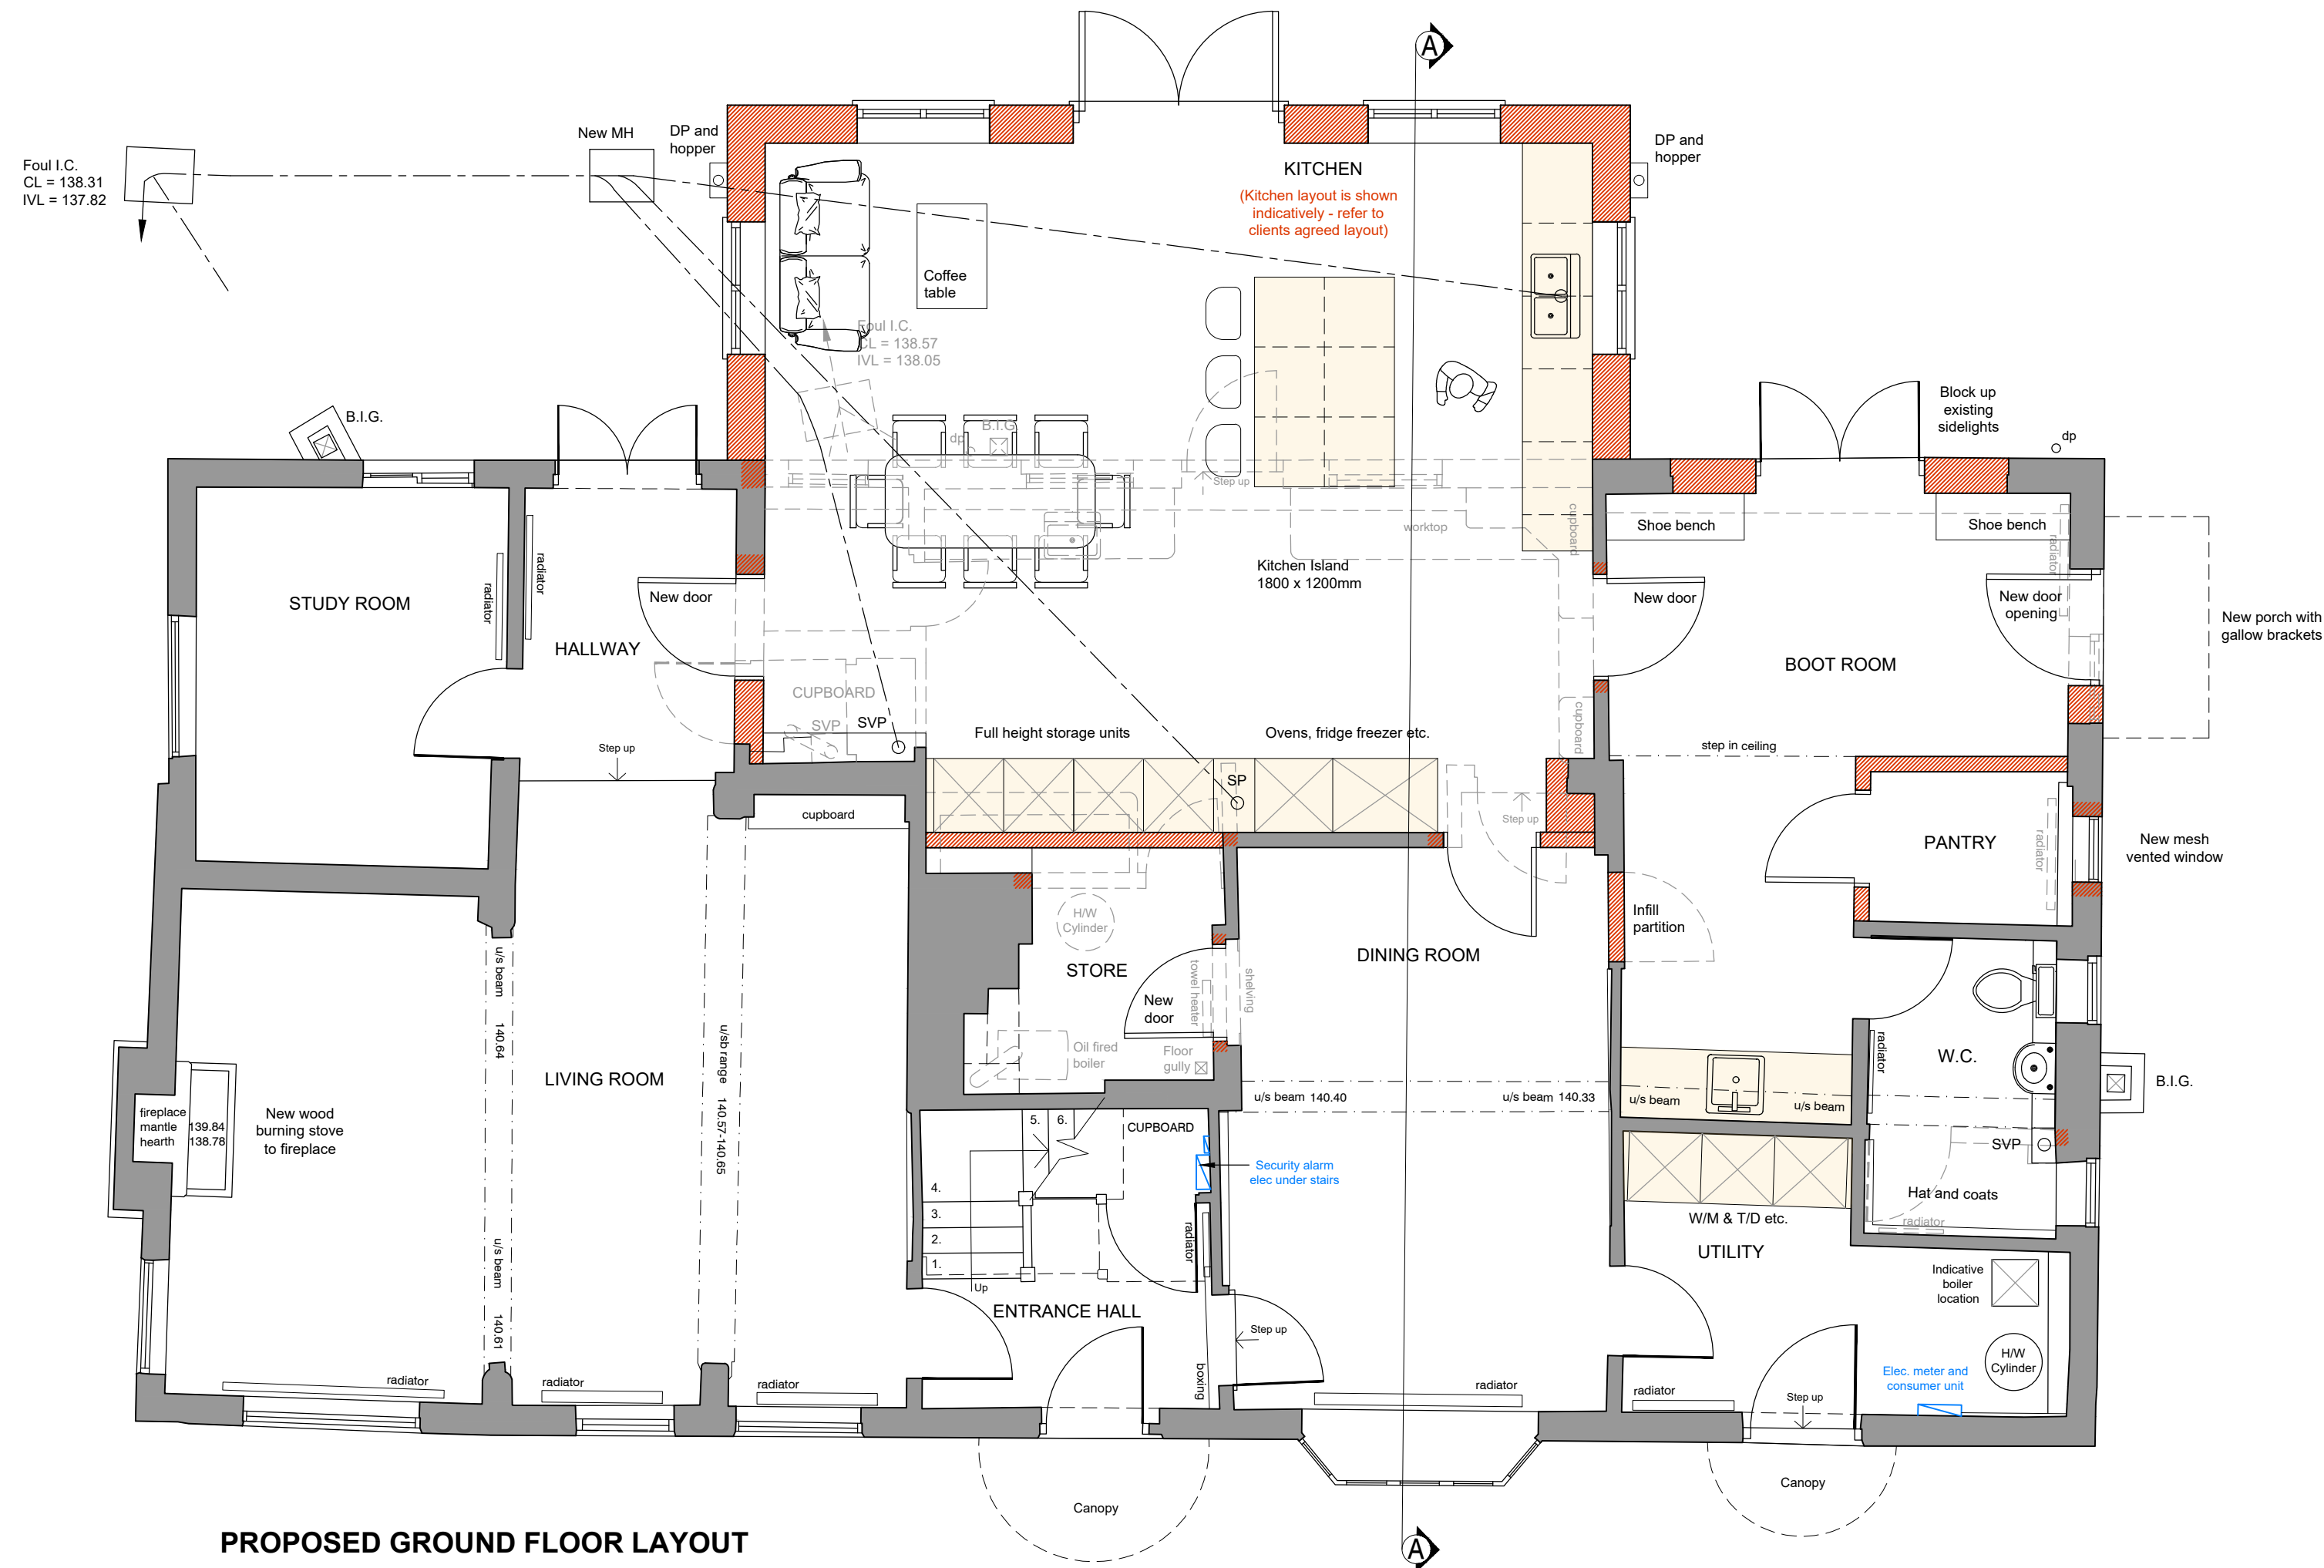


PROPOSED GROUND FLOOR LAYOUT
Scale 1:50

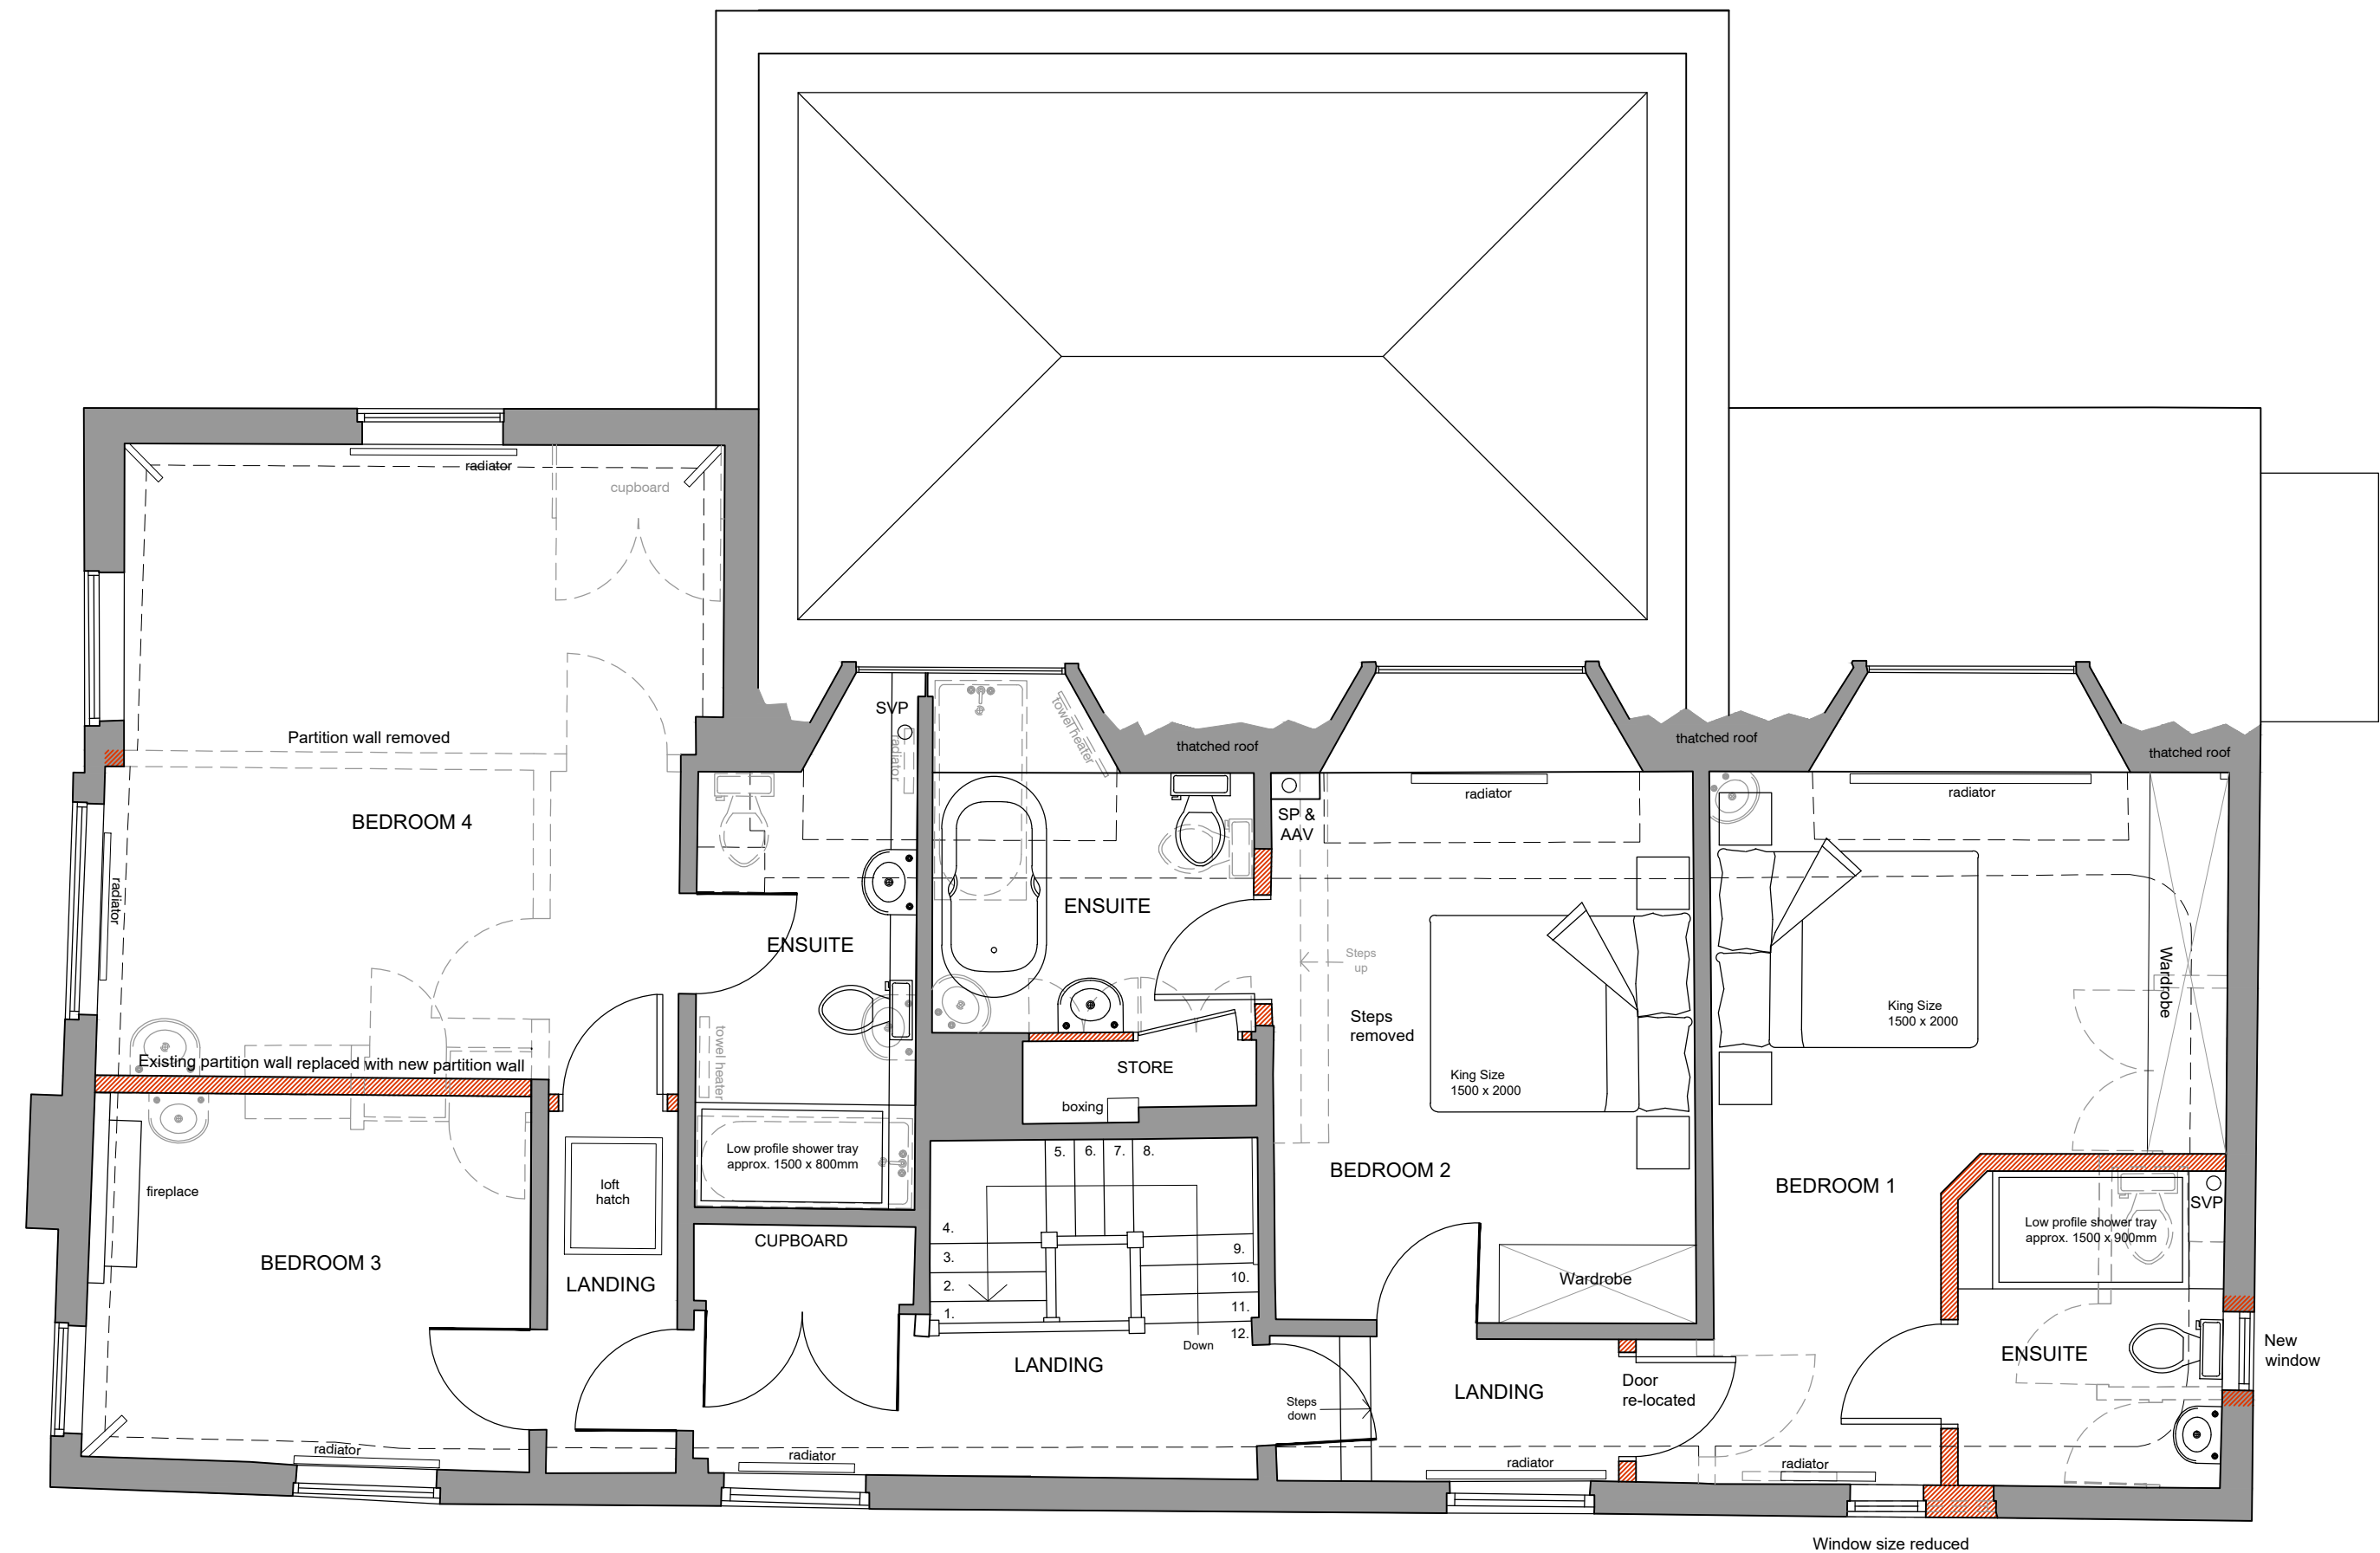


PROPOSED FIRST FLOOR LAYOUT
Scale 1:50

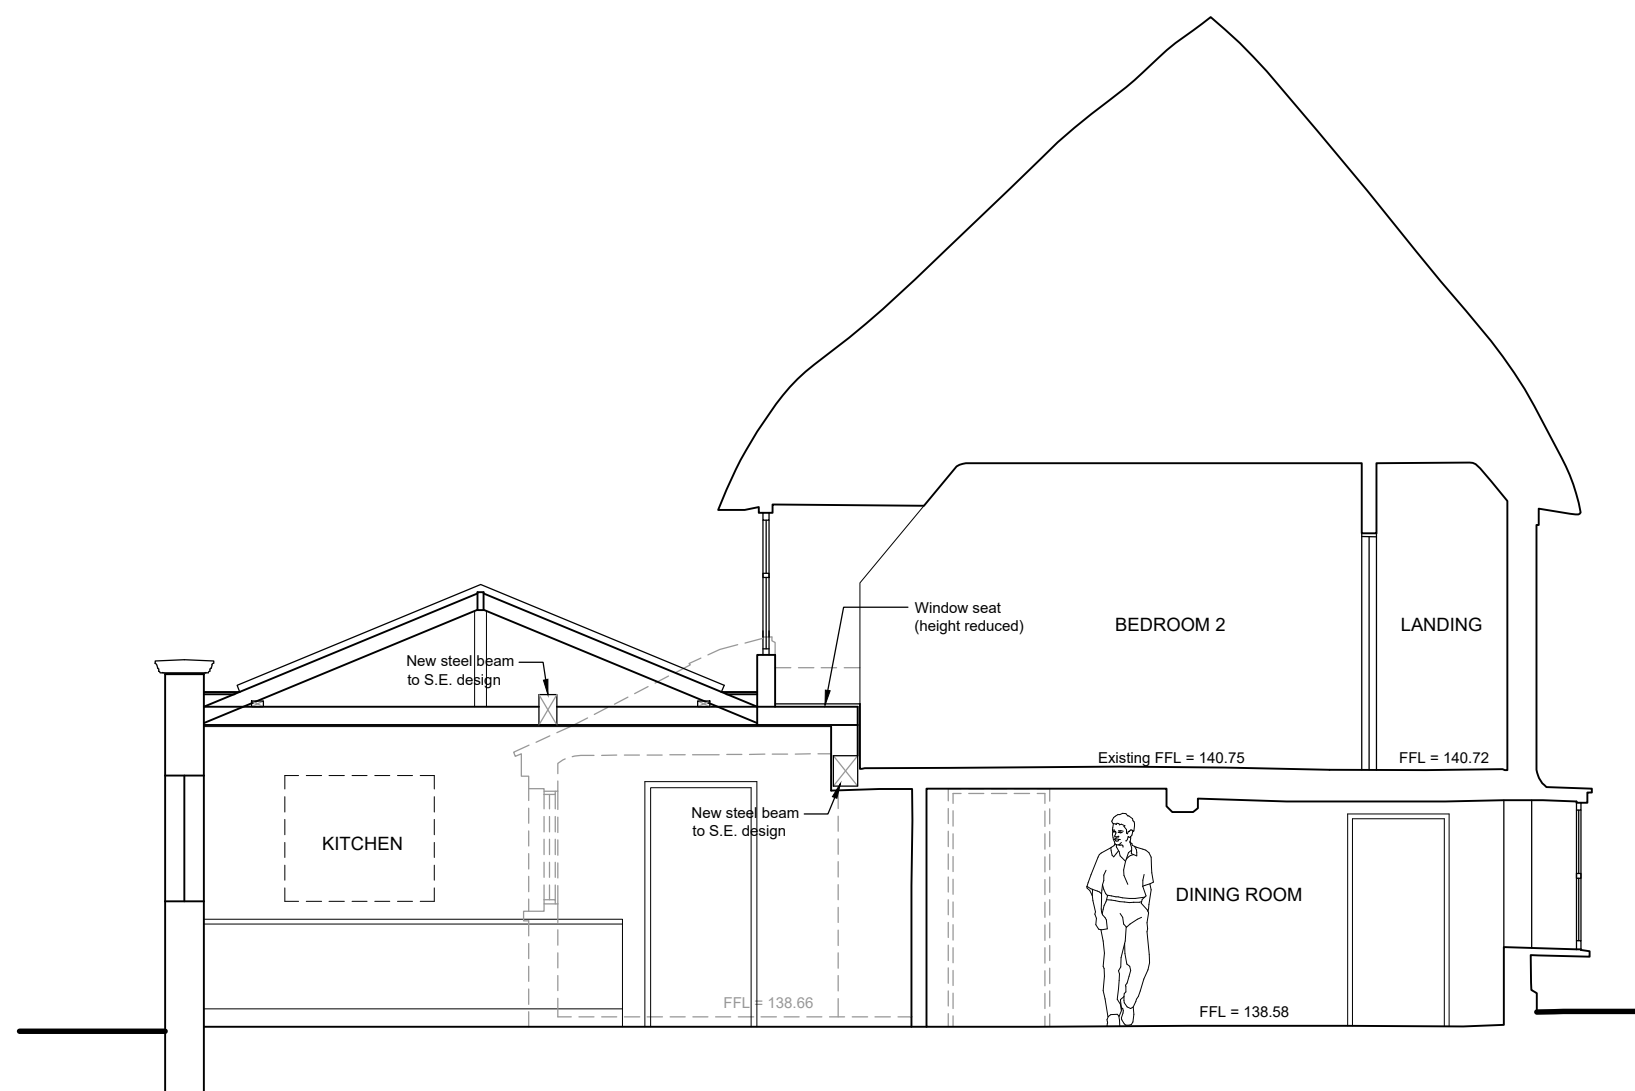

PROPOSED SECTION A - A
Scale 1:50

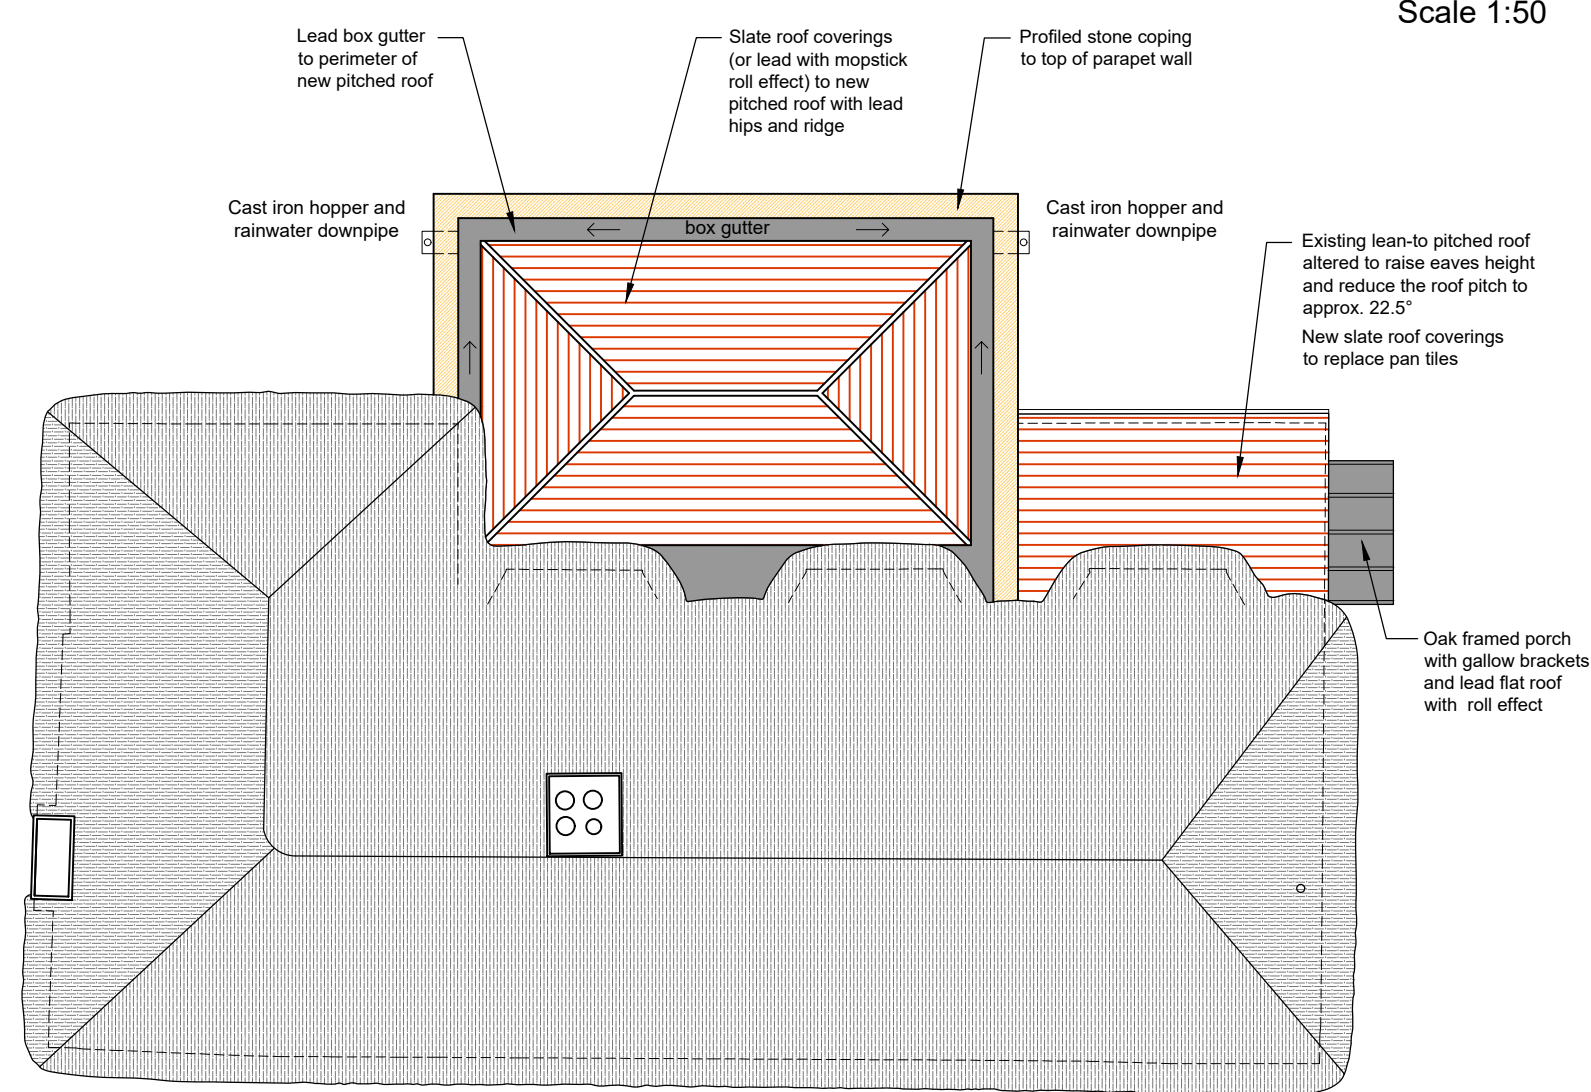

PROPOSED ROOF PLAN
Scale 1:50

 

JOB TITLE Single Storey Rear Extension, Internal Alterations and Replacement Garage Building at Athenstan House, Easton Royal, Pewsey, Wiltshire, SN9 6LZ		DRAWING NUMBER Athenstan House - Proposed - 10		REV B
DRAWING TITLE Proposed Ground and First Floor Layouts, Elevations, Section A - A and Roof Plan		REVISIONS Rev 'A' - 19.01.2026 - Miscellaneous amendments to suit client comments - AJA Rev 'B' - 23.01.2026 - Miscellaneous amendments to suit client comments - AJA		
SCALE As Indicated	DATE Jan. 26	DRAWN BY AJA	PAPER SIZE A1	JOB No. 1662

Ground Floor
6 Pelhams Court
Marlborough
Wiltshire SN8 2AG

T. 01672 518 278
E. info@tuttlearchserv.co.uk
facebook.com/tuttlearchserv
W. tuttlearchserv.co.uk