


REVISION HISTORY			
REV	DESCRIPTION	DATE	APPROVED

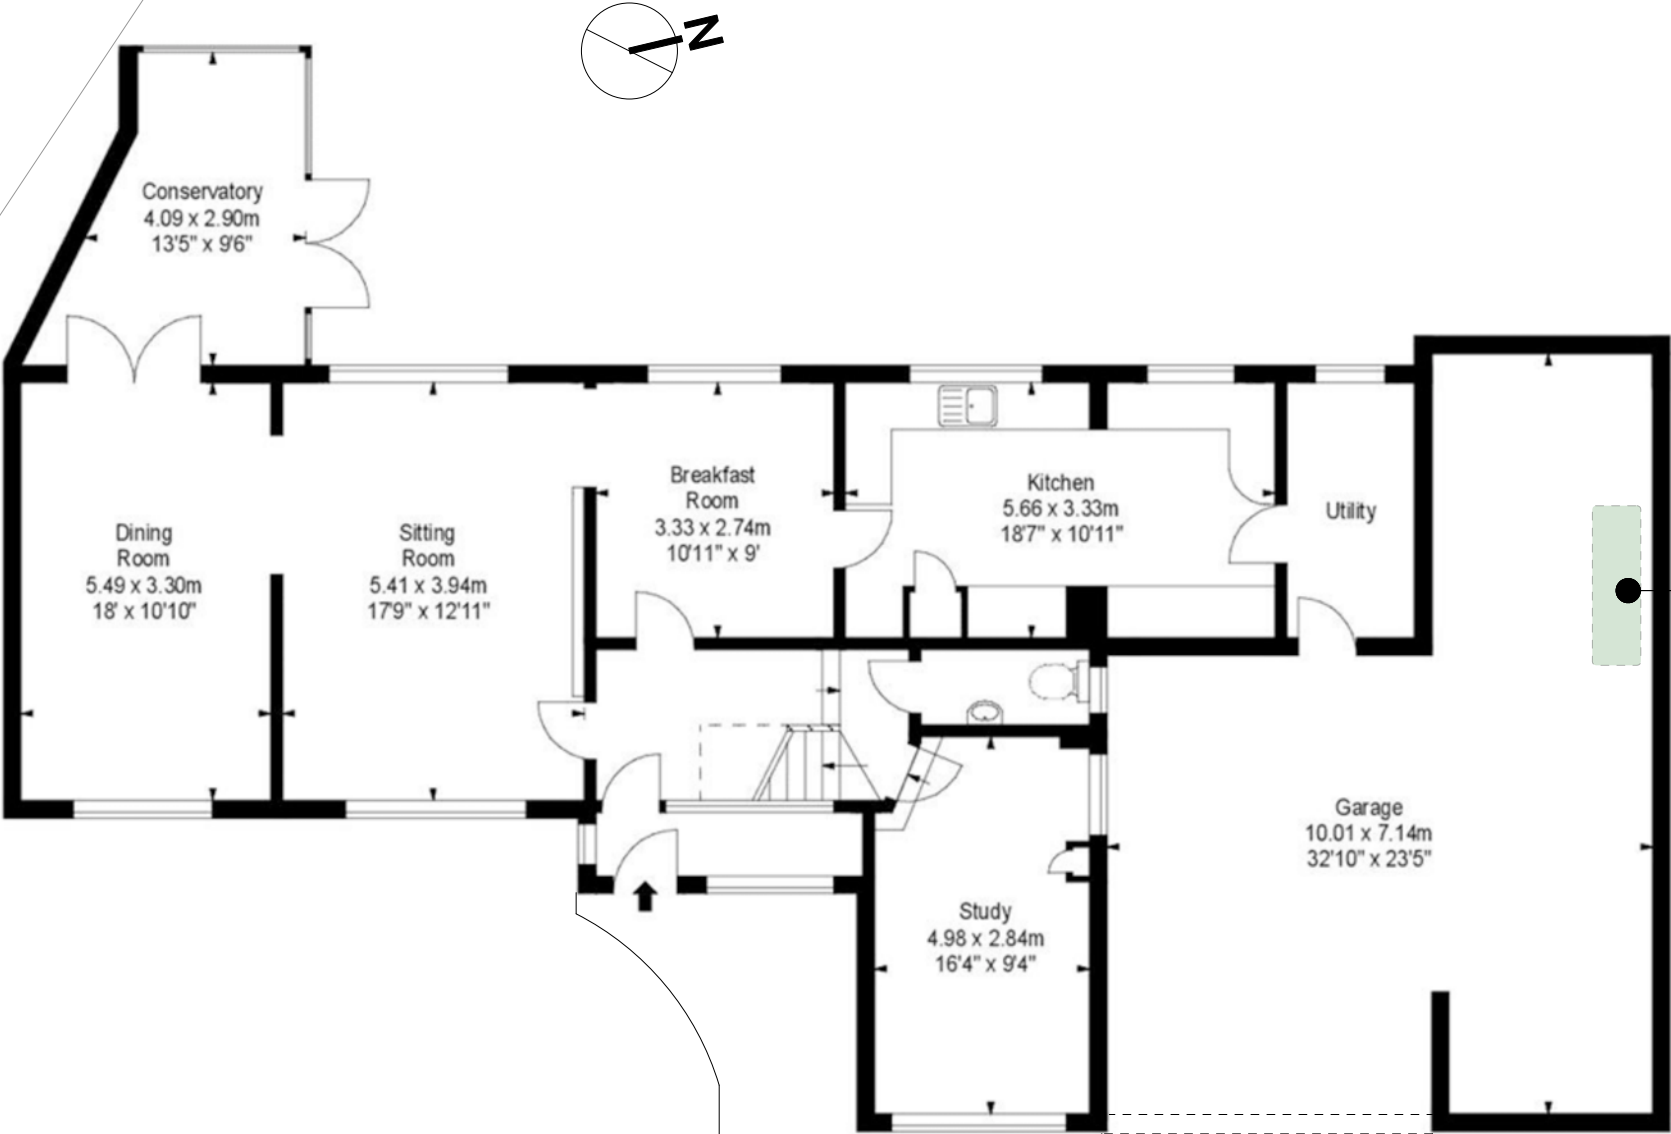

existing tank (approx position) to be removed and placed in outside space

existing trellis against brick wall


existing hardstanding

lawn

lawn

drive

HIGHLANDS

 

this drawing and any work executed from it is copyright. the drawing is not to be scaled. (except for planning purposes). for the purposes of setting out discrepancies found on this drawing must be reported immediately to the contract administrator/project manager.

client	
Richards	
status	
planning	
project ID	
222 01	21 Highlands Potterne
drawing title	
existing: ground/site plan	
drawing ref	
222 01 02	
scale	date
1:100 @ A3	25/01/2026
drawn by	checked by
das	-
revision ref	
00	
amendment notes:	

planning only