




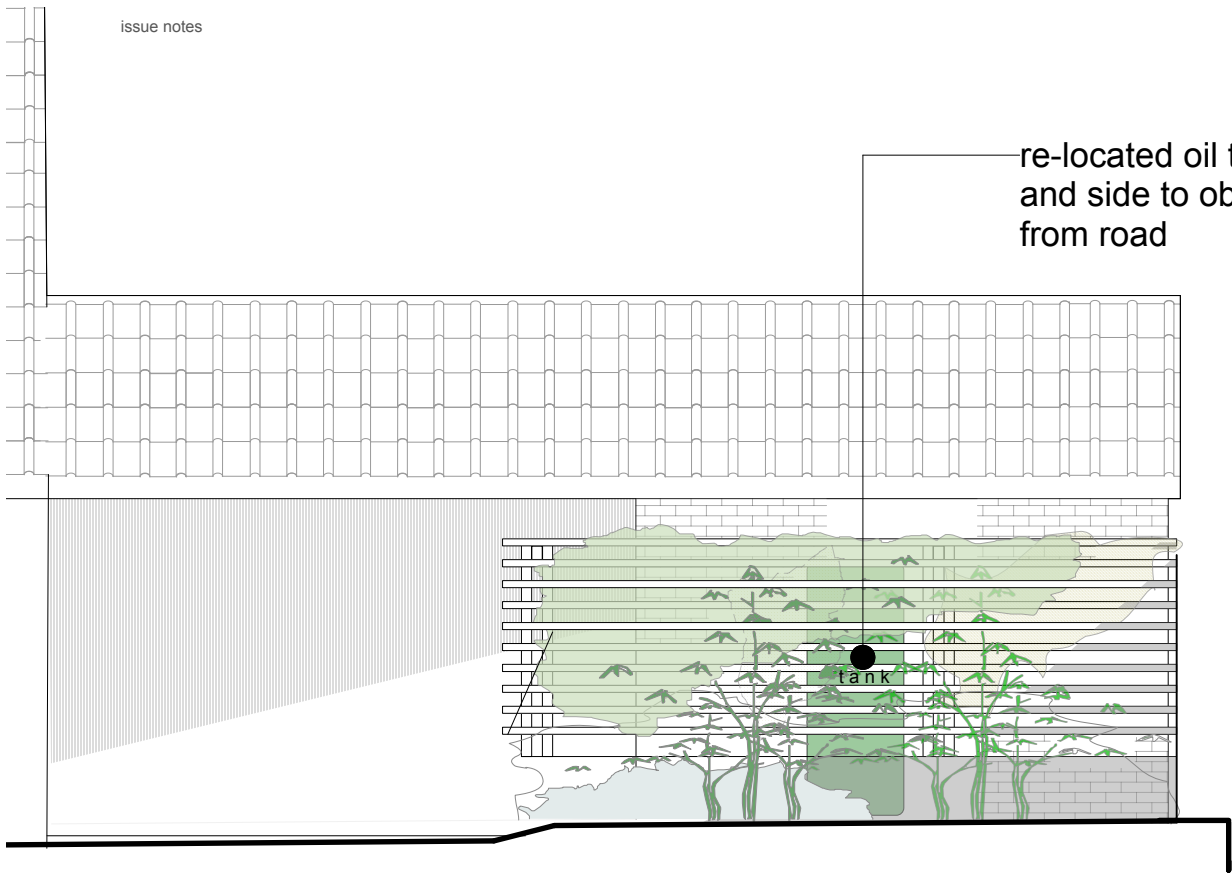


proposed:front elevation


re-located oil tank with trellis in front and side to obscure it's appearance from road

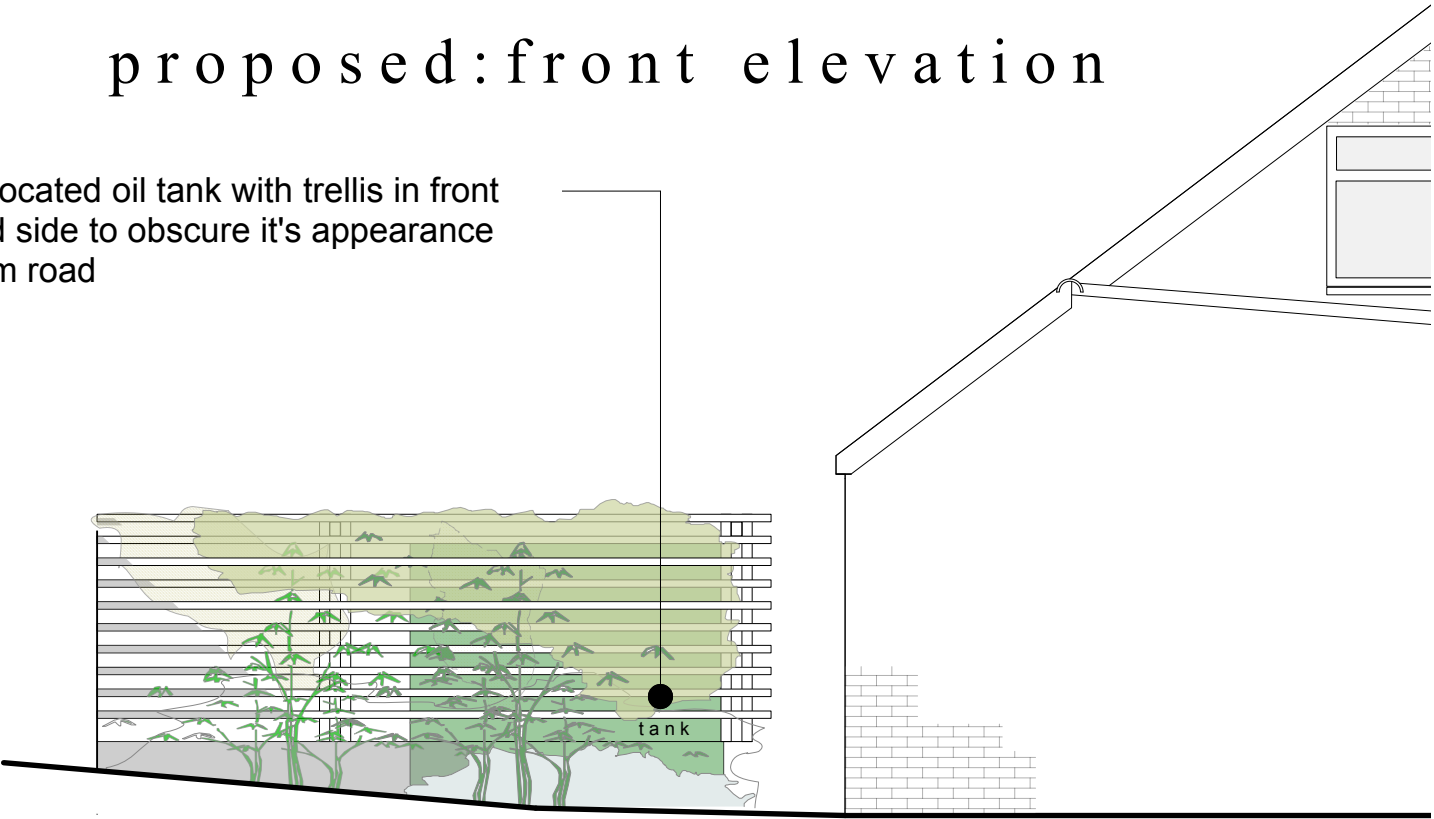

proposed:north (side) elevation

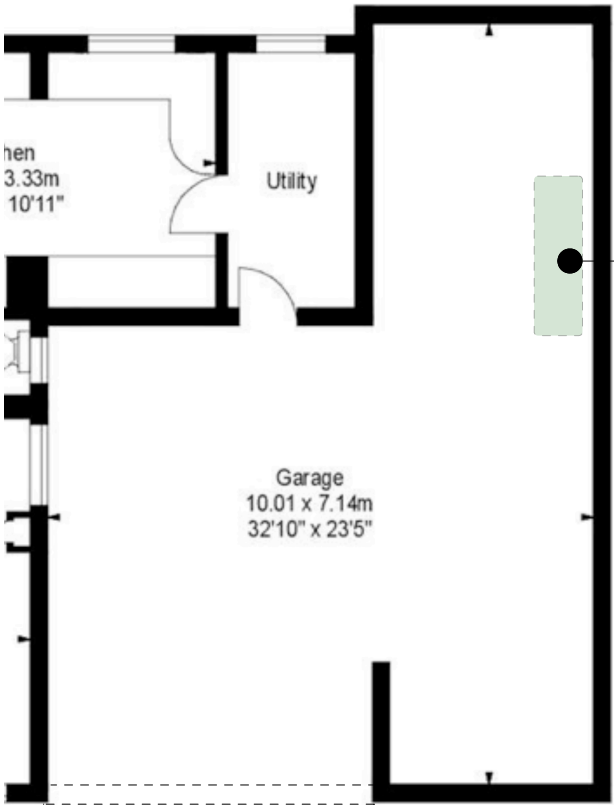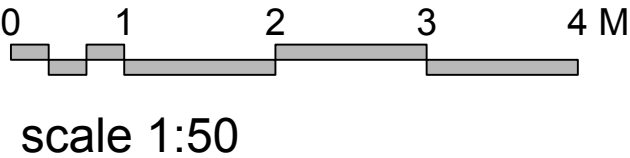

existing tank (approx position) to be removed and placed in outside space

 

north elevation



re-located oil tank with trellis in front and side to obscure it's appearance from road

existing hardstanding

hardstanding

lawn

front elevation

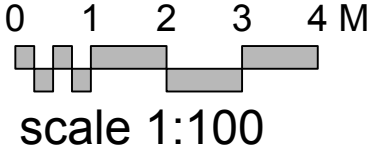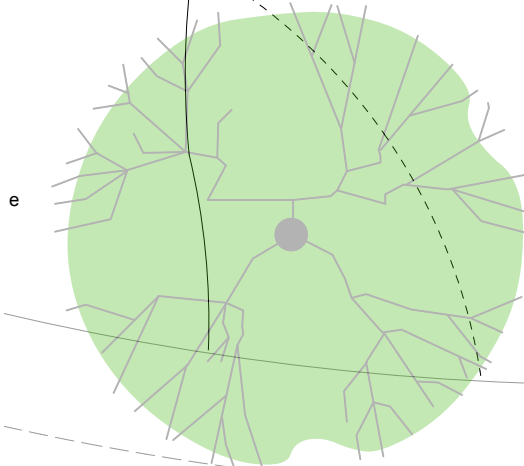

REVISION HISTORY		
DESCRIPTION	DATE	APPROVED
this drawing and any work executed from it is copyright. the drawing is not to be scaled. (except for planning purposes). for the purposes of setting out discrepancies found on this drawing must be reported immediately to the contract administrator/project manager.		
client Richards status planning project ID 222 01 21 Highlands Potterne drawing title proposed: detail elevations drawing ref 222 01 07 scale 1:50 / 100 @ A3 date 25/01/2026 drawn by das checked by - revision ref 00 amendment notes:		

planning only