




REVISION HISTORY			
REV	DESCRIPTION	DATE	APPROVED

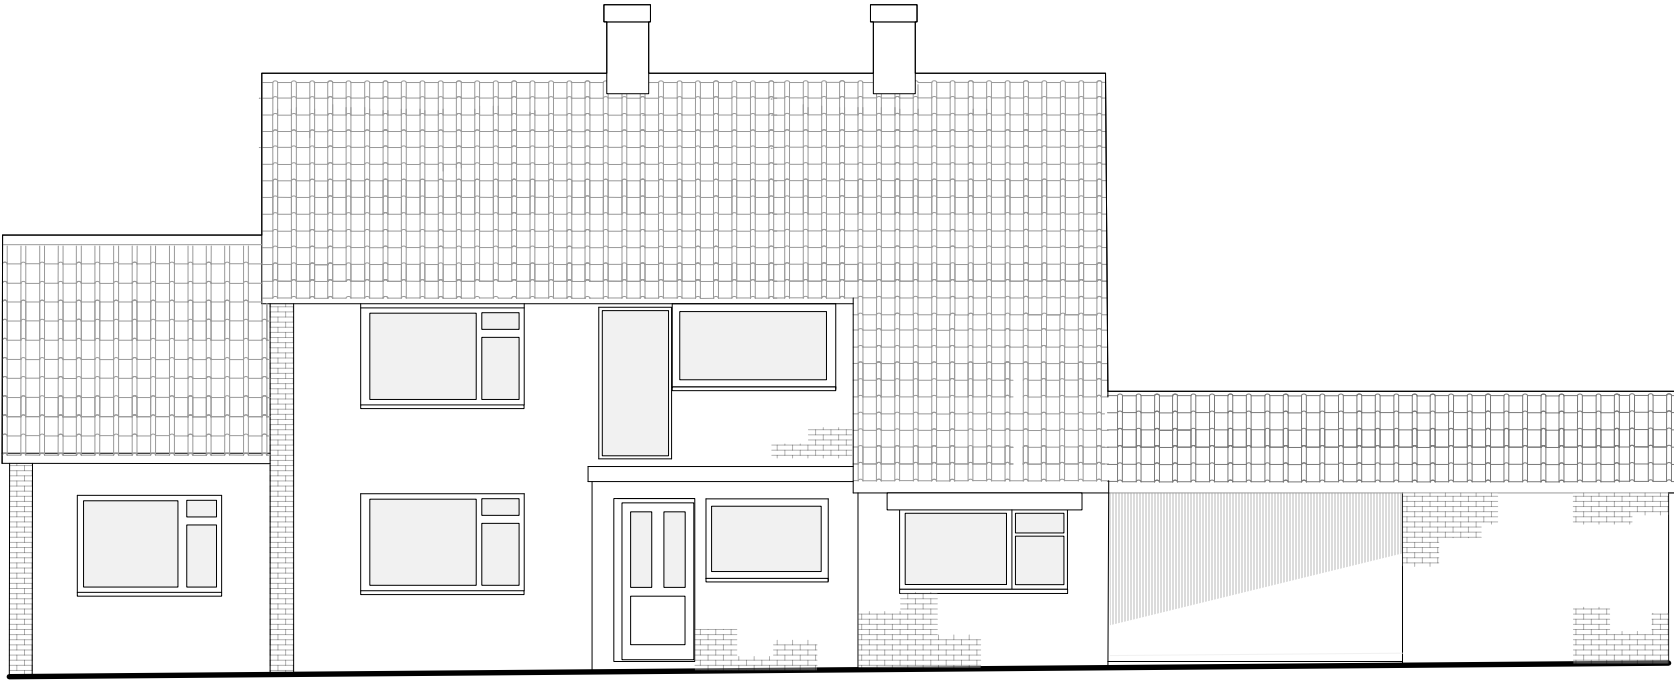

survey:front elevation

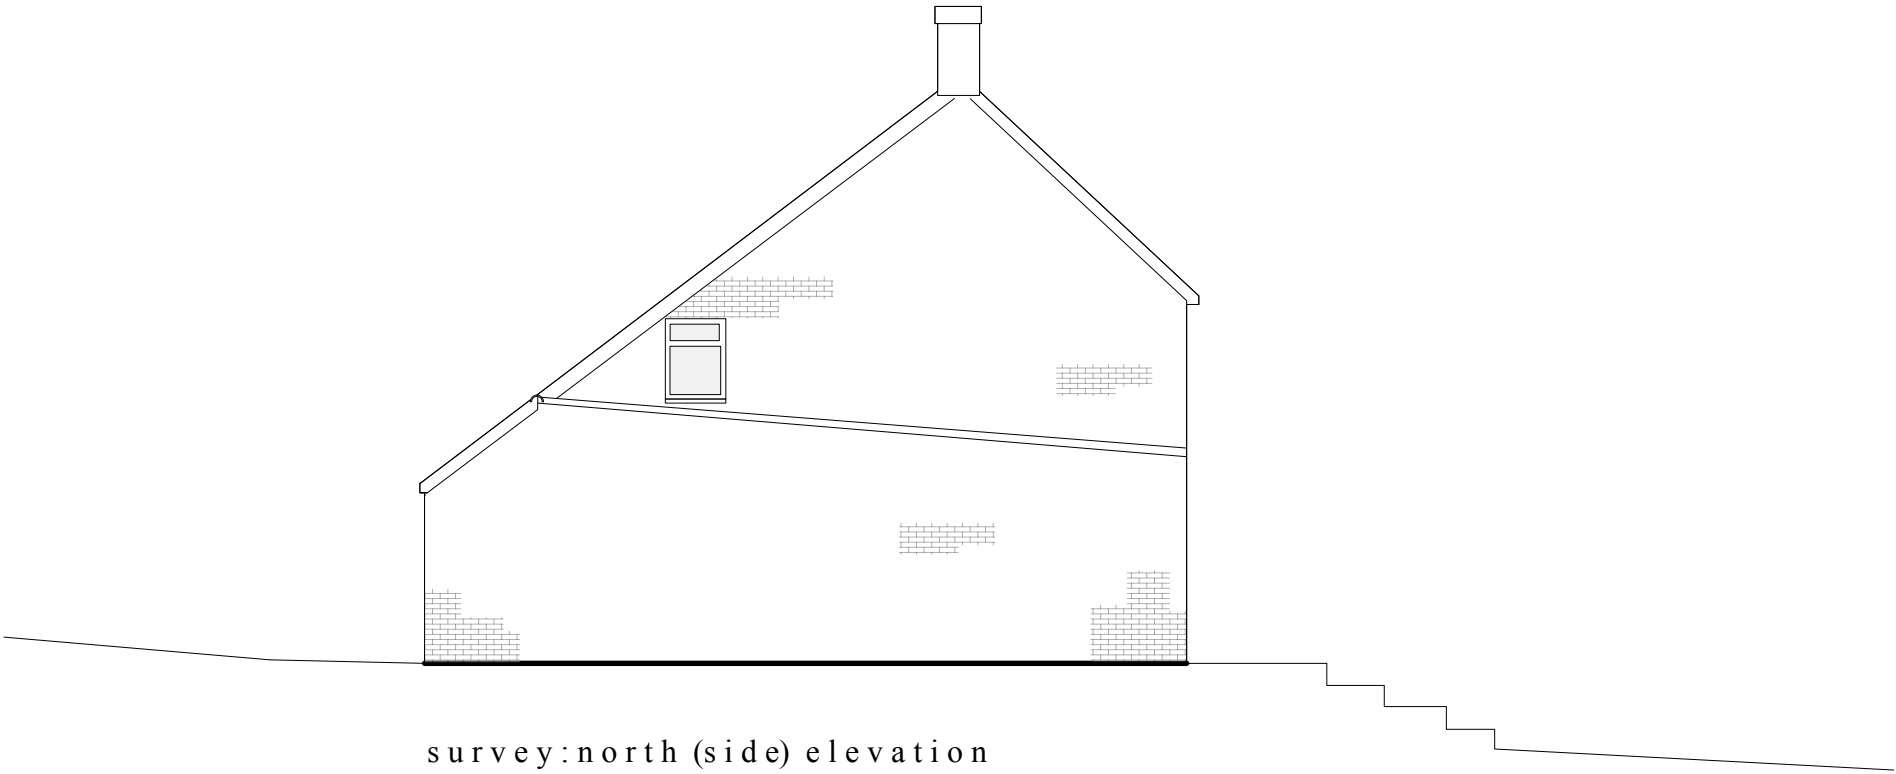

survey:north (side) elevation

 

planning only

this drawing and any work executed from it is copyright. the drawing is not to be scaled (except for planning purposes). for the purposes of setting out discrepancies found on this drawing must be reported immediately to the contract administrator/project manager.	
client	
Richards	
status	
planning	
project ID	
222 01 21 Highlands Potterne	
drawing title	
existing: elevations	
drawing ref	
222 01 03	
scale	date
1:100 @ A3	25/01/2026
drawn by	checked by
das	-
revision ref	
00	
amendment notes:	