



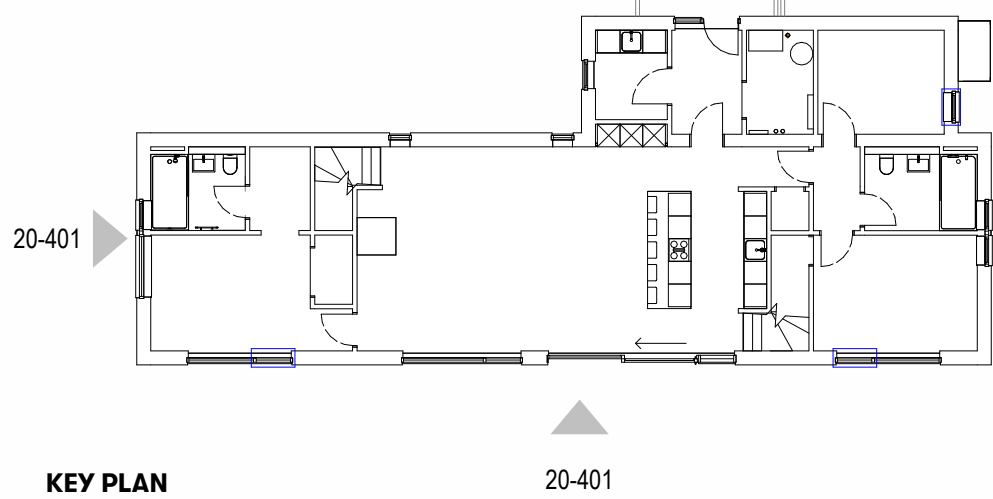

1 PLANNING_REAR ELEVATION

1:50

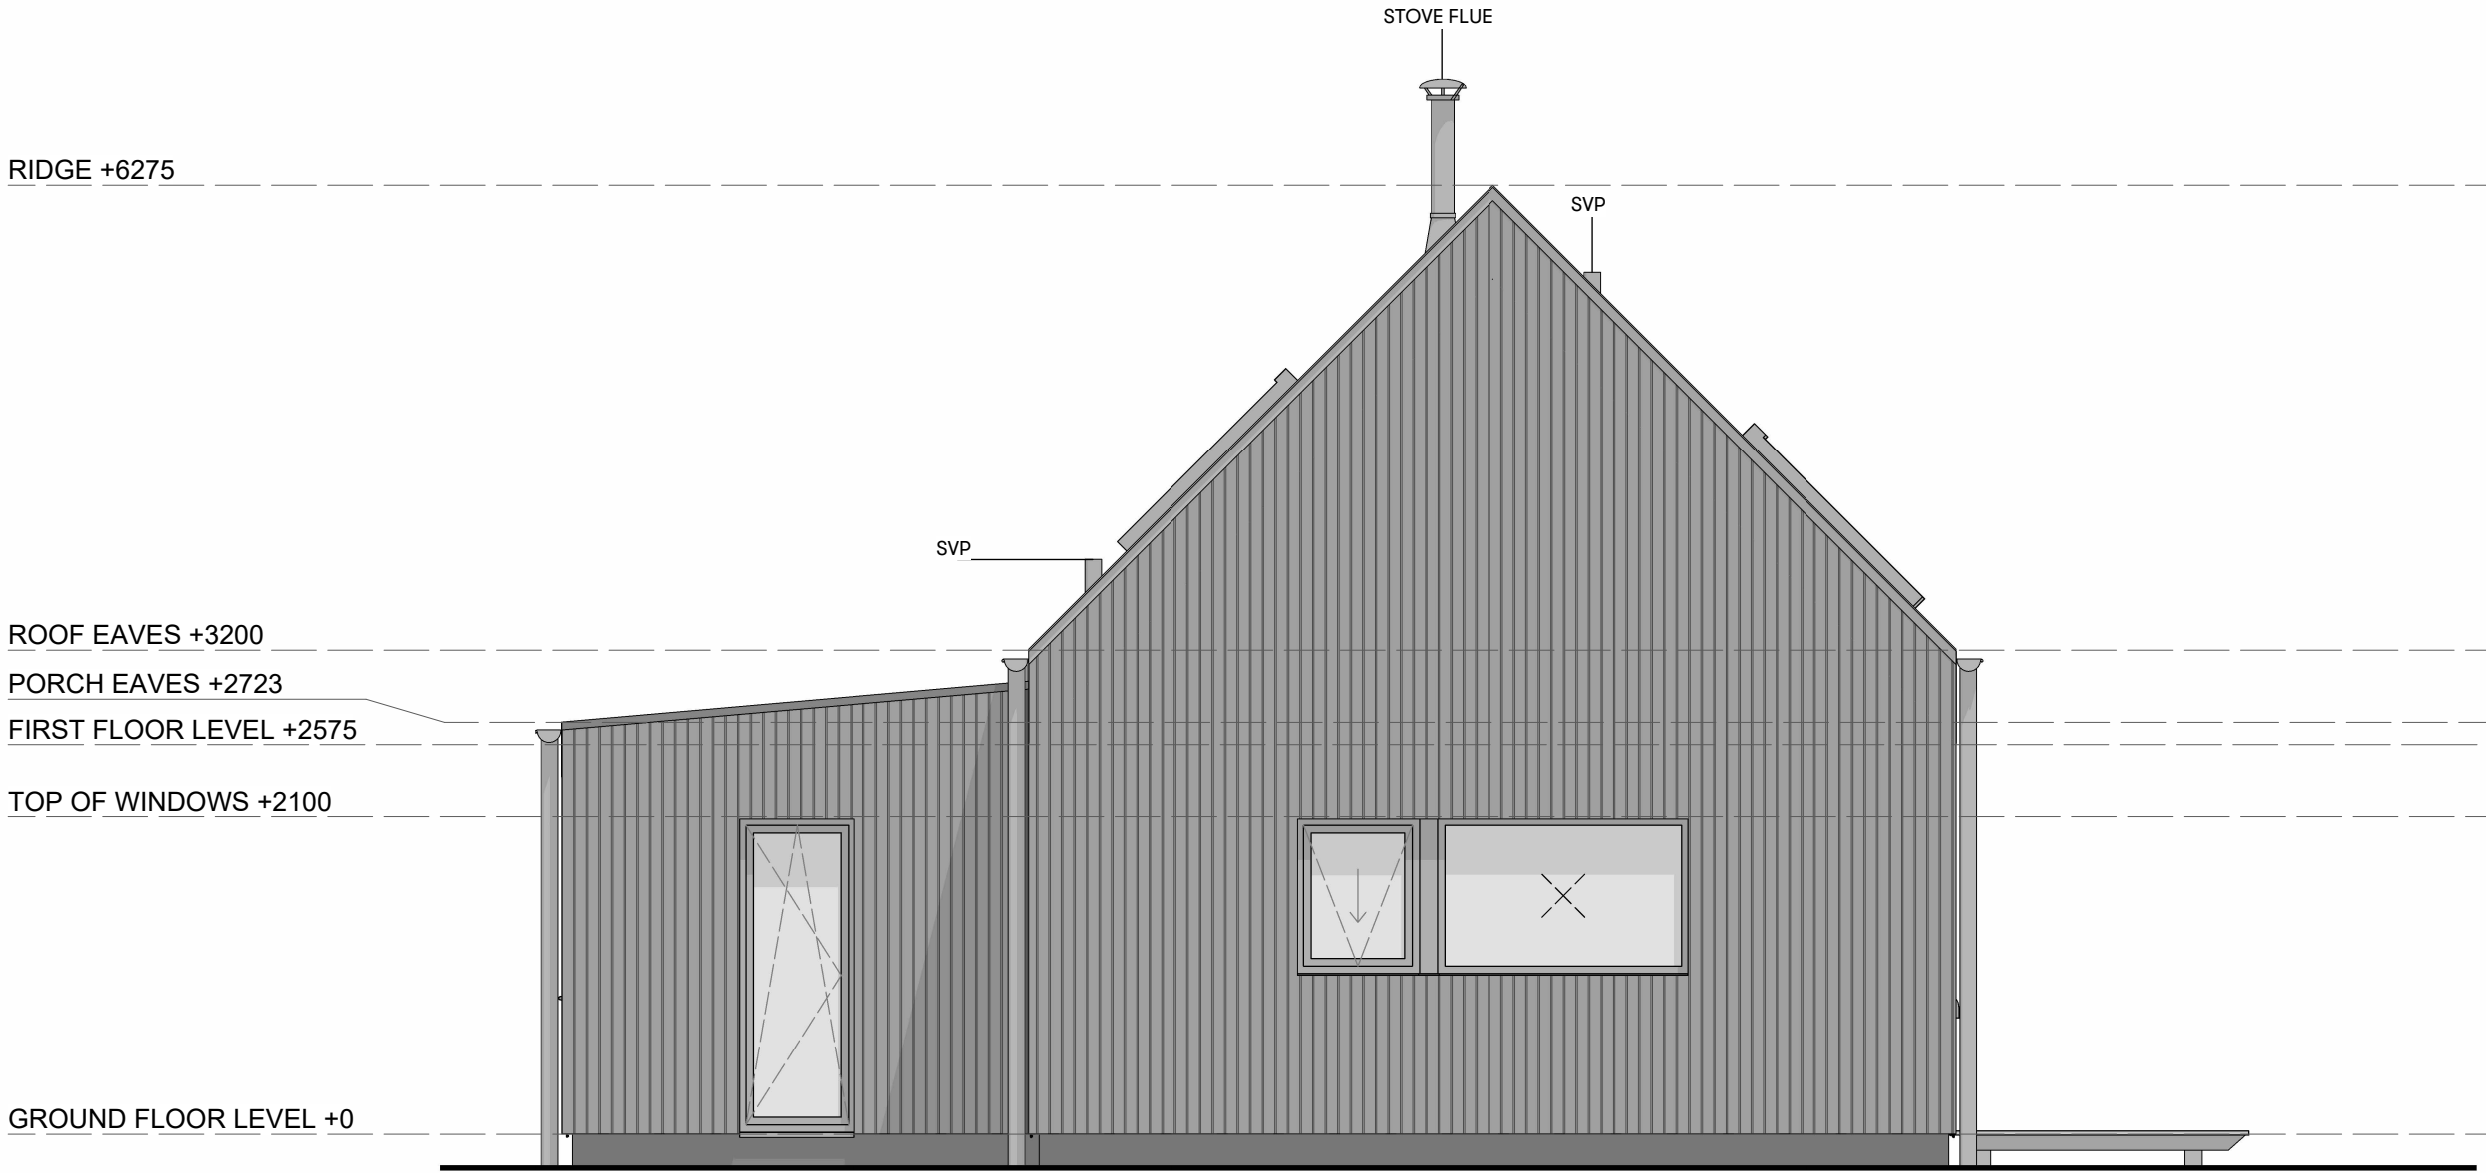

2 PLANNING_SIDE ELEVATION 2

1:50

Proposed External Finishes

Walls: Vertical Timber Cladding, Black Finish
Roof: Standing Seam, Black/ Grey Finish
Gutters: Galvanised Steel
Windows: Aluminium Clad in Black

0m 1 2.5

CLIENT Nick Dance PROJECT NUMBER: 1092 SITE ADDRESS: 20 Church Lane Froxfield Marlborough SN8 3YD	DRAWING NUMBER: 1092-HEB-XX-XX-DR-A-20-401		REVISION: P5		DRAWN AC CHECKED AC DATE 28-04-25 AA / JH / BC 11-09-25 12-01-26
	DRAWING TITLE REAR & SIDE 2 ELEVATIONS		DATE: 24-04-25		
	DRAWN BY AC	CHECKED: AA / JH / BC	SCALE 1 : 50 @ A1		
	PURPOSE FOR ISSUE: For Stage Approval	HOUSE TYPE: LH302PD.2	STATUS: S4		
	PLANNING APPLICATION				
REVISION		DESCRIPTION			
P1		Draft Issue			
P2		Window alteration			
P3		S4 Issue			
P4		Downpipe update on client request			
P5		Updates following council consideration			