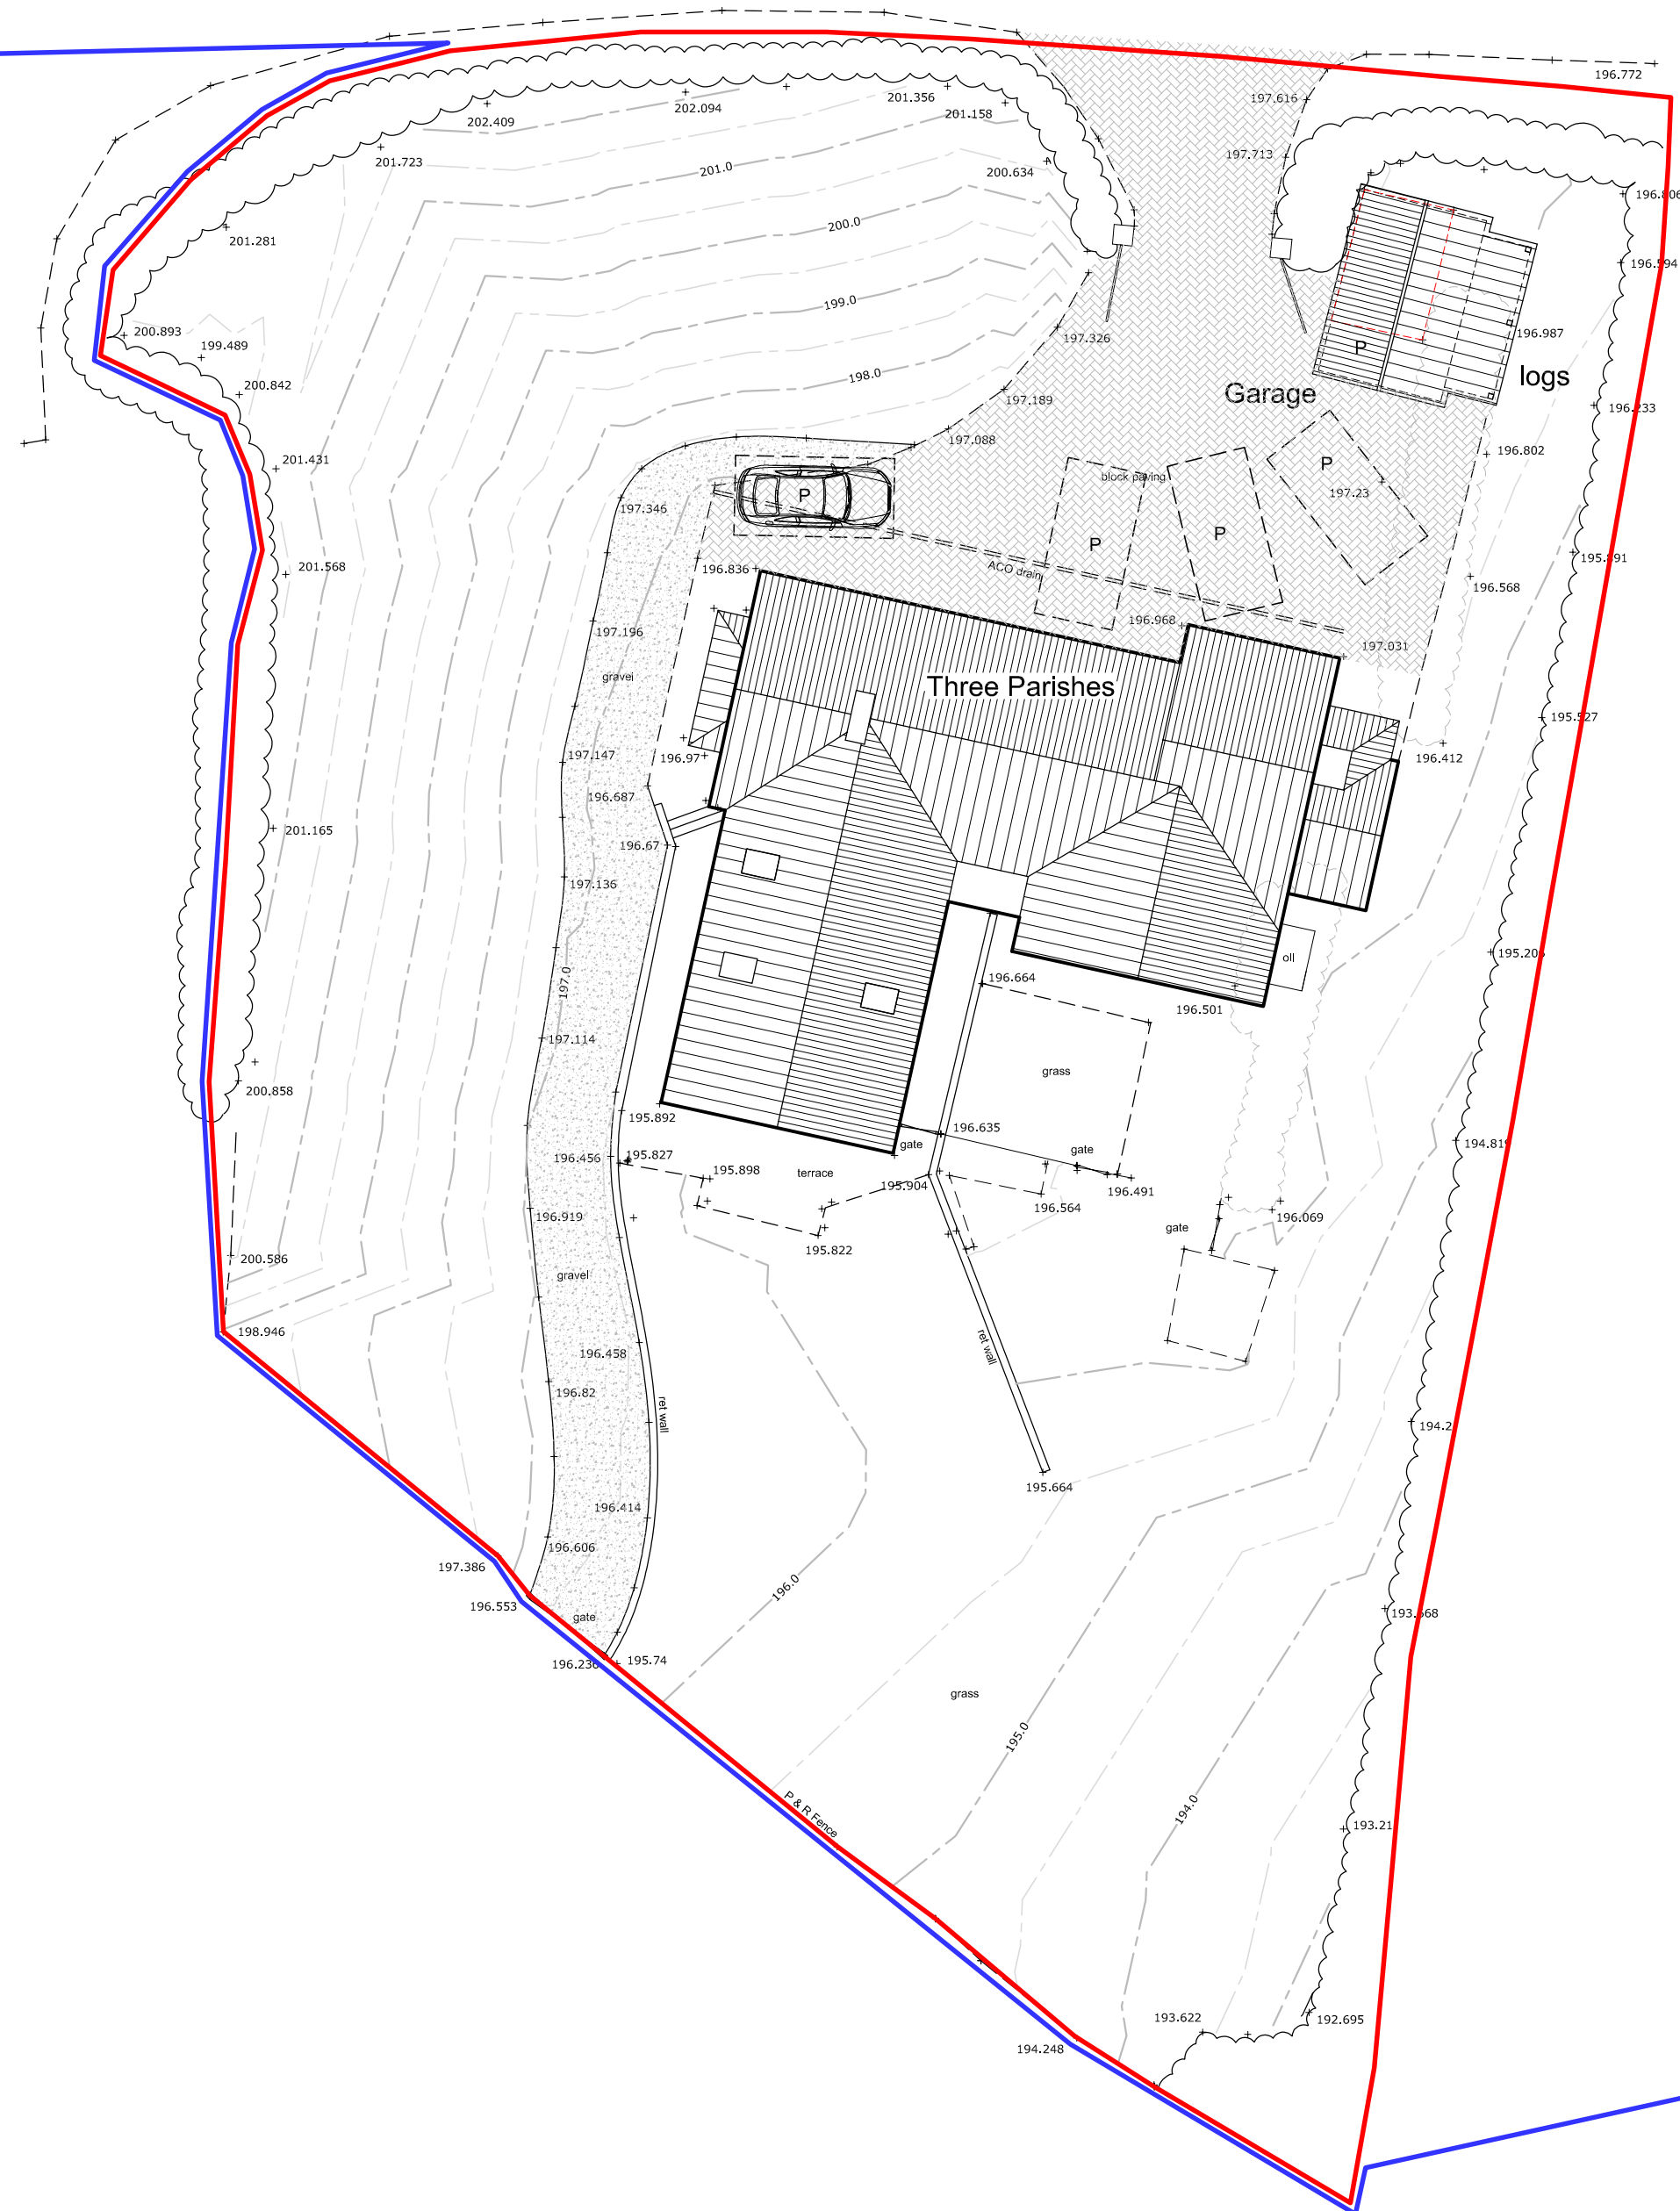


Rev A Proposed parking shown 26.01.2026
Project:

THREE PARISHES
SEMLEY

Drawing Title:

PROPOSED SITE PLAN

Client:

MR AND MRS WOOD

Singleton Design

32 Castle Street, Newtown
Tisbury, Wiltshire, SP3 6SN

Tel. 01747 445045
e: singleton.design@btinternet.com

Scale: 1:200 @ A2
Drg No: P946/05 Rev: A