




Ground Floor Plan
(Scale 1:100 @ A1):

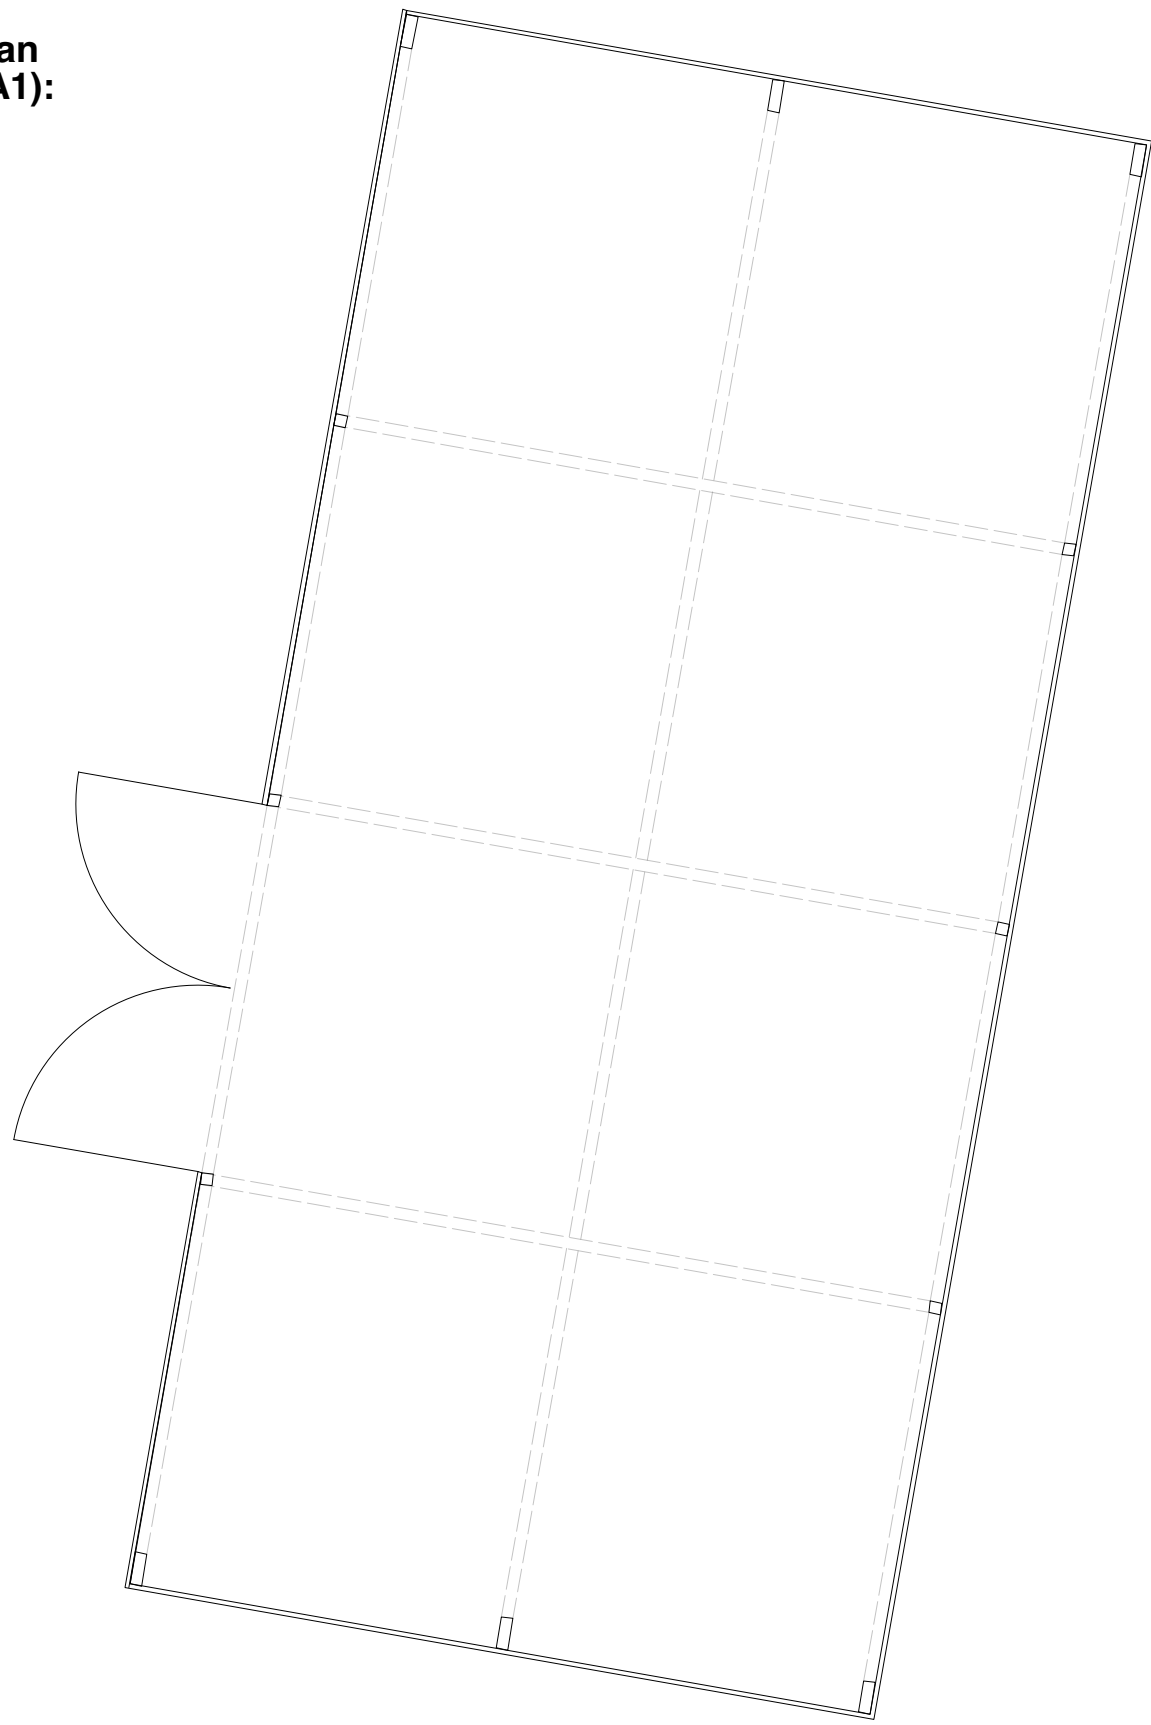


North Facing Elevation (Scale 1:100 @ A1):

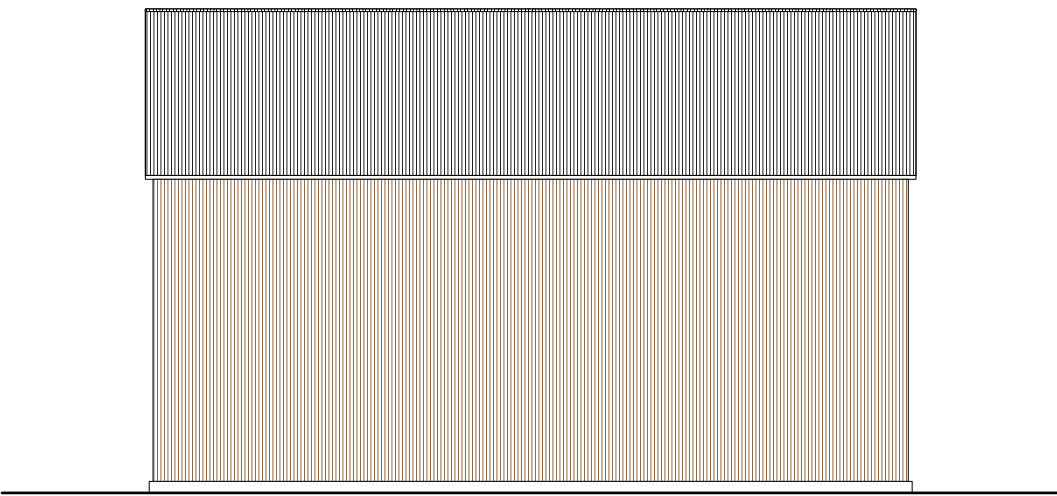




West Facing Elevation (Scale 1:100 @ A1):

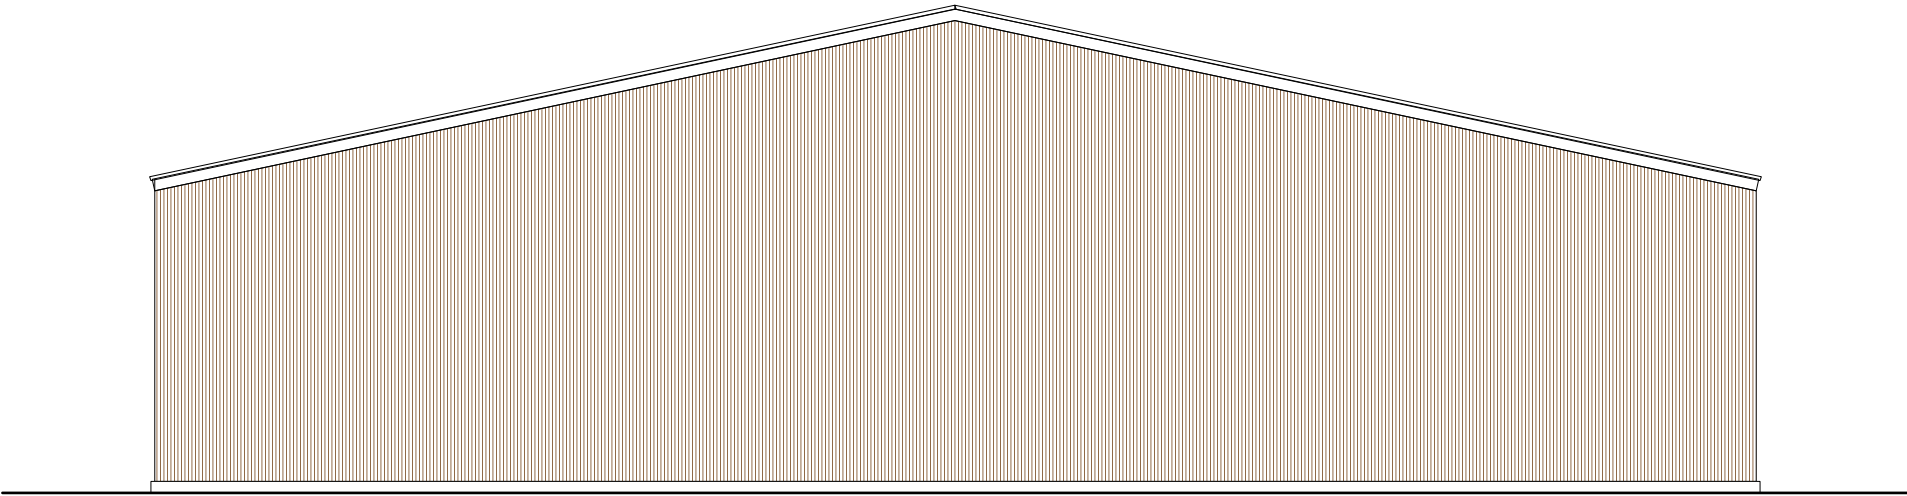

South Facing Elevation (Scale 1:100 @ A1):

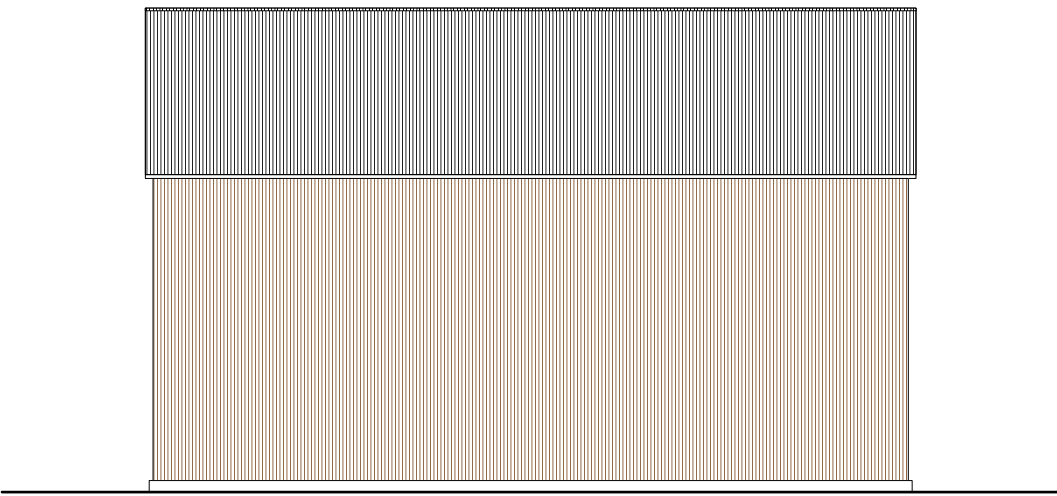

East Facing Elevation (Scale 1:100 @ A1):

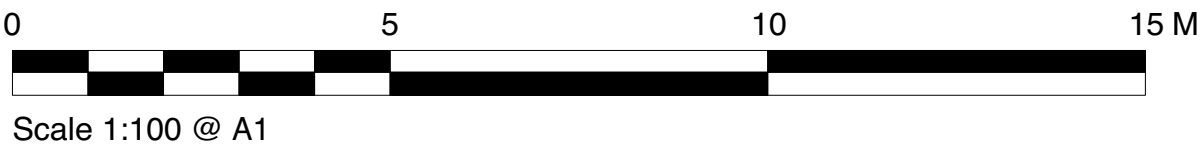 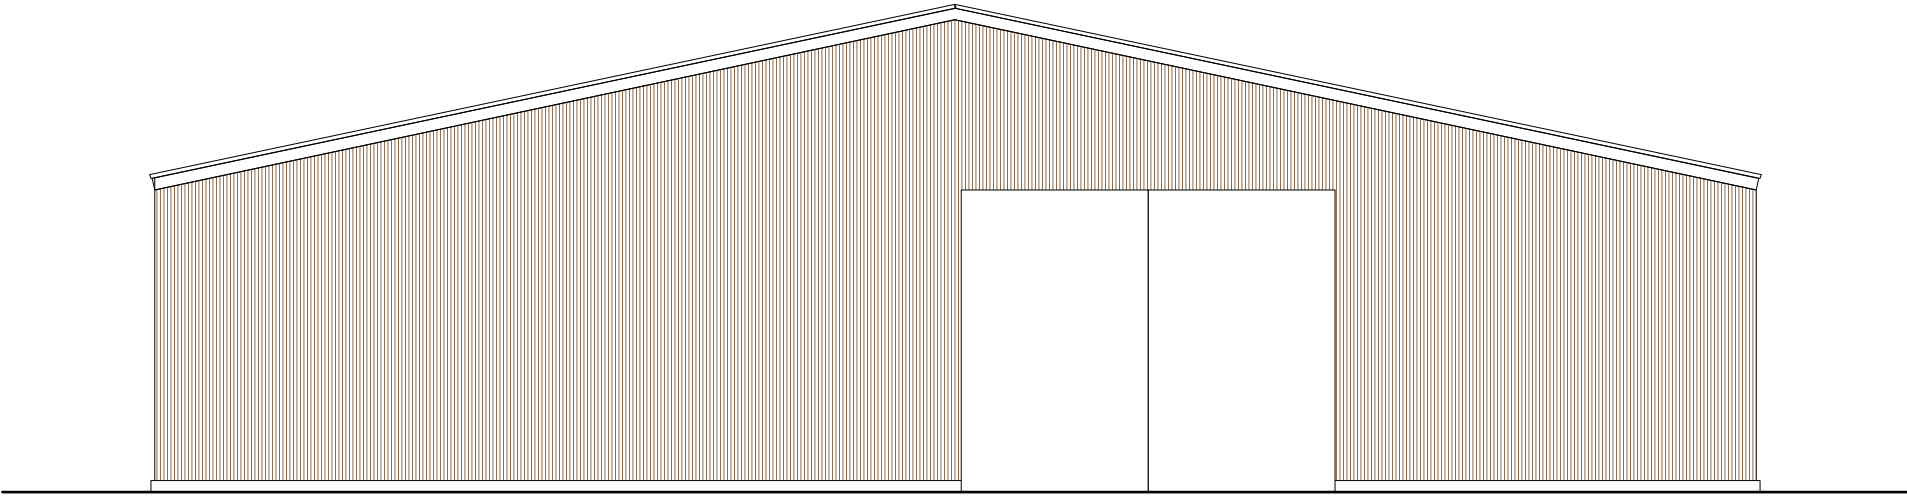

THESE DRAWINGS ARE FOR PLANNING PURPOSES ONLY.
ALL MEASUREMENTS MUST BE CHECKED ON SITE.
DO NOT SCALE FROM THIS DRAWING

	TFH REEVE		
	ARCHITECTURAL DESIGN · CONSULTANCY SURVEYS · RESTORATION CONSERVATION EXPERTISE		
	Tel: 01747 828677		
	DONHEAD MILL DONHEAD ST ANDREW SHAFTESBURY DORSET SP7 9EP FAX: 01747 829205 e-mail: mail@dalbyreeve.co.uk		
CLIENT:	Ashcombe Estates	SCALE:	as shown
JOB:	Ashgrove Farmyard, Tollard Royal	DATE:	12/2025
		DRAWN:	TR
		CHECKED:	
DWG:	New Agricultural Barn 1	DWG N°:	1132/116