






FRONT ELEVATION
Scale 1:100

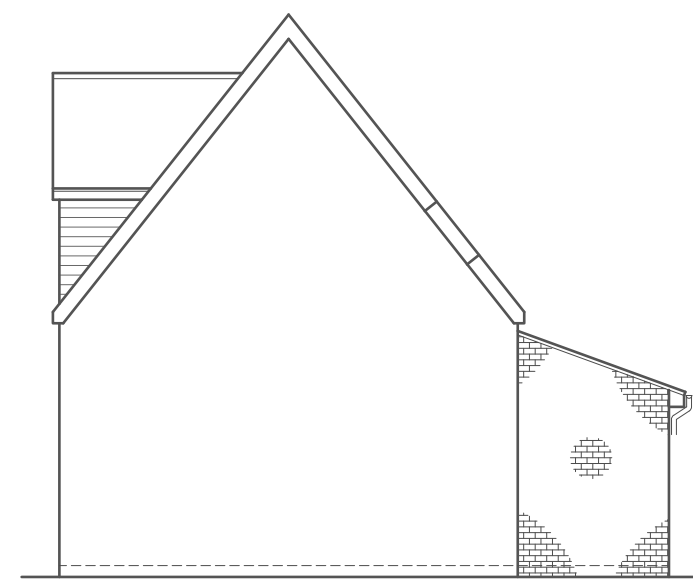


SIDE ELEVATION
Scale 1:100

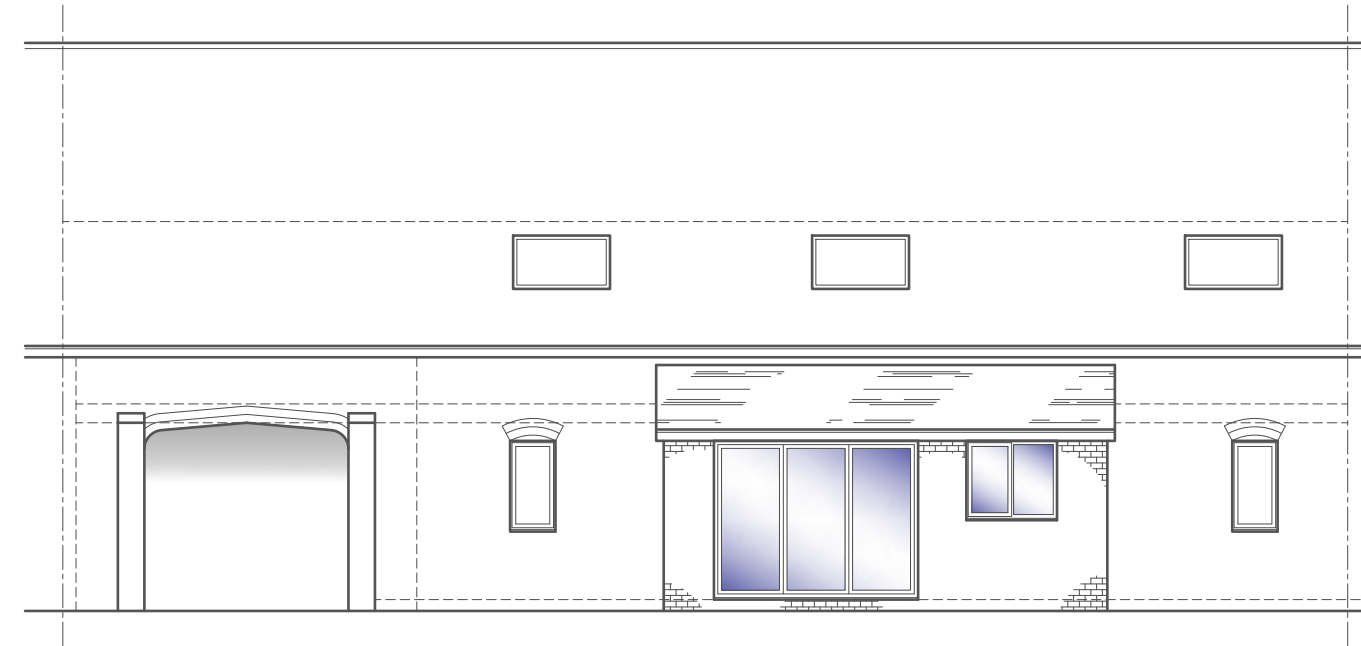

REAR ELEVATION
Scale 1:100

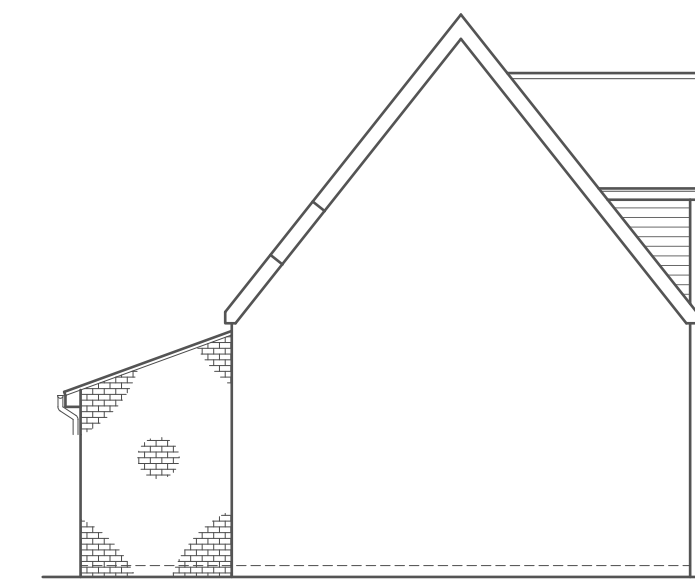


SIDE ELEVATION
Scale 1:100

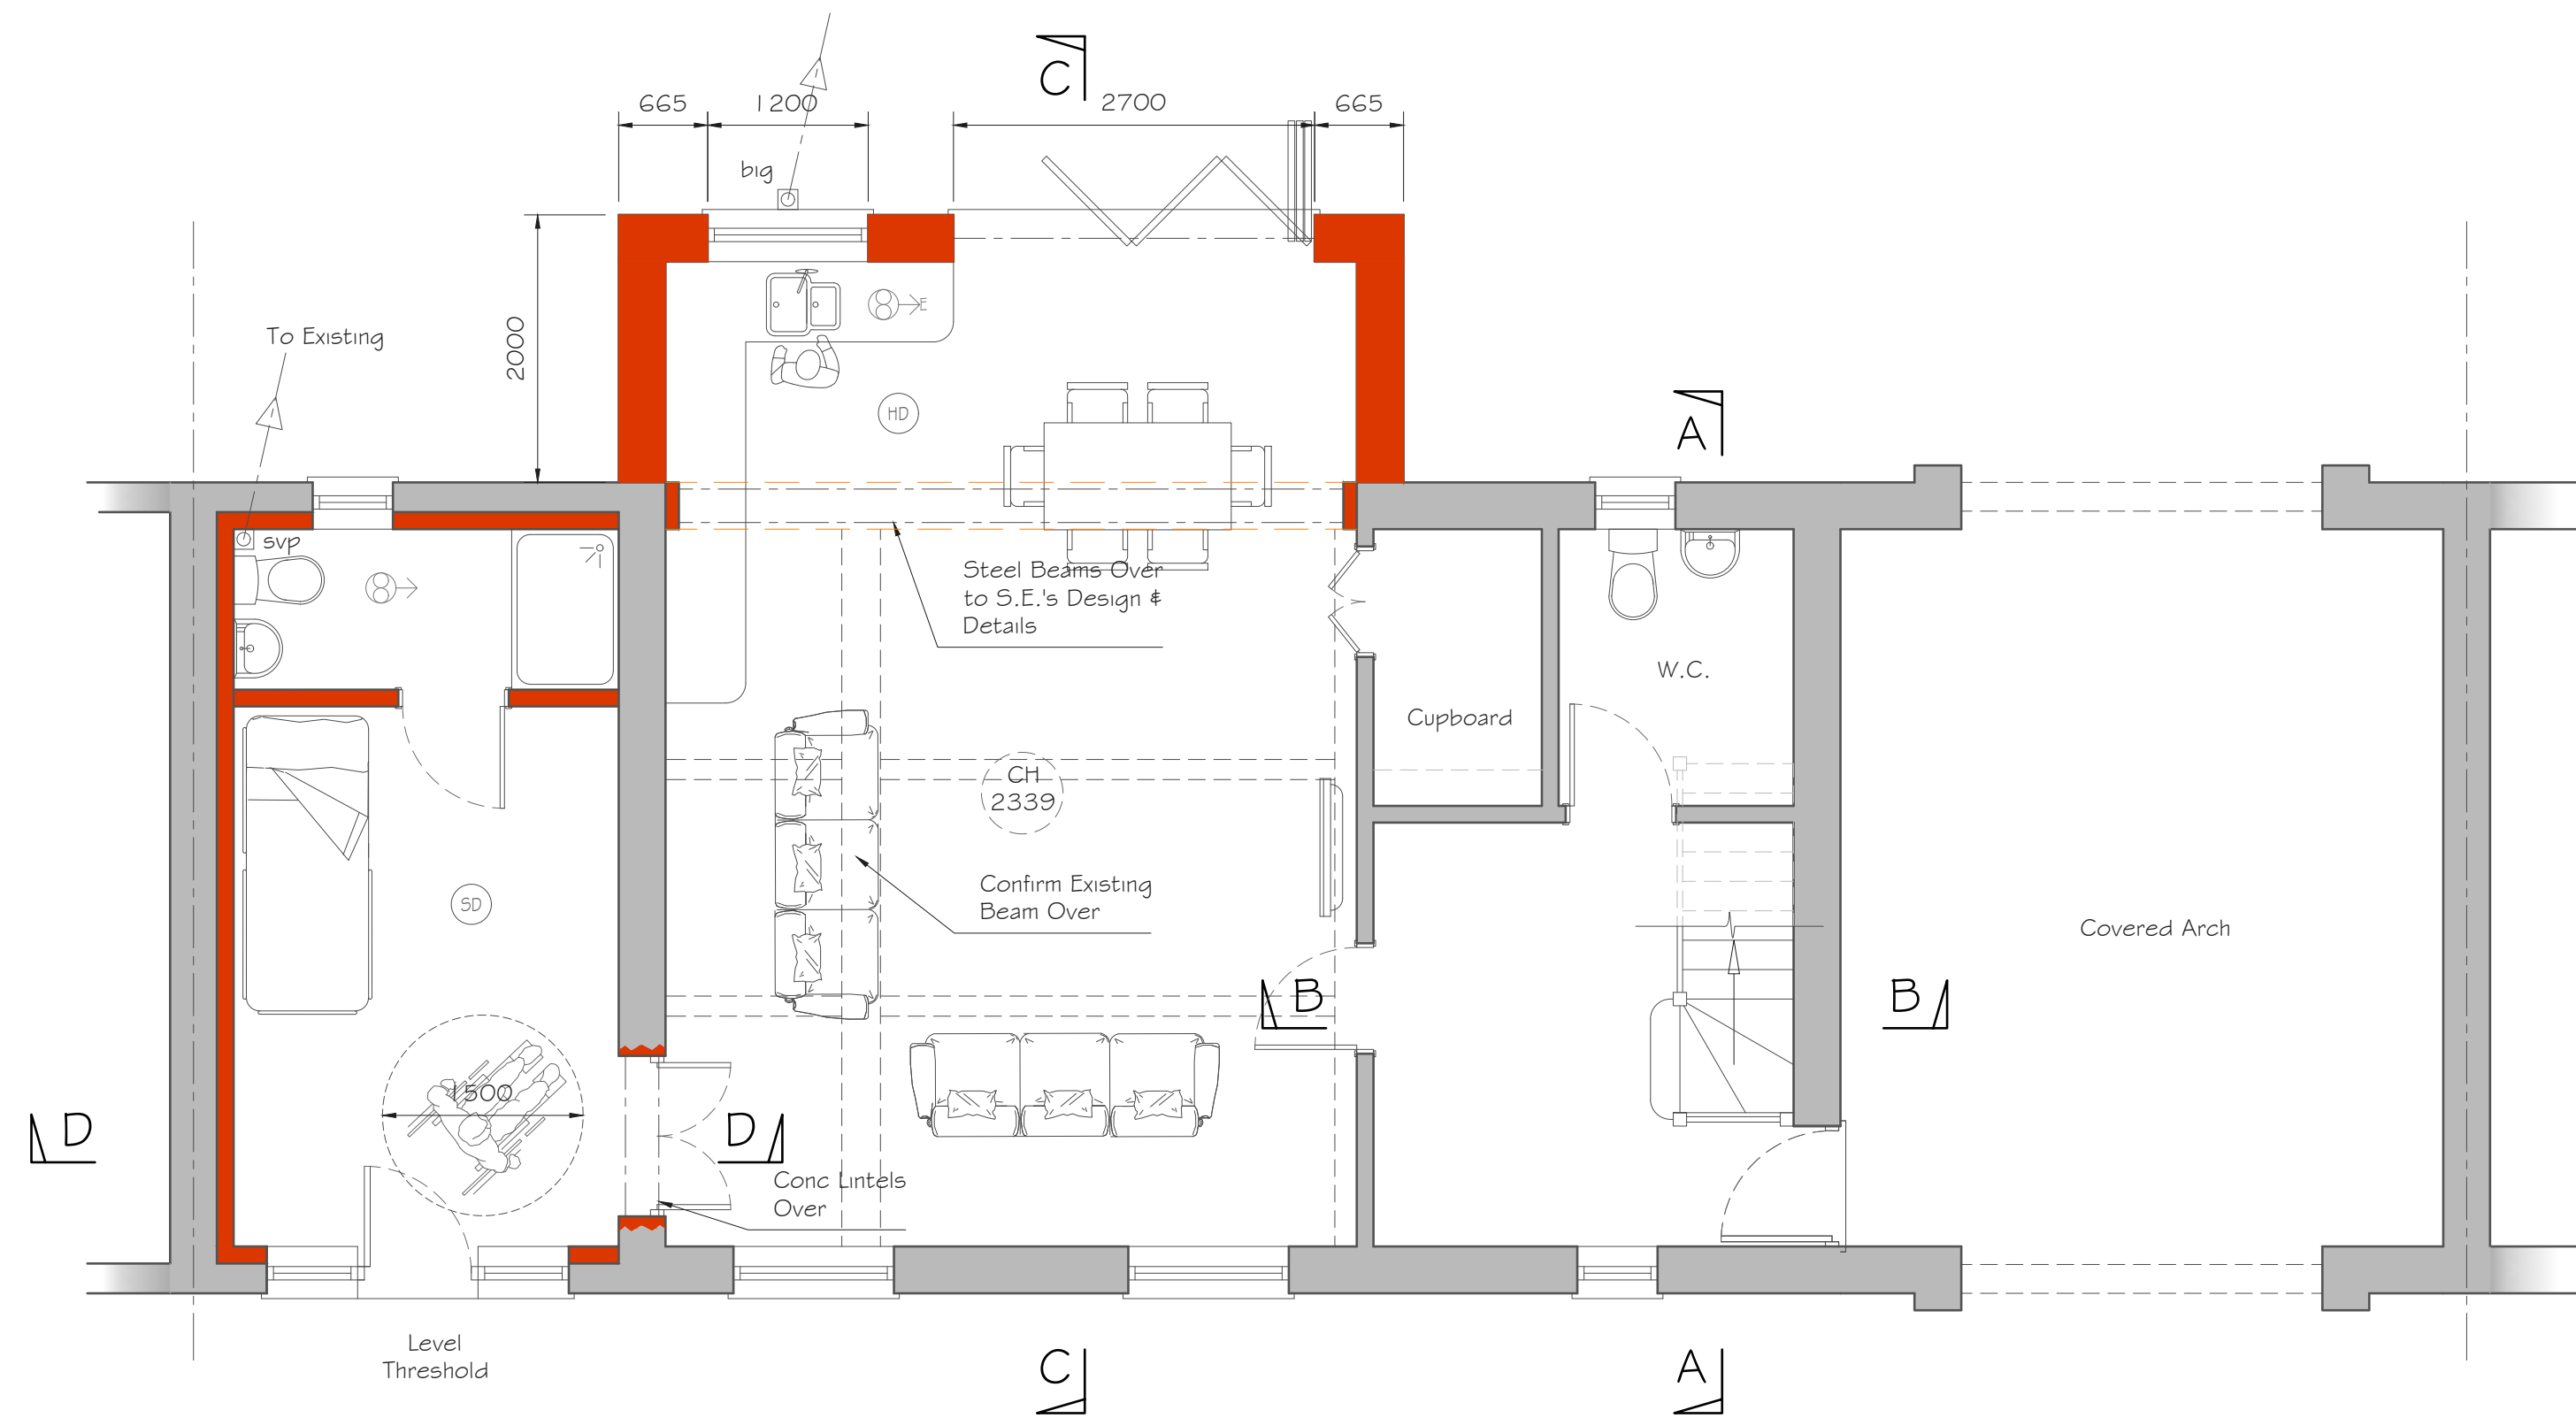


GROUND FLOOR PLAN
Scale 1:50


Existing Walls	SD Mains Smoke detector interlinked c/w battery backup
Proposed Walls	HD Heat detector
Remove Walls	CM Carbon Monoxide detector
	Extract Fan 15min over-run
	Extract Fan 60/sec (kitchen)

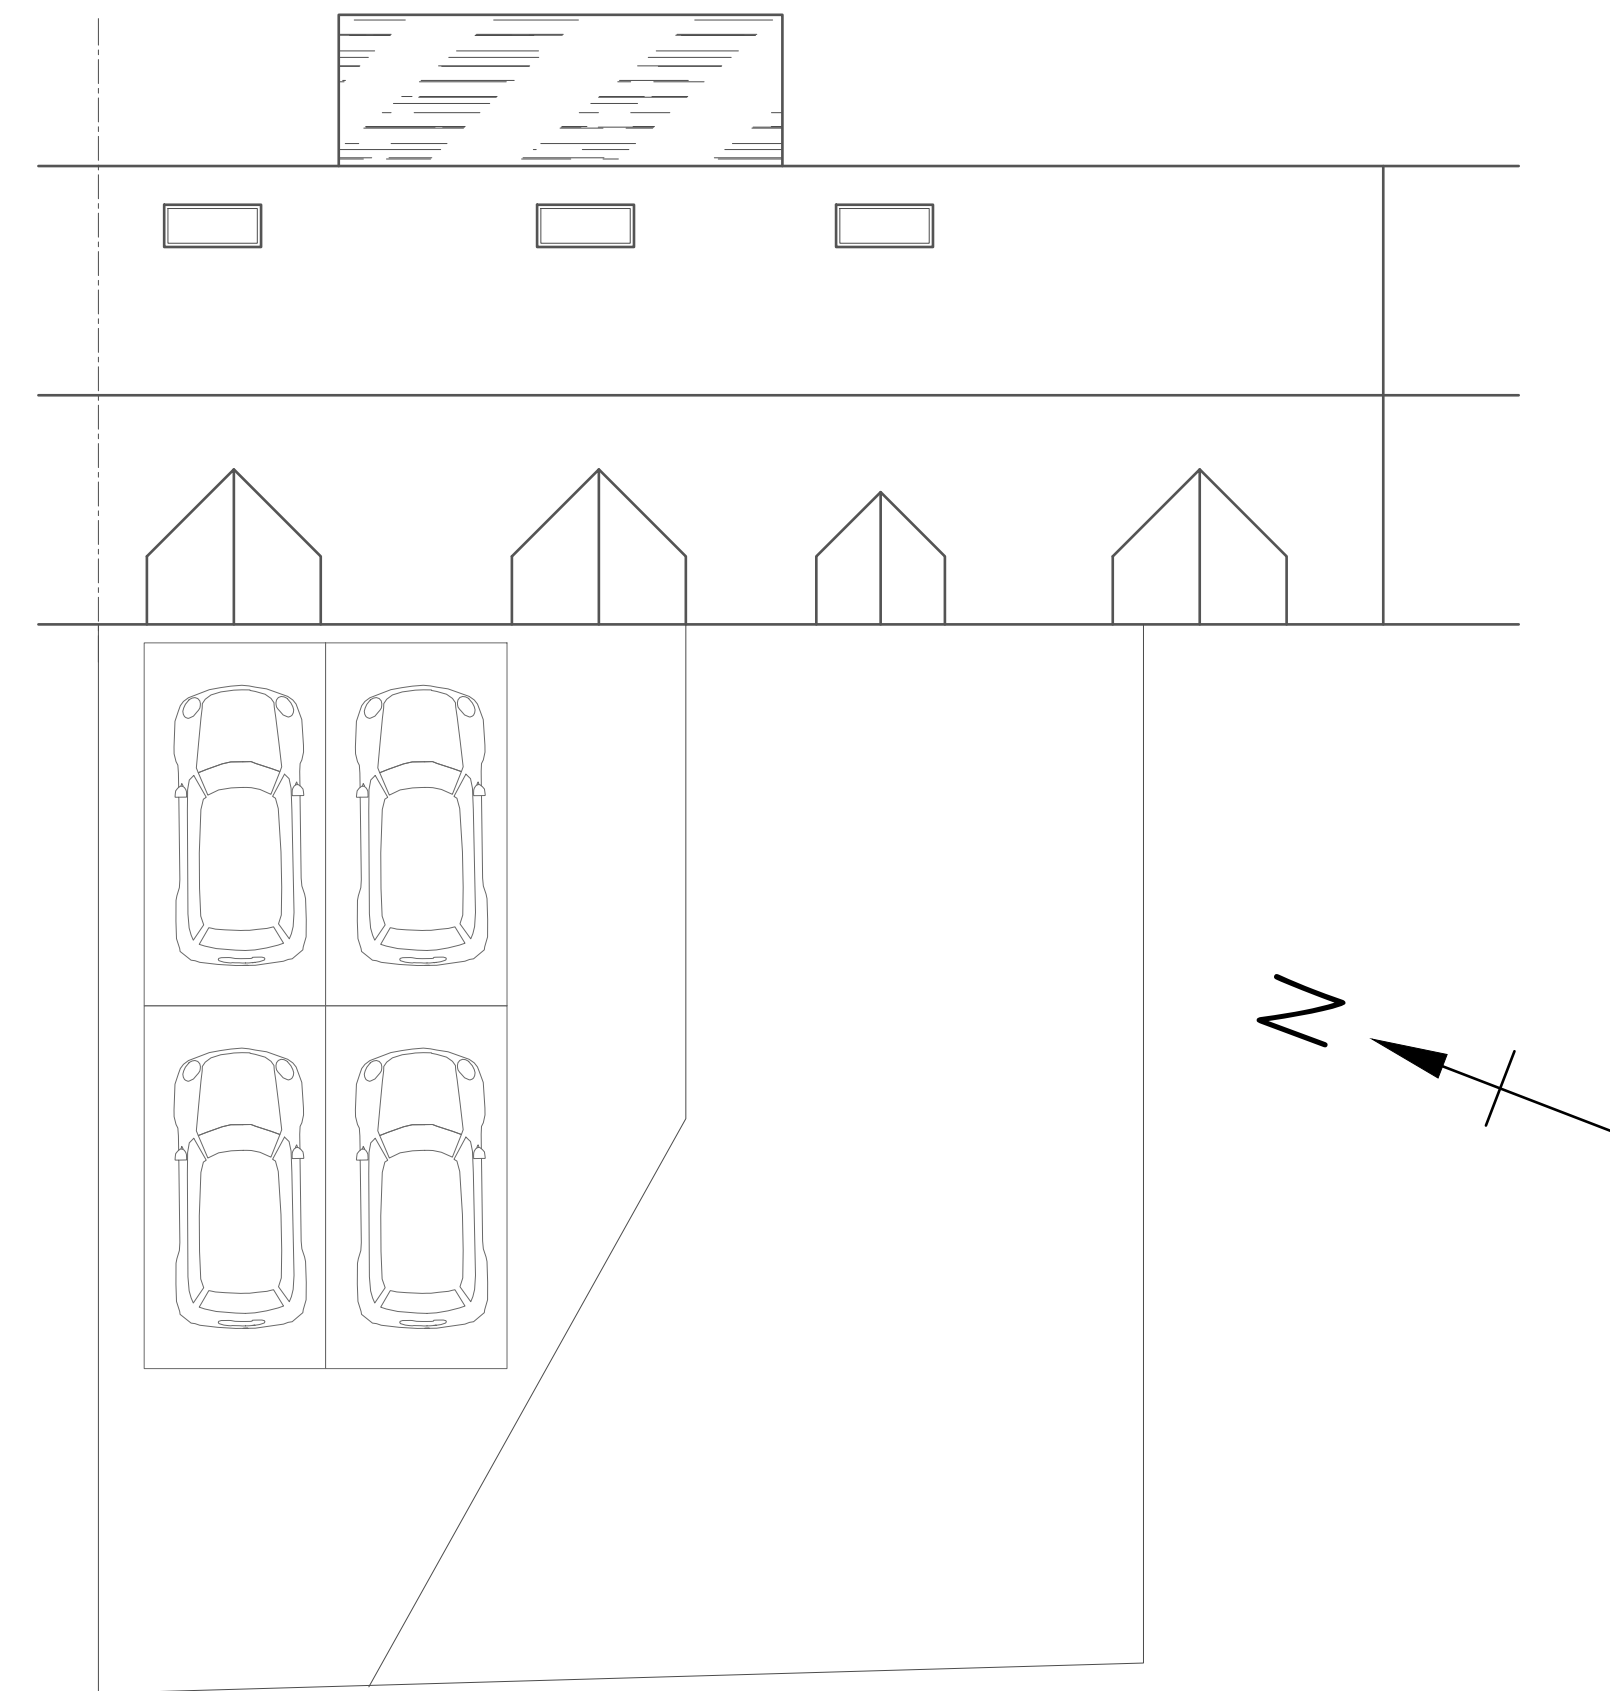

ROOF PLAN
Scale 1:100

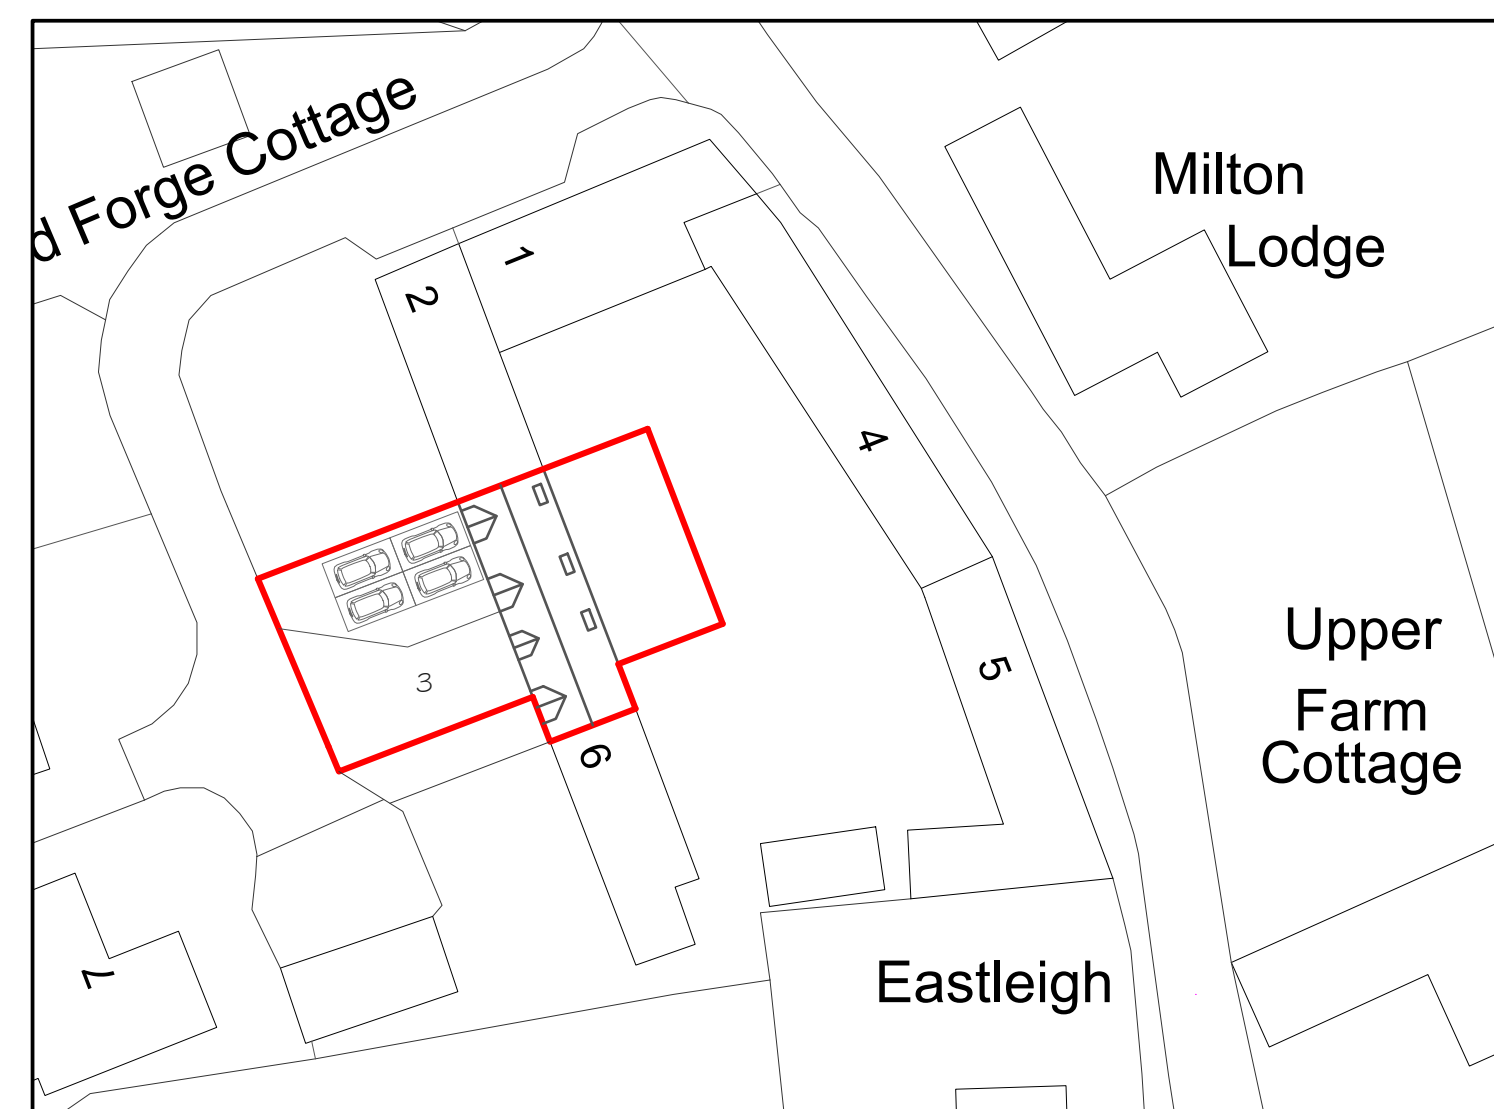

BLOCK PLAN
Scale 1:500

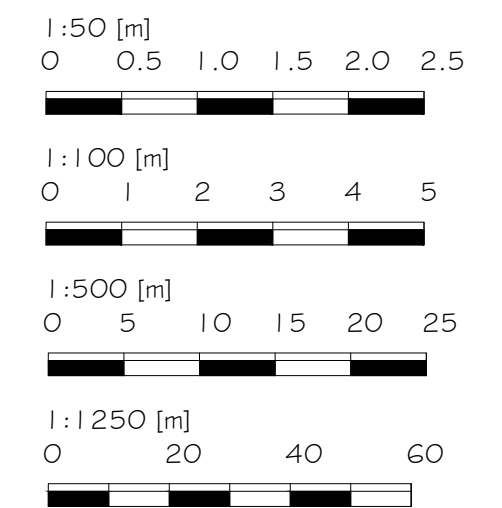

Alex Dawson www.addraughting.co.uk alex@addraughting.co.uk 01672 511412 07791 341698 59 Barrow Close Marlborough Wiltshire SN8 2BE AD DRAUGHTING ARCHITECTURAL SERVICES	
Client MR & MRS COLLINGE	
Job Title EXTENSION AT: 3 LAWN FARM CLOSE, MILTON LILBOURNE, WILTSHIRE, SN9 5QA.	
Drawing Title PROPOSED ELEVATIONS AND PLANS	
Scale A5 SHOWN	
Date 29/01/2026	Drawn AD
Drawing No. 1544-02	Rev G