


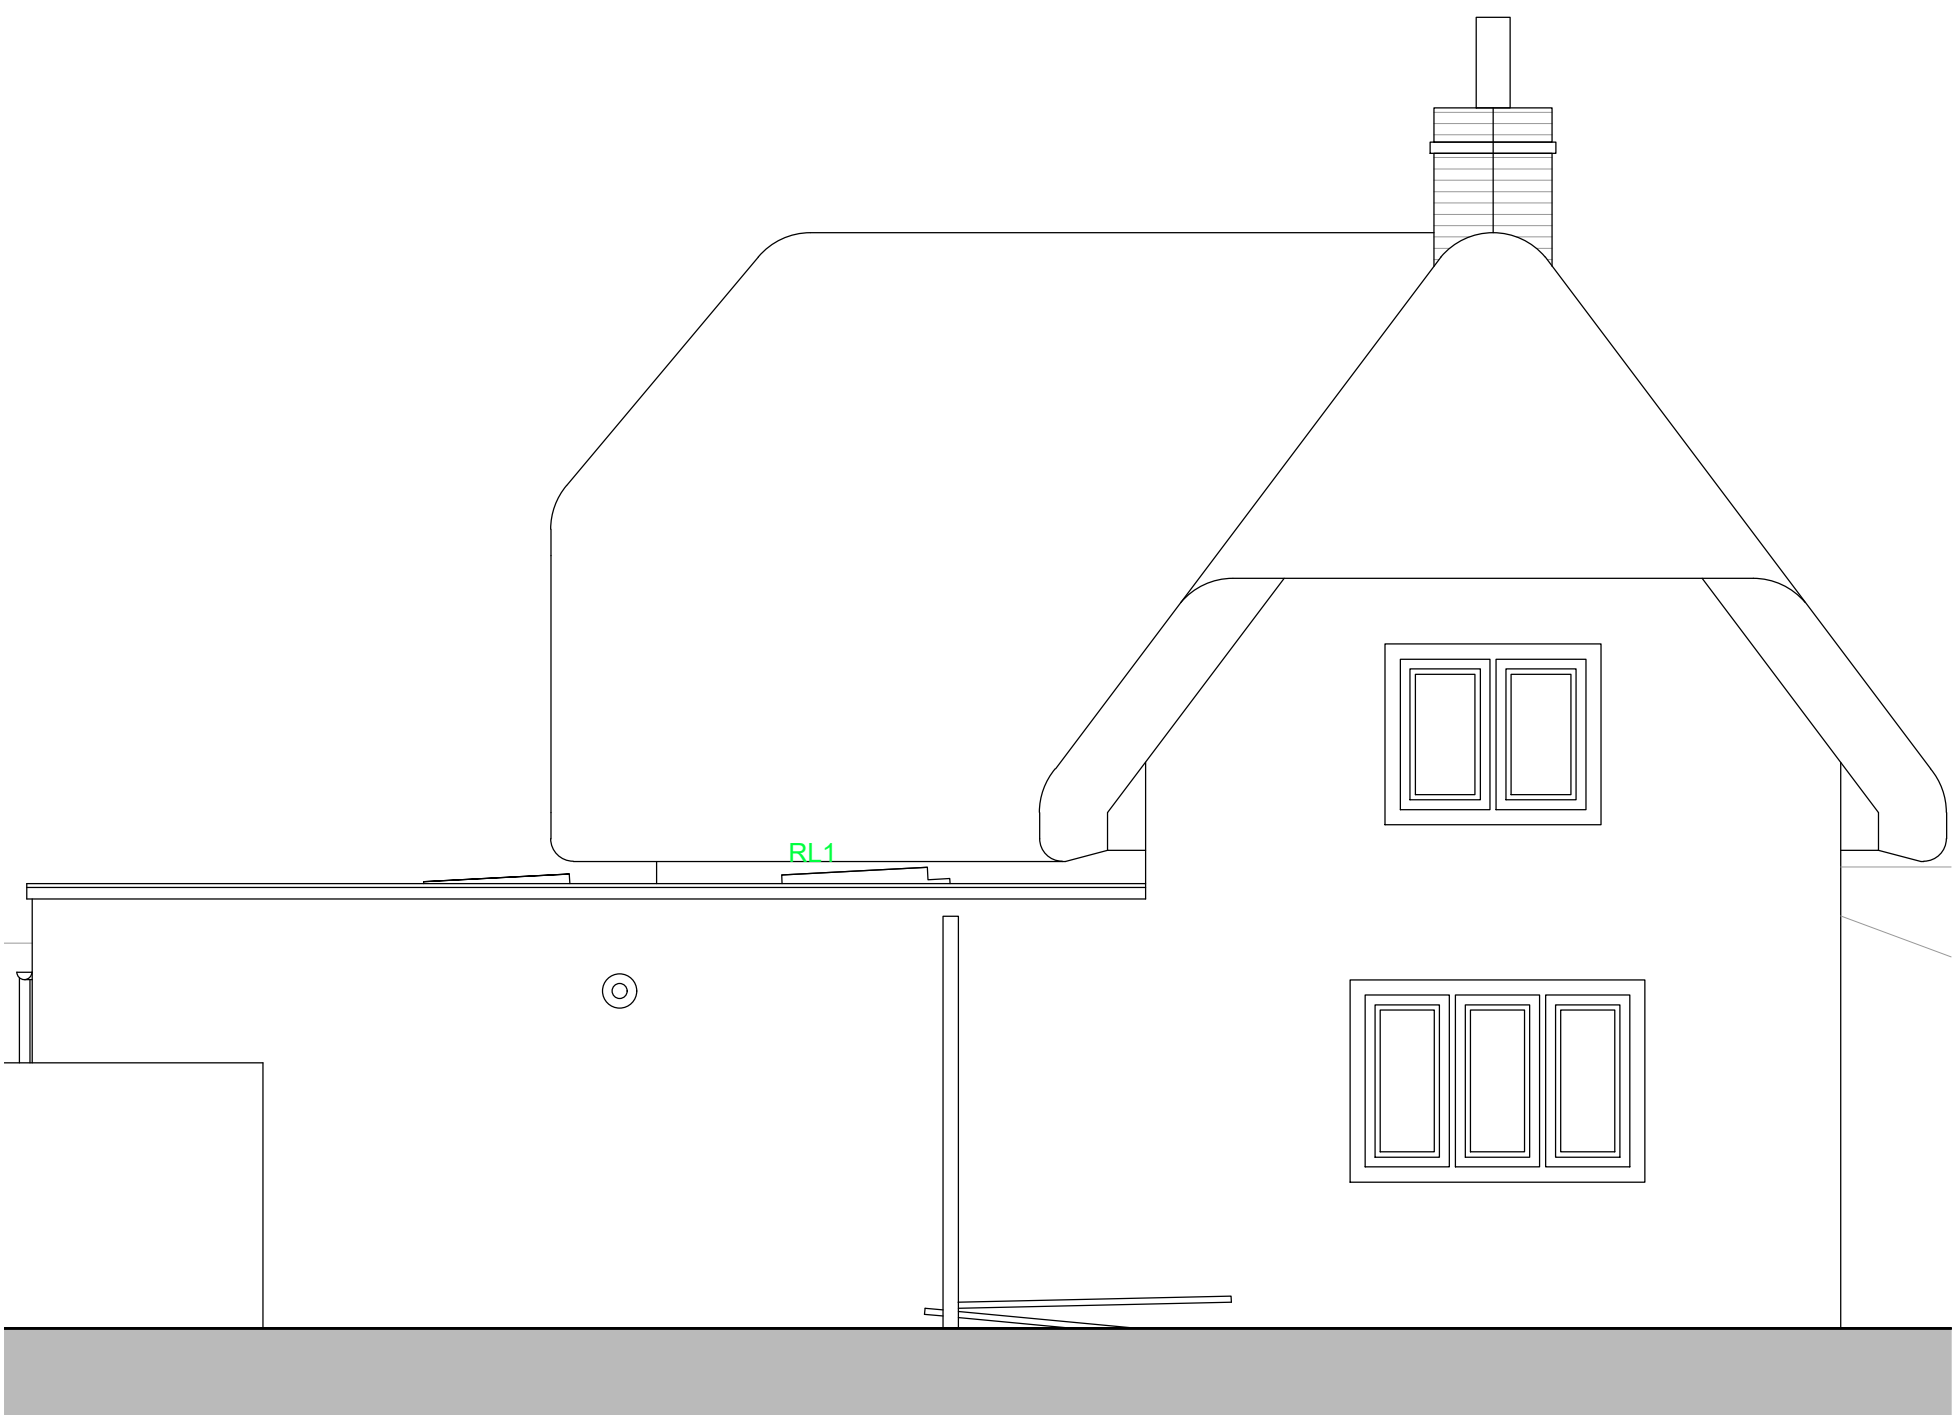


PROPOSED
SIDE (SOUTH-EAST) ELEVATION
SCALE: 1:50




PROPOSED
REAR (SOUTH-WEST) ELEVATION
SCALE: 1:50




PROPOSED
SIDE (NORTH-WEST) ELEVATION
SCALE: 1:50

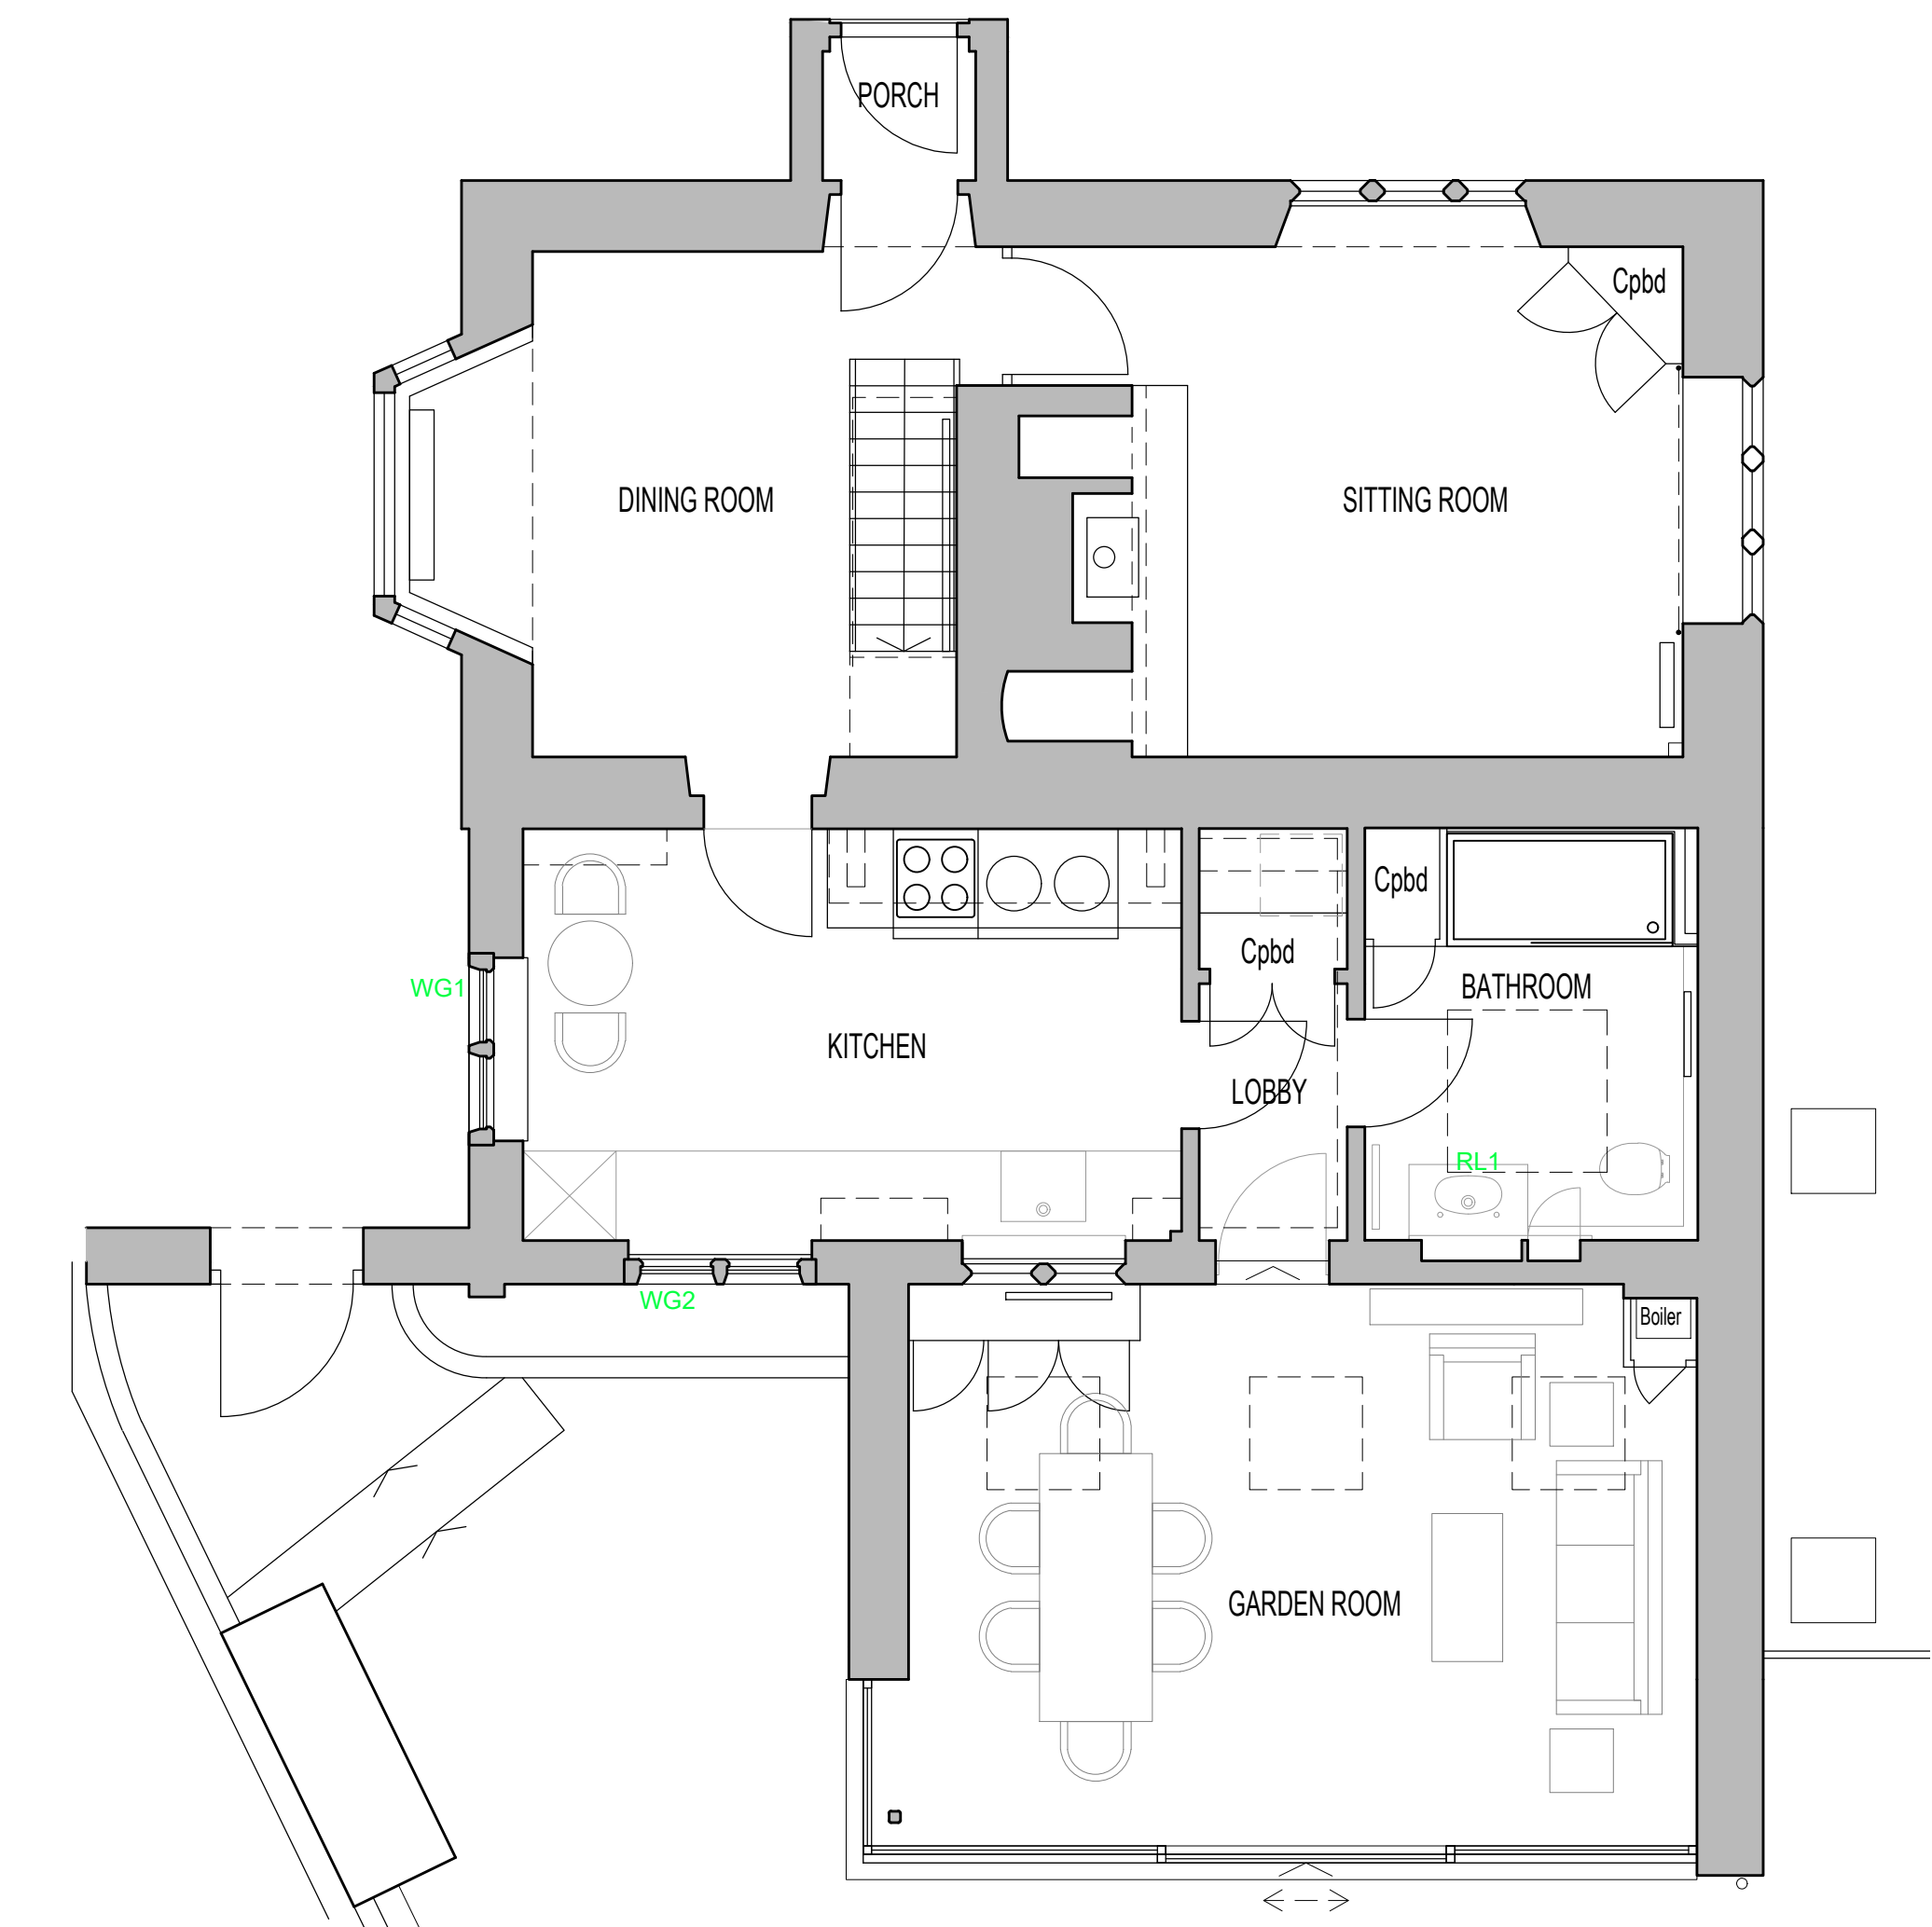


PROPOSED
GROUND FLOOR PLAN
SCALE: 1:50

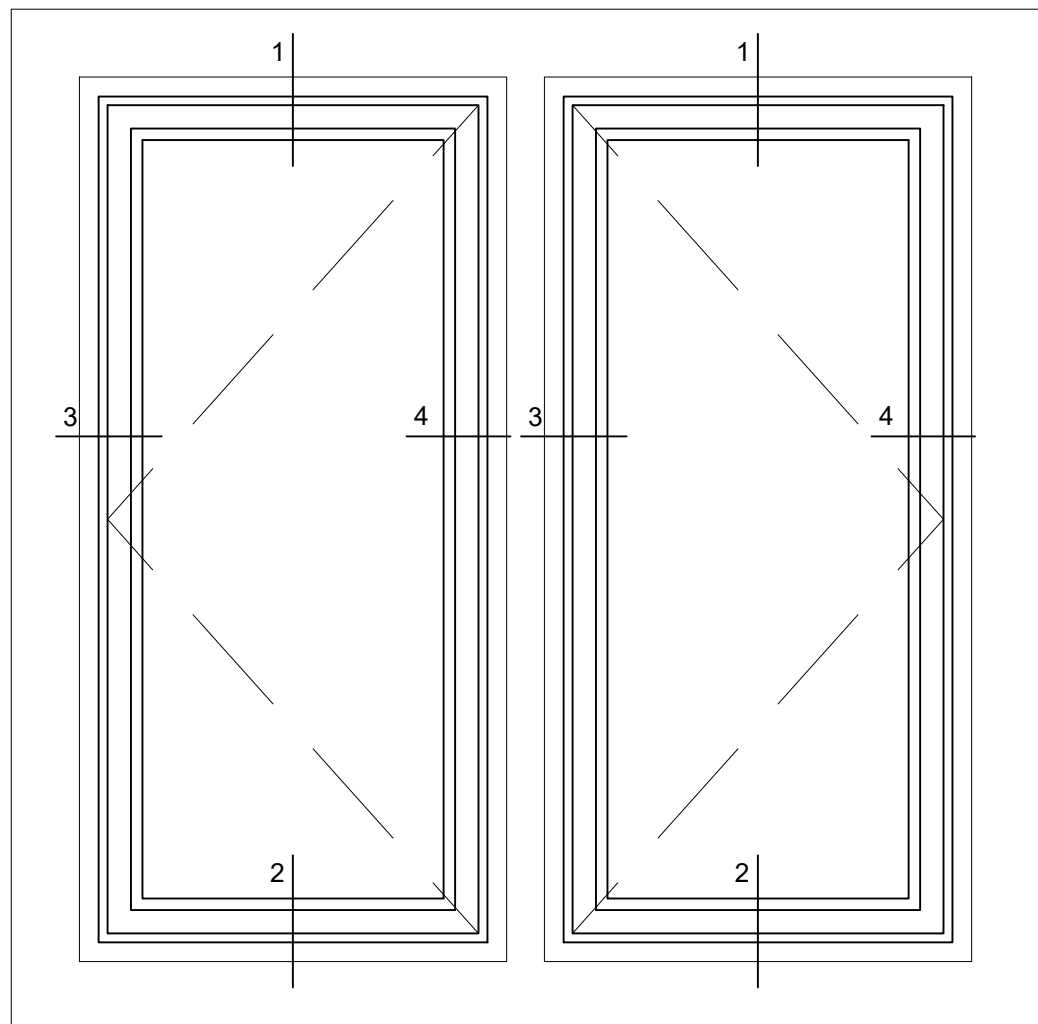


PROPOSED WG1 & WG2
EXTERNAL ELEVATIONS
SCALE: 1:10

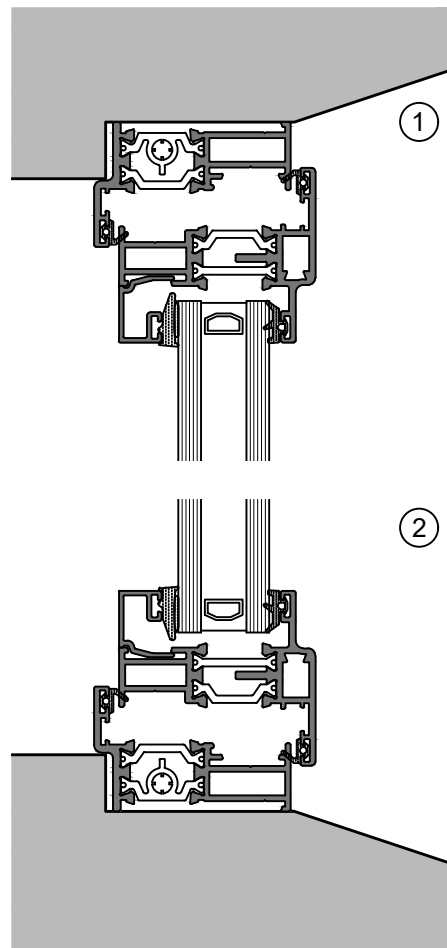


PROPOSED WG1 & WG2
VERTICAL SECTION DETAILS
SCALE: 1:2

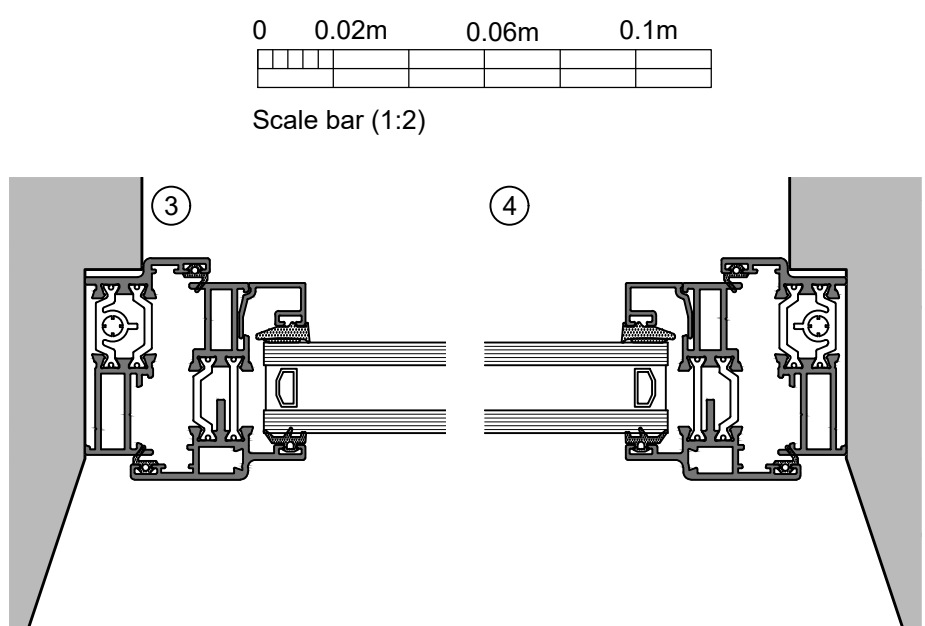

PROPOSED WG1 & WG2
HORIZONTAL SECTION DETAILS
SCALE: 1:2

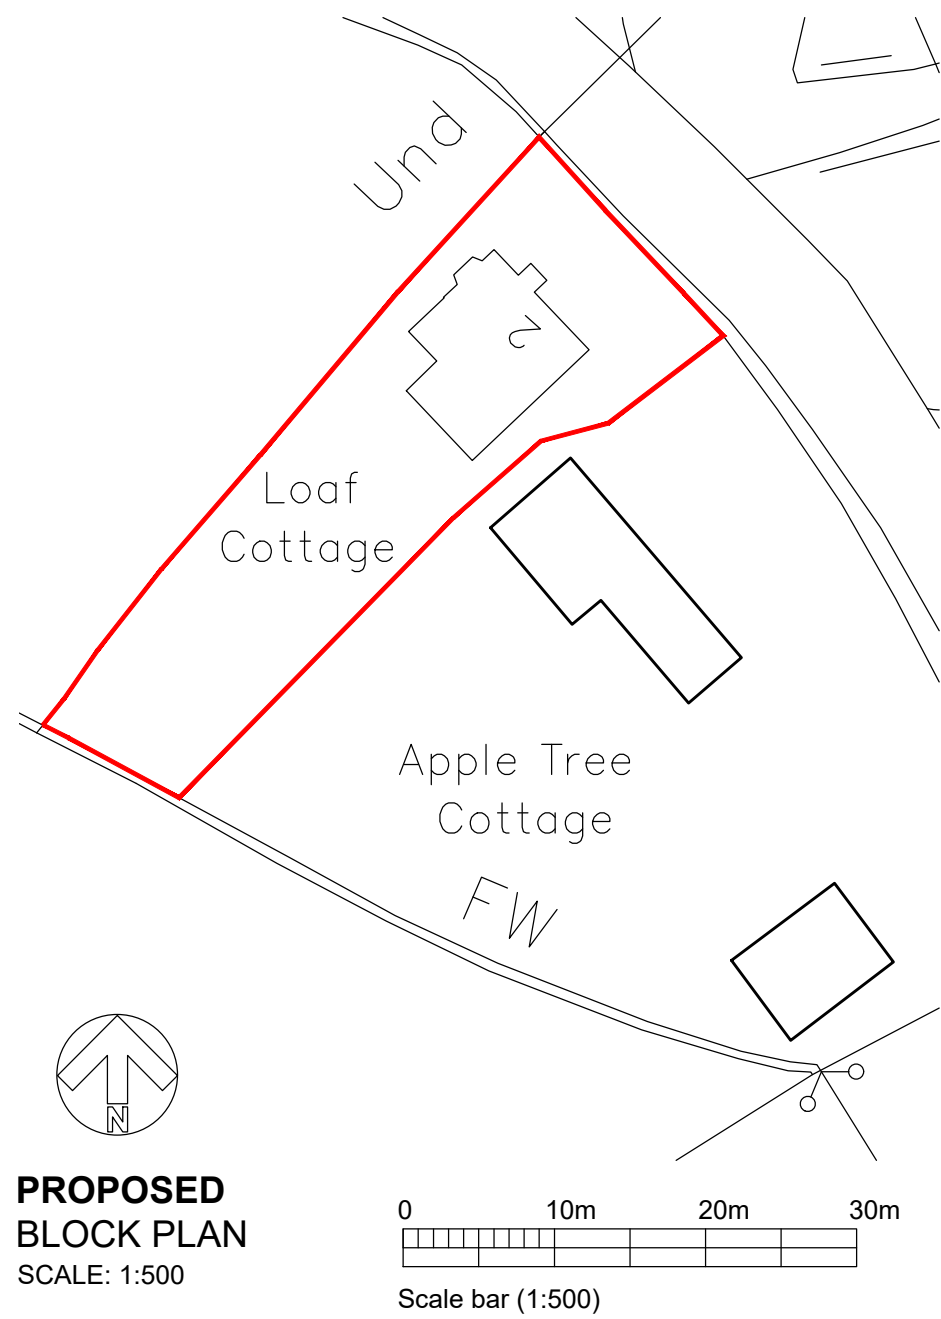

PROPOSED
BLOCK PLAN
SCALE: 1:500

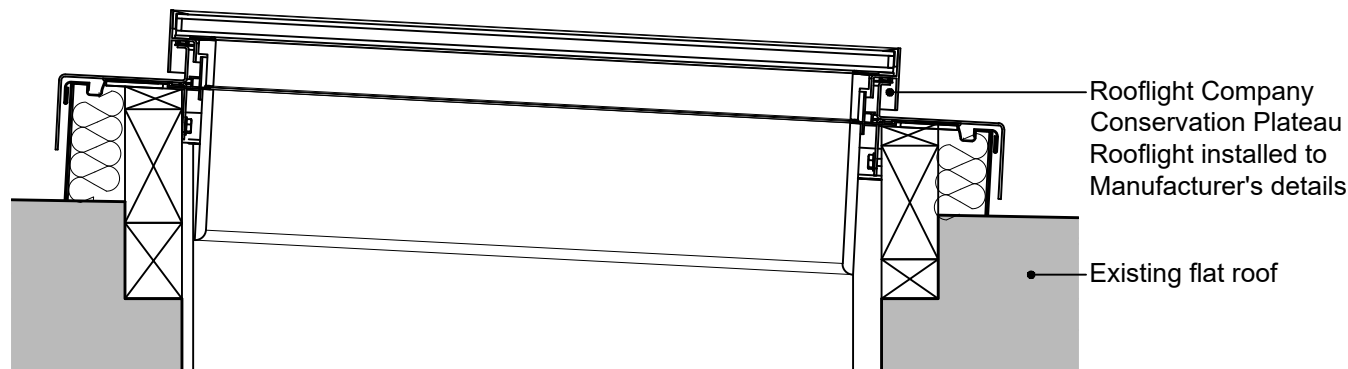

PROPOSED RL1
ROOFLIGHT SECTION
SCALE: 1:10

Rev.	Date	Init
CLIENT		
Mr. P. BHATT & Ms. A. MARTINEZ		
PROJECT		
LOAF COTTAGE 2 DEVIZES ROAD, SANDY LANE CHIPPENHAM SN15 2PZ		
DRAWING		
PROPOSED BLOCK PLAN, GROUND FLOOR PLAN, ELEVATIONS AND DETAILS		
DRAWN:	Date	Scale:
ALK	22/01/2026	as stated
Drawing number:		@ A1
	4477-02	Rev.
DOLMAN		
ARCHITECTURAL DESIGNERS		BUILDING SURVEYORS
COST CONSULTANTS		CDM PRINCIPAL DESIGNERS
Sussex House		Tel: 01380 729456
Bath Road		Web: www.dolmansurveyors.co.uk
Devizes		Email: info@dolmansurveyors.co.uk
Wiltshire SN10 2AF		