


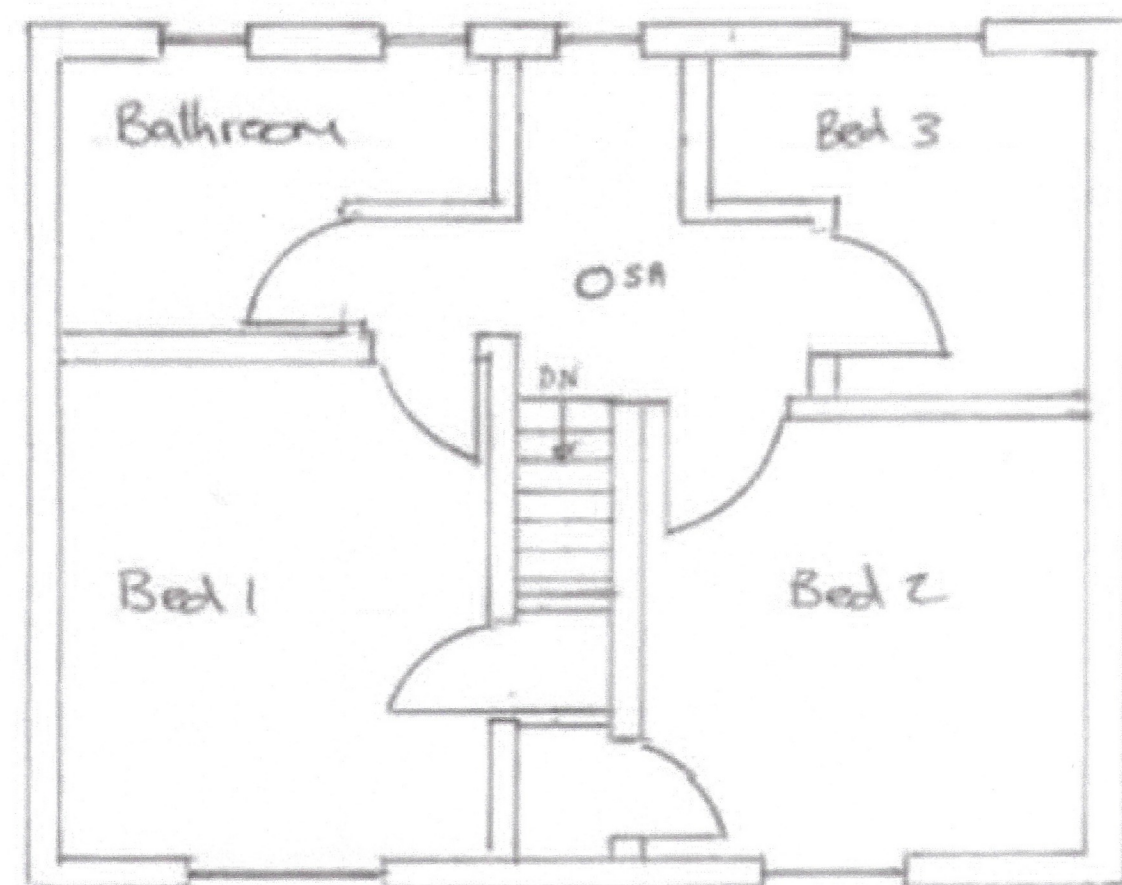

Existing First Floor plan 1:50




Existing Front elevation 1:100



Proposed Front elevation 1:100



Existing Side elevation 1:100

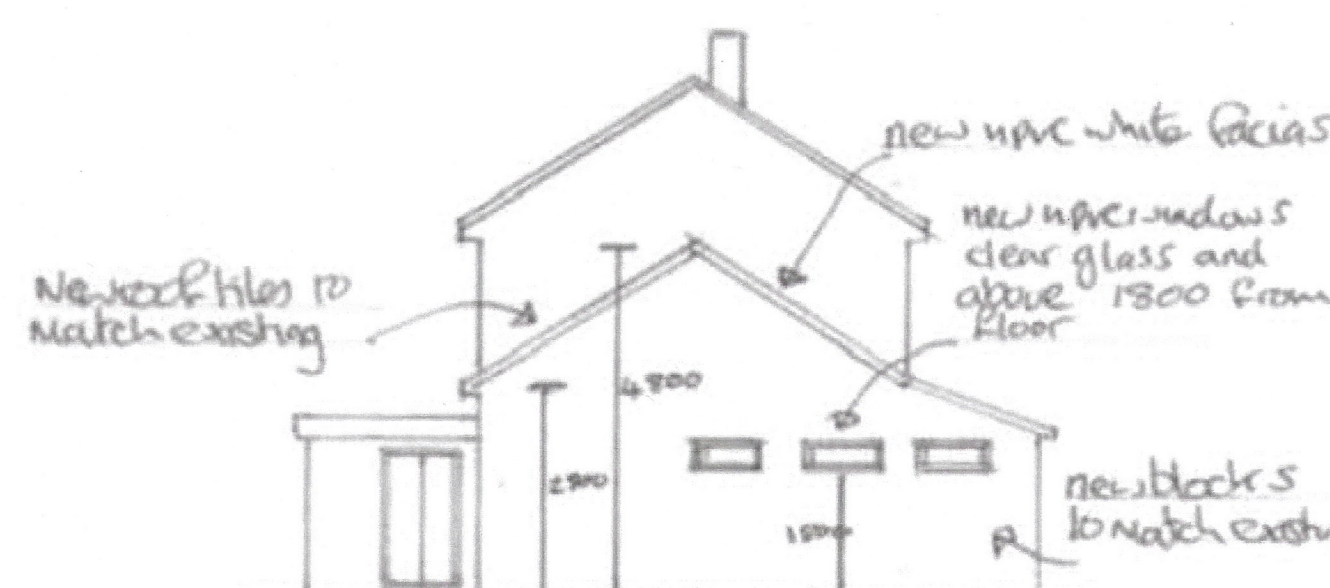

Proposed Side elevation 1:100




Existing rear elevation 1:100




Proposed rear elevation 1:100

○ HD ~ Heat detector
○ SA ~ Smoke alarm
to be fitted in halls, Kitchen + Lounge +
linked to Separate fire board.

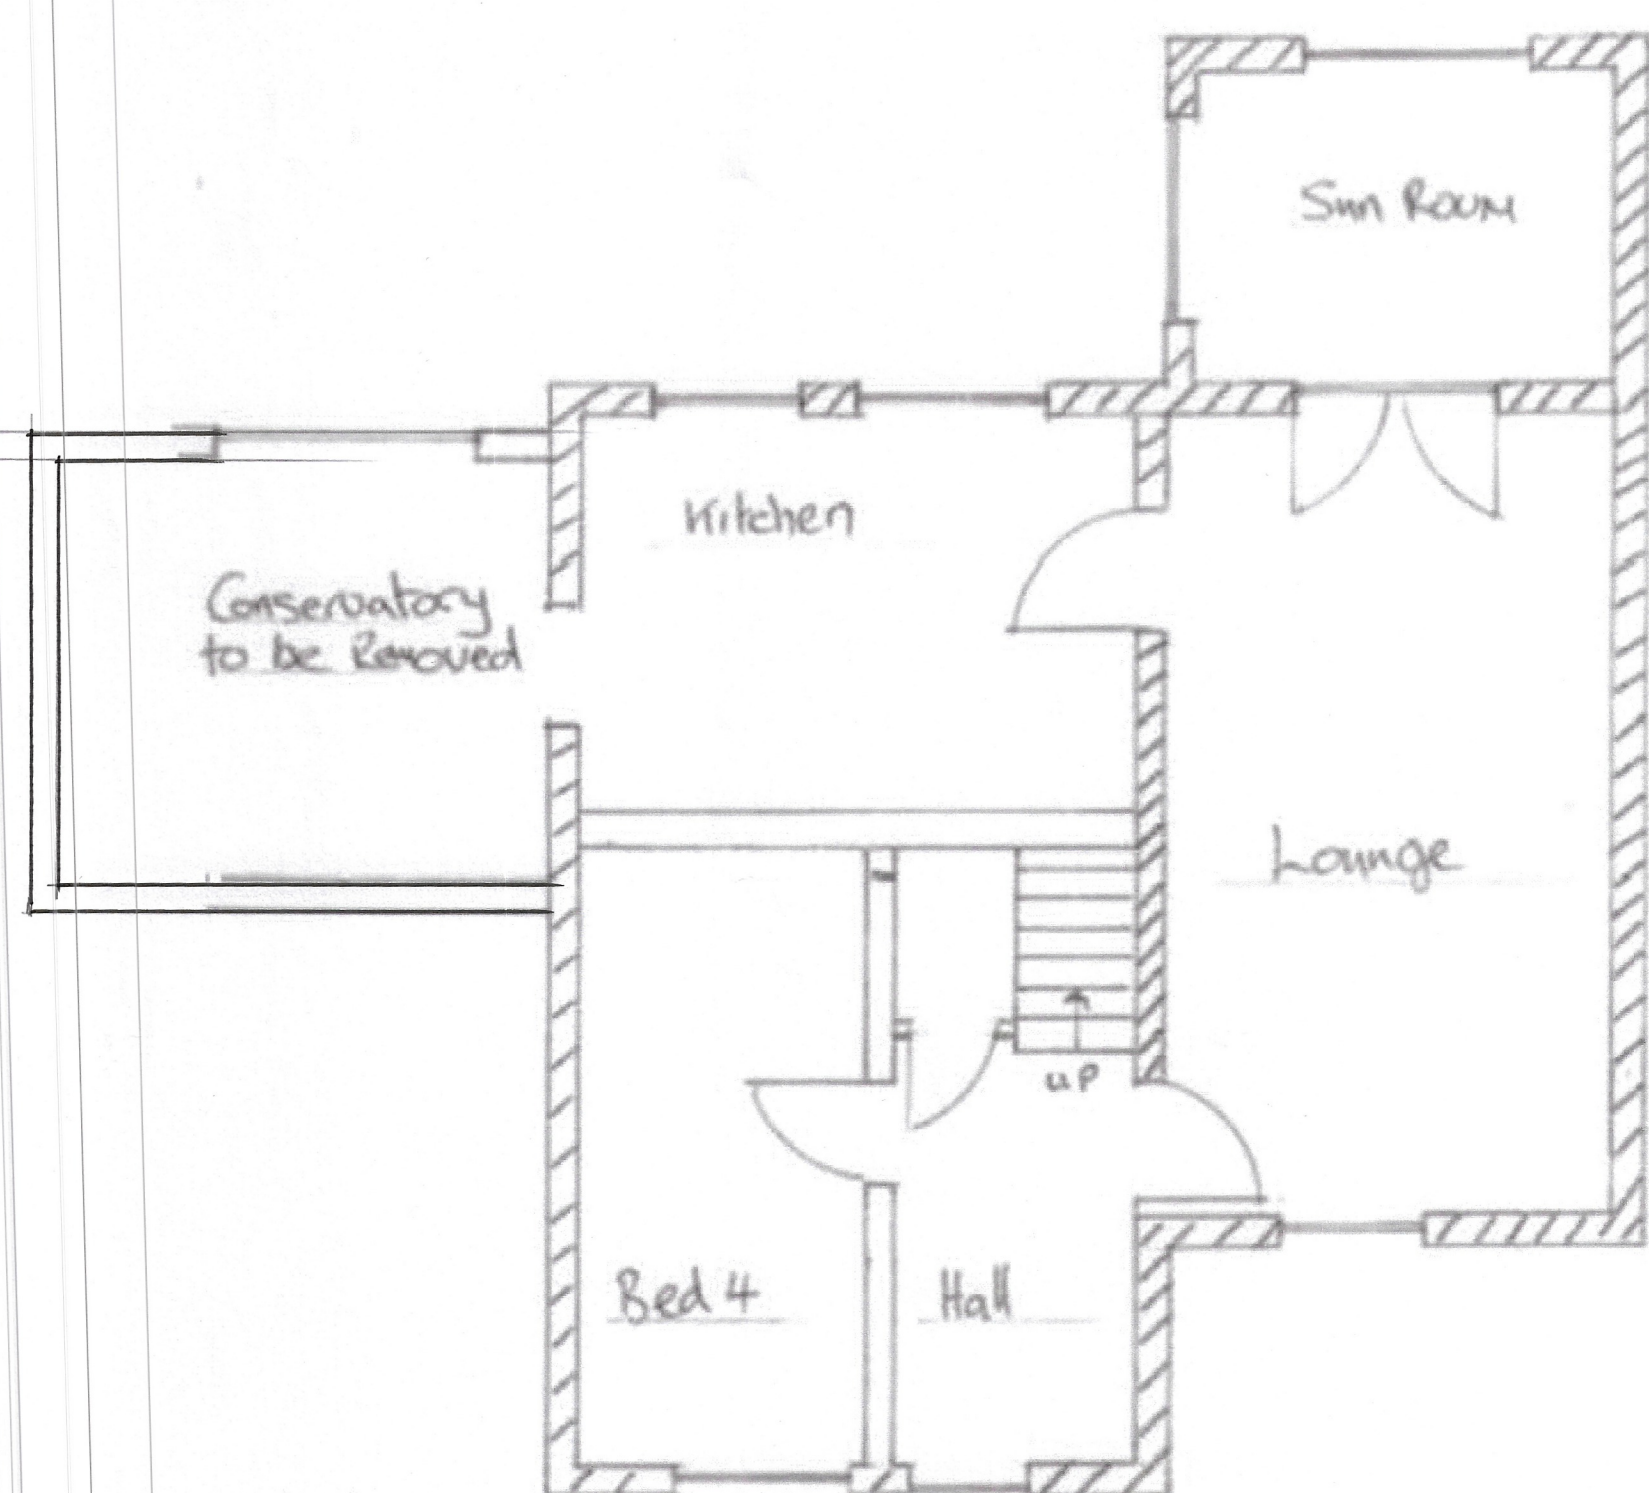

Existing Ground floor plan 1:50

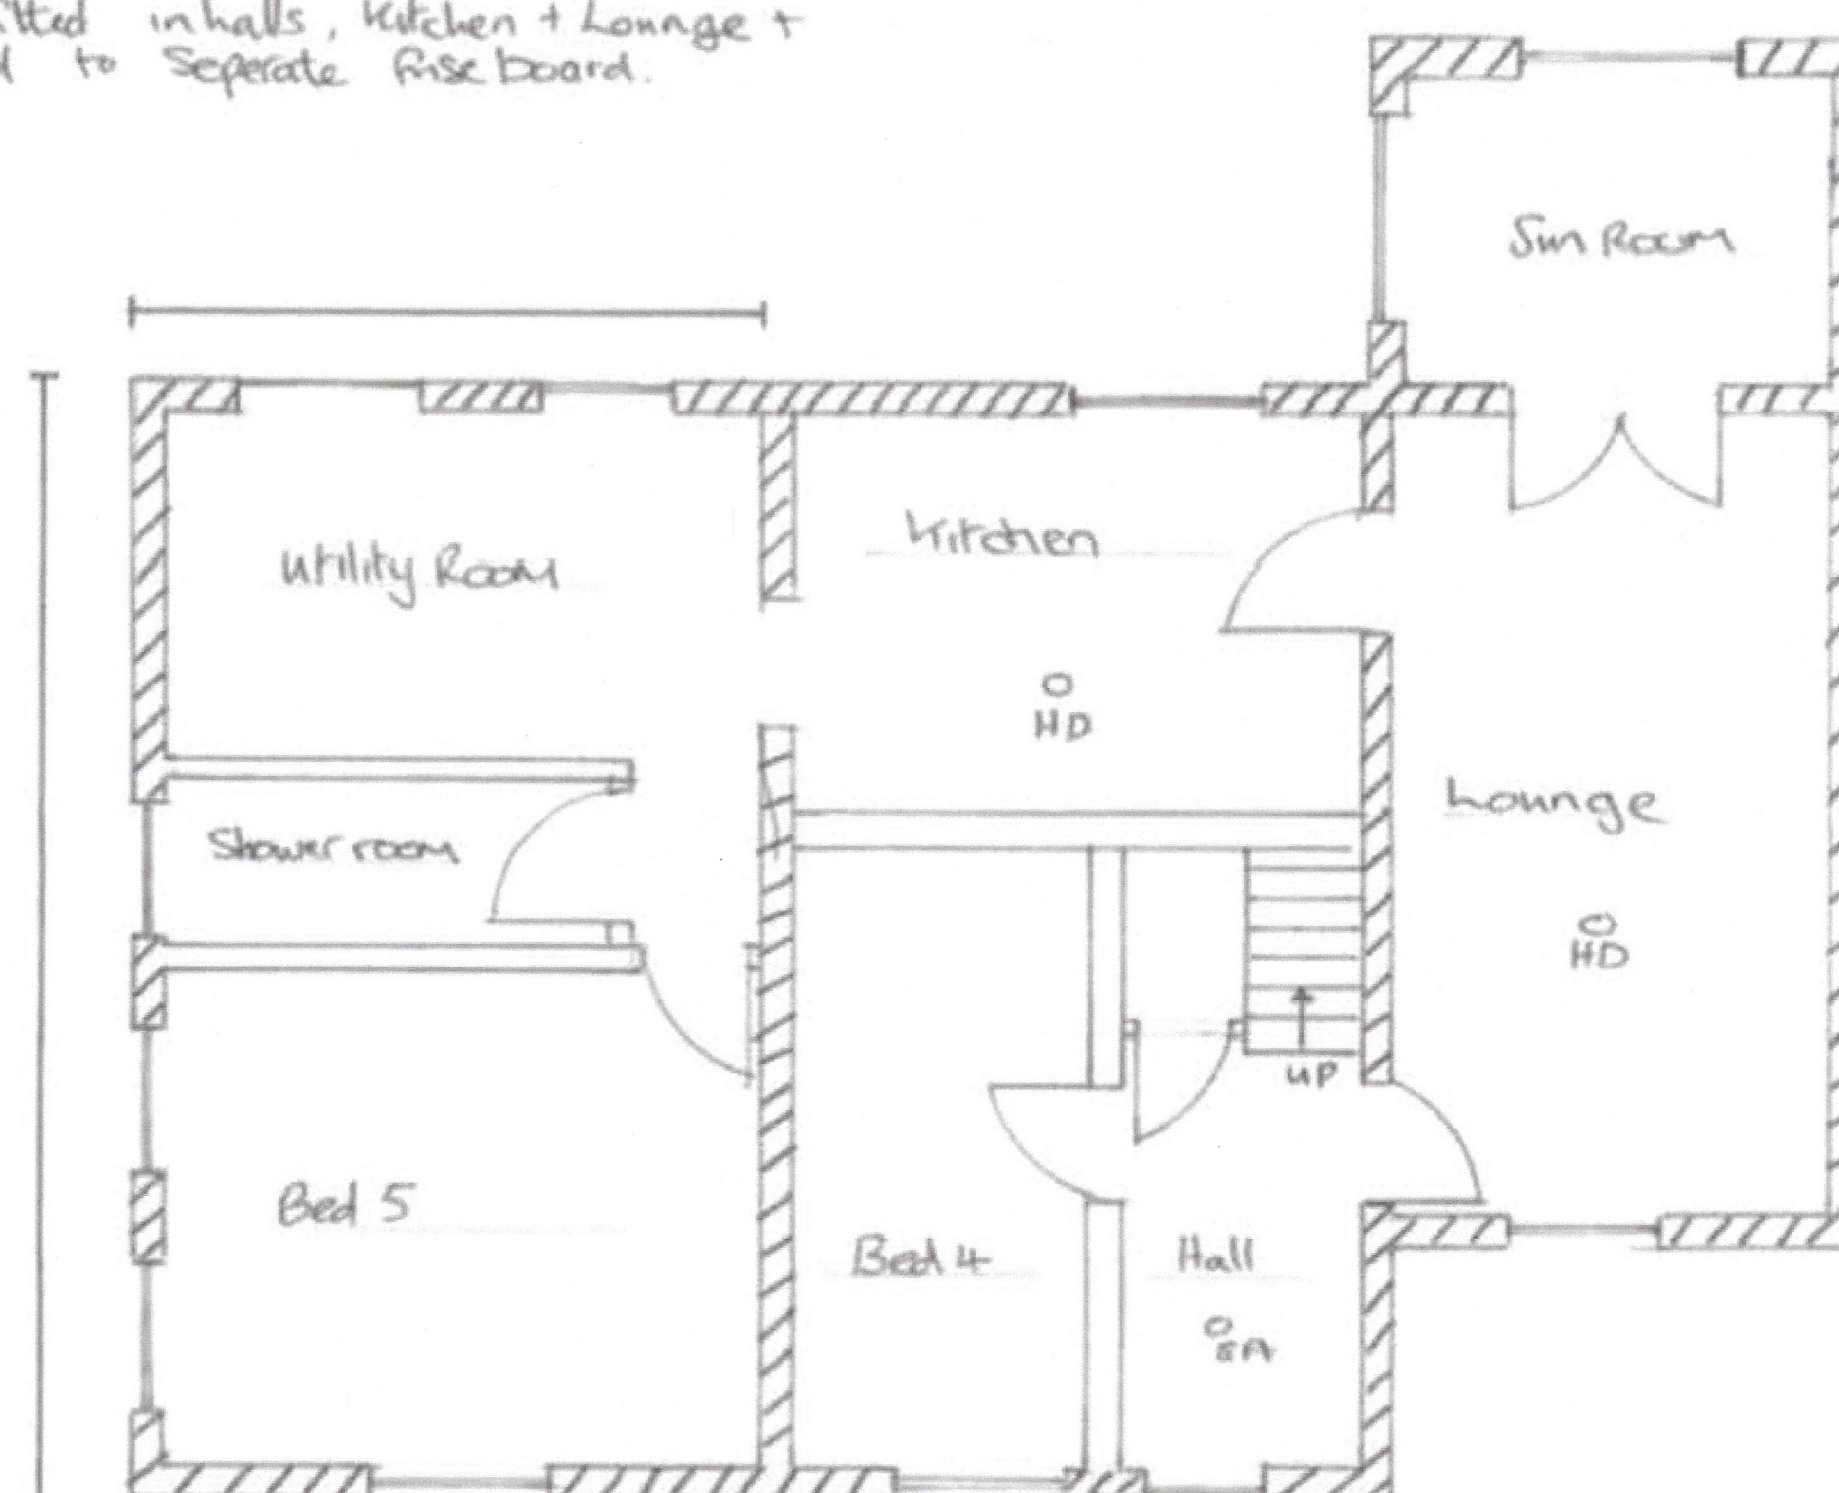

Proposed Ground floor plan 1:50

Notes

- 1) Dimension on this drawing shown in millimetres
- 2) Where work involves alterations to a 'party wall' or construction close to a boundary it is the clients' responsibility to comply with all the relevant notices act required by the party wall act 1996 ect ect
- 3) All dimensions + details shown on this drawing is to be checked on site by the Contractor or any relevant tradesman prior to work commencing on the work shown

Heating + electrics

All new heating + electrics are to be agreed with client
Any new radiators are to be fitted with thermostatic valves.
new lighting is to be low energy and to be compliant with Building Regulations part L2
All new electrical work required to meet part P is to be designed, installed, tested + inspected by a person that is competent to do so
prior to completion a relevant BS7671 Certificate of installation to be issued to building control by a person who is competent to do so.

Plans Drawn by

Corsham Loft Conversions
1 Arnolds Mead, Corsham, SN13 0BJ
Tel: 01451 679 806 Email: CorshamLoftConversions@yahoo.co.uk

Project

Removal of existing Conservatory + erection of
Ground Floor Side Extension at
9 Orchard Road Corsham SN13 0DJ

Client MRS + MRS Cox

Drawing title

Existing + Proposed plans + Elevations

Scale 1:50 1:100

