



Land Ownership (Scale 1:10,000 @ A1):

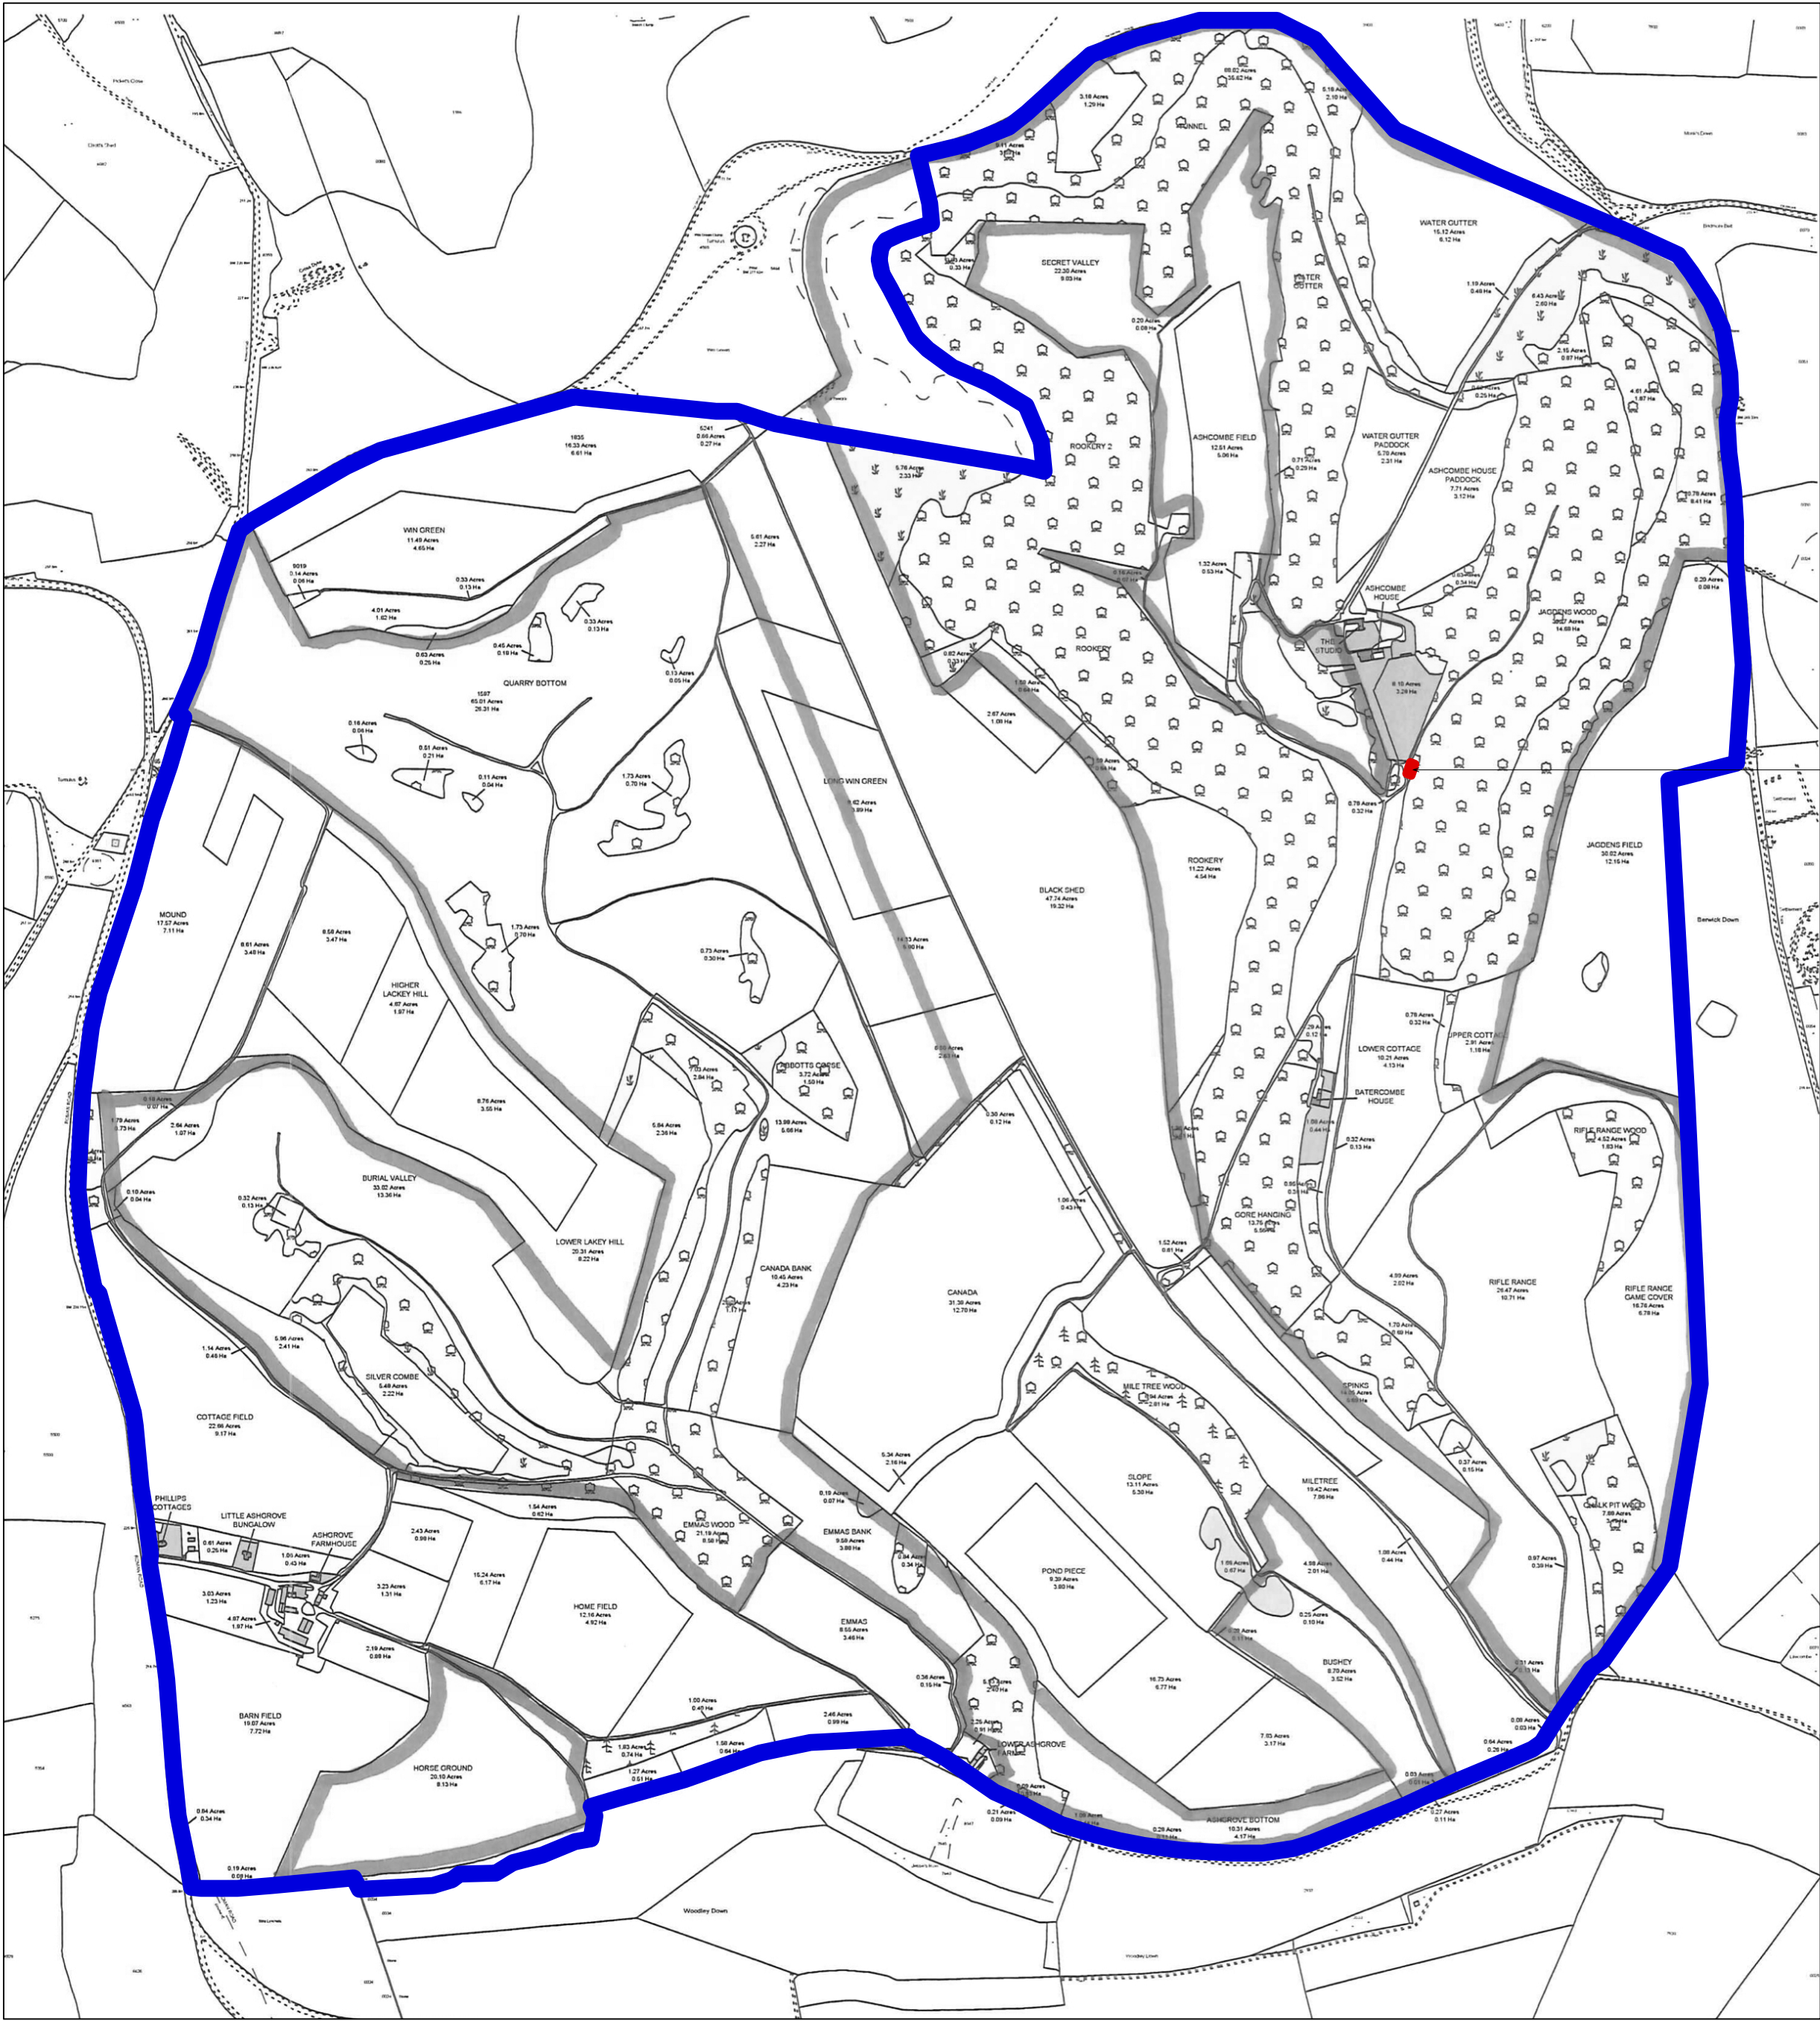

0 200 400 600 800 1 km
Scale 1:10000 @ A1

Site Plan - Barn 1 (Scale 1:5000 @ A1):

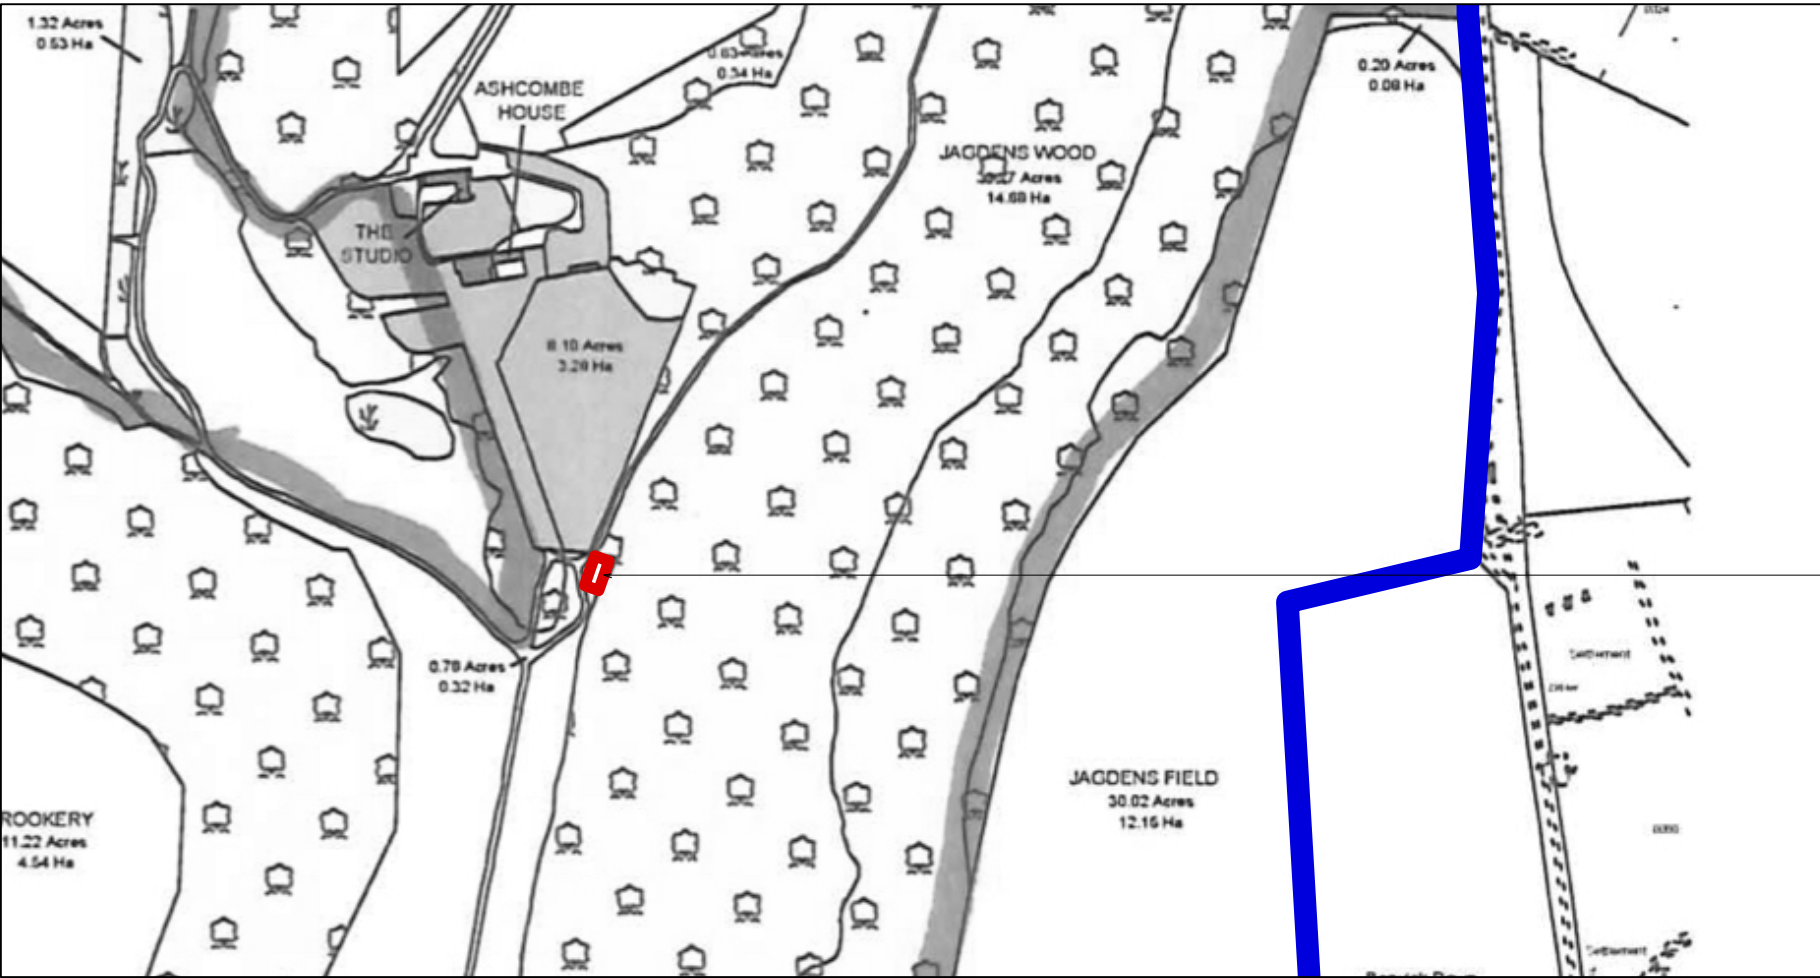

0 200 400 600 M
Scale 1:5000 @ A1

proposed
agricultural
barn
location

proposed
agricultural
barn
location

THESE DRAWINGS ARE FOR PLANNING PURPOSES ONLY
ALL MEASUREMENTS MUST BE CHECKED ON SITE.
DO NOT SCALE FROM THIS DRAWING



TFH REEVE

ARCHITECTURAL DESIGN · CONSULTANCY
SURVEYS · RESTORATION
CONSERVATION EXPERTISE

Tel: 01747 828677

DONHEAD MILL
DONHEAD ST ANDREW
SHAFTESBURY
DORSET SP7 9EP

FAX: 01747 829205
e-mail: mail@dalbyreeve.co.uk

CLIENT: Ashcombe Estates
JOB: Ashgrove Lake Cabins, Tollard Royal

SCALE: as shown
DATE: 12/2025
DRAWN: TR
CHECKED: TR

DWG: Ashcombe Estate - Agricultural Barn Locations

DWG N°: 1132/139A