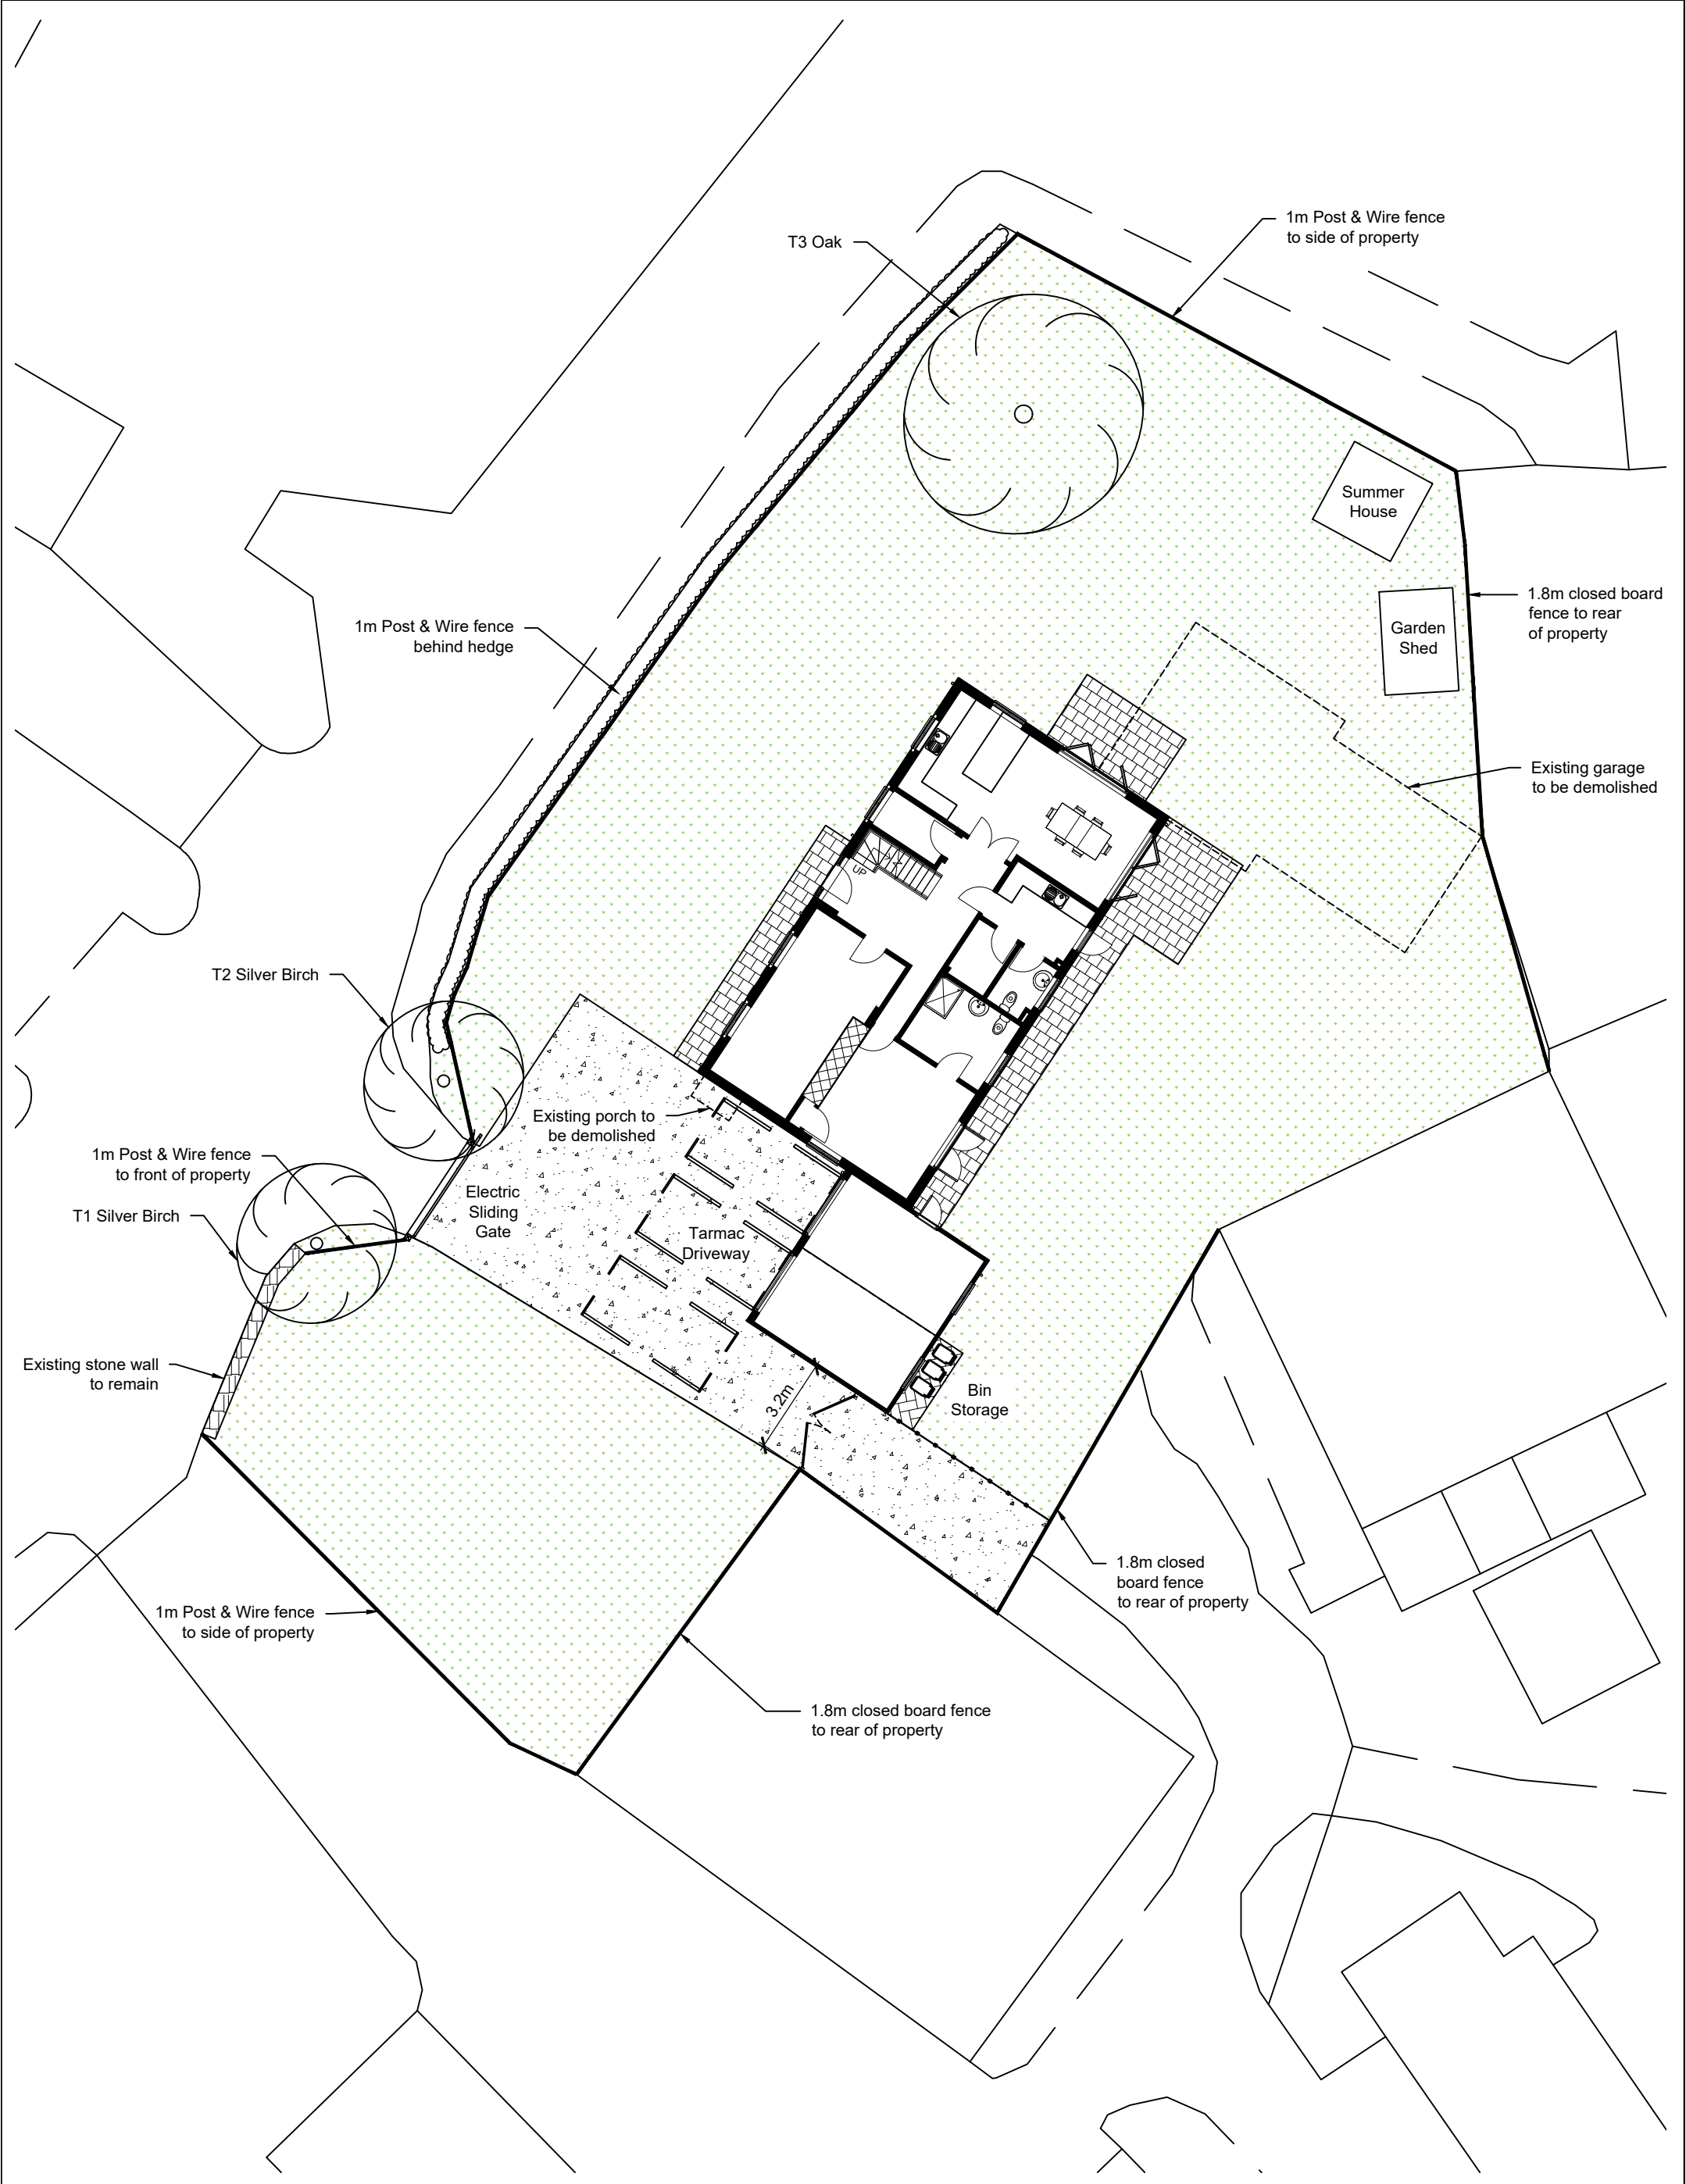


Rev No.	Revision Note.	Date	Drawn	Checked
B	Access gate updated	07.01.26	AW	AW
C	Existing site plan added, crown reduction removed	29.01.26	AW	AW

NUMBER - REV - CLIENT - PROJECT
05600-00 - C - Simon Gough - 76a Main Street

TITLE
Site Plan

DATE
29.01.26

SHEET
03

SCALE
1:200

DRN BY
TJ

CHK BY
AW

PAPER SIZE
A3

BOURNE VALLEY ASSOCIATES
ANDOVER LANE FARM
FABERSTOWN
ANDOVER
HAMPSHIRE
SP11 9PE
Tel: 01264 850159
Email: info@bournevalley.co.uk