


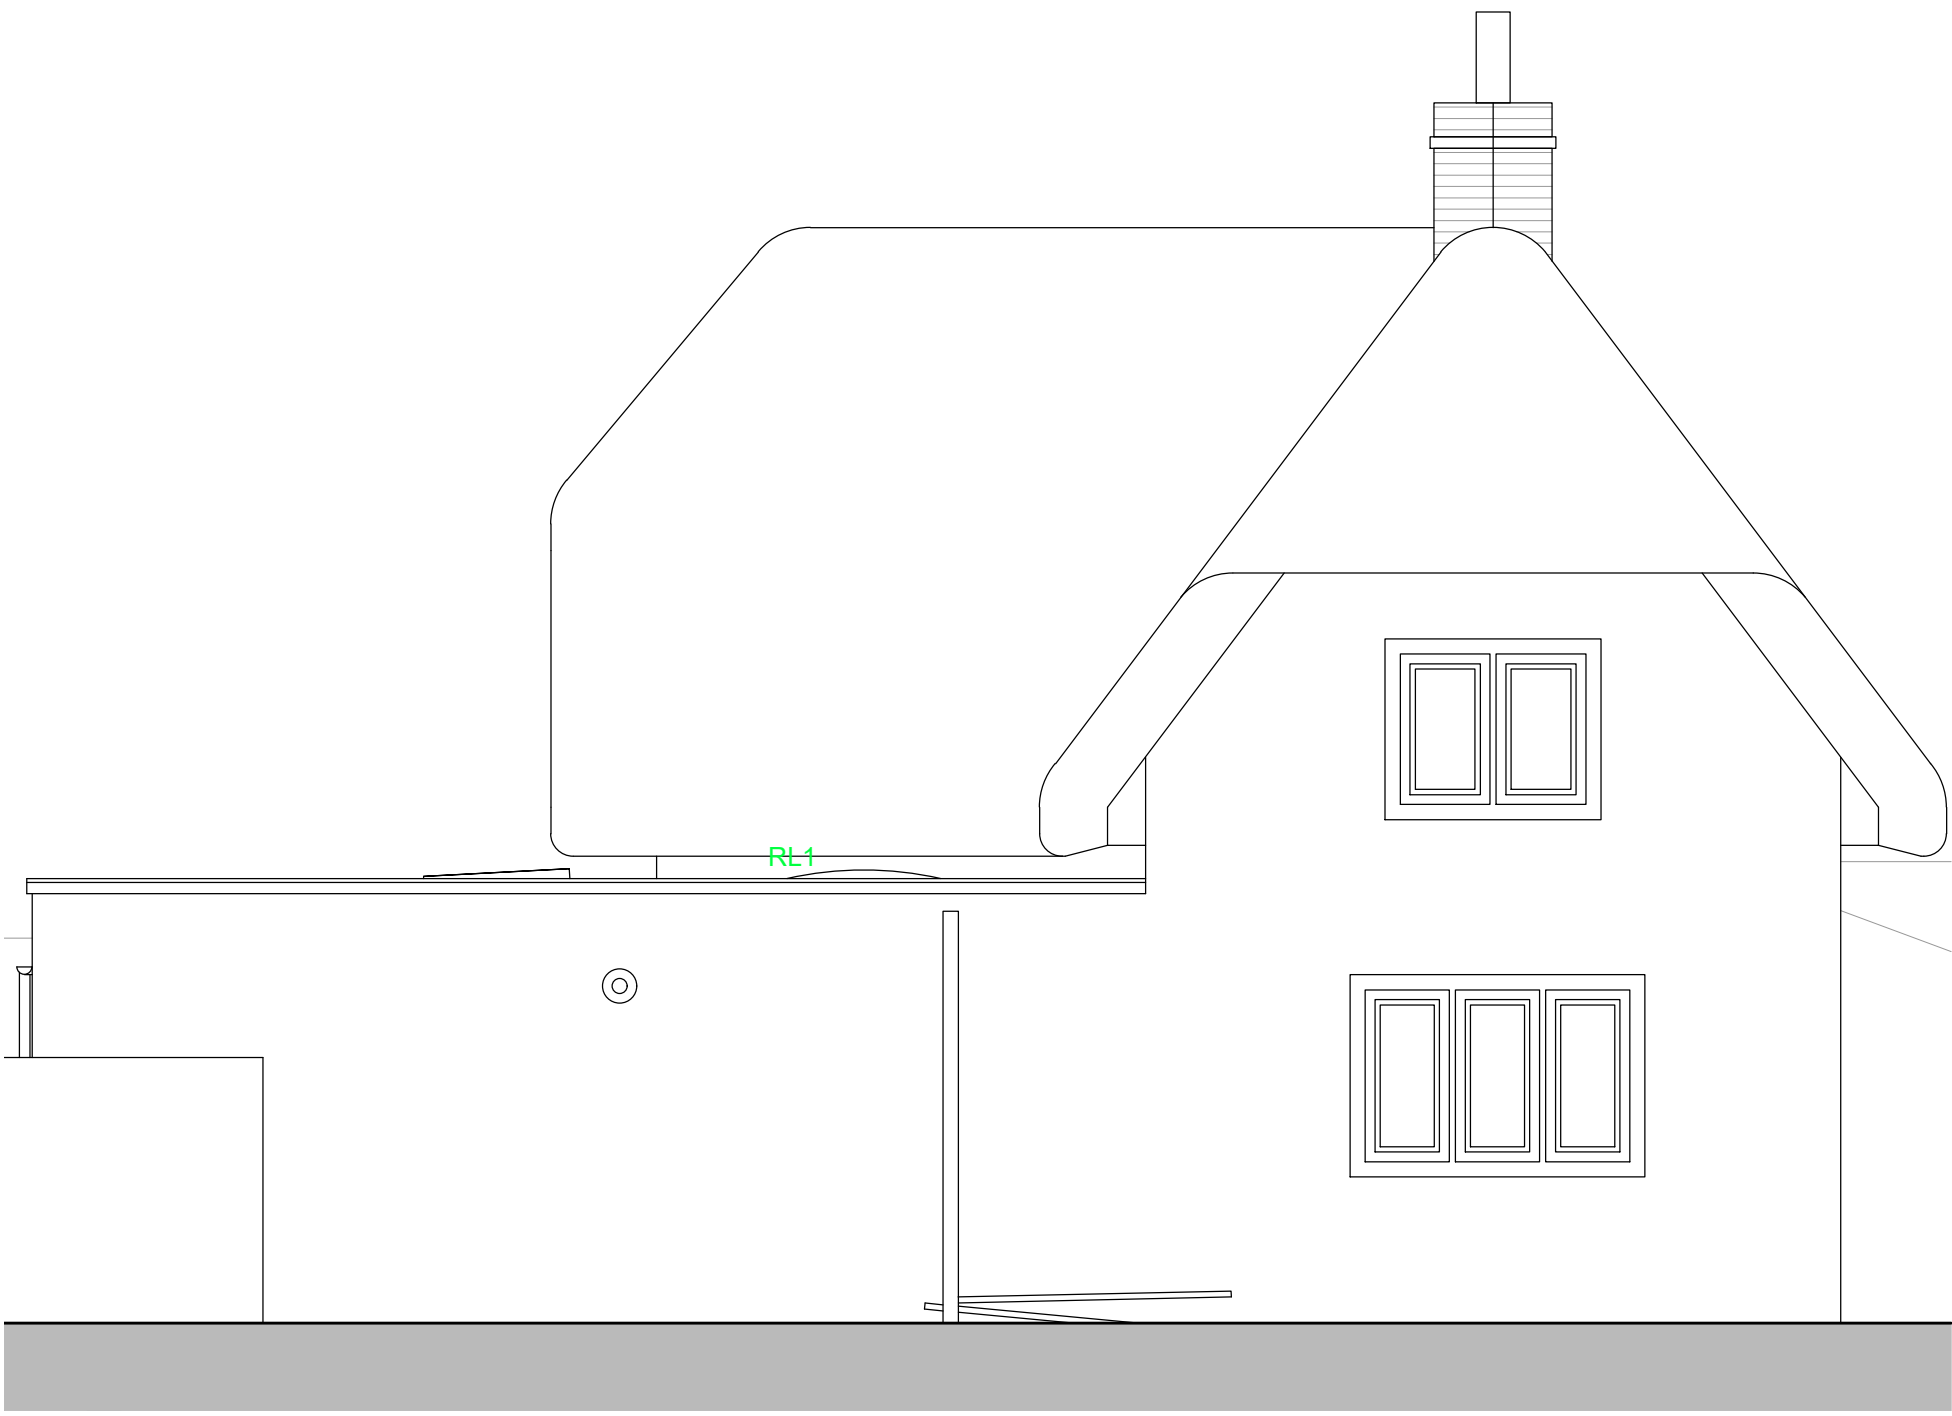


EXISTING
SIDE (SOUTH-EAST) ELEVATION
SCALE: 1:50




EXISTING
REAR (SOUTH-WEST) ELEVATION
SCALE: 1:50




EXISTING
SIDE (NORTH-WEST) ELEVATION
SCALE: 1:50

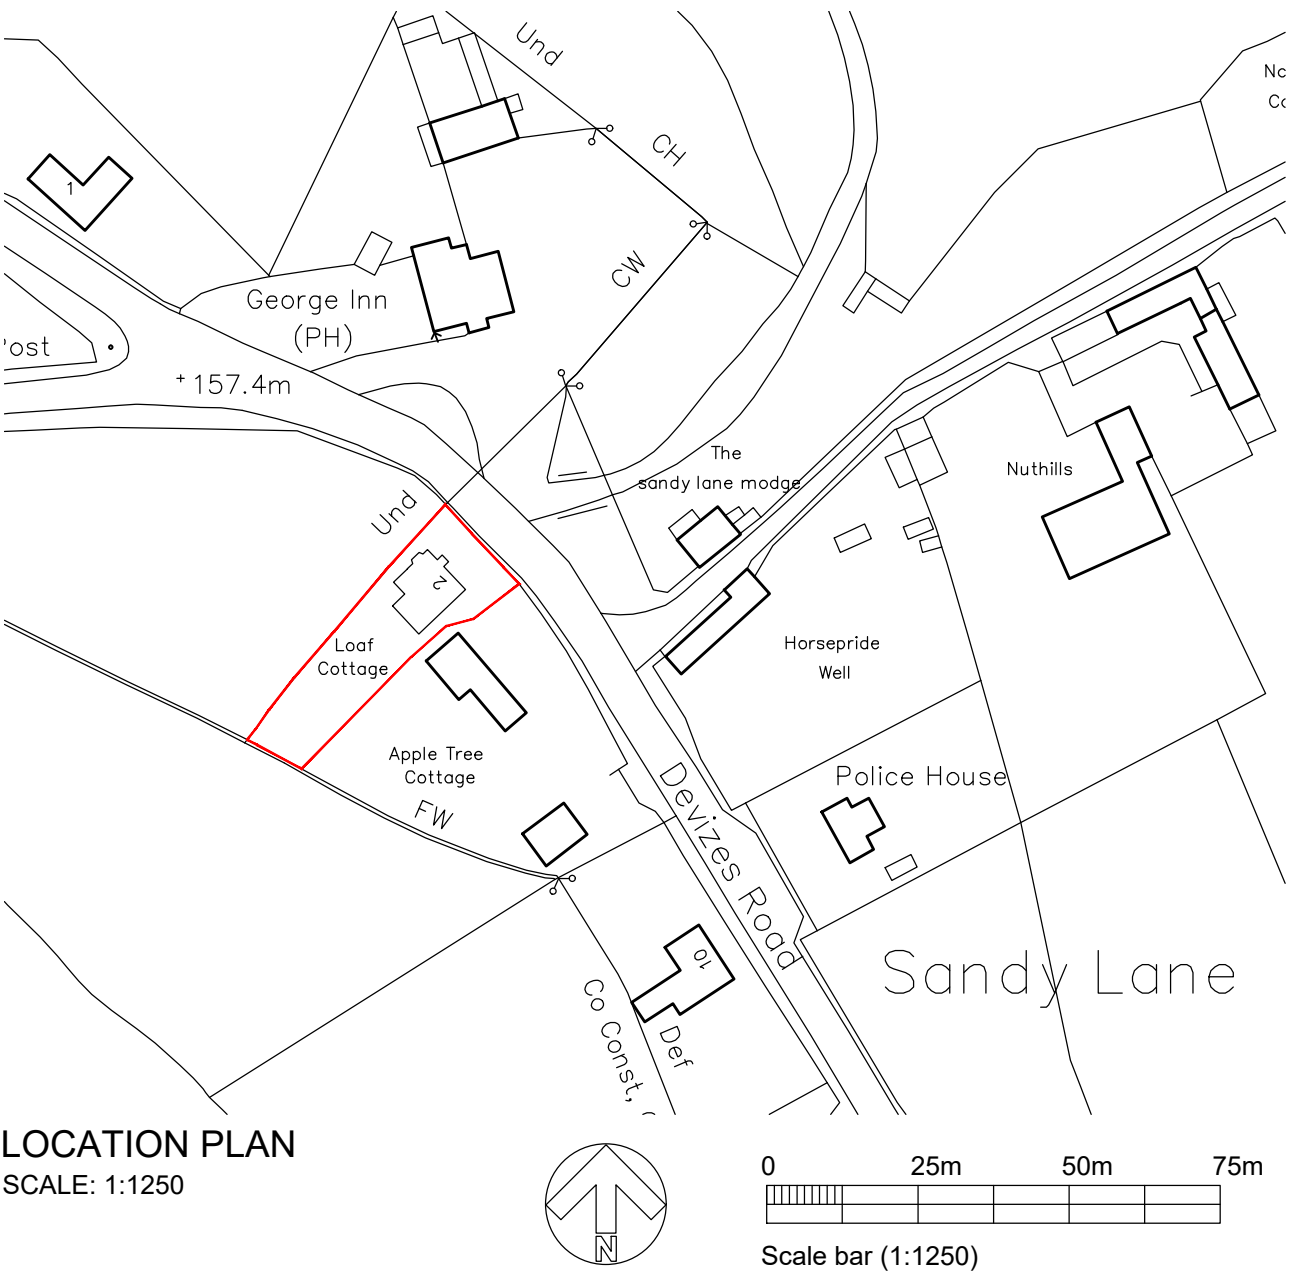

LOCATION PLAN
SCALE: 1:1250

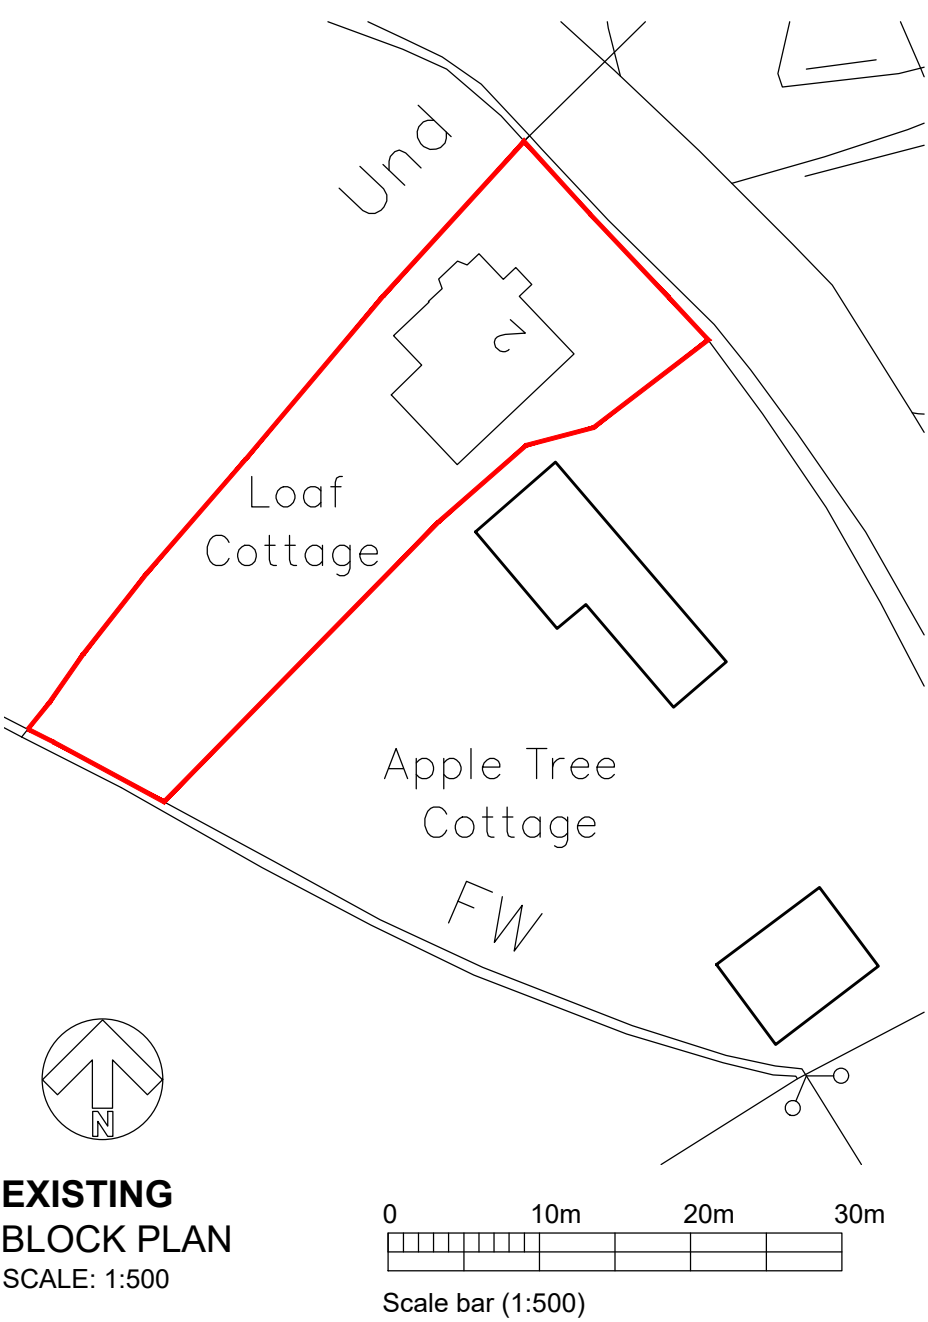

EXISTING
BLOCK PLAN
SCALE: 1:500

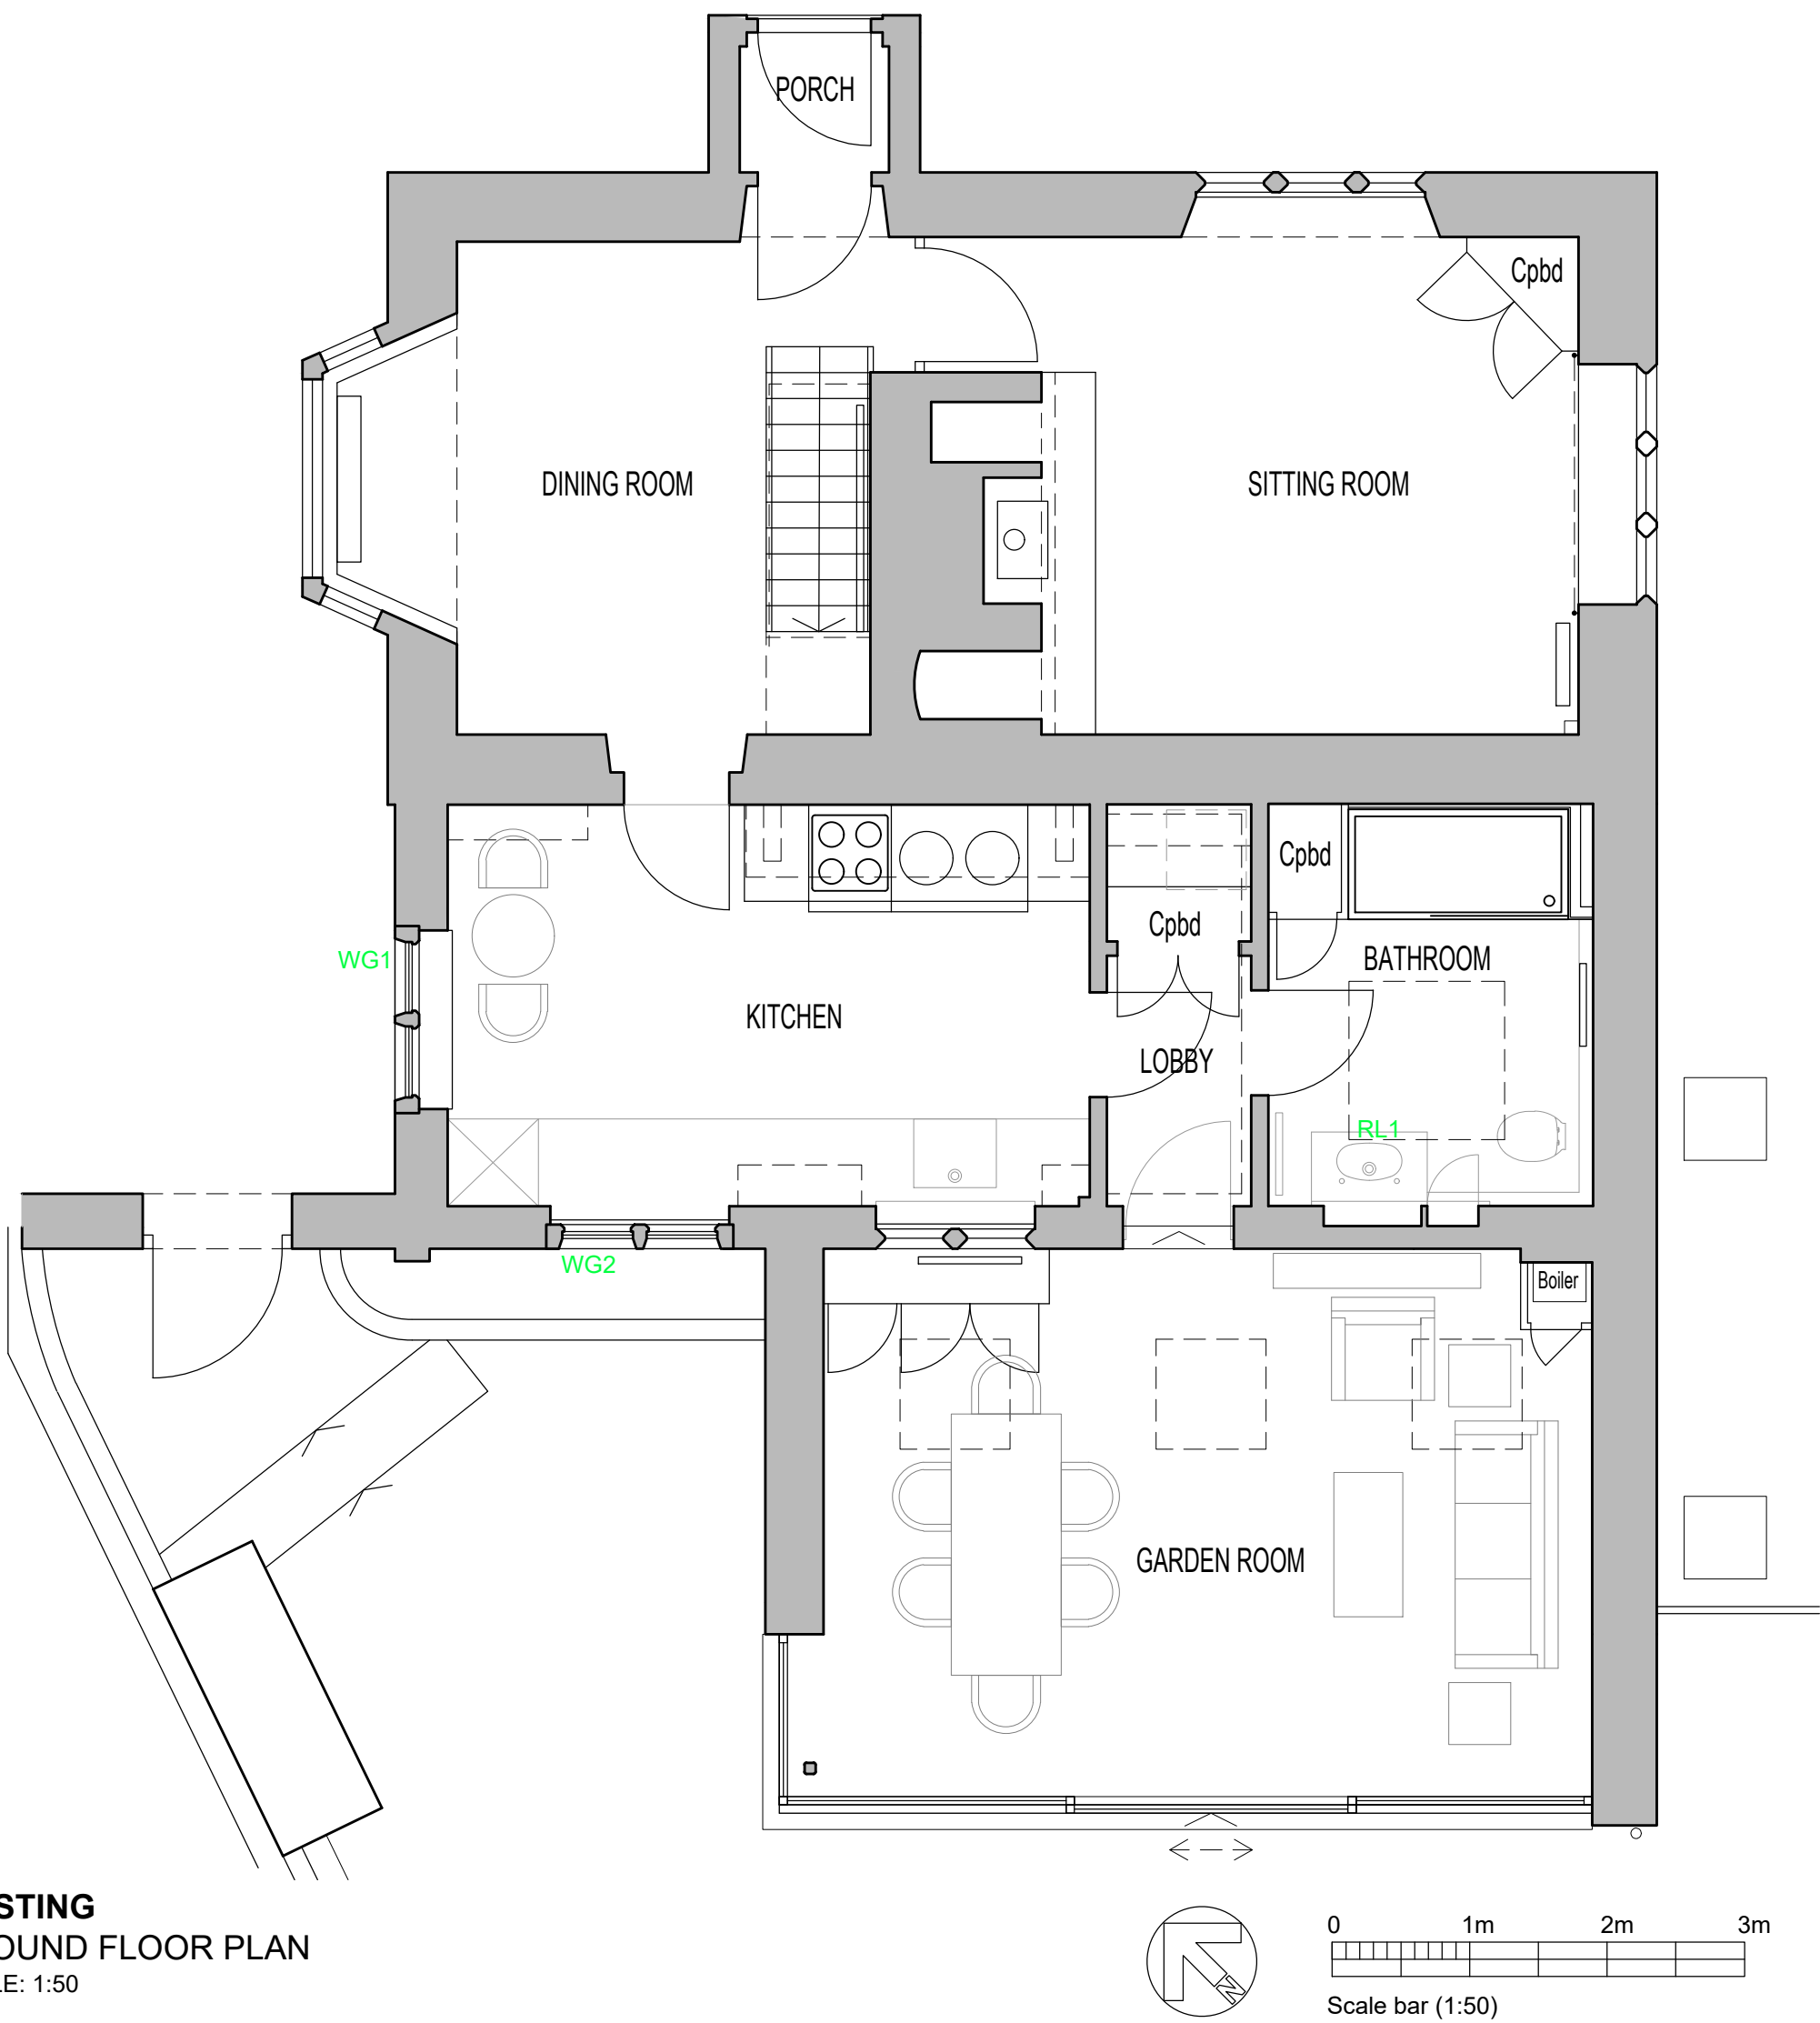

EXISTING
GROUND FLOOR PLAN
SCALE: 1:50

Rev.	Date		Init
CLIENT			
Mr. P. BHATT & Ms. A. MARTINEZ			
PROJECT			
LOAF COTTAGE 2 DEVIZES ROAD, SANDY LANE CHIPPENHAM SN15 2PZ			
DRAWING			
LOCATION PLAN, EXISTING BLOCK PLAN, GROUND FLOOR PLAN AND ELEVATIONS			
DRAWN:	Date:	Scale:	
ALK	22/01/2026	as stated	
Drawing number:		@ A1	
	4477-01	Rev.	
DOLMAN			
ARCHITECTURAL DESIGNERS		BUILDING SURVEYORS	
COST CONSULTANTS		CDM PRINCIPAL DESIGNERS	
Sussex House		Tel: 01380 729456	
Bath Road		Web: www.dolmansurveyors.co.uk	
Devizes		Email: info@dolmansurveyors.co.uk	
Wiltshire SN10 2AF			