


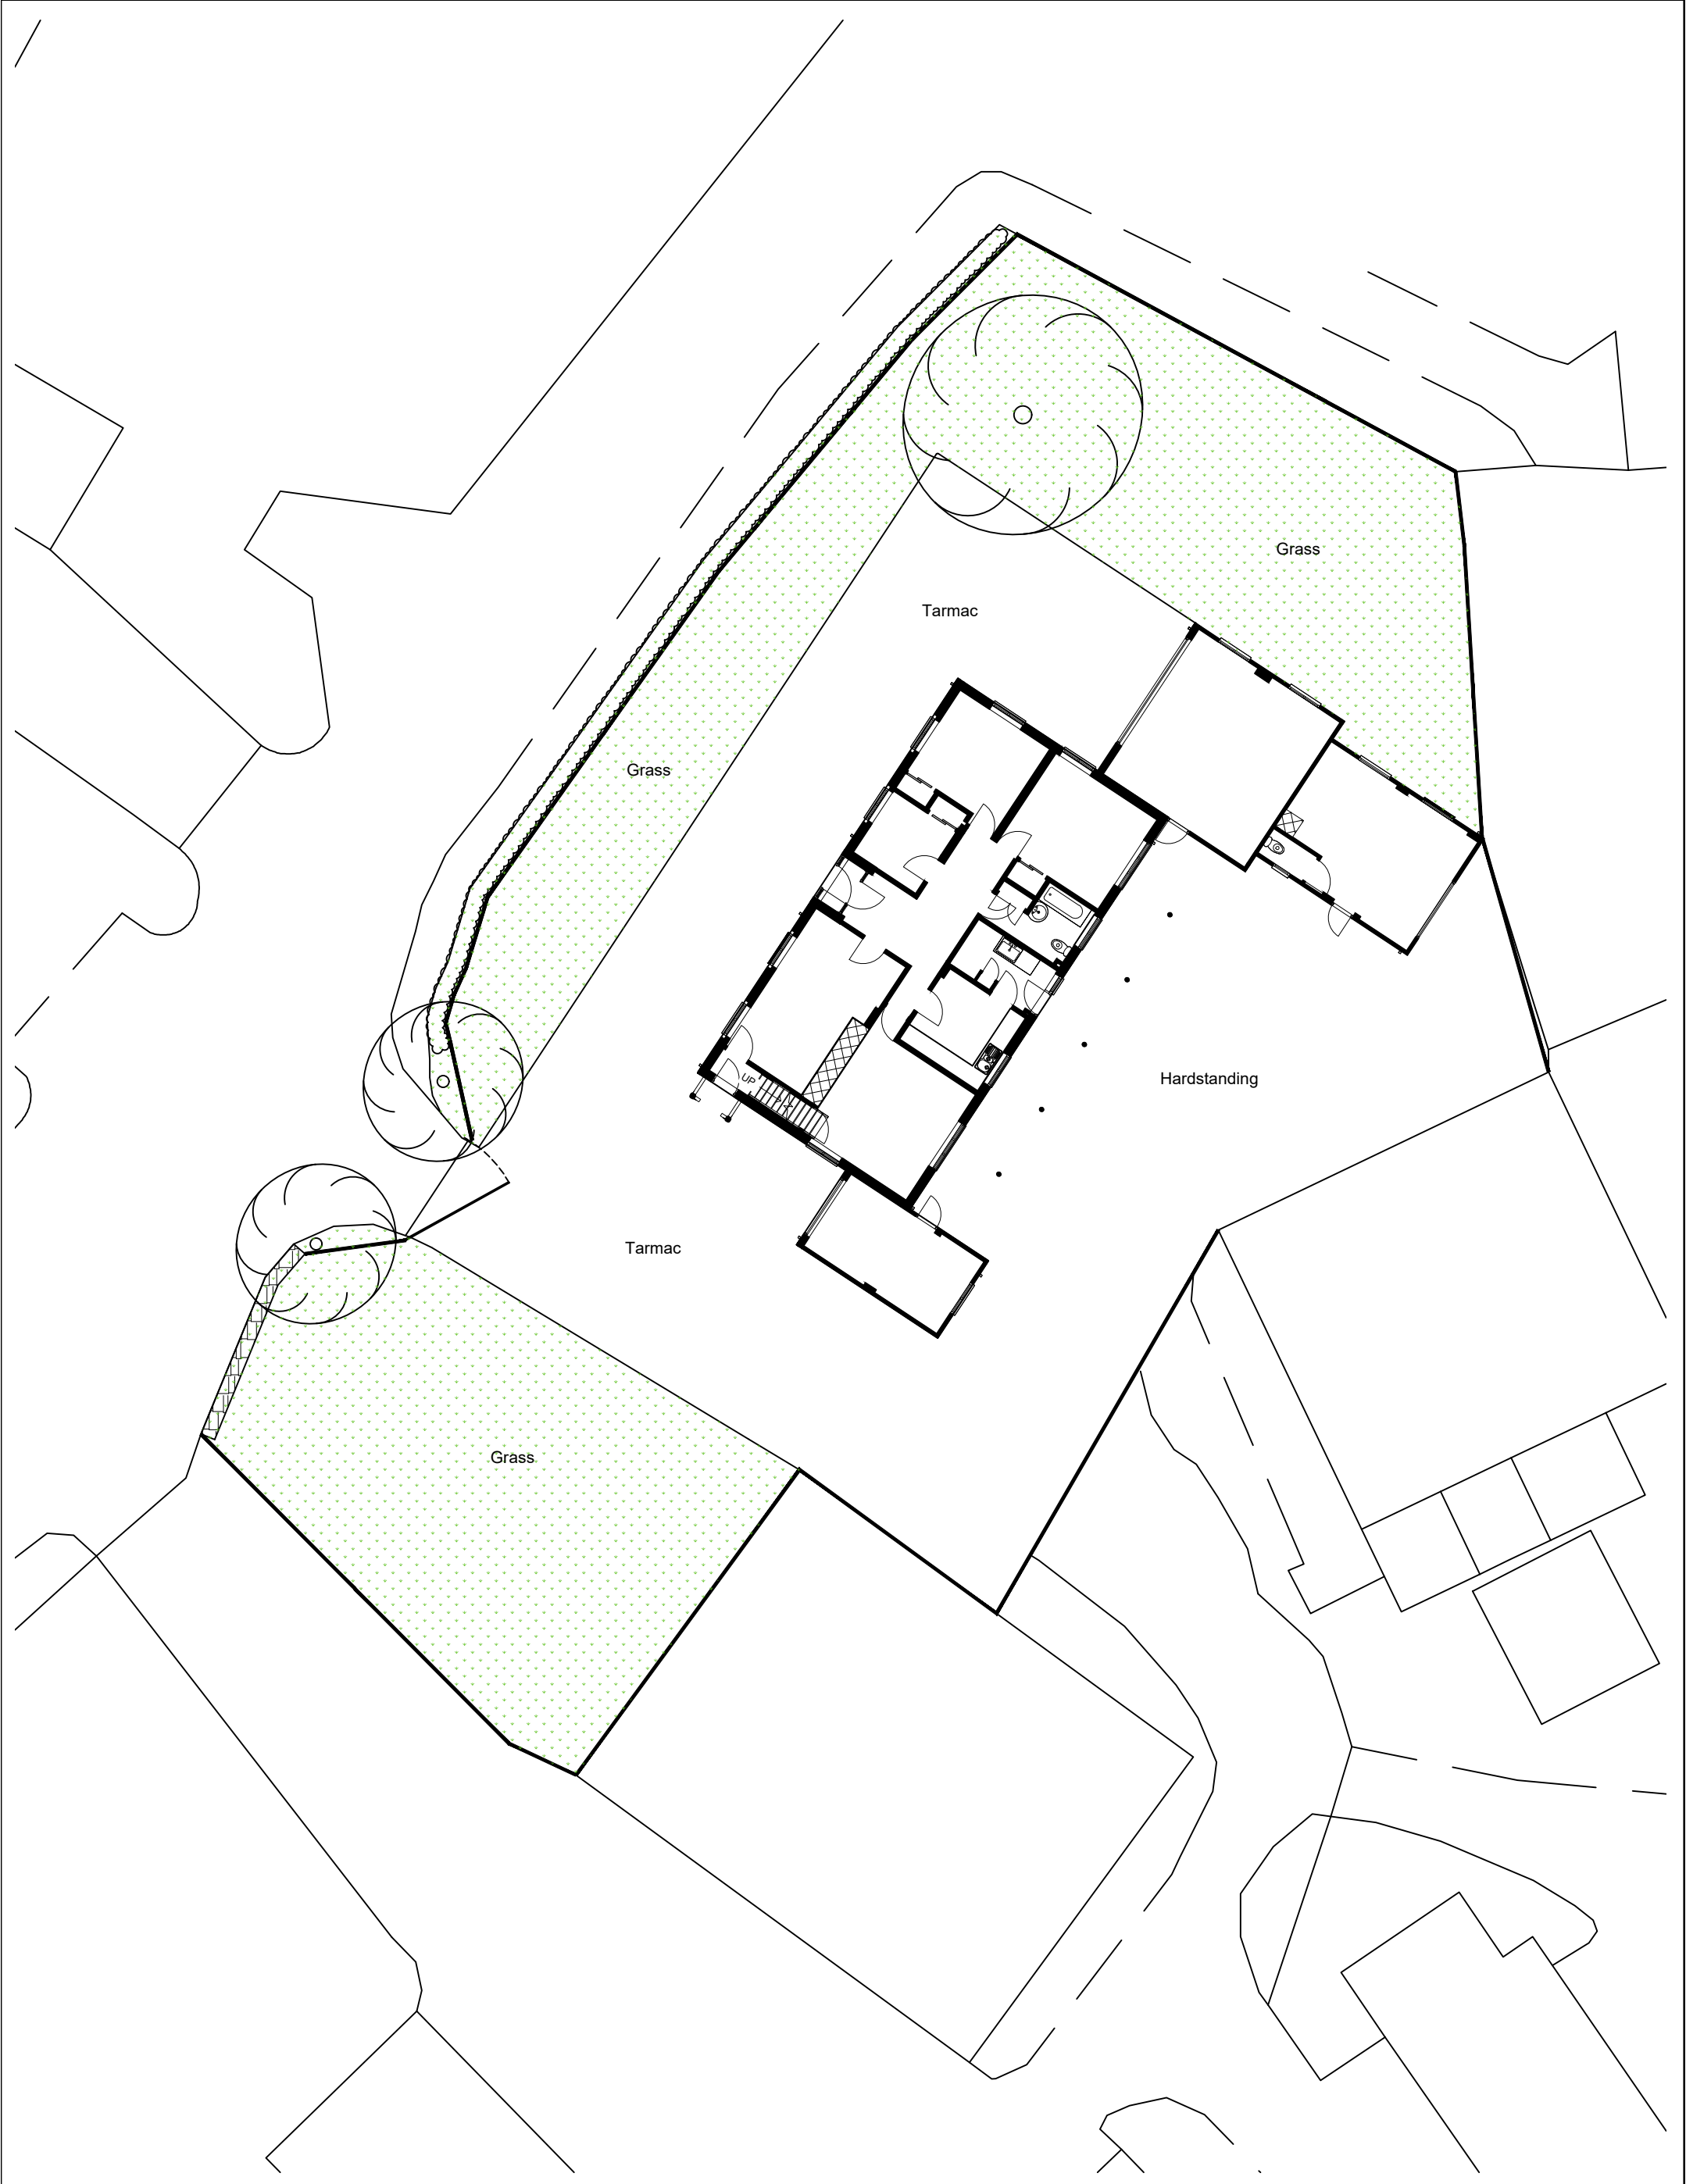

0m 5m 10m

Rev No.	Revision Note.	Date	Drawn	Checked
B	Access gate updated	07.01.26	AW	AW
C	Existing site plan added, crown reduction removed	29.01.26	AW	AW

NUMBER - REV - CLIENT - PROJECT			
05600-00 - C - Simon Gough - 76a Main Street			
TITLE			BOURNE VALLEY ASSOCIATES ANDOVER LANE FARM FABERSTOWN ANDOVER HAMPSHIRE SP11 9PE Tel: 01264 850159 Email: info@bournevalley.co.uk
Existing Site Plan			
DATE	SHEET	SCALE	
29.01.26	05	1:200	
DRN BY	CHK BY	PAPER SIZE	
TJ	AW	A3	



