



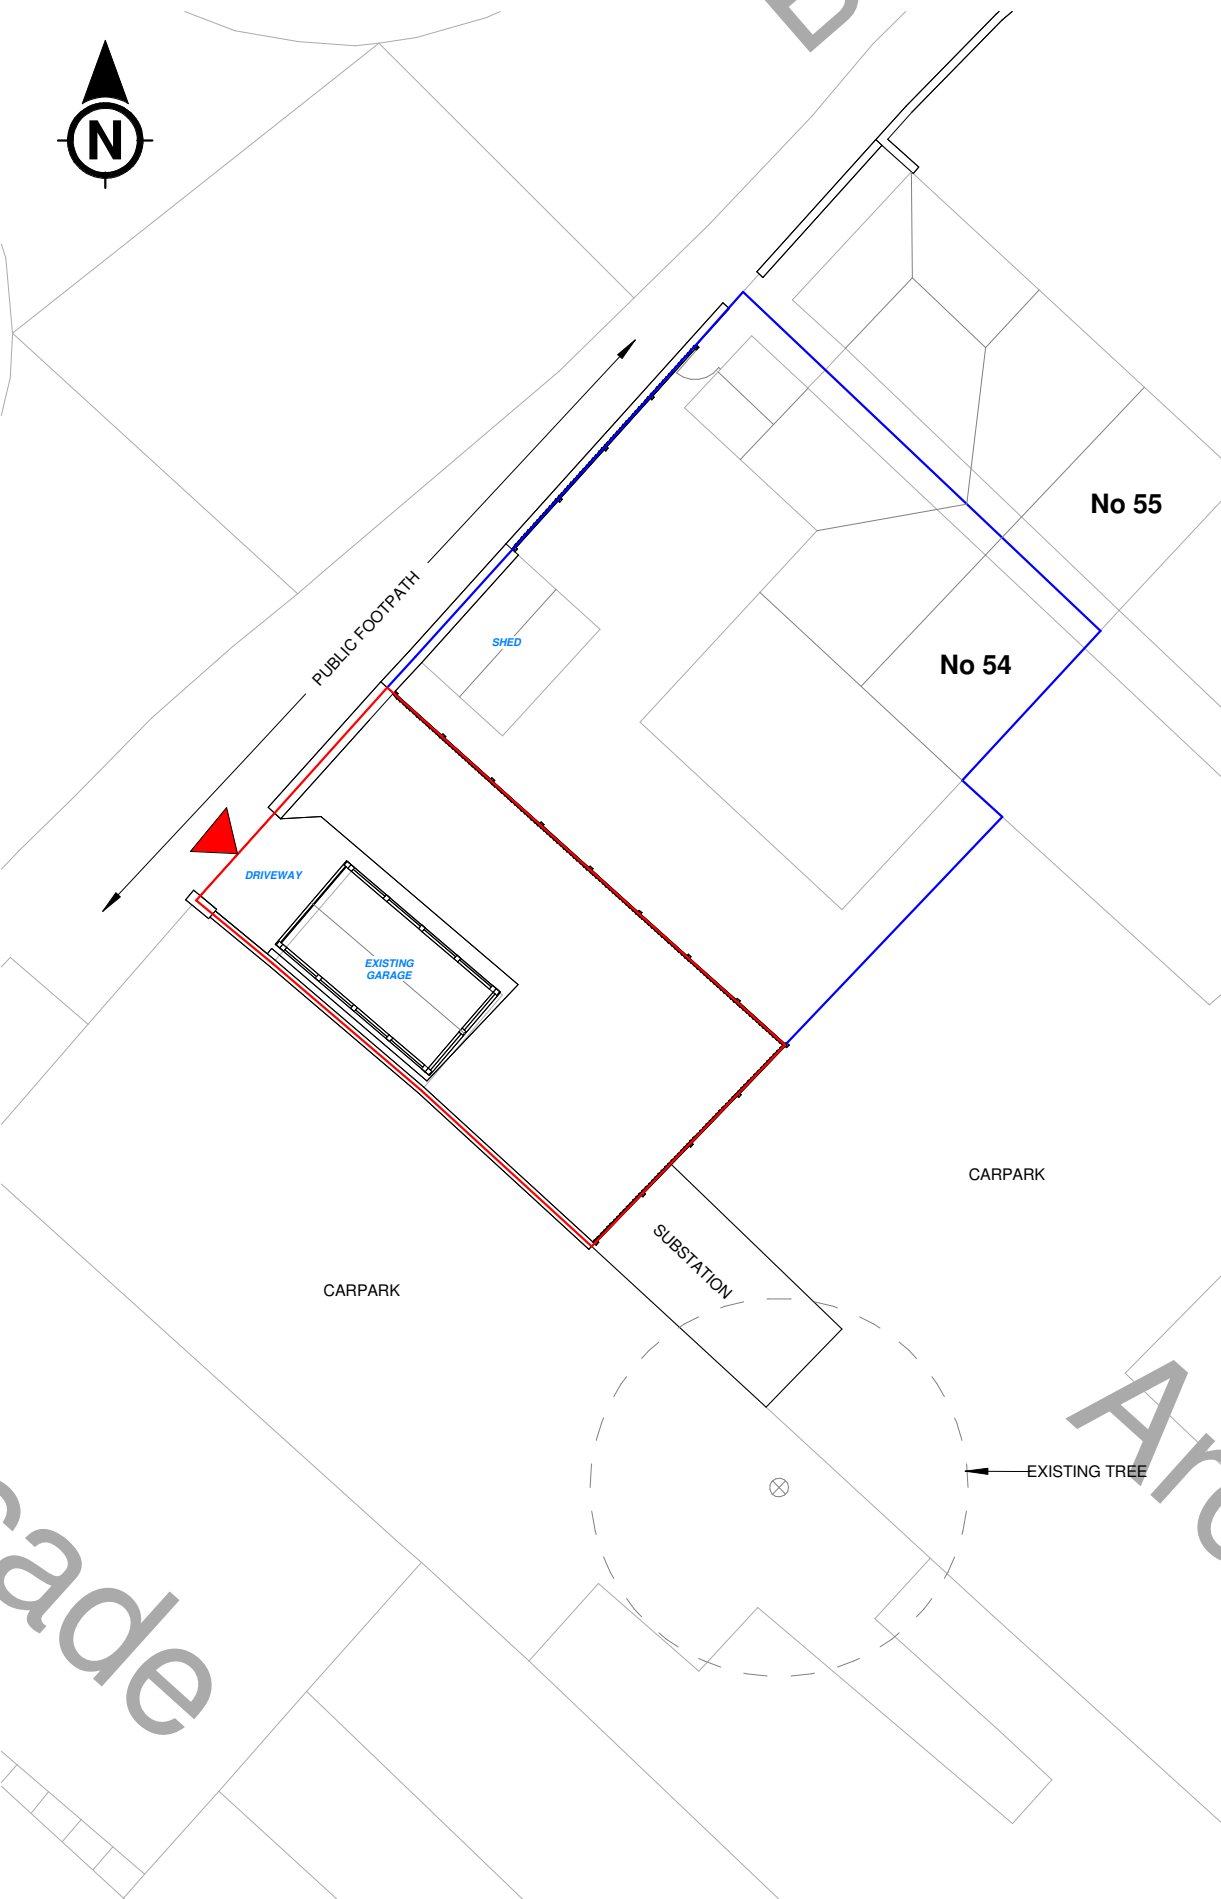

SITE PLAN - EXISTING
1:200 @ A3

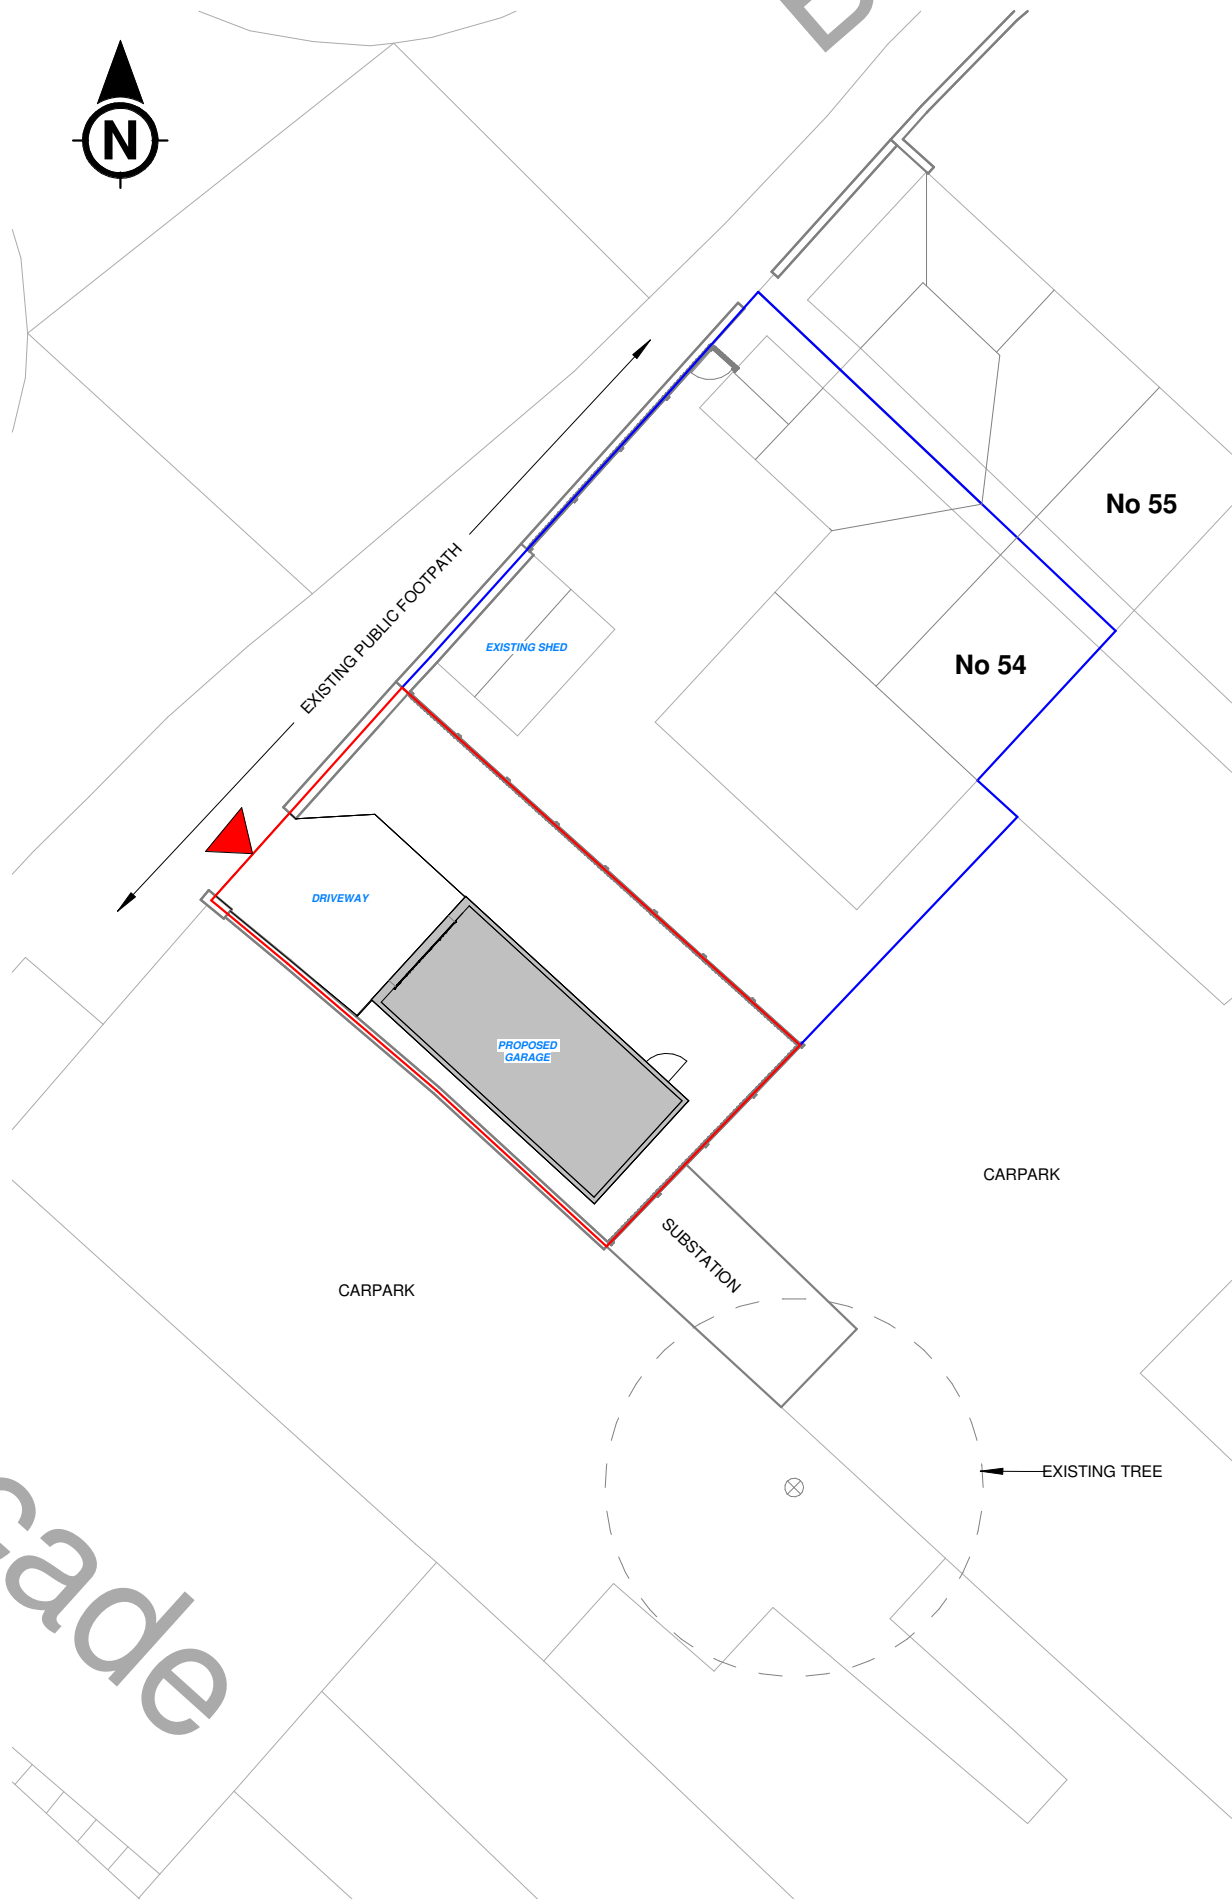

SITE PLAN - PROPOSED
1:200 @ A3

A 29/01/26 Personnel door to proposed garage added.

KOBŌ DESIGN			Email: hello@kobo-design.co.uk
0m	Scale 1:50	4m	
0m	Scale 1:100	8m	
0m	Scale 1:200	16m	
0m	Scale 1:500	40m	
0m	Scale 1:1250	100m	
0m	Scale 1:2500	200m	