


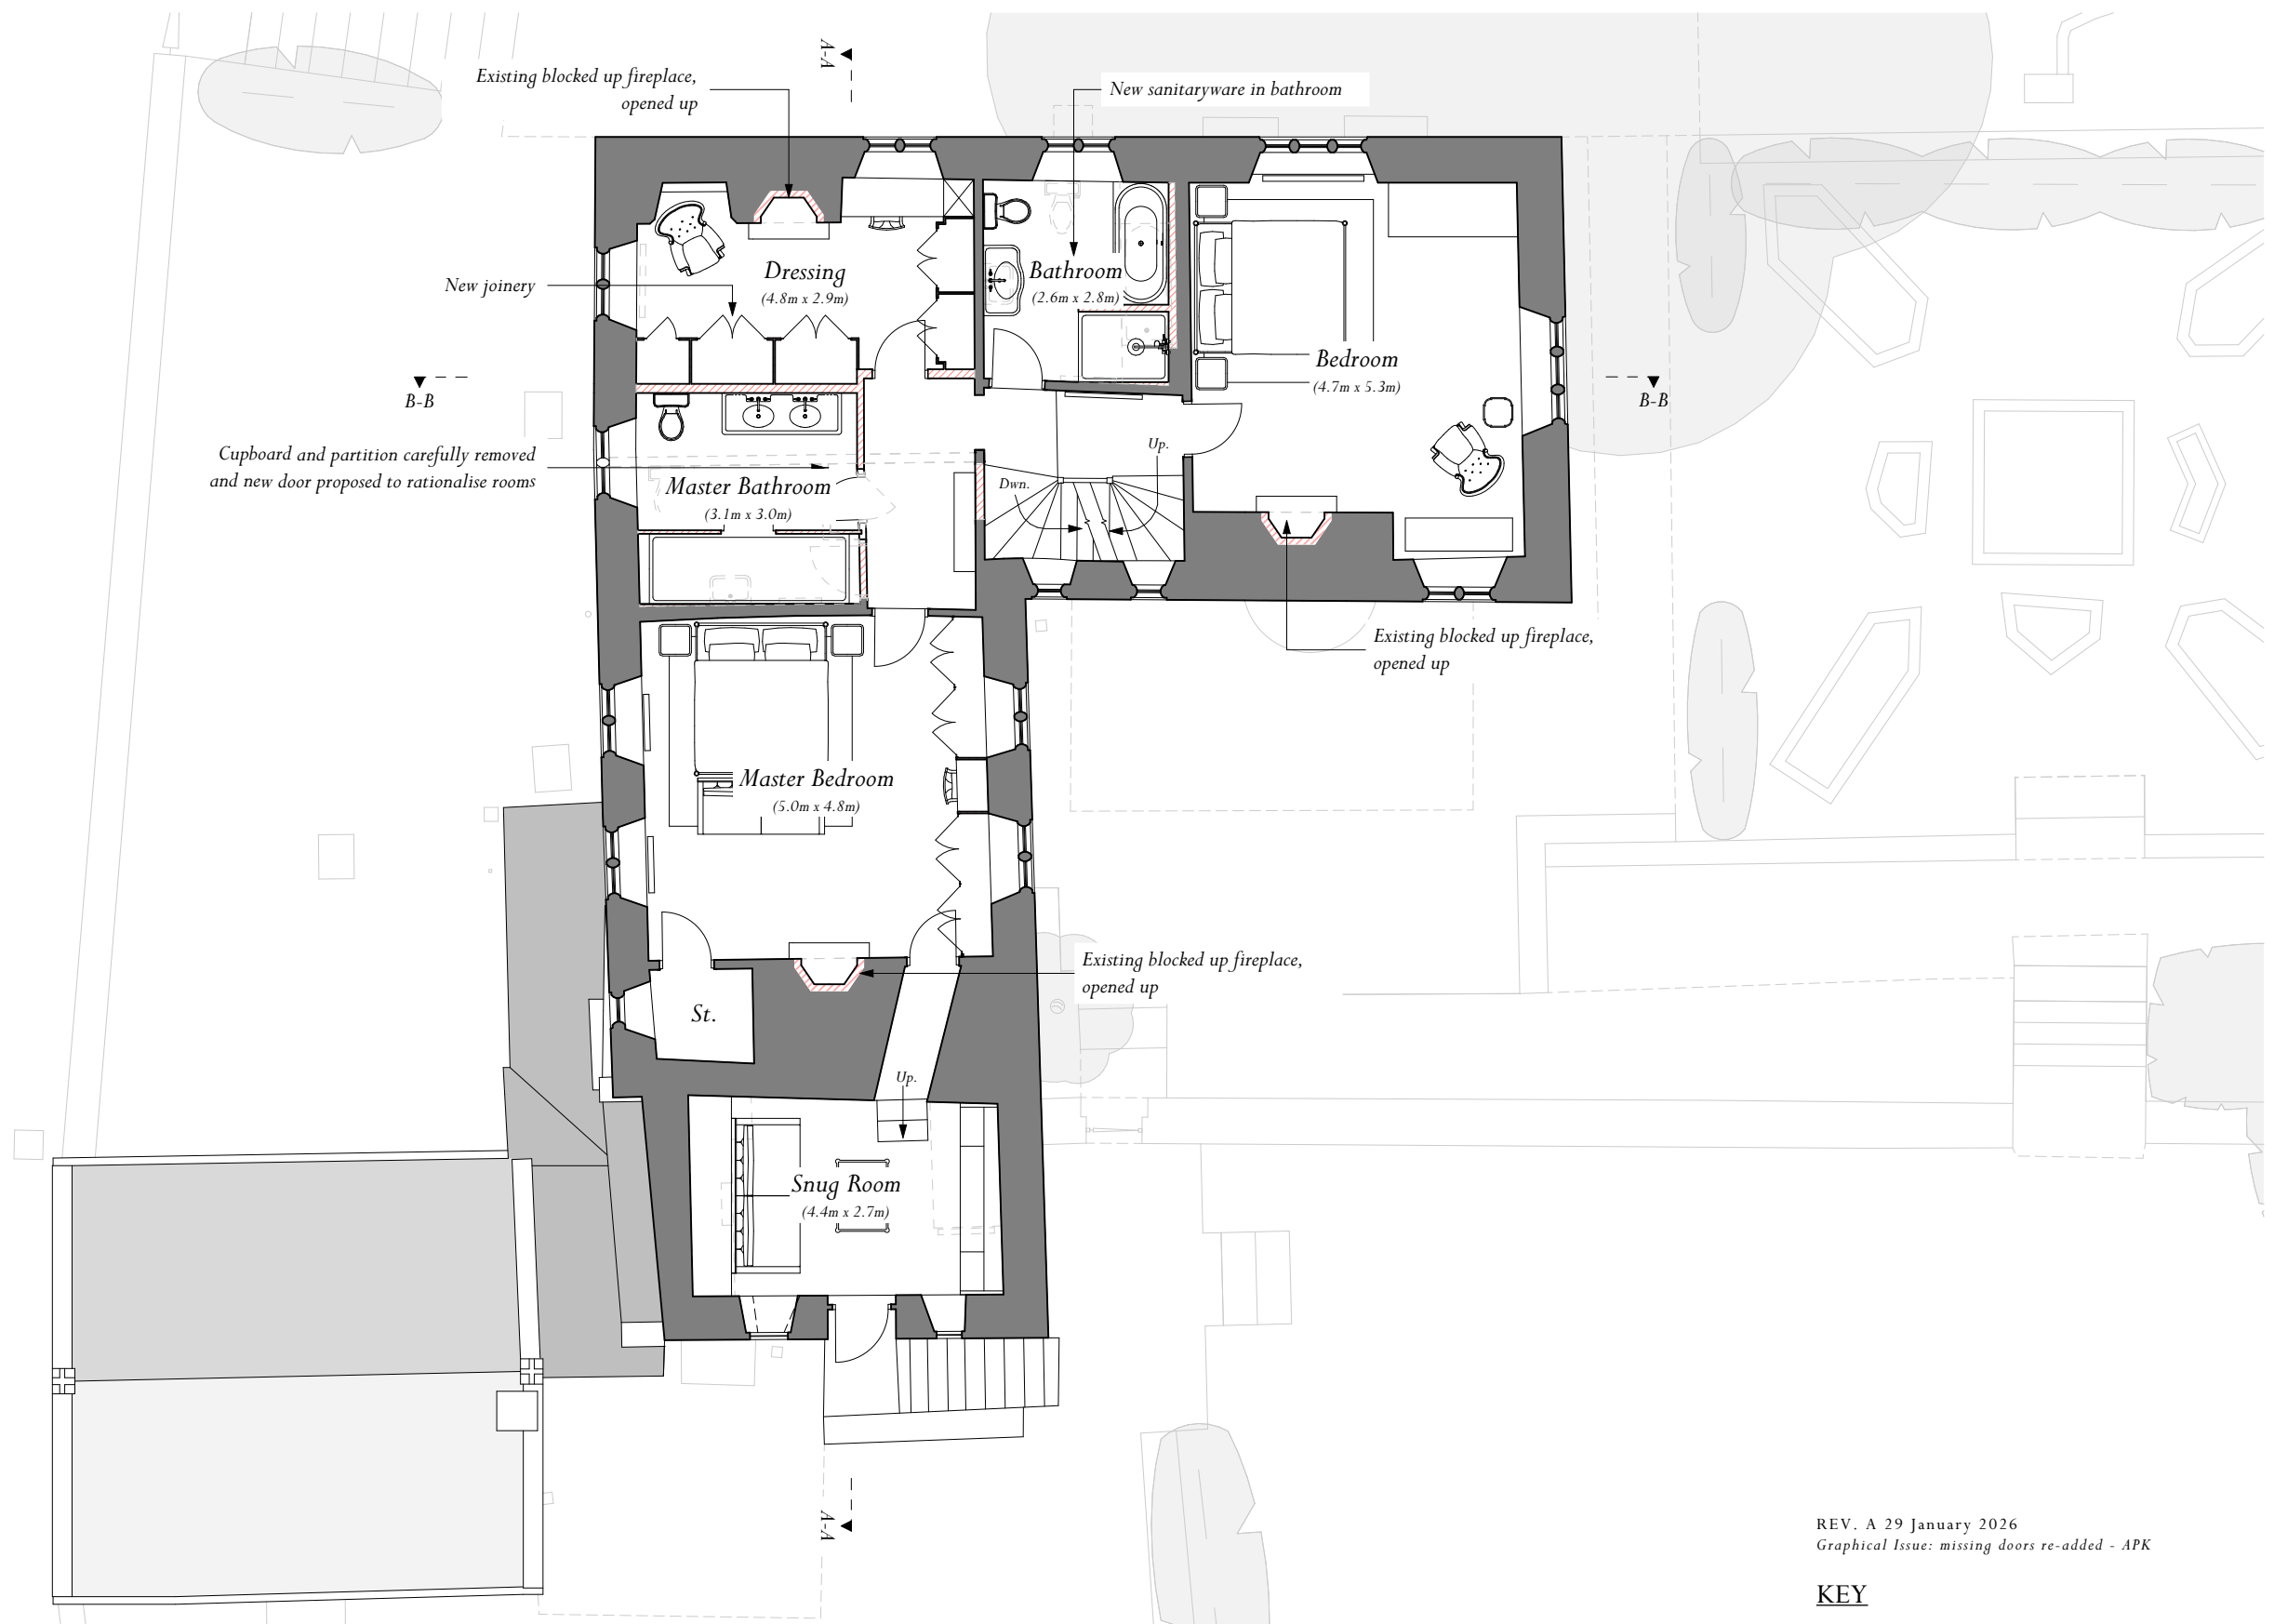

PROPOSED FIRST FLOOR PLAN

COLES FARM, WILTSHIRE

Scale: 1:100 @ A3

Drawing Number: 6564/PL08A | January 2026 | Drawn By: APK | Checked By: RC


REV. A 29 January 2026  
Graphical Issue: missing doors re-added - APK

KEY

- Existing Elements
- Proposed Elements
- Elements to be Demolished

ADAM ARCHITECTURE

www.adamarchitecture.com contact@adamarchitecture.com

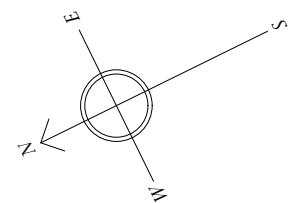

Scale 1:100