



Copyright 2024

 

VISUAL SCALE 1:50 @ A1

 

VISUAL SCALE 1:100 @ A1

A1



3 Rear Elevation
1 : 100



1 Front Elevation
1 : 100



2 Right Side Elevation
1 : 50

PLEASE NOTE:

All drawings are for the purposes of planning only unless marked for construction.

All builders to site measure to confirm measurements and layout for setting out, especially door and window positions.

Report all discrepancies to the person named below, do not proceed without instruction.

BRO take no responsibility should any drawing/s unless specified are used for building purposes and measurements should be checked on site.

All drawings remain the property of BRO Architecture

Wall Structure Key:

	Cavity Wall: Render
	Cavity Wall: Face Brick
	Block Work: 100mm
	Studwork Wall: 75mm
	Metal Frame: 70mm
	Solid Brick Wall: 215mm
	Solid Block Wall: 215mm
	Structural Opening
	Walls Removed

Ducting Colour & Use

Red	Electric cable
Yellow	Gas Pipe
Blue	Water pipes
Green	Data/Comms
Grey	BT
Purple	Security - Cameras
Orange	Garden Lighting non Security


Drainage Key

S	Storm Drainage
MH	Manhole
FD	Foul Drainage
SVP	Soil Vent Pipe
GP	Gulley Pot
RWP	Rainwater Pipe
AD	ACO Drain

1 Single Power Socket	Fire Alarm Panel	Distribution Board
2 Double Power Socket	Shaver Socket	Smoke Detector
C Cooker Point	Speaker Point	Heat Detector
Unswitched Fused Spur	TV Aerial Point	Carbon Monoxide Detector
External Power Socket	Floor Box	Extract fan
Telephone Point	Floor Socket	Underfloor heating control
Cat 6 Data Point	Passive Extract	
Extract Vent	Mechanical Extract	

DRAWING NUMBER

P1-2

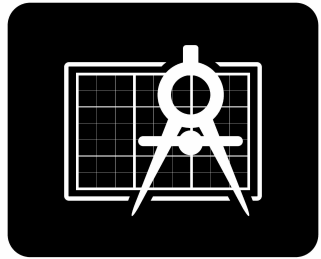

BRO ARCHITECTURE
DESIGNING YOUR DREAMS

Mobile: 07508 856621
Website: www.broarchitecture.co.uk
E-mail: info@broarchitecture.co.uk

CLIENT

Mike Turner

SITE ADDRESS

21 John Aubrey Close
Yatton Keynell SN14 7EG

PROJECT NAME

Proposed Side Extension

DRAWING NAME

Proposed Elevation Plans

DATE
26th Dec 25

REV

DRAWN BY
SH

SCALE (@ A1)
As indicated

CHECKED BY
Client

PROJECT NUMBER
SH/BRO/261225-MT