


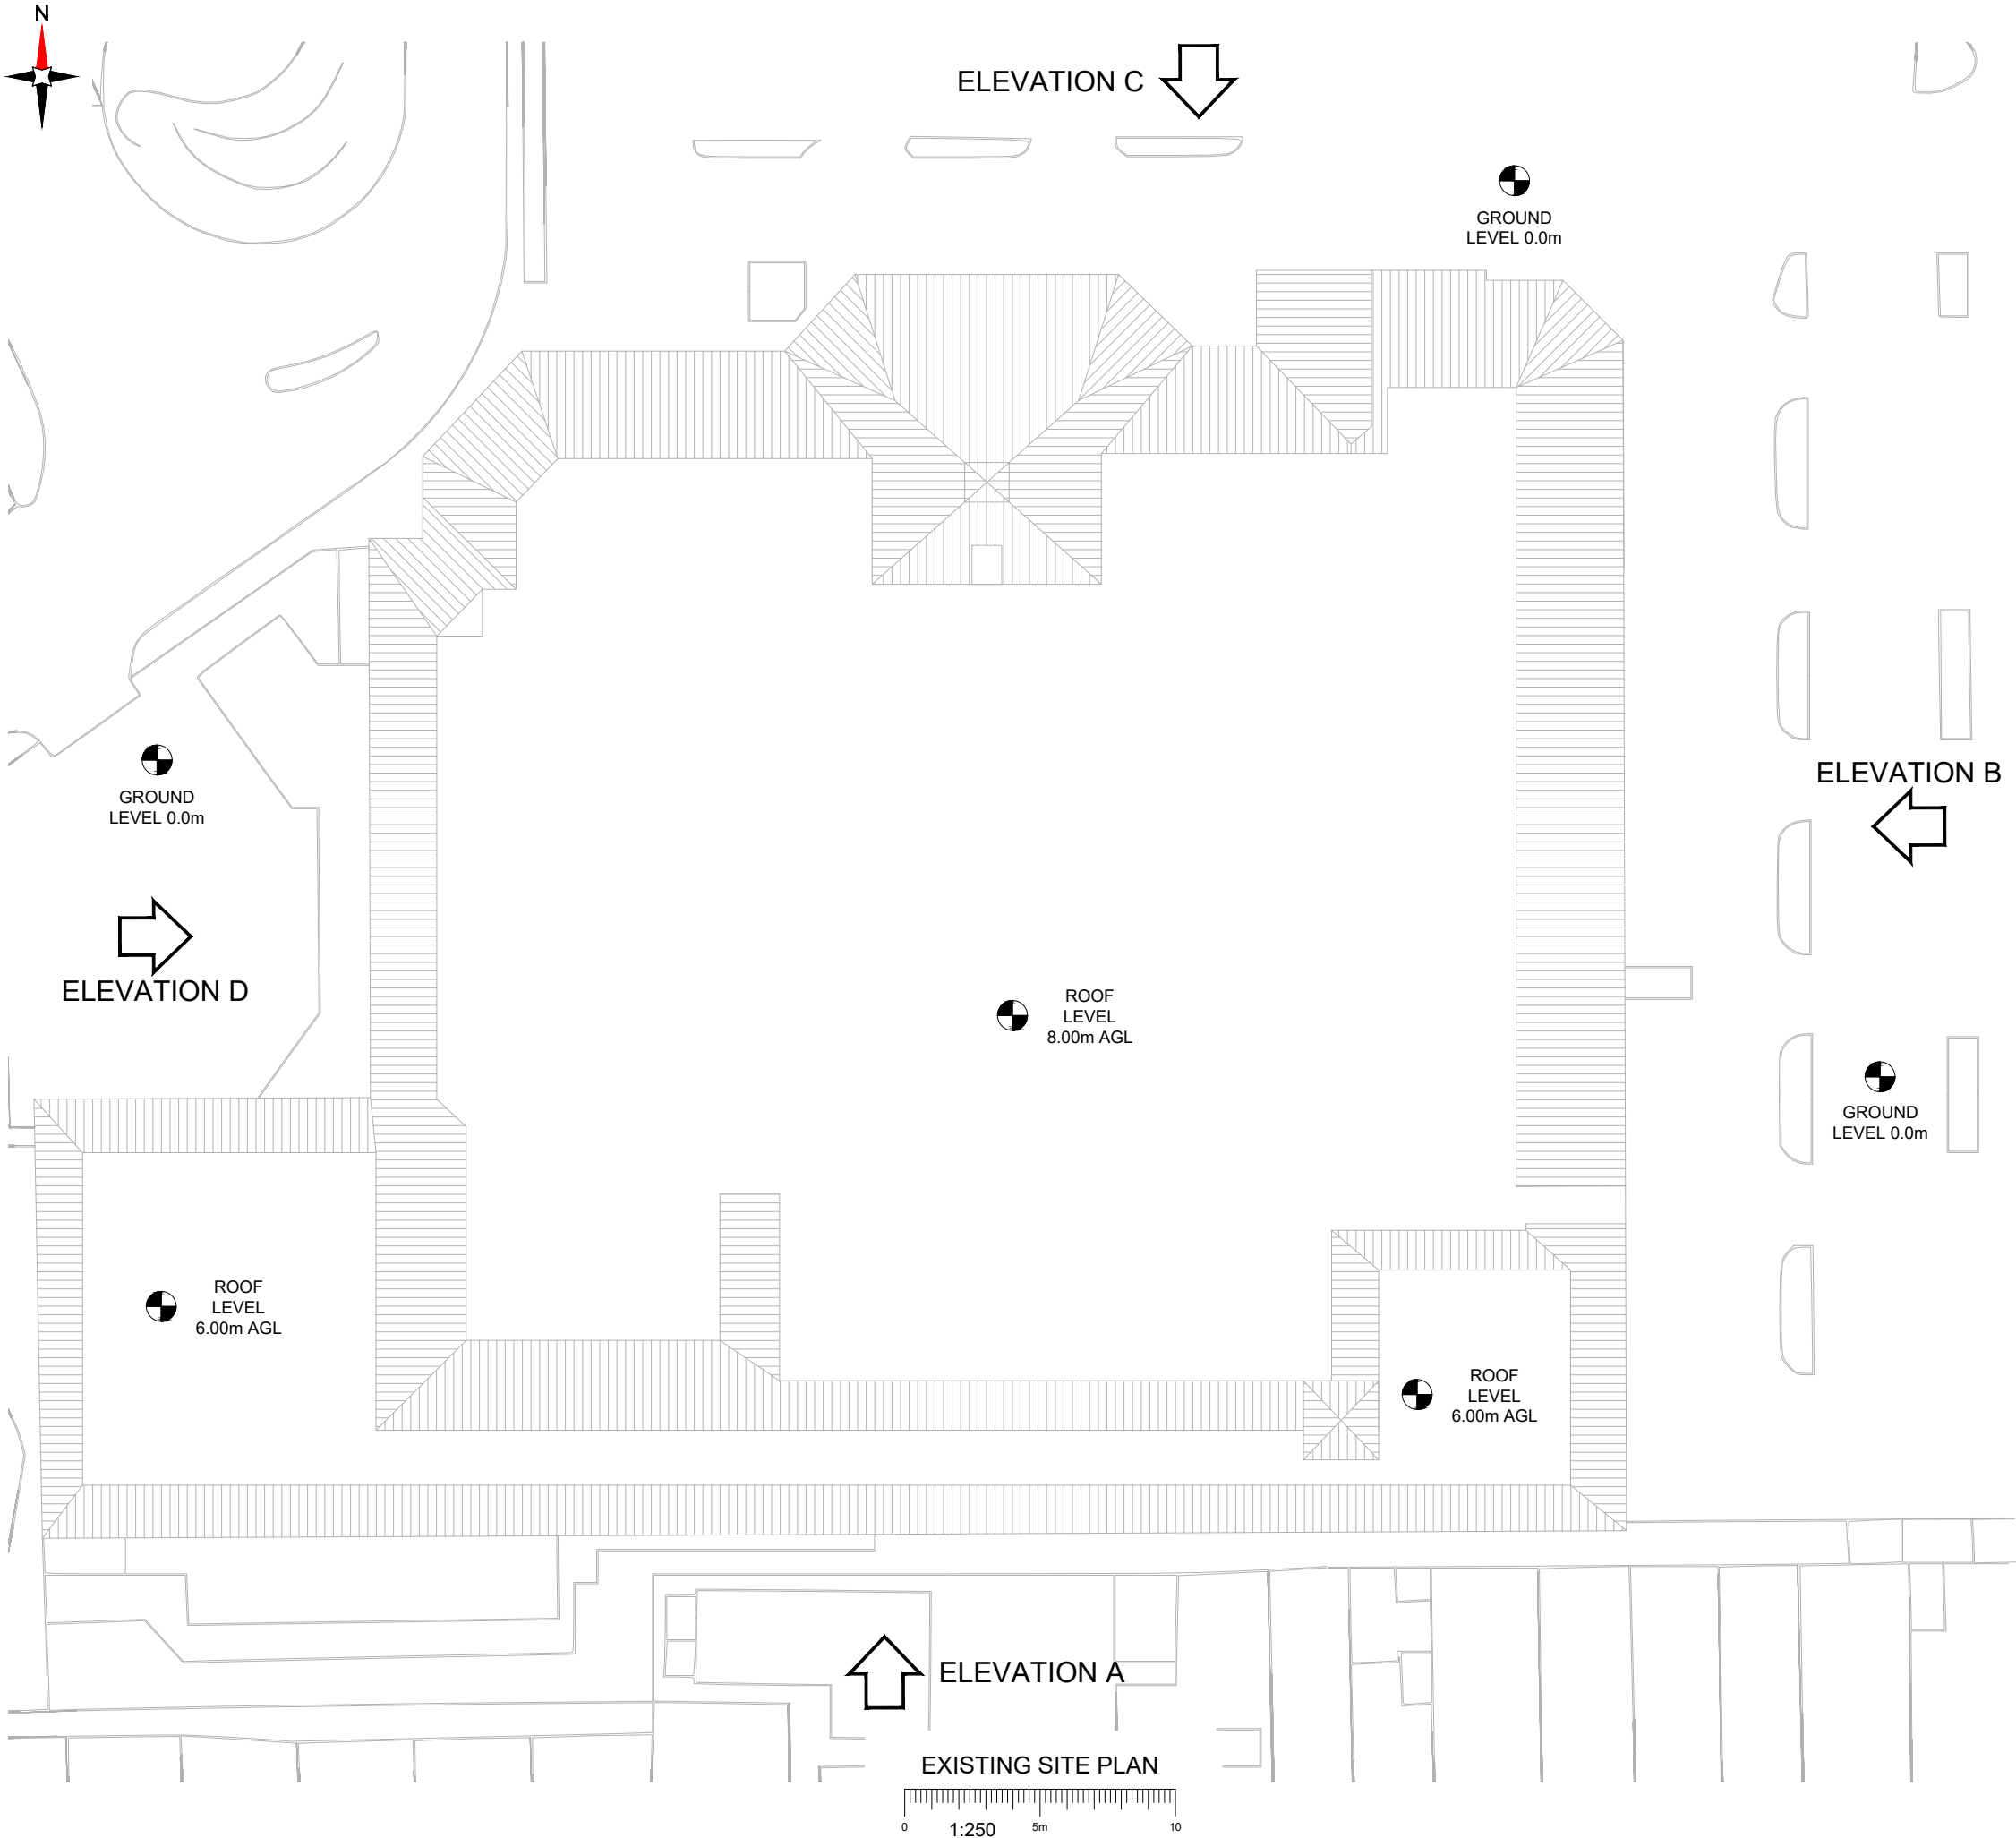

NOTES:
1. ALL DIMENSIONS IN MM UNLESS OTHERWISE NOTED.

Company:	Project:	Purpose of Issue:	Issue:
CUSTOM SOLAR	Project	Planning	A
Date:	28/01/2025	Revision / Upgrade Description:	
Drawn:	A.Marquez	First Issue	
Checked:	Ed.Salkild		
Approved:	CS DA		





part of **mitie**
power & grid

Custom Solar Ltd
Sunbeam House
Broombank Road
Chesterfield, S41 9QJ

T: 01246 488488
www.customsolar.co.uk
sales@customsolar.co.uk

Site Name:
TESCO TROWBRIDGE

Address:
County Way
Trowbridge
BA14 7AQ

Title:
100 EXISTING SITE PLAN

Project:
PROJECT

Purpose of Issue:
PLANNING

Master Drawing Register No:
CS - Tesco Trowbridge_GA

Issue:
A