




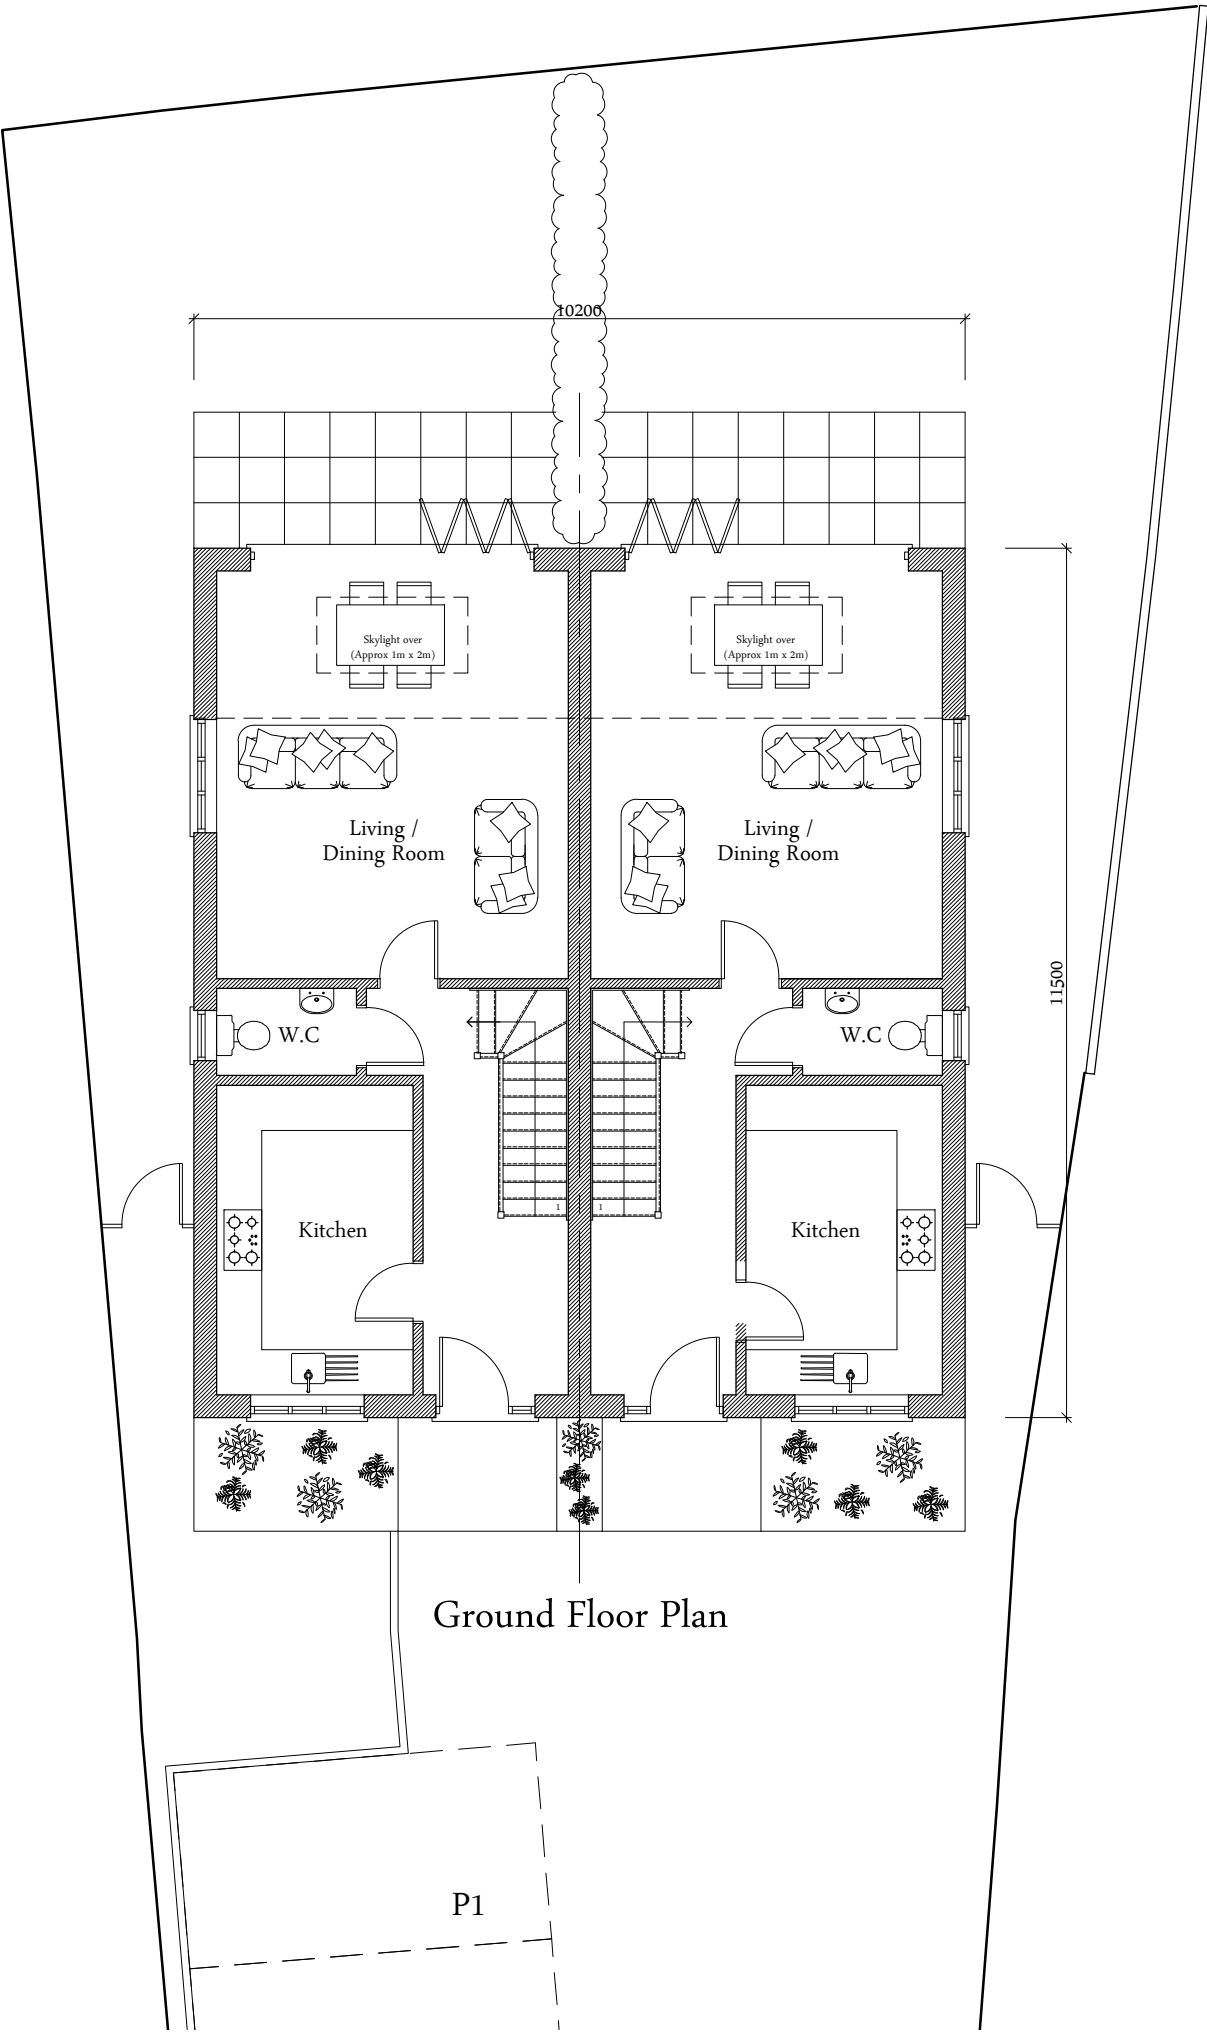

Ground Floor Plan

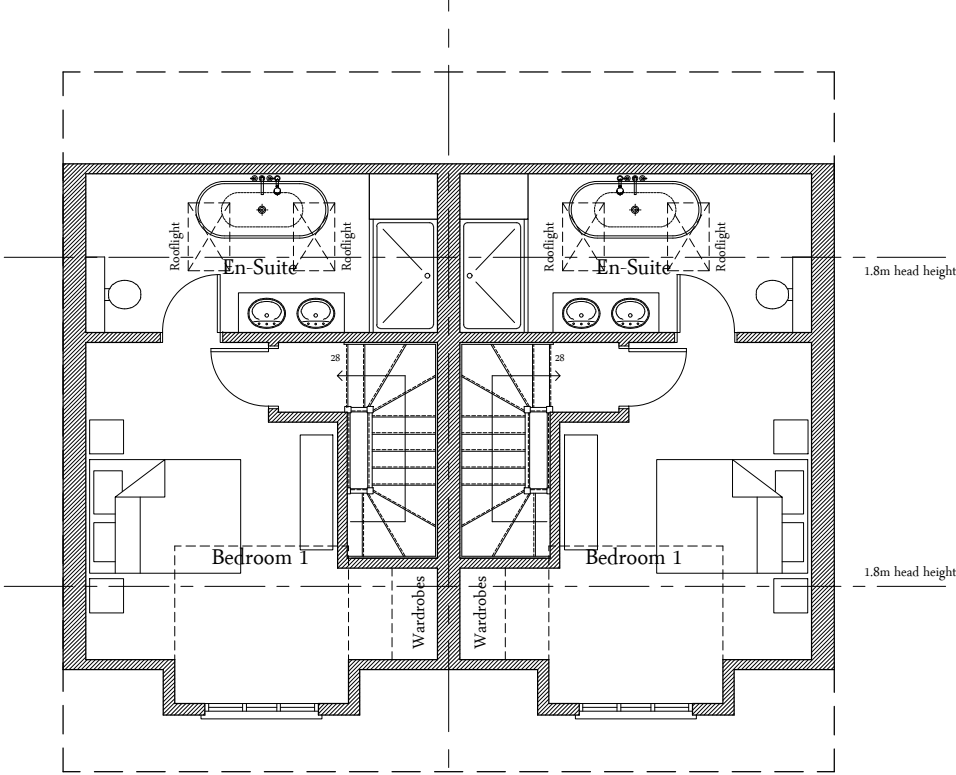

Second Floor Plan

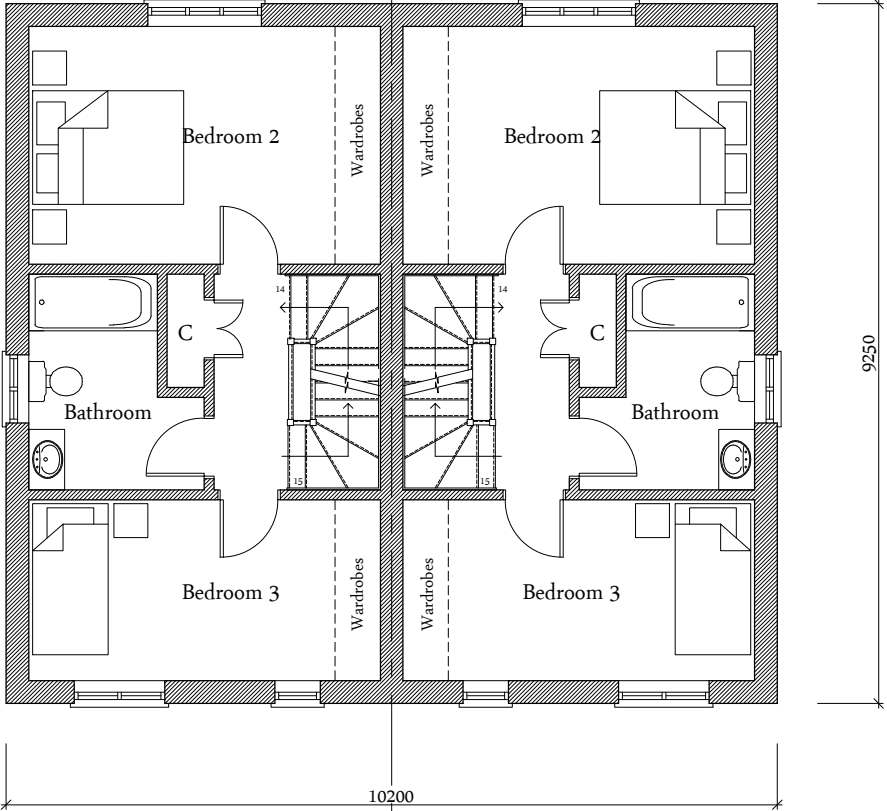

First Floor Plan

NOTES:

- This drawing is copyright of Larkham Design Ltd and must not be used without their permission.
- This drawing has been produced to support a planning application and should not be used for any other purpose

Metres

0 1 2 3 4 5

Scale Bar (1:100 at A3)

Rev	Amendment	Date
	Planning Issue	

LARKHAM DESIGN LTD
ARCHITECTURAL SERVICES

Field View Barn, Longhedge, Salisbury, Wilts. SP4 6RS

Tel: 01722 322193 info@larkhamdesign.co.uk
www.larkhamdesign.co.uk

Client & Project Address:

Mr D Hiliar

Former Library Site
Bulford Road,
Durrington, Salisbury.
SP4 8EU

Project Description:

Proposed Residential
Development

Drawing Title:

Proposed Floor Plans

Scale:

1:100 at A3

Drawing Ref:

0934/PL/101

Rev: