

Revisions:
19.12.25 01 Draft issue
26.01.26 02 Planning issue


Scale 1:200 @ A3
0 1 2 5 10m

Material legend:
01 Goose grey aluminum insulated metal roof cladding (A1 Non-combustible fire rated within 1m of boundary)
02 Black aluminum gutters
03 Aluminum framed double glazed windows
04 Goose grey aluminum insulated metal cladding (A1 Non-combustible fire rated within 1m of boundary)
05 Black aluminum downpipes
06 Steel roller shutter doors
07 Steel entrance security doors
08 Fixed and fire rated double glazed windows


Forgeworks Architects Ltd, Kemp House, 160 City Road, London, EC1V 2NX | info@forgeworks.london
Forgeworks Architects Ltd take no responsibility for dimensions obtained by scaling from this drawing. If no dimension is shown the recipient must ascertain the dimension specifically from the architect or by site measurement and may not rely on the drawing. Supply of the drawing in digital form is solely for convenience and no reliance may be placed on any data in digital form. All data must be checked against hard copy. This drawing is issued for design intent only and should not be used for construction unless stated.
This drawing is the property of Forgeworks Architects Ltd. No disclosure or copy of it may be made without the written permission of Forgeworks Architects Ltd.

drawing number: A150
revision: 02
drawing title: Proposed Elevations
project number: 1073
client: 41B Main Street
date: 26.01.26
scale: 1:200 @ A3


A110 | Proposed South West Elevation
01 | Scale: 1:200 @ A3

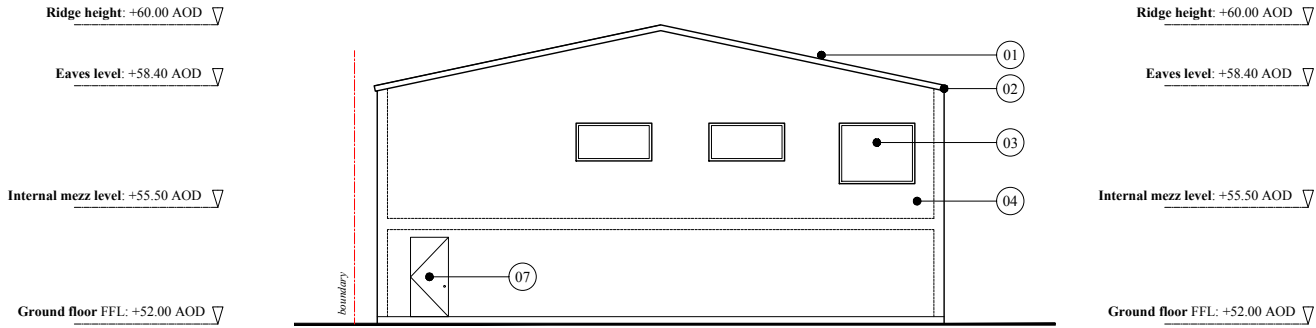

A110 | Proposed North West Elevation
02 | Scale: 1:200 @ A3

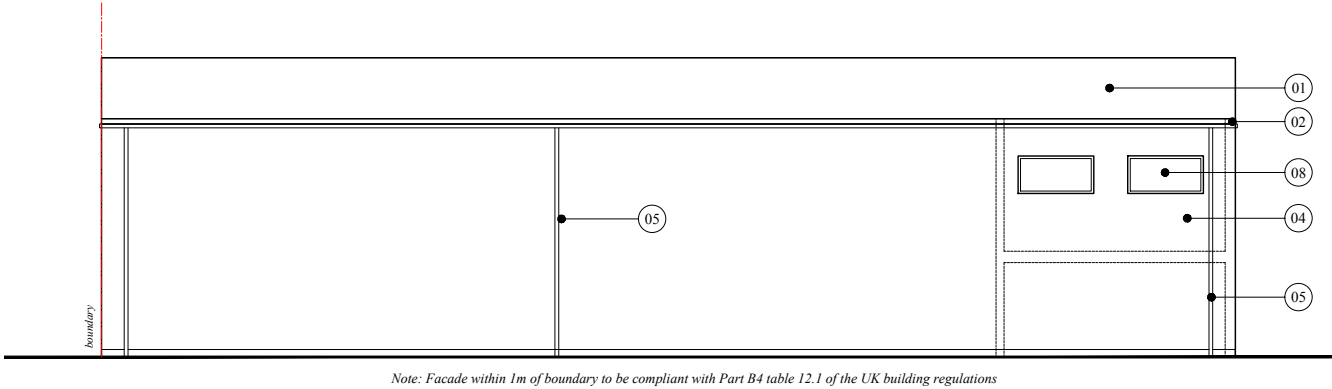

A110 | Proposed North East Elevation
03 | Scale: 1:200 @ A3

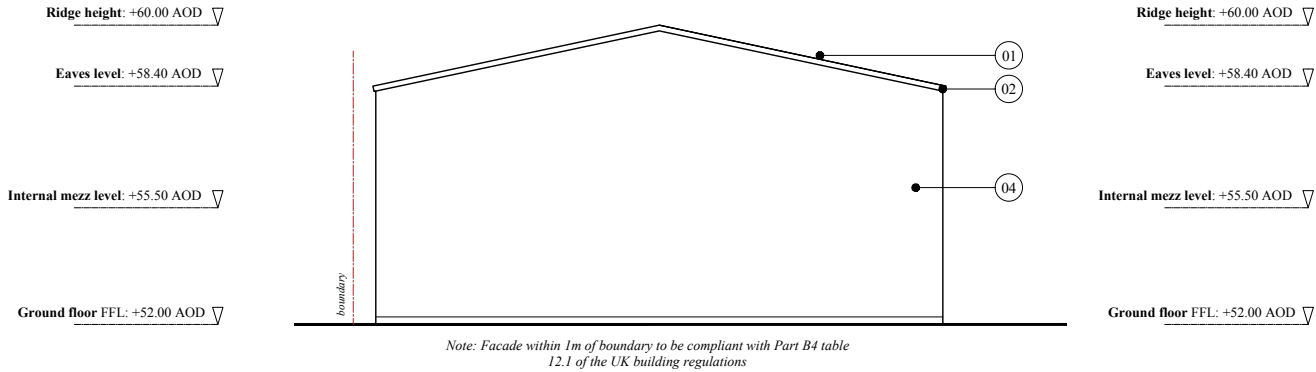

A110 | Proposed South West Elevation
04 | Scale: 1:200 @ A3

