



Copyright of this drawing is the property of Urban Edge Architecture Limited. It must not be reproduced or amended nor used in the execution of any works whether in conjunction with the proposed works for which it is prepared or otherwise without the express consent in writing of Urban Edge Architecture Limited.

Urban Edge Architecture Limited
One Scotgate Mews, Scotgate,
Stamford, Lincolnshire, PE9 2FX.


Tel. ++44 (0)1780 755665
Fax. ++44 (0)1780 755360

DO NOT SCALE FROM THIS DRAWING - ALL DIMENSIONS TO BE CHECKED ON SITE, ANY DISCREPANCIES RAISED WITH URBAN EDGE

DRAWING TO BE READ IN COLOUR

LEGEND

- SITE BOUNDARY
- UNIT DEMISE

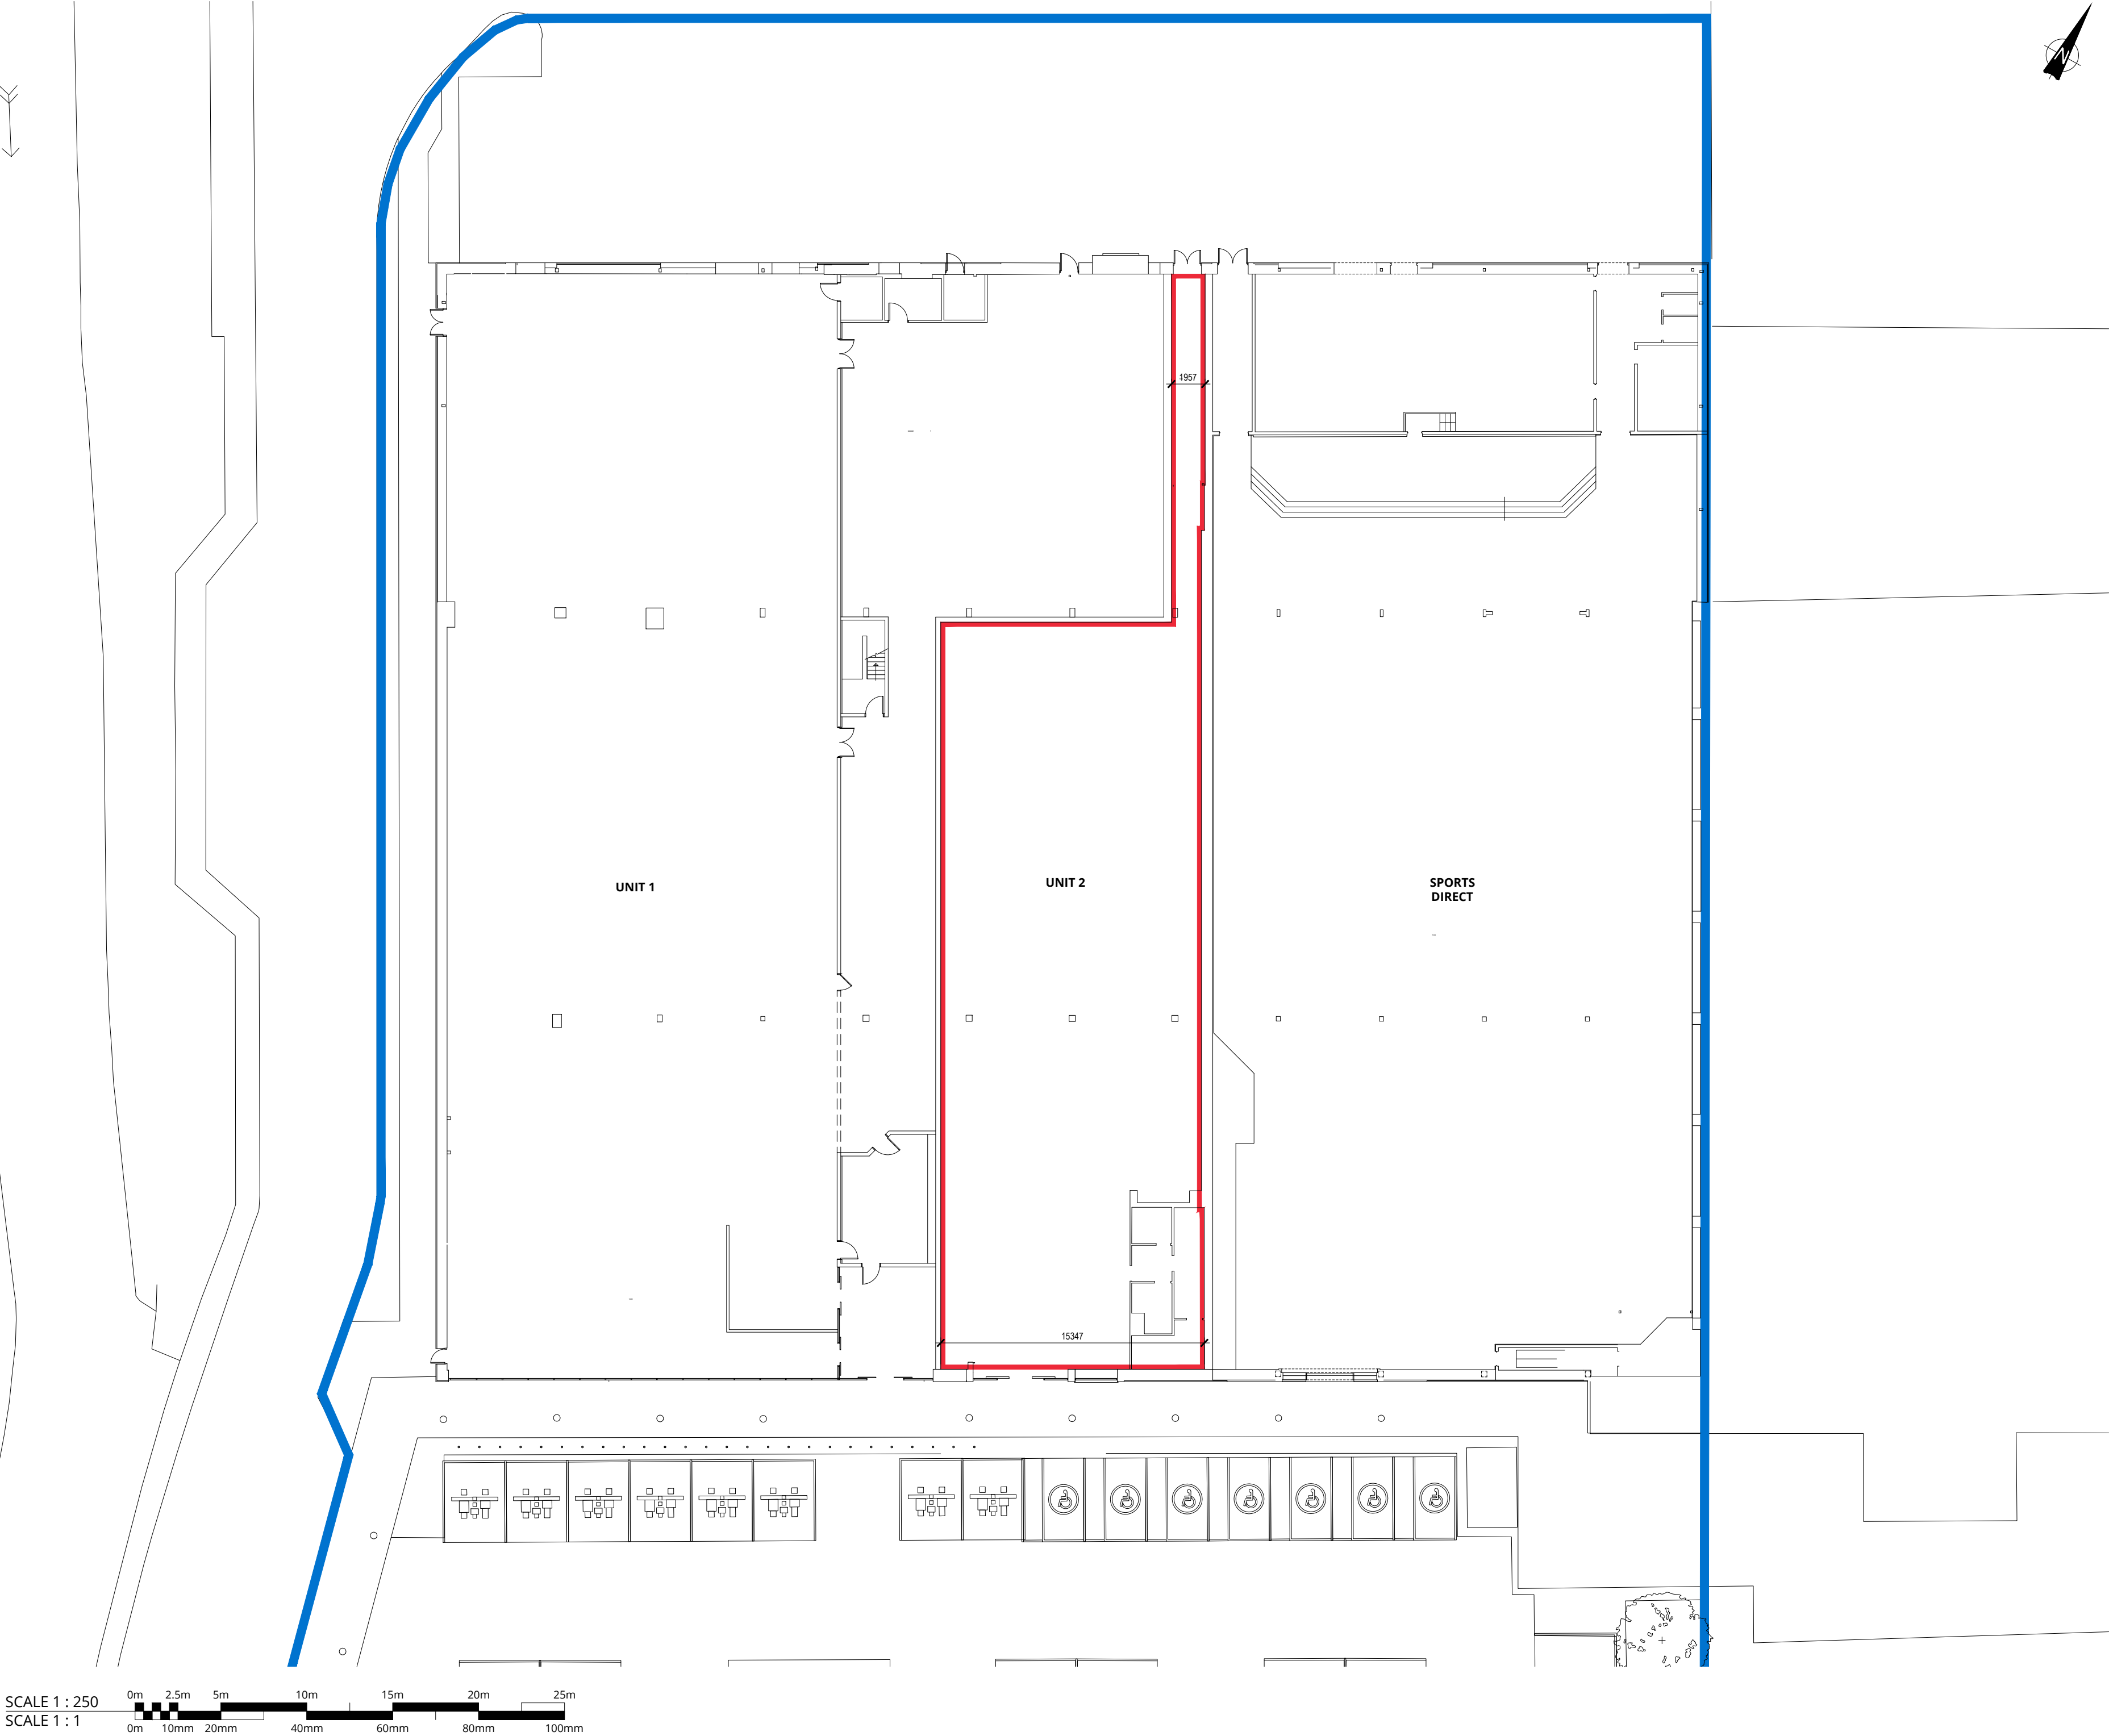

P00a	INITIAL ISSUE	KD	23.05.24
Rev No	Description	Drawn By	Date



Client
**SCHRODERS
REAL ESTATE INVESTMENT
MANAGEMENT**

Project
**CHURCHILL WAY WEST
SALISBURY**

Drawing
**UNIT 2
GROUND FLOOR PLAN**

UE Proj No	Scale	Date	Drawn	Status	Revision
2795	1:250 @ A2	MAY 2024	KD	-	P00a

Project - Organisation - Volume/System - Level - Type - Role - Number
2795-URB-U2-00-DR-A-309150