



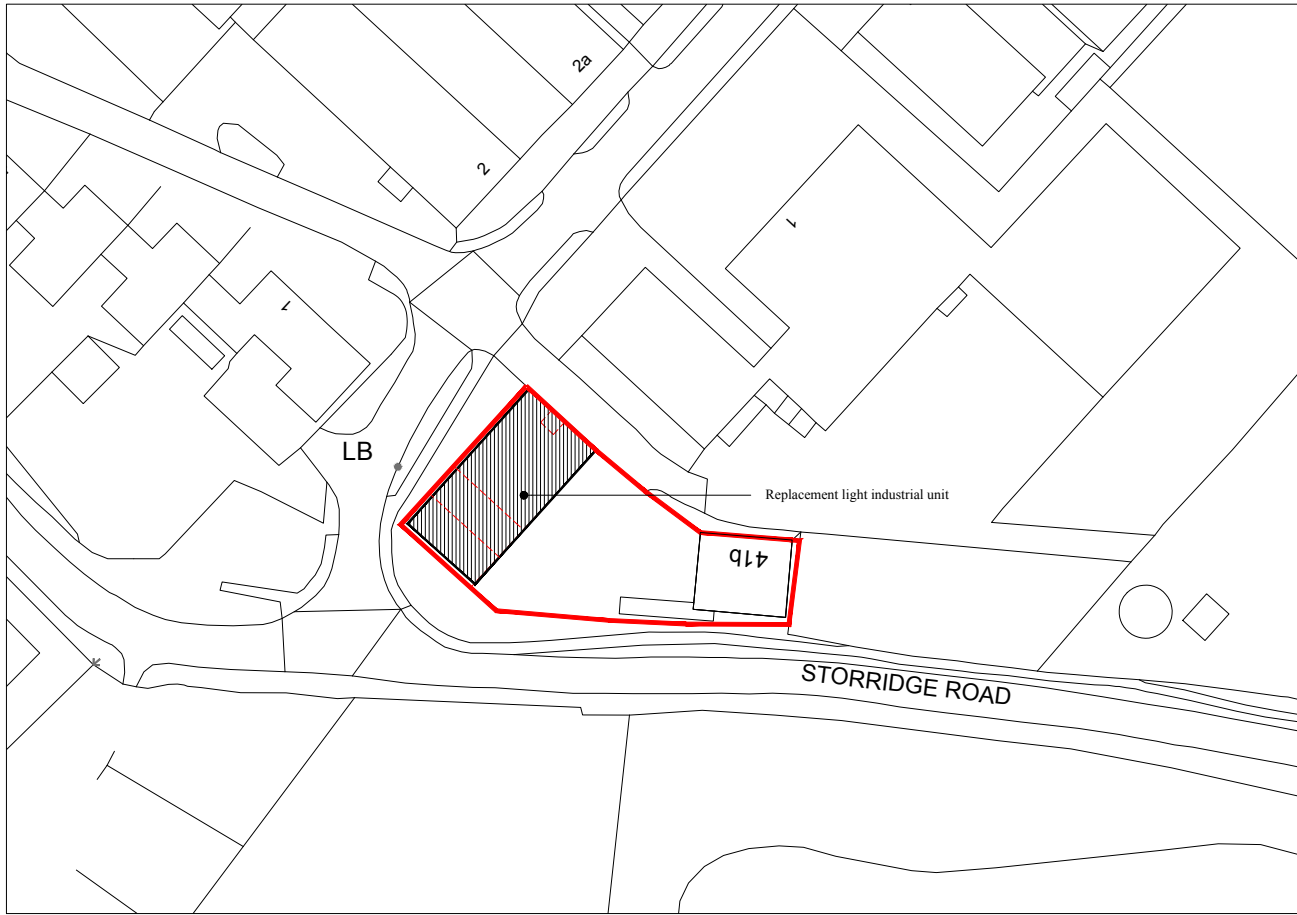

A90 | Proposed location plan
01 | Scale: 1:1250 @ A3

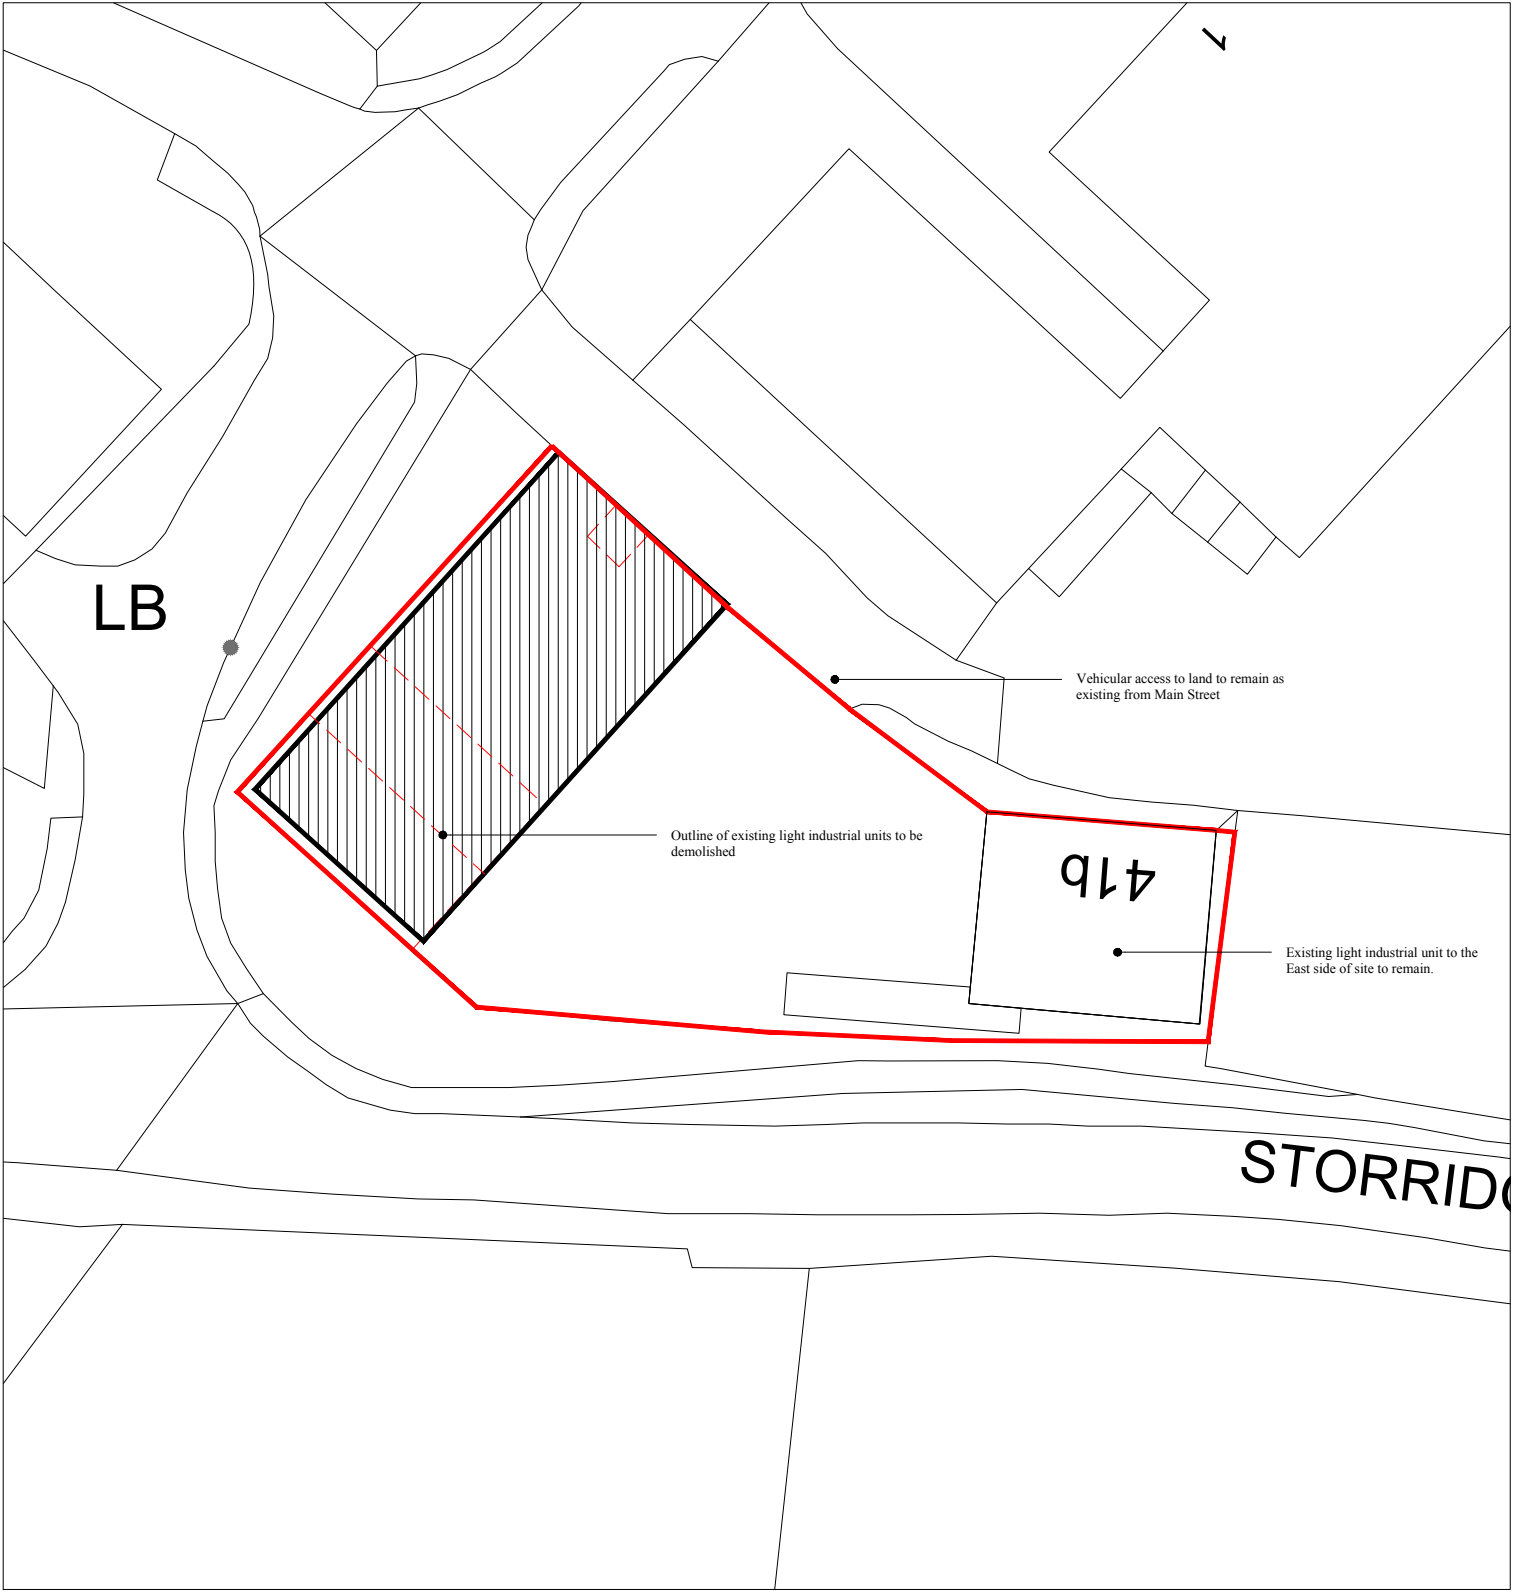

A90 | Proposed site plan
01 | Scale: 1:500 @ A3

Forgeworks