
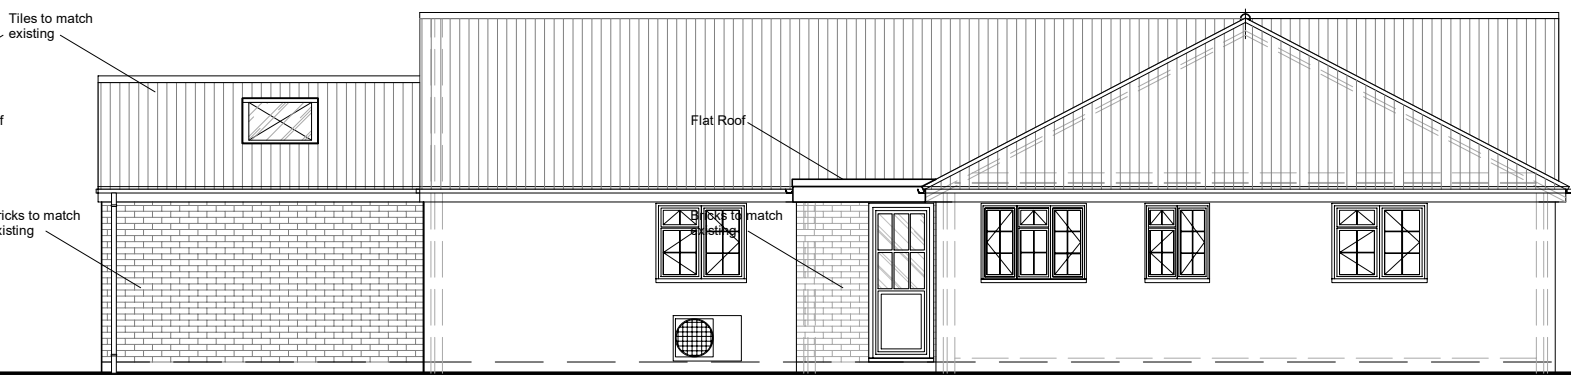


Existing Front Elevation

Existing Side Elevation

Existing Rear Elevation

Existing Side Elevation






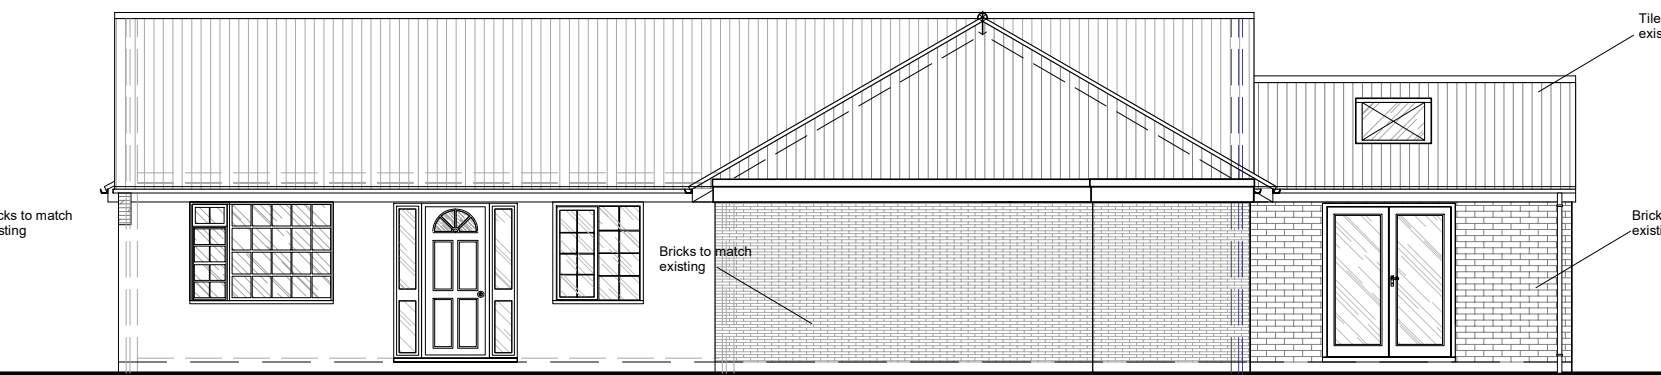


Proposed Front Elevation



Proposed Side Elevation

Proposed Rear Elevation



Proposed Side Elevation

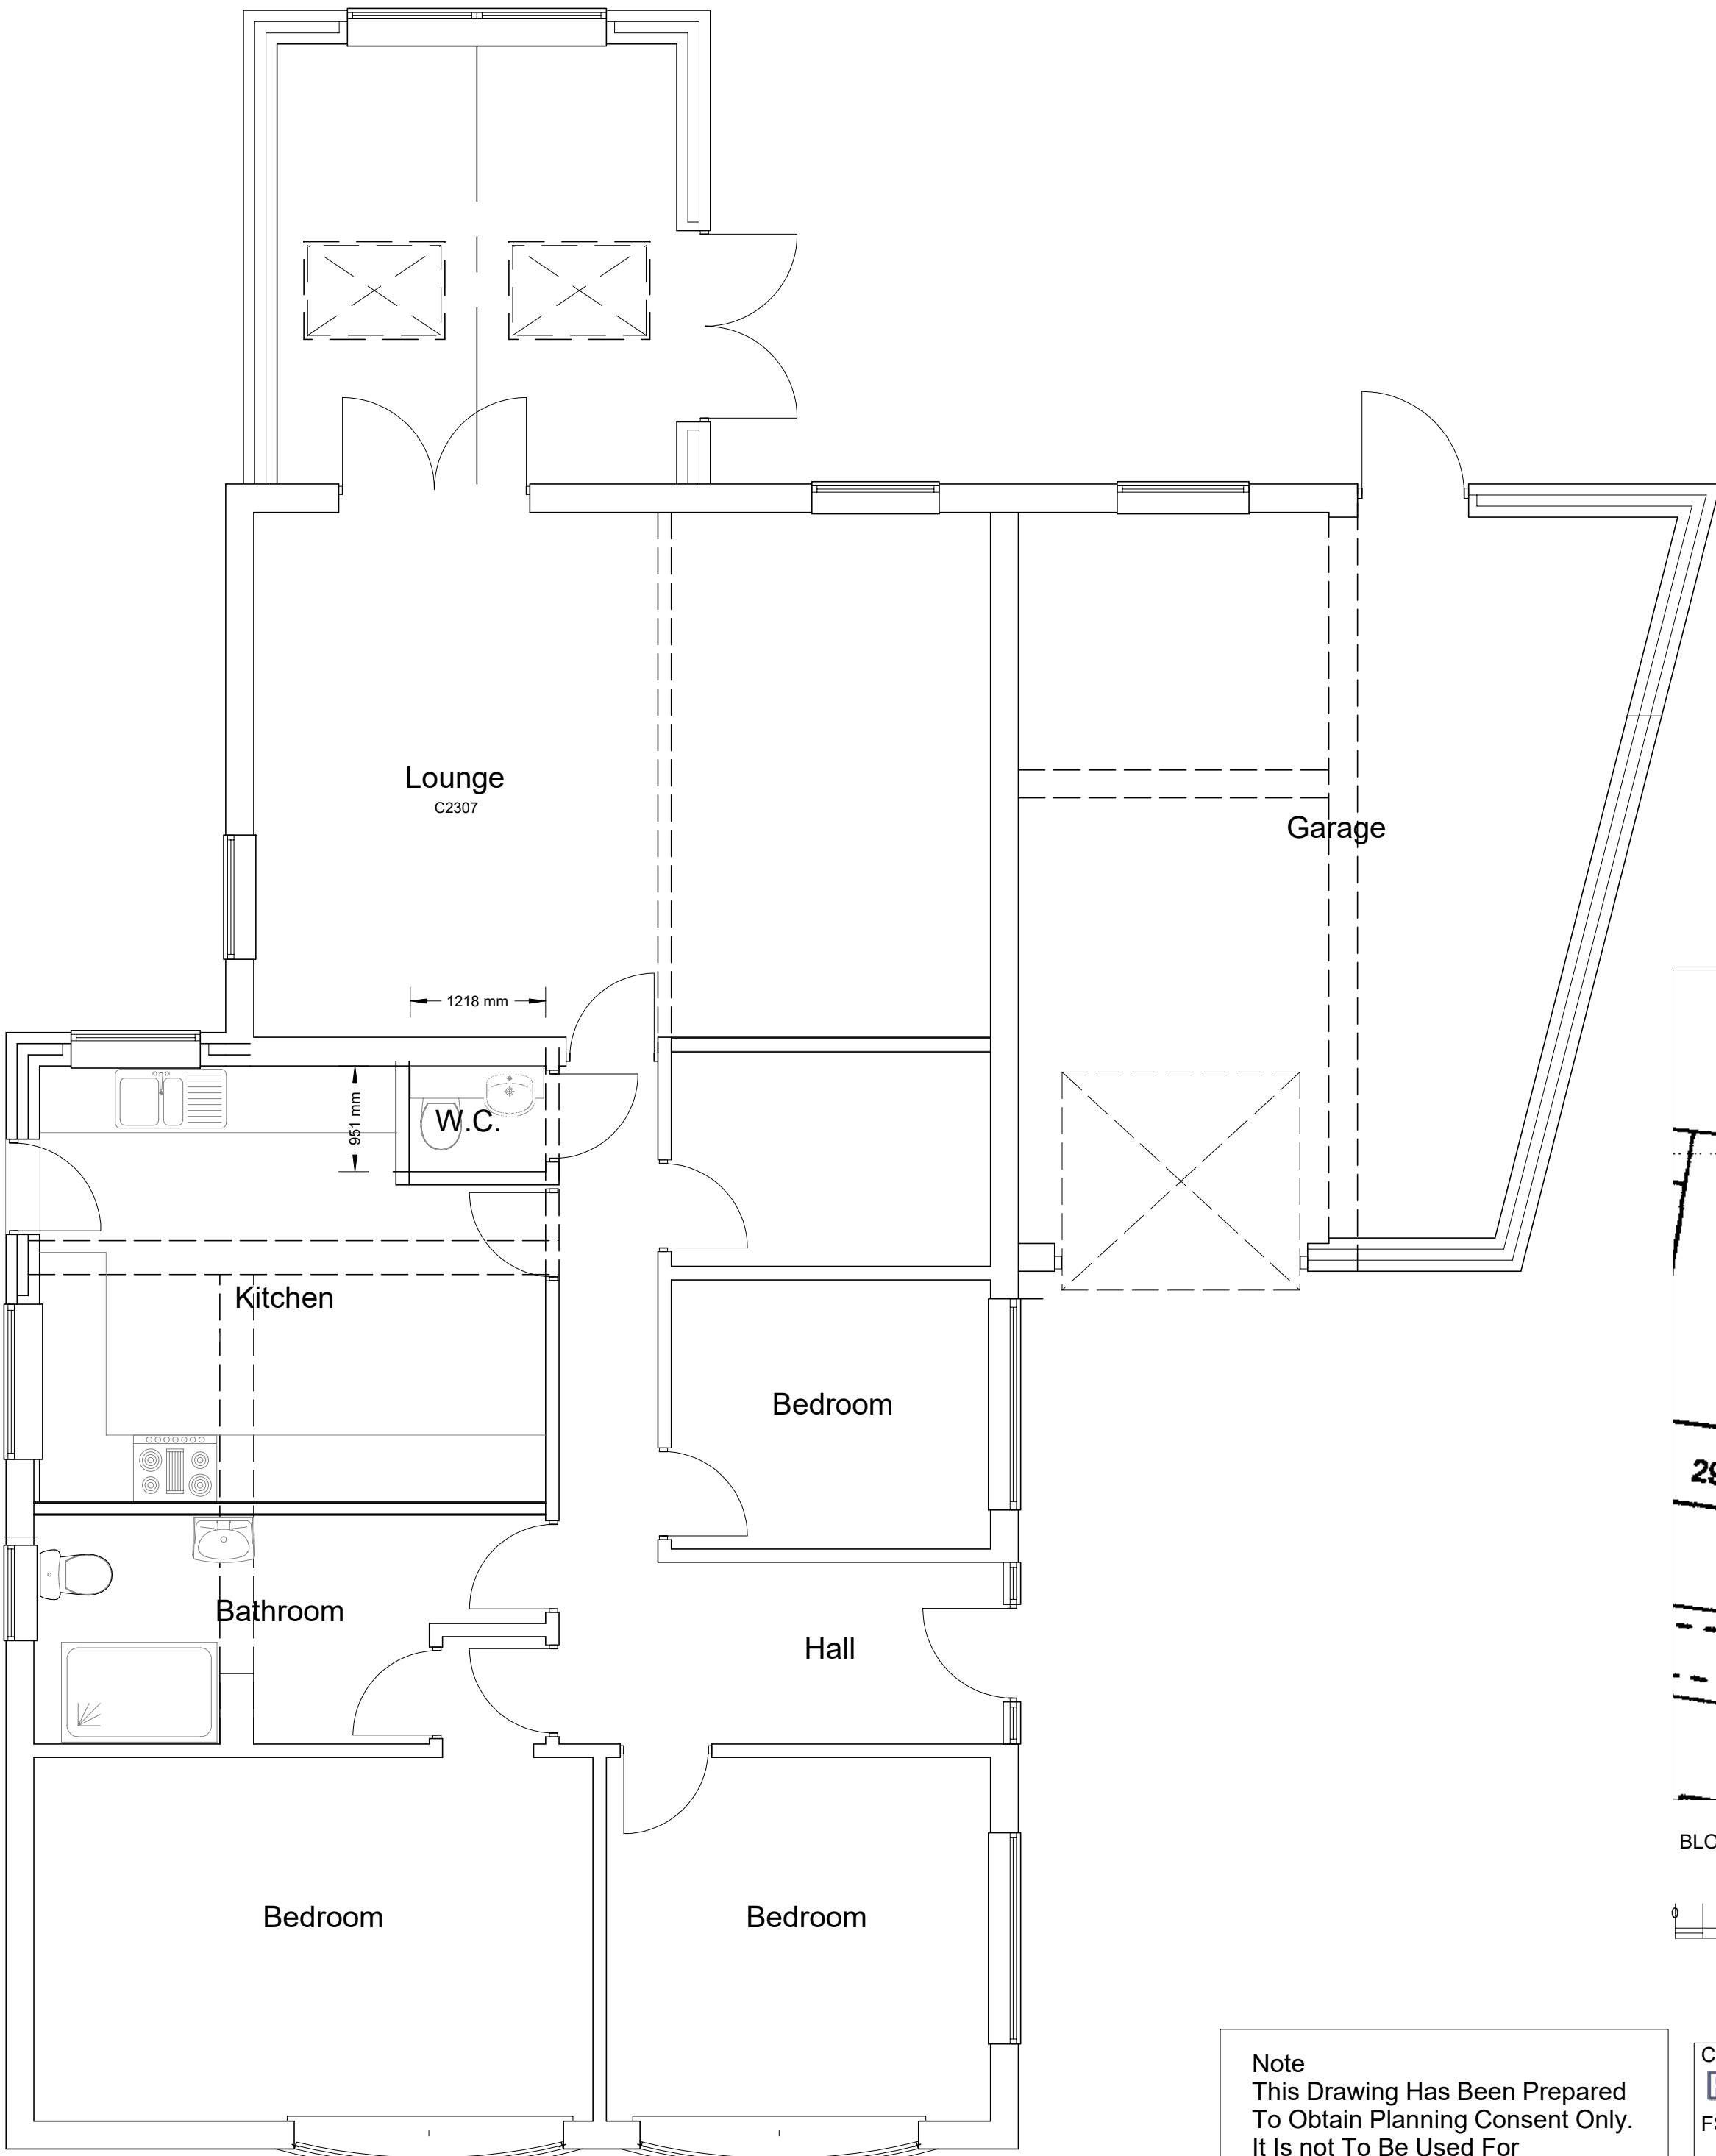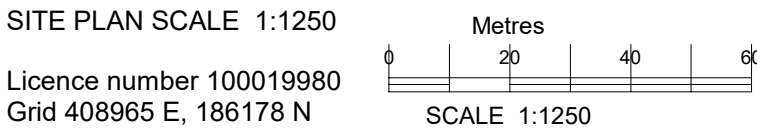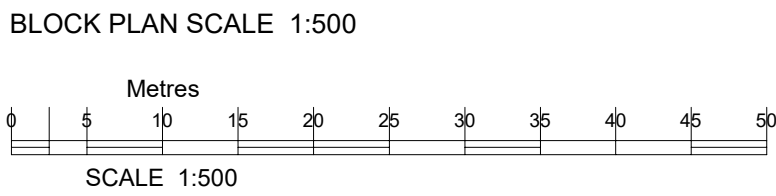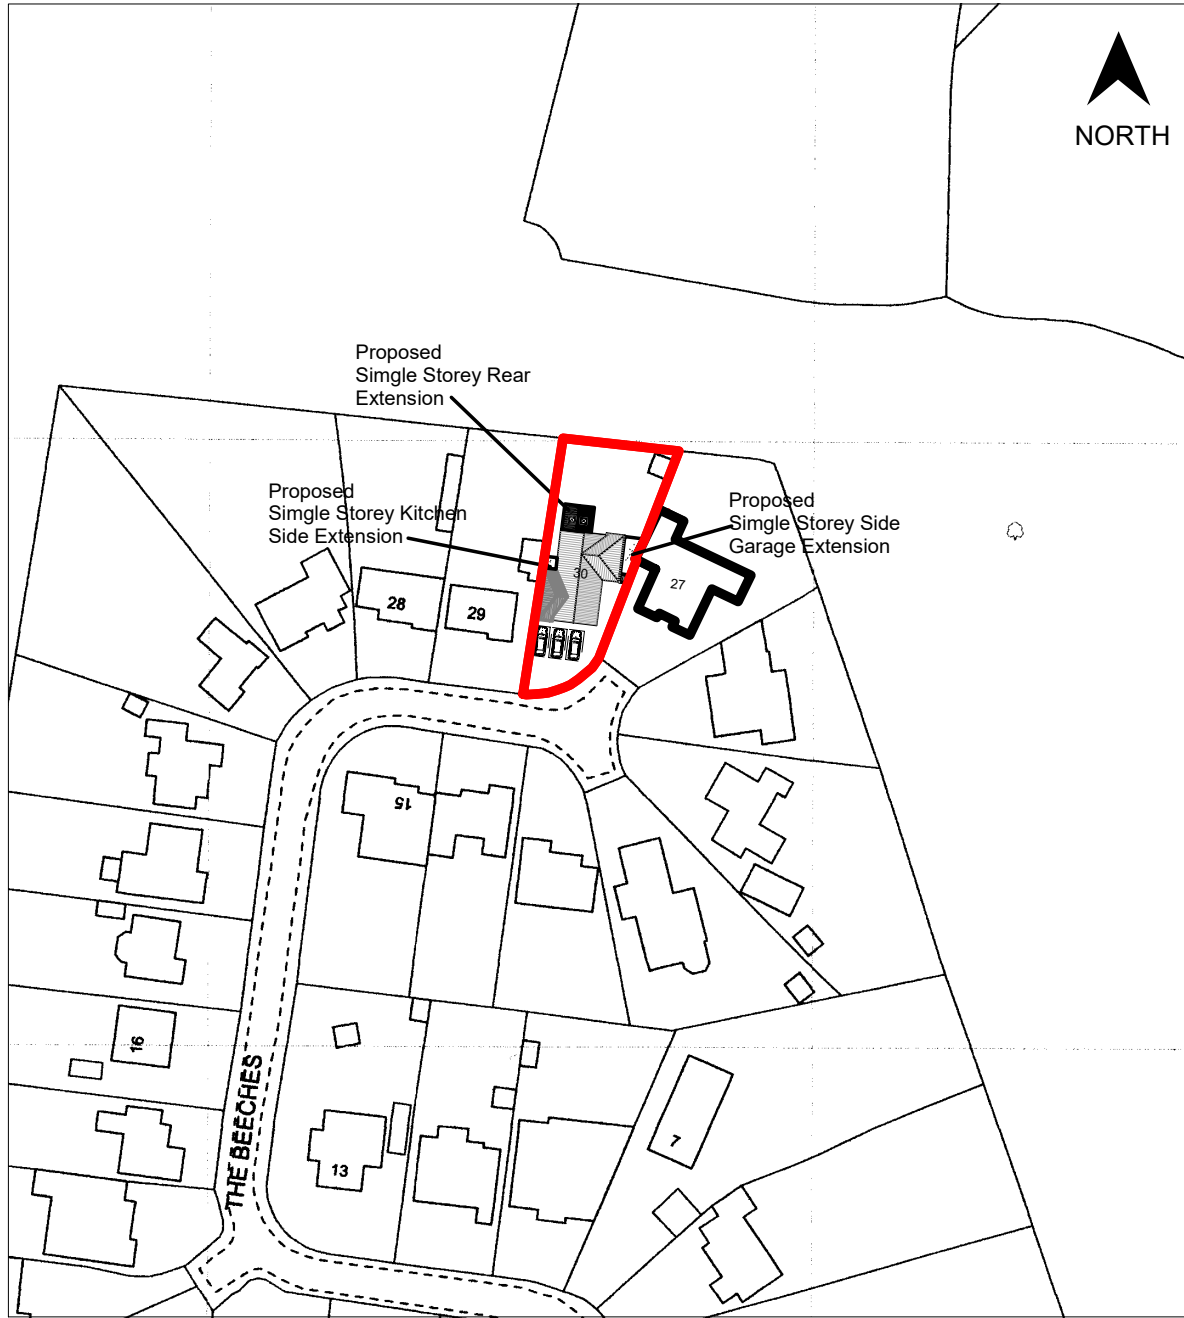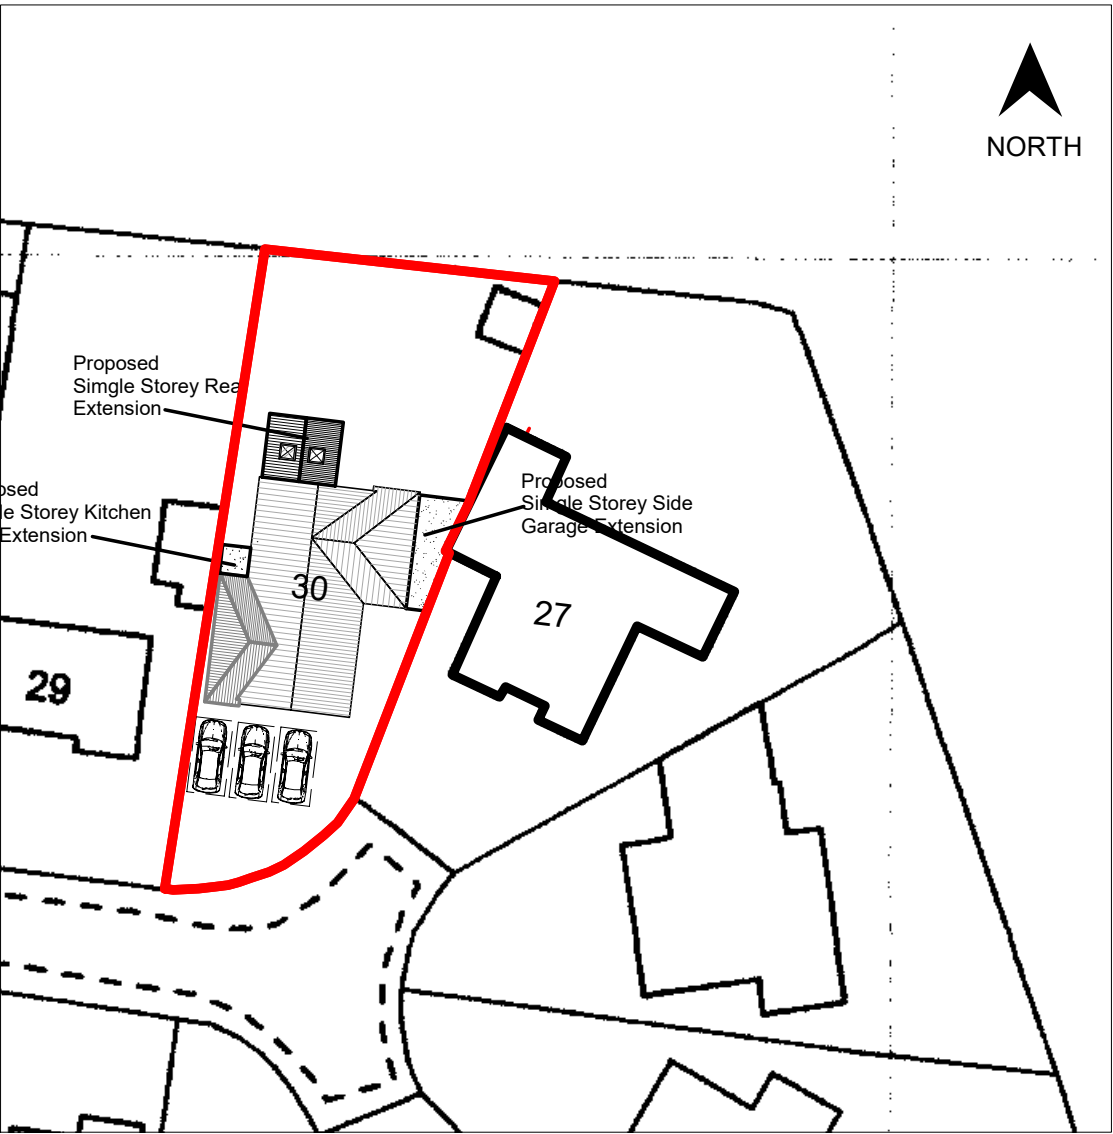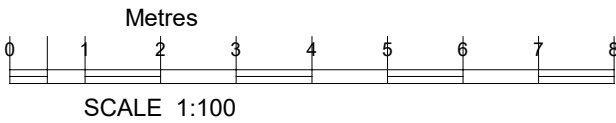



Proposed Floor Plan

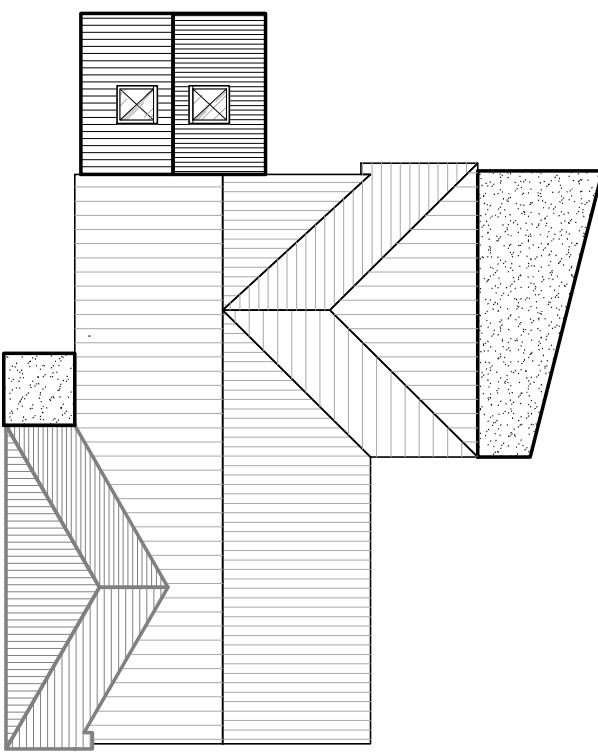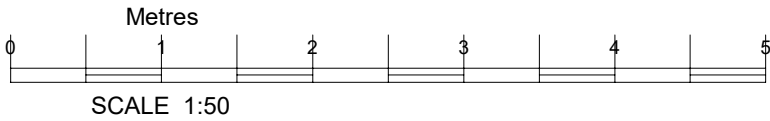




Proposed Roof Plan

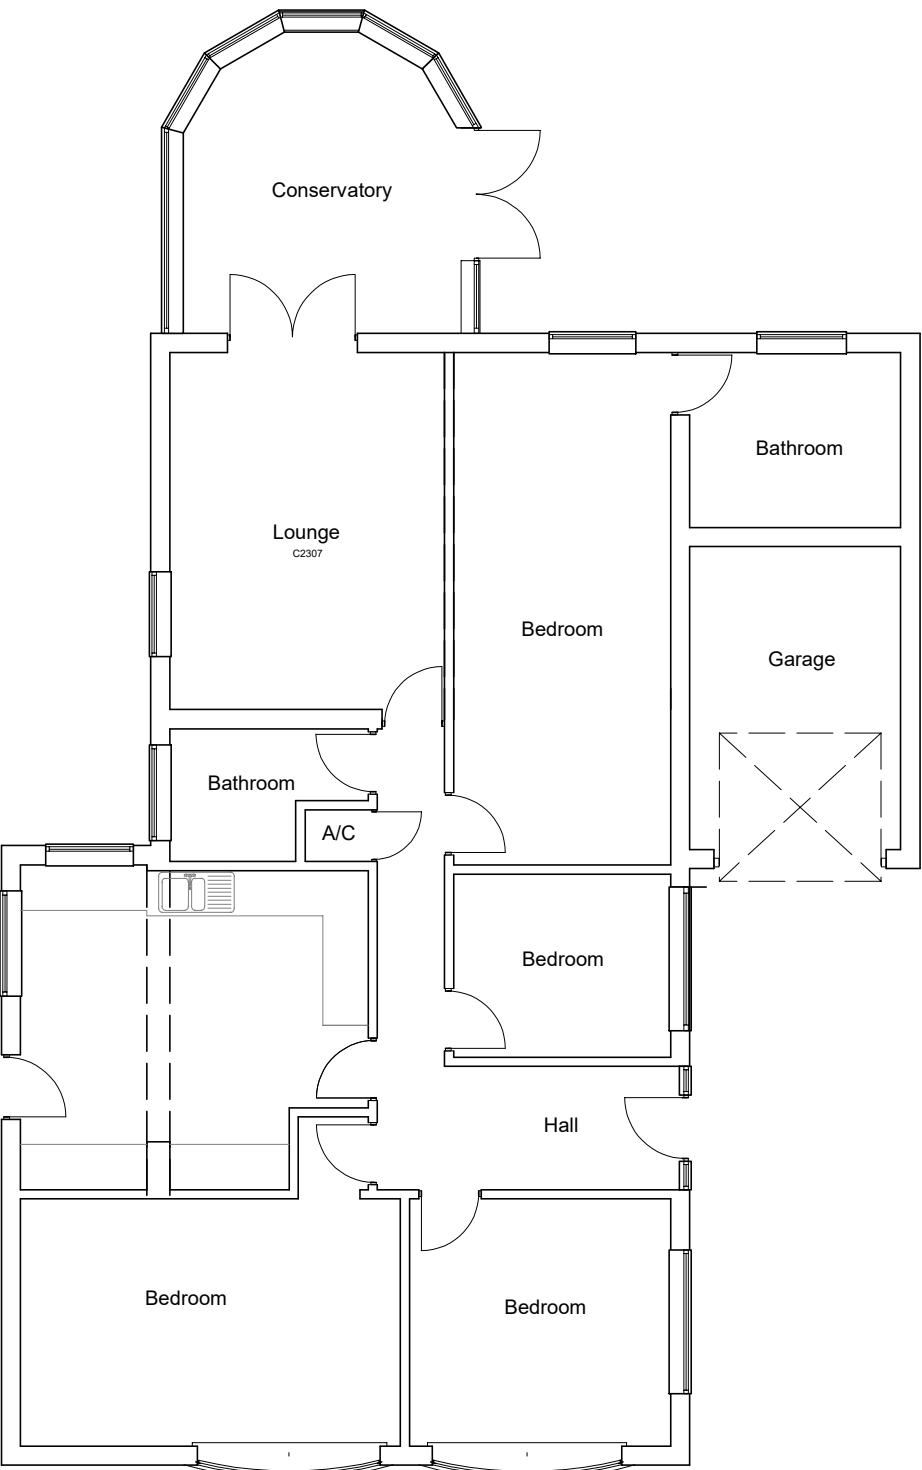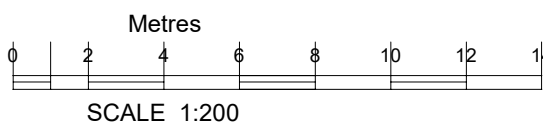

Existing Floor Plan

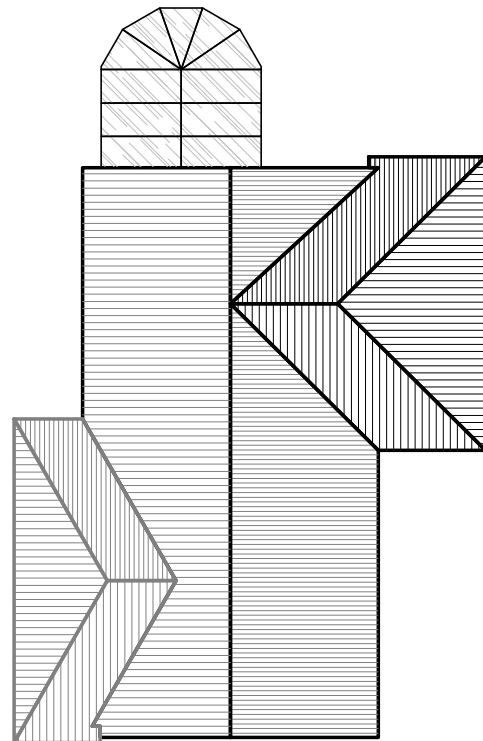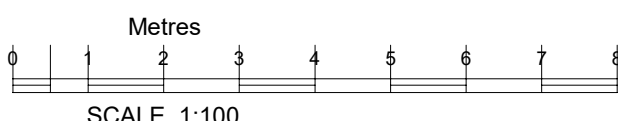

Proposed Roof Plan

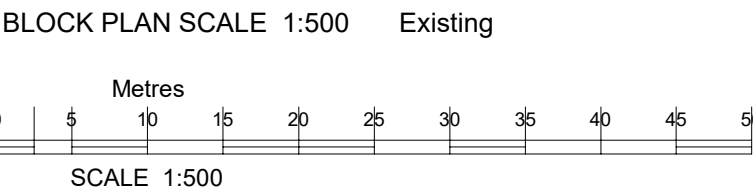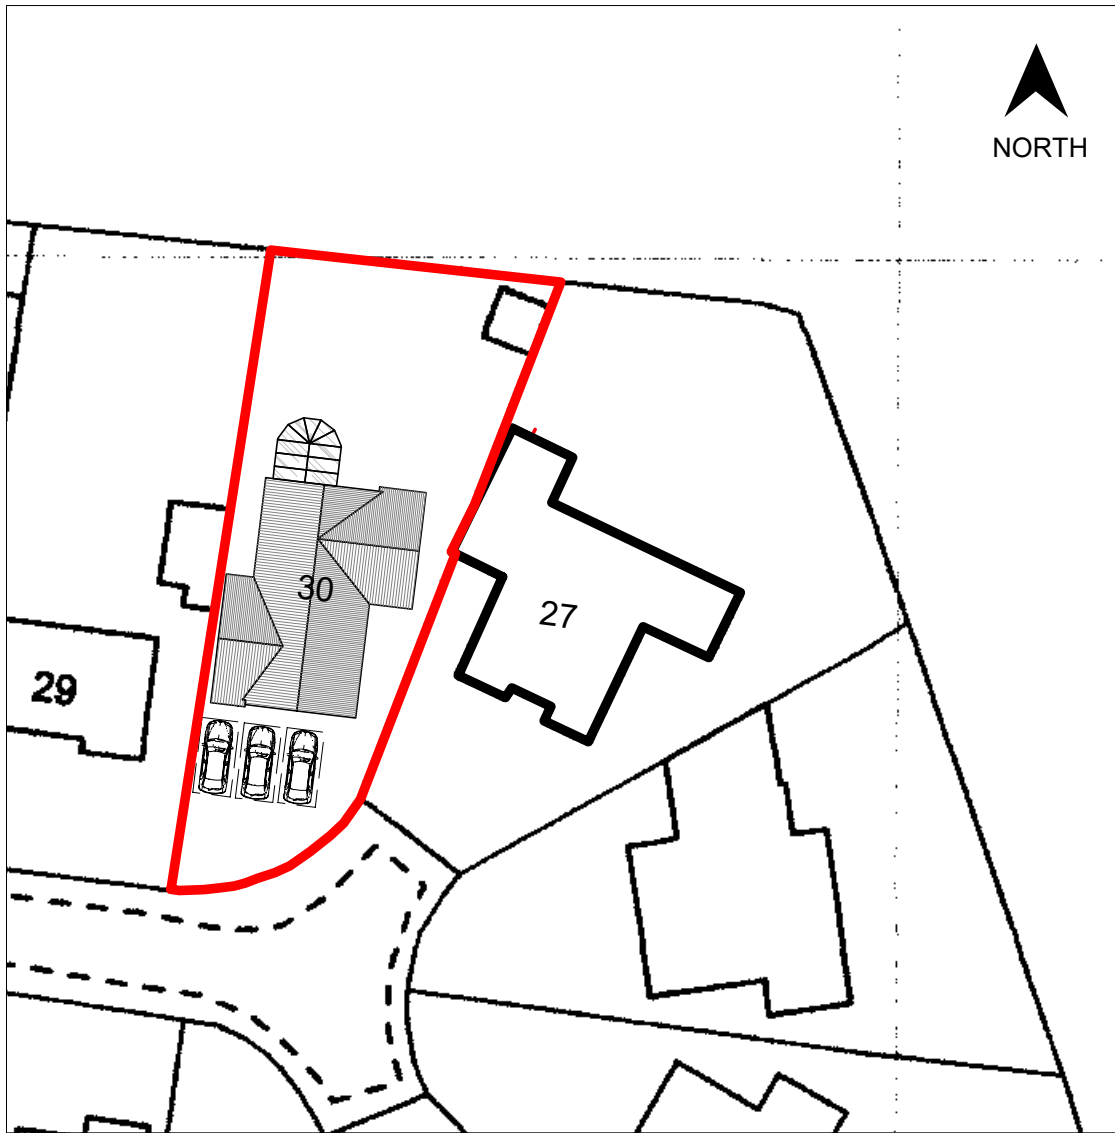 

Note
This Drawing Has Been Prepared
To Obtain Planning Consent Only.
It is not To Be Used For
Construction Purposes.

All Dimensions approximated These
Plans Can Be Scaled For Planning
Purposes Only

C Copyright
FS CONSULTANCY
Hightrees
362 Marlborough Road,
Swindon,
Wiltshire SN3 1NP
TEL. 01793 420244

CLIENT Mr & Mrs D Richardson		TITLE Proposed Single Storey Rear, Kitchen Side & Garage Side Extension 30 The Beeches, Lydiard Millicent, Swindon SN5 3LT	
SIZE A1	CAGE CODE	DWG NO 001 28/01/2026	REV 1:1
SCALE 1:1250/1:500/1:100/1:50		SHEET 1:1	