


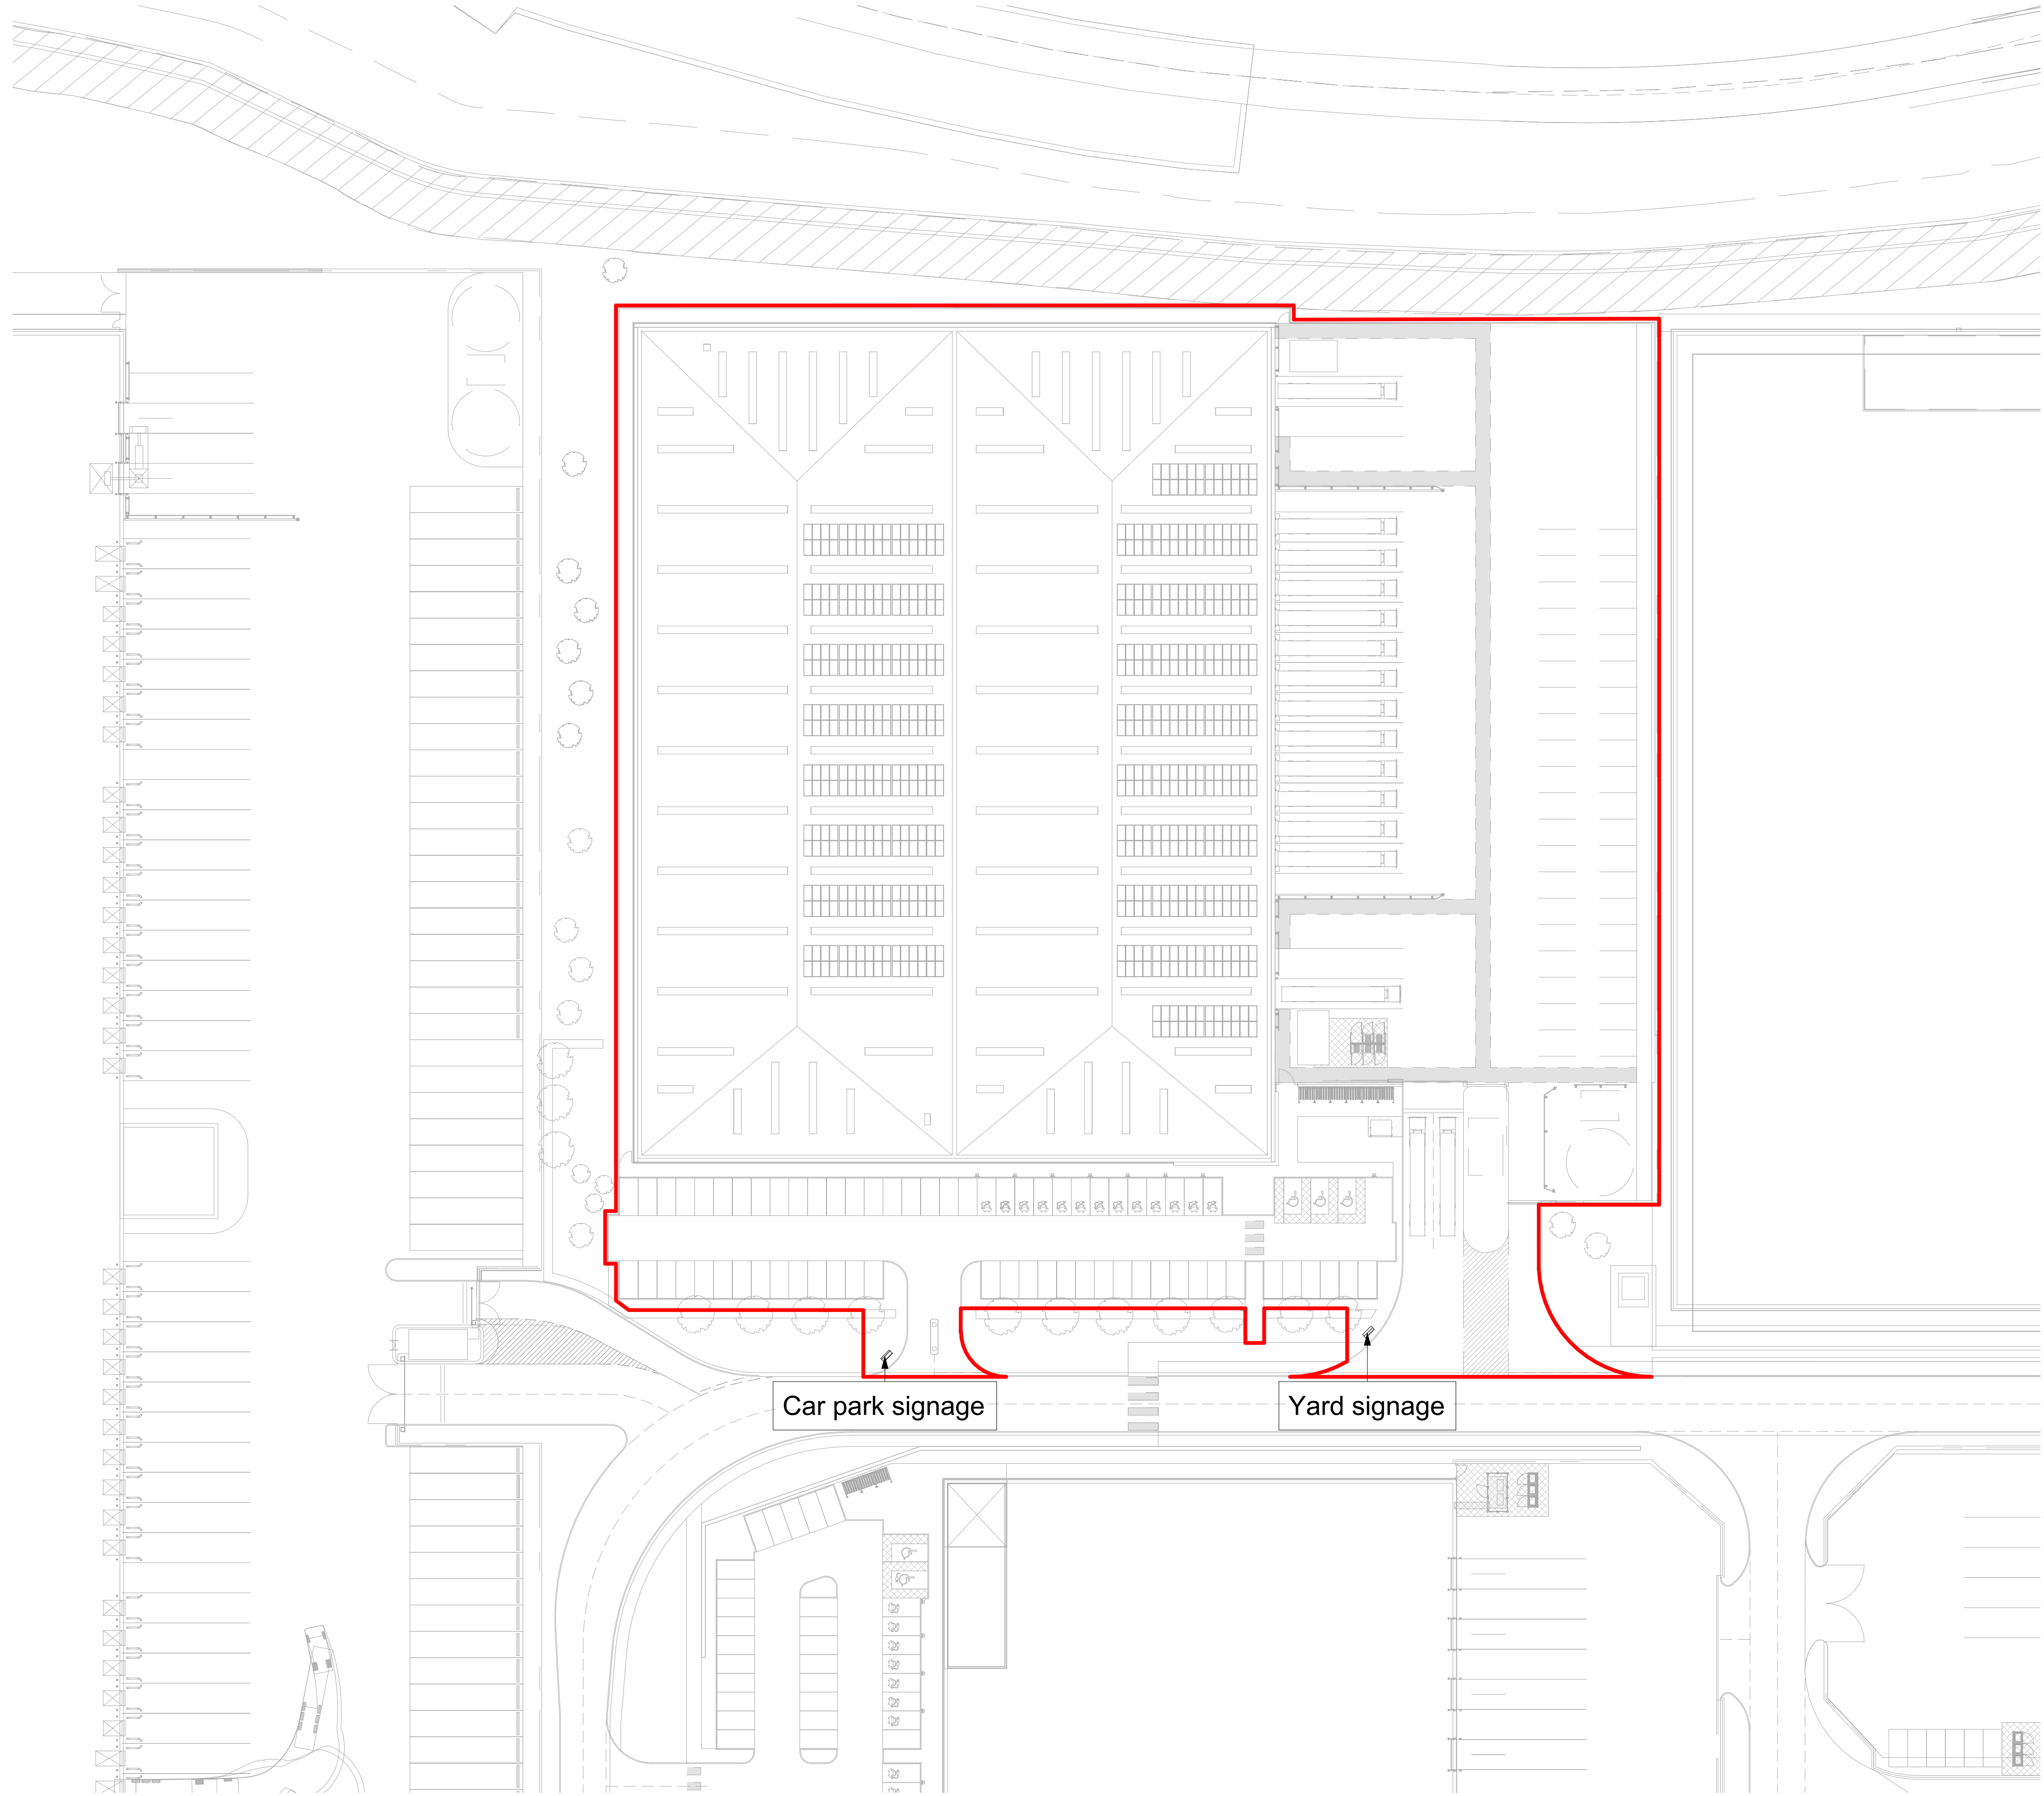

1 Site Plan
1 : 500

NOTES

Reproduced from the Ordnance Survey map with the permission of the Controller of Her Majesty's Stationery Office, © Crown Copyright.
C A Cornish Architects Licence No. AR161859
Subject to Statutory Approvals.

Rev	Description	Chk	Date.
-----	-------------	-----	-------

27 Greville Street
London EC1N 8SU

tel +44(0)20 7400 2120

enquiries@cornisharchitects.com
www.cornisharchitects.com

RIBA
Chartered Practice

cornish architects

Project Title.

UNIT 3 CHIPPENHAM

Drawing Title.

PROPOSED SITE PLAN

Drawing Status.

TOWN PLANNING



Drawn By.	Scale.	Date.	Chk'd By.
PK	1:500 @ A1	17/12/25	RP

Drawing No.	Rev.
24027 - TP - 002	

Copyright of Cornish Architects ©