

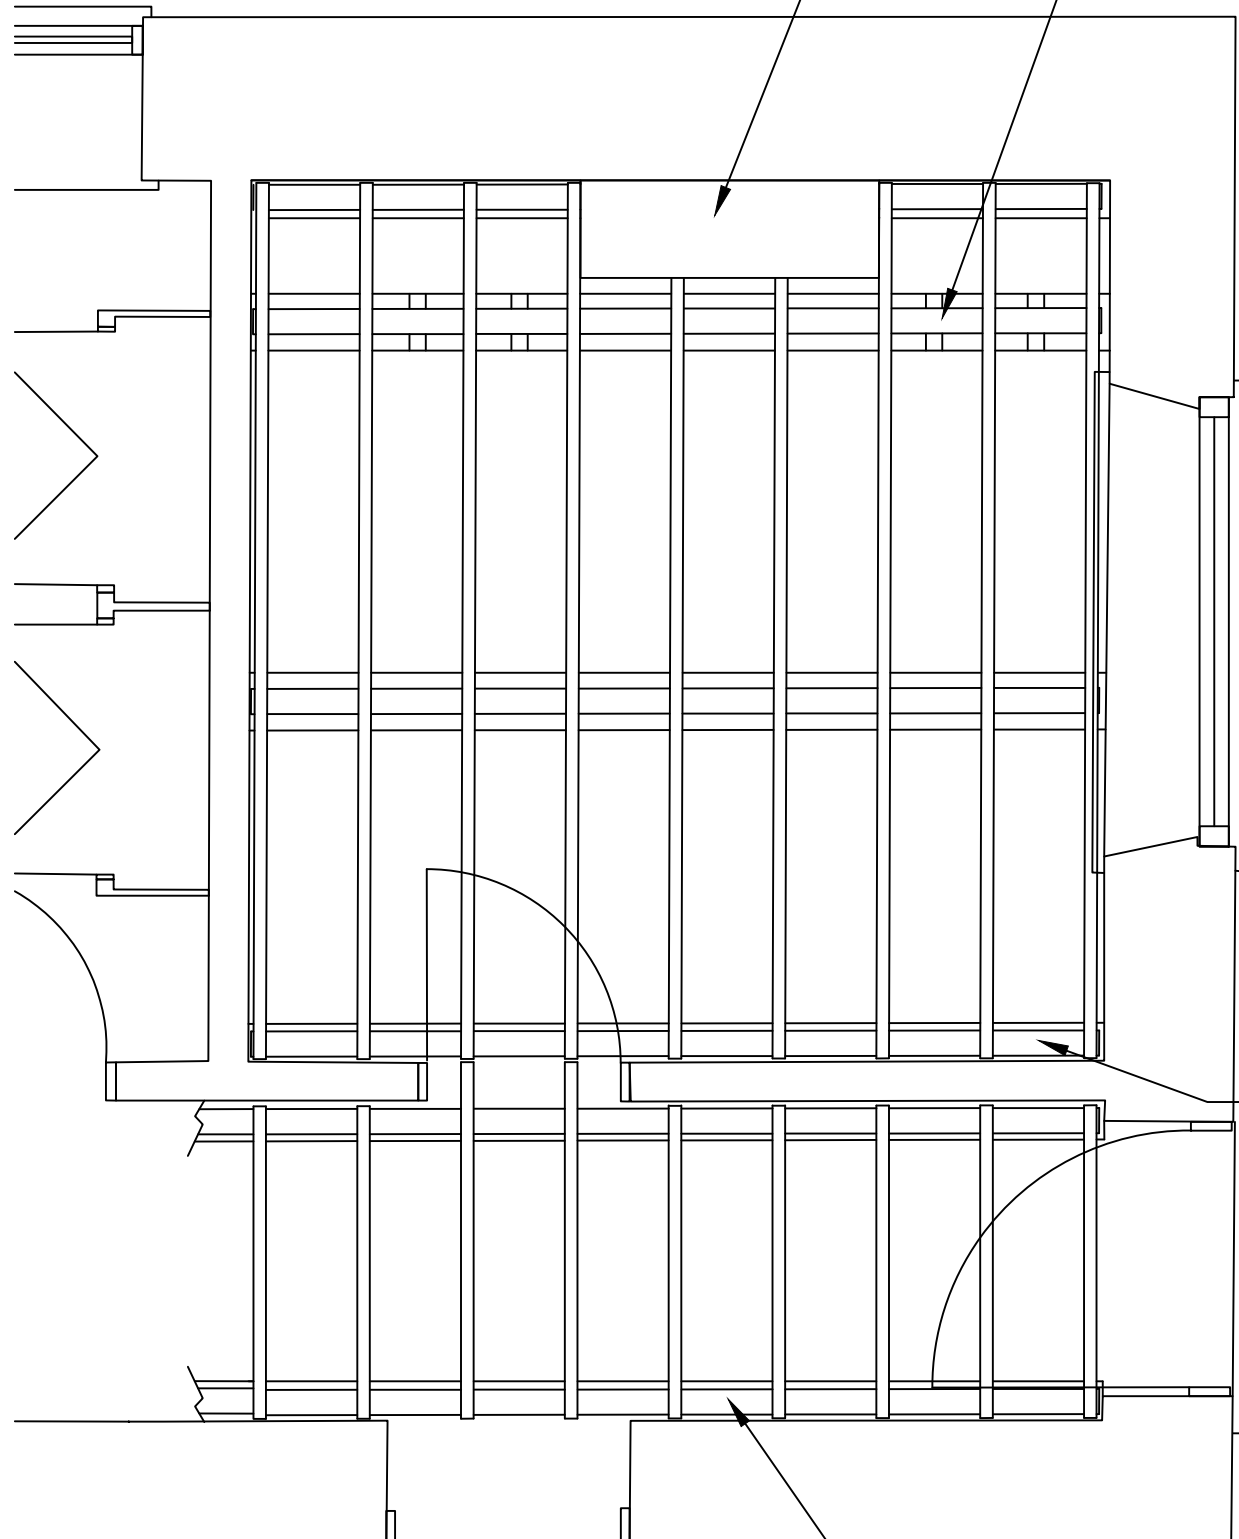


Protected By The Design
Copyright Act 1968

- sole plate decayed (removed)

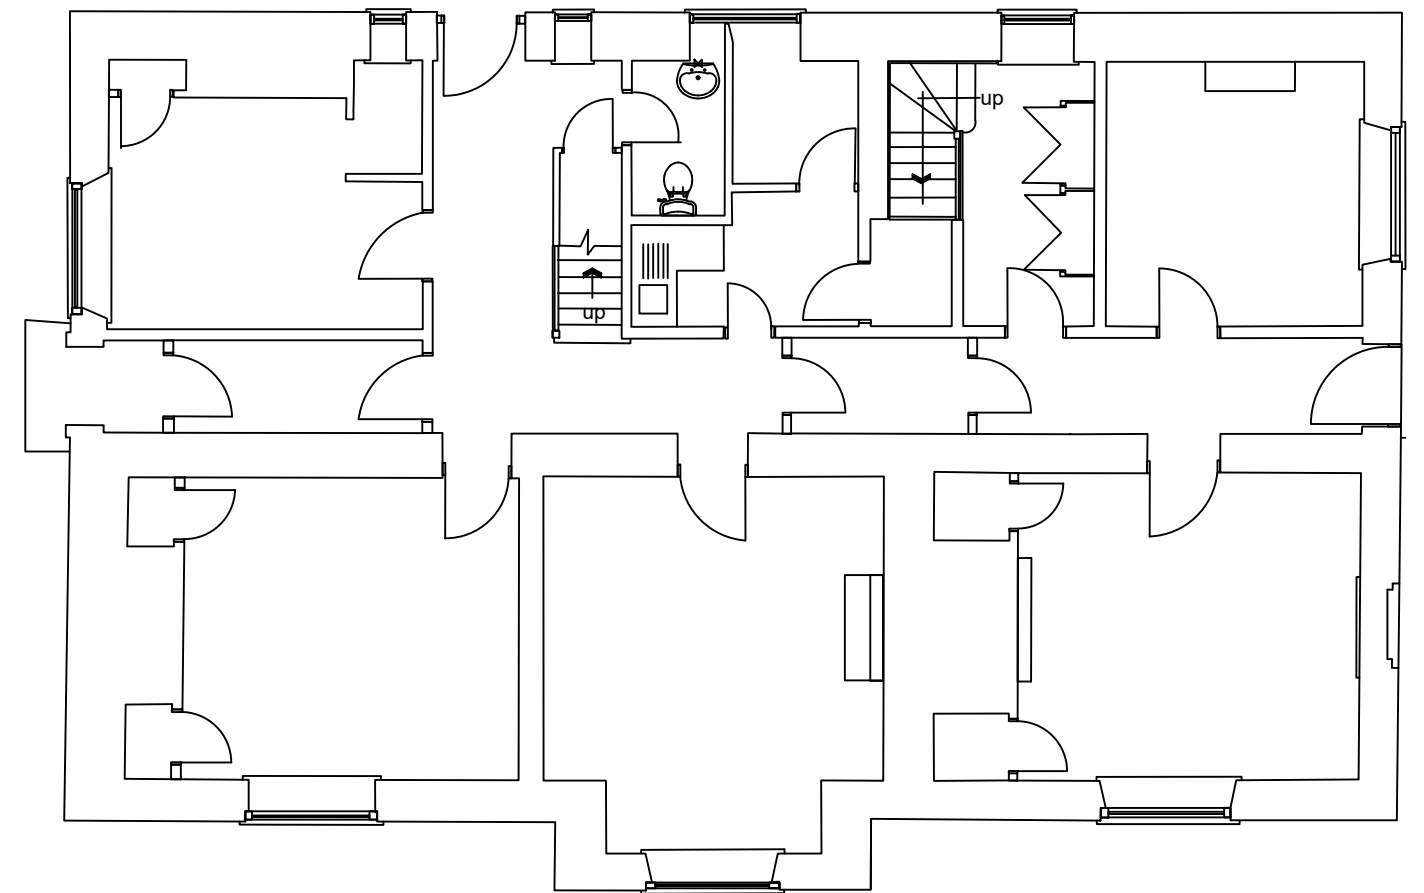

EXISTING FLOOR DETAIL 1:30

 

EXISTING GROUND FLOOR PLAN 1:100




- sole plate decayed (removed)

office floor joists
decayed (removed)

- Floor spongy - sole plate decay

- wall sole plate decayed

- hall floor joists
(not yet inspected)

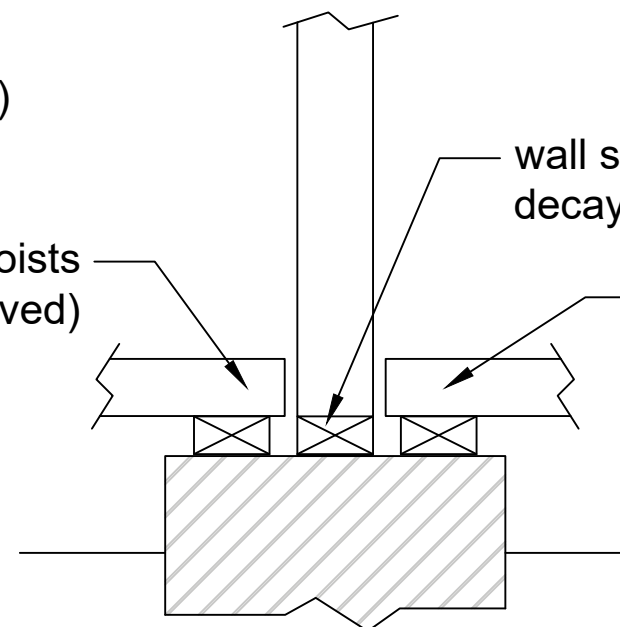

EXISTING WALL SECTION



REV.	DATE		
DATE			
30/01/2026			
ADDRESS/PROJECT			
Stourhead Estate Office Floor and Wall repairs			
DRAWING TITLE			
Existing Ground floorplan and section			
SCALE			
AS SHOWN @A3			
			
NATIONAL TRUST			
SOUTH WEST REGION			
TISBURY HUB, PLACE FARM COURTYARD, COURT STREET, TISBURY, SALISBURY, WILTSHIRE, SP3 6LW paul.bower@nationaltrust.org.uk			
JOB	DRG	REV	
ST6	02	-	