


PP-14589052 Site Plan

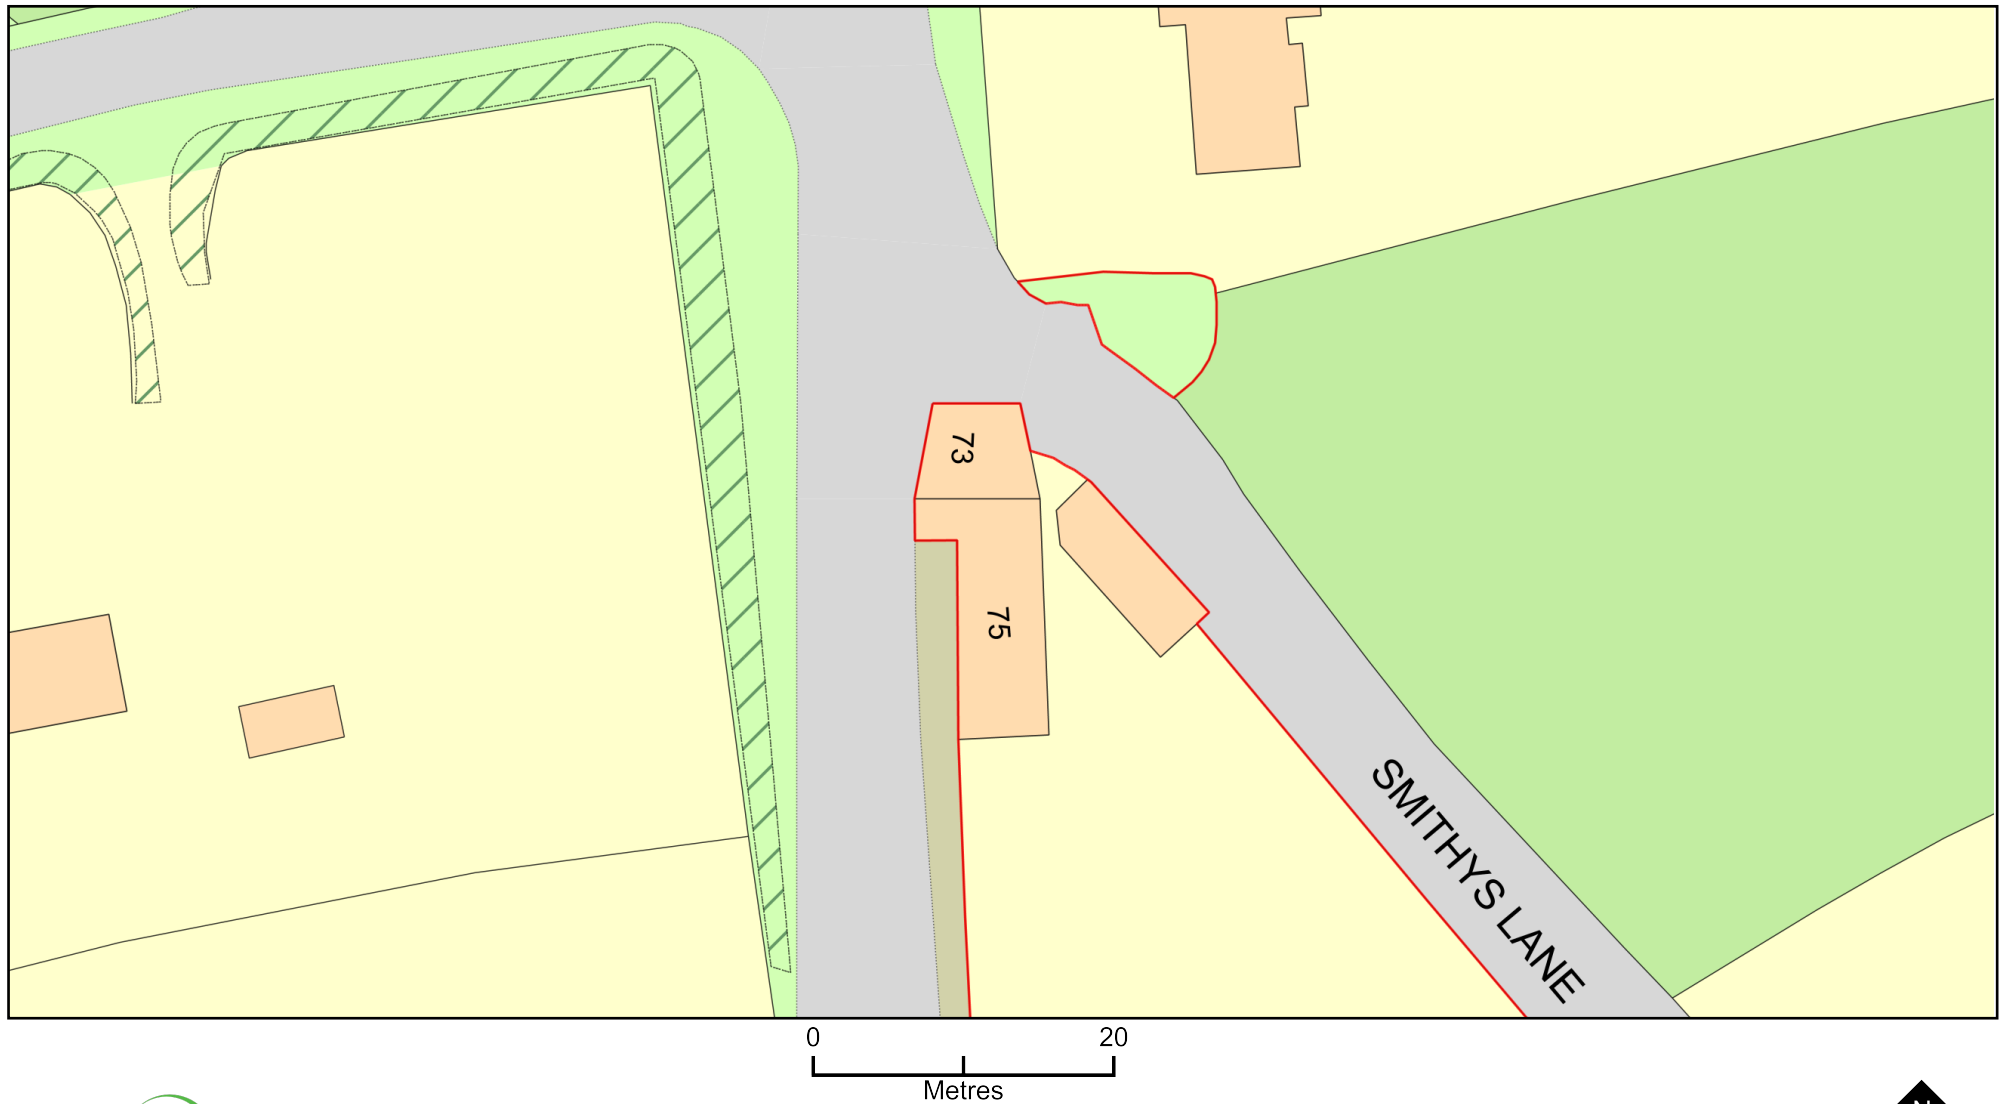

Plan Produced for: Guy Shepherd

Date Produced: 01 Feb 2026

Plan Reference Number: TQRQM26032123217246

Scale: 1:500 @ A4

© Crown copyright and database rights 2025 OS 100042766