



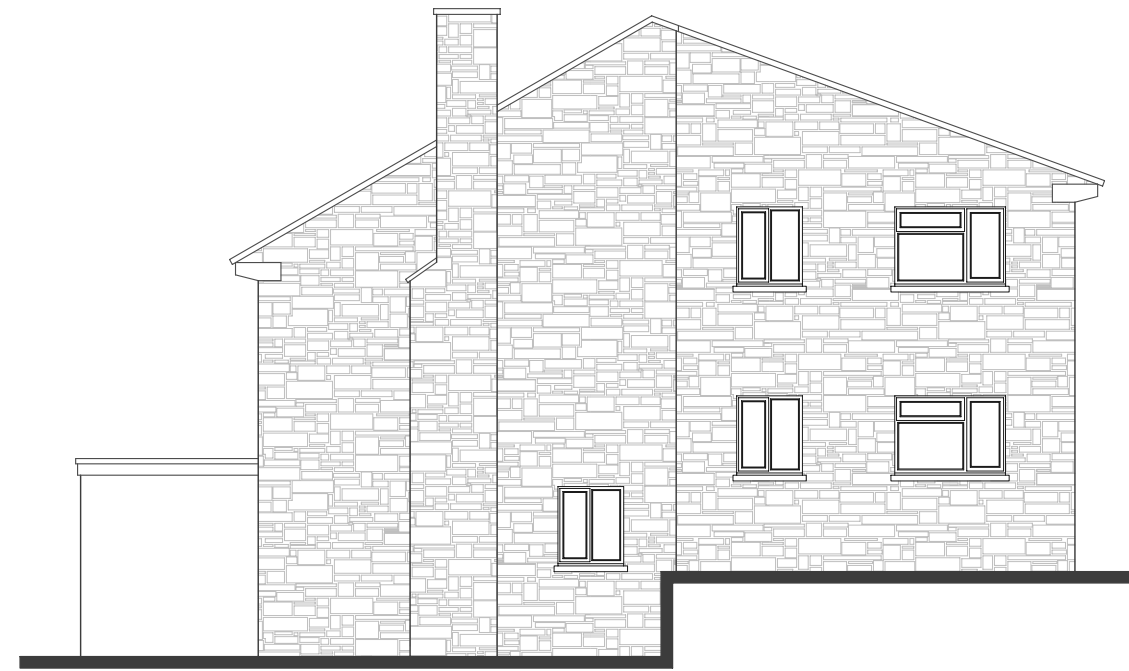

East Elevation



North Elevation

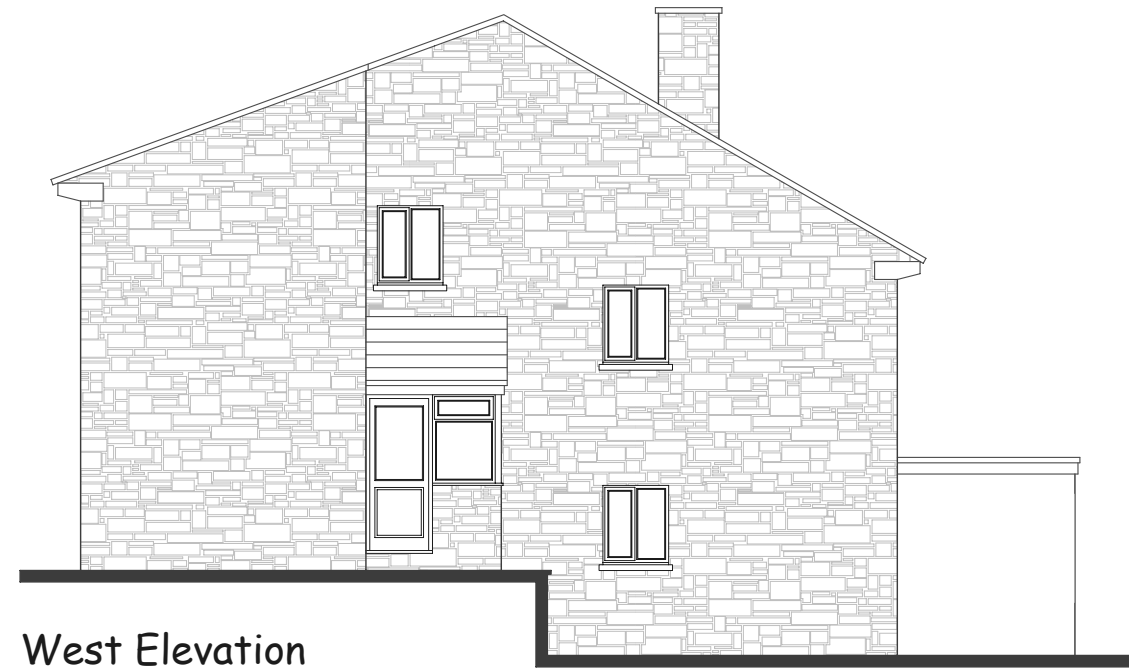


West Elevation




South Elevation

Lower Ground Floor Plan

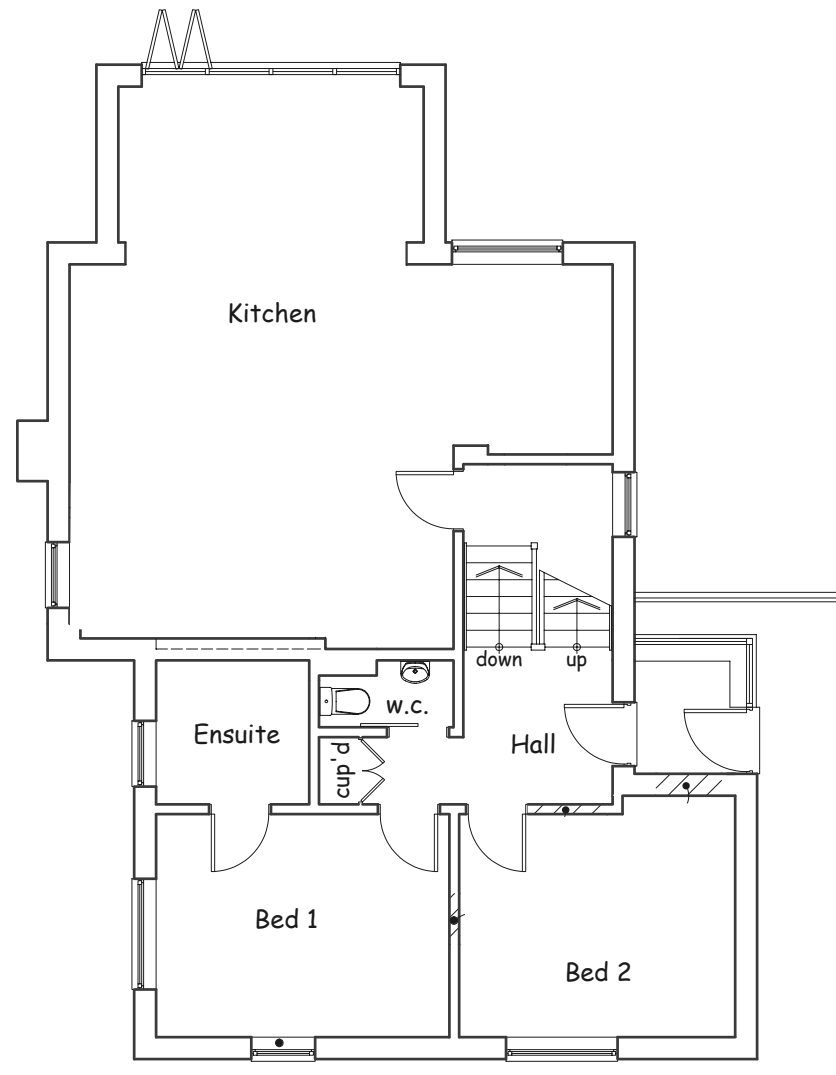

Ground Floor Plan

Lower First Floor Plan


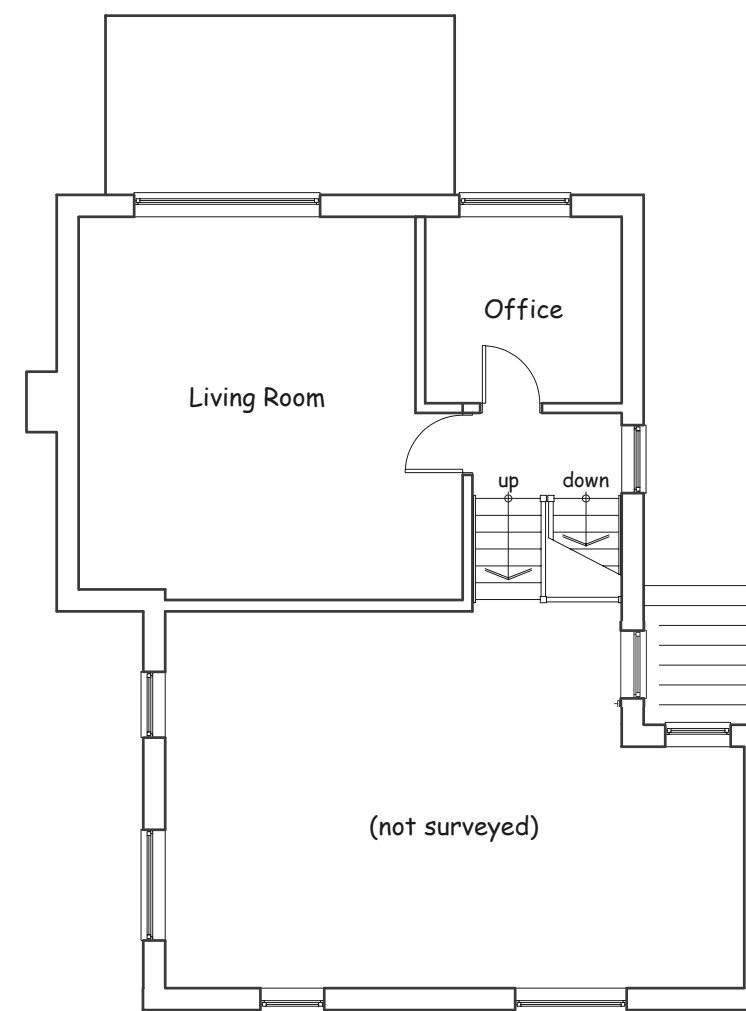


Upper First Floor Plan




© Crown copyright 2025 Ordnance Survey 100053143

Location Plan Scale 1:1250

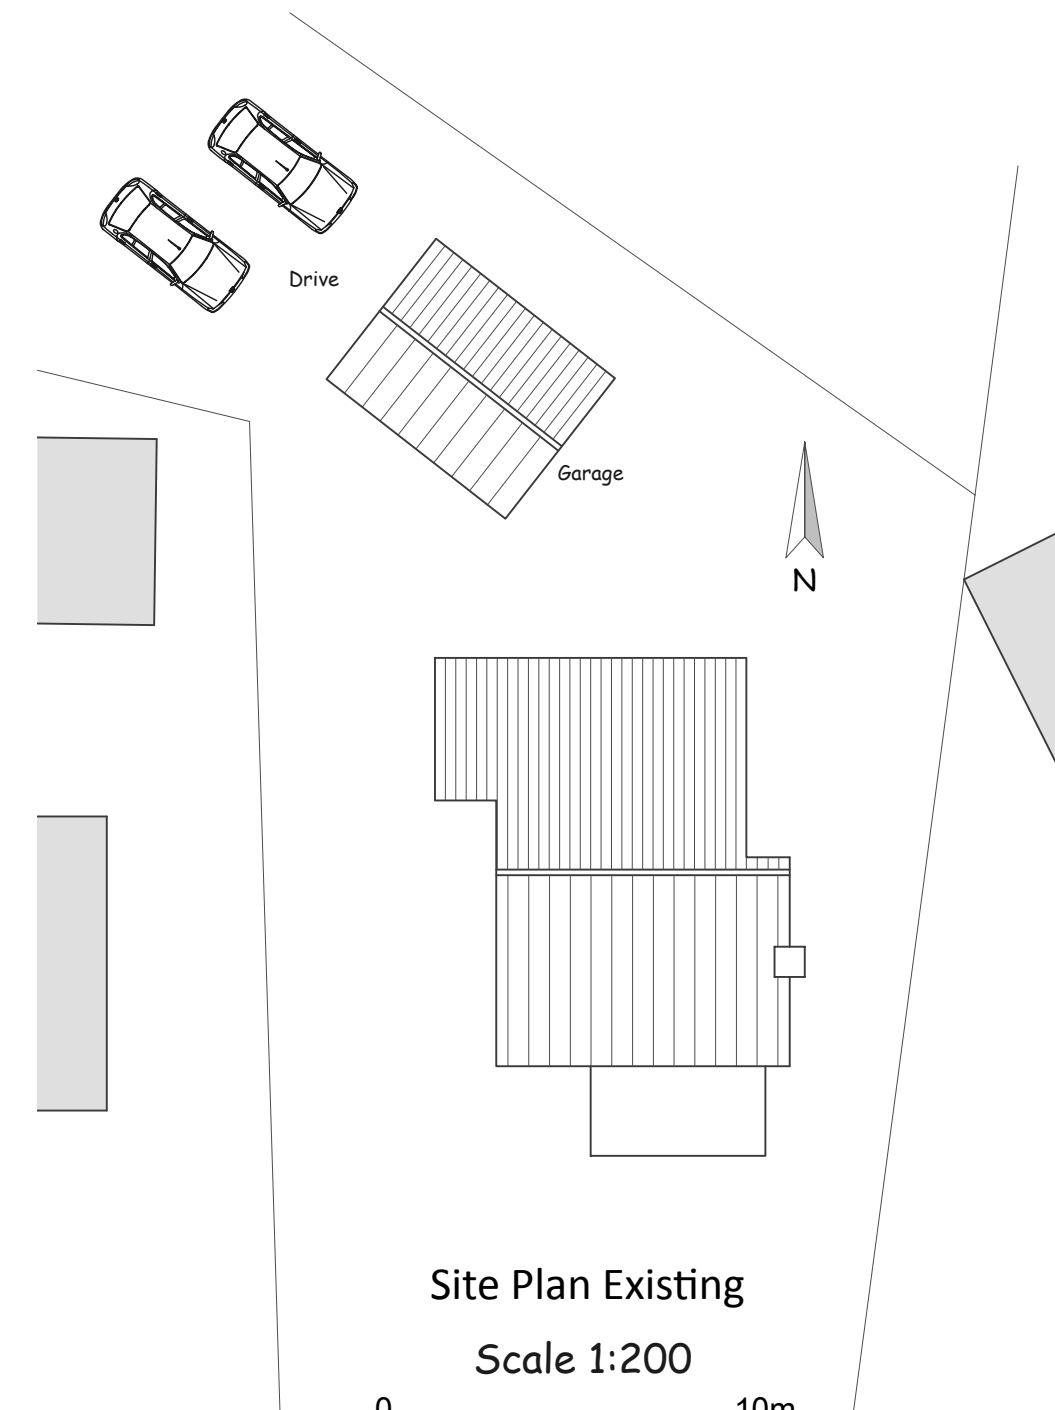 

Site Plan Existing

Scale 1:200

 

Note: Proposed site plan is as per existing

Existing Plans

24 Meadowfield,
Bradford-on-Avon
Wiltshire, BA15 1PL.

For:

Mr & Mrs M Thomas.

Drawing:

As Existing

1:100, 1:200, 1:1250 @ A2.

Date:

April 2025.

Drawing Number:

24MF - P - 02.

DPO DESIGN

D Peter Oughtibridge

DPODESIGN.CO.UK

p.oughtibridge@btinternet.com

07748801306