




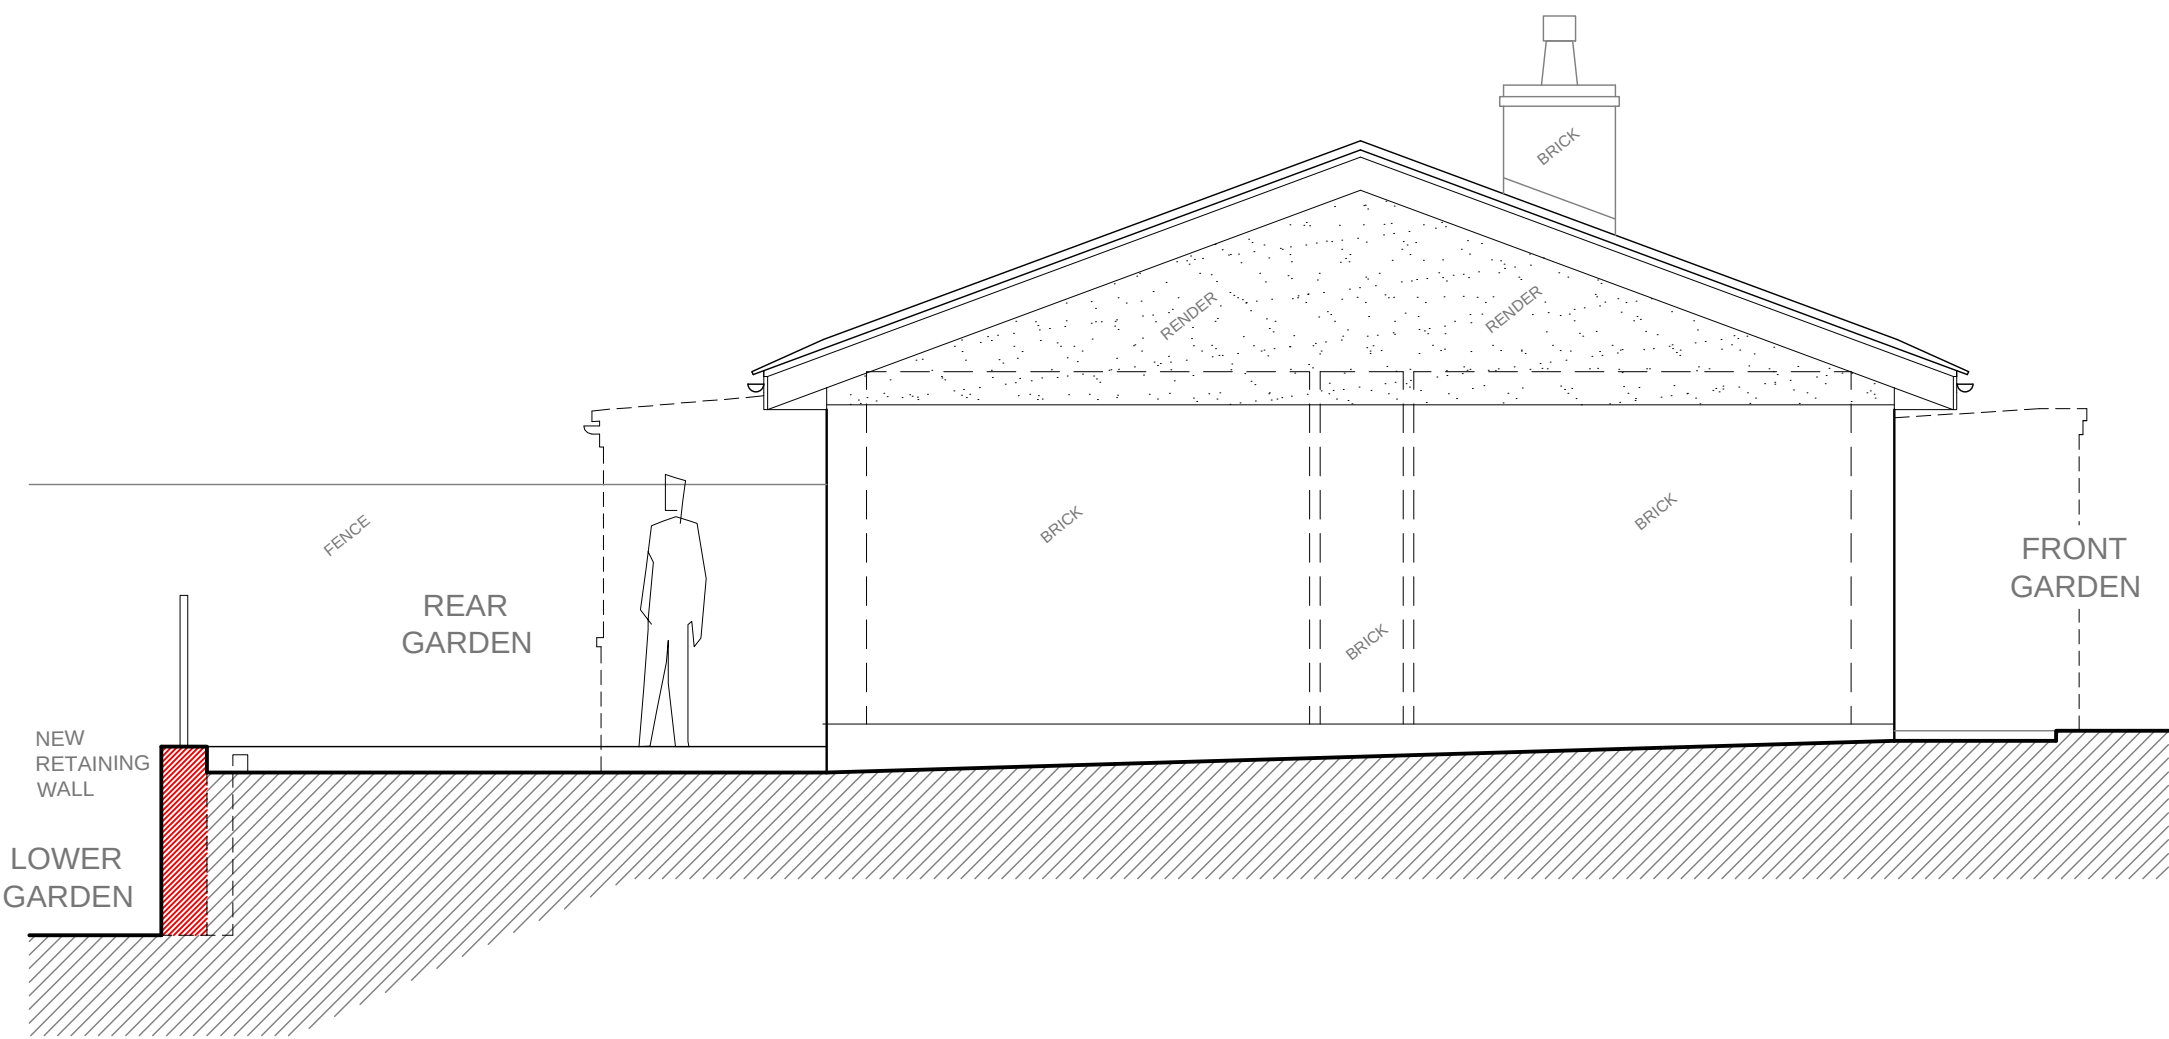


WEST (SIDE) ELEVATION - AS PROPOSED - SCALE 1:50

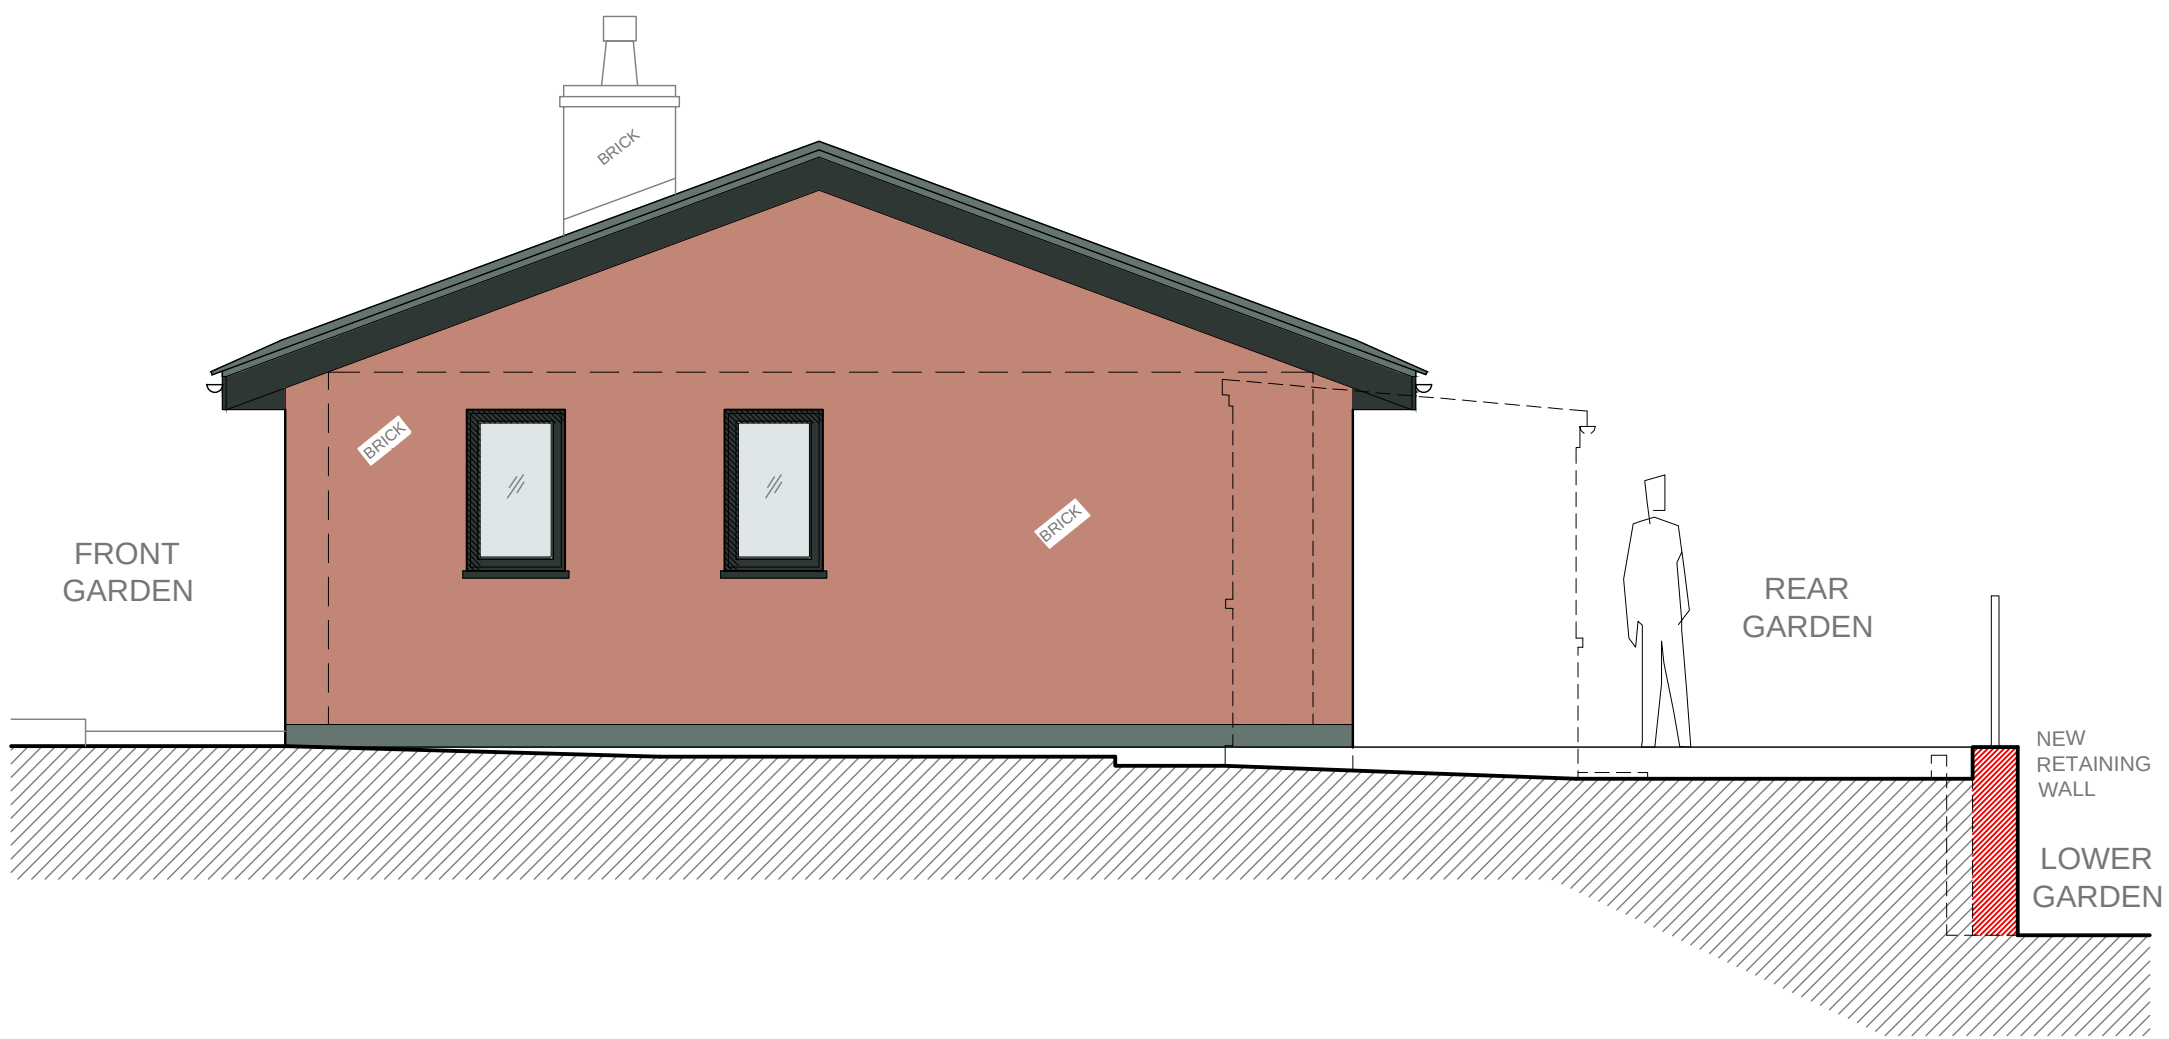

EAST (SIDE) ELEVATION - AS PROPOSED - SCALE 1:50

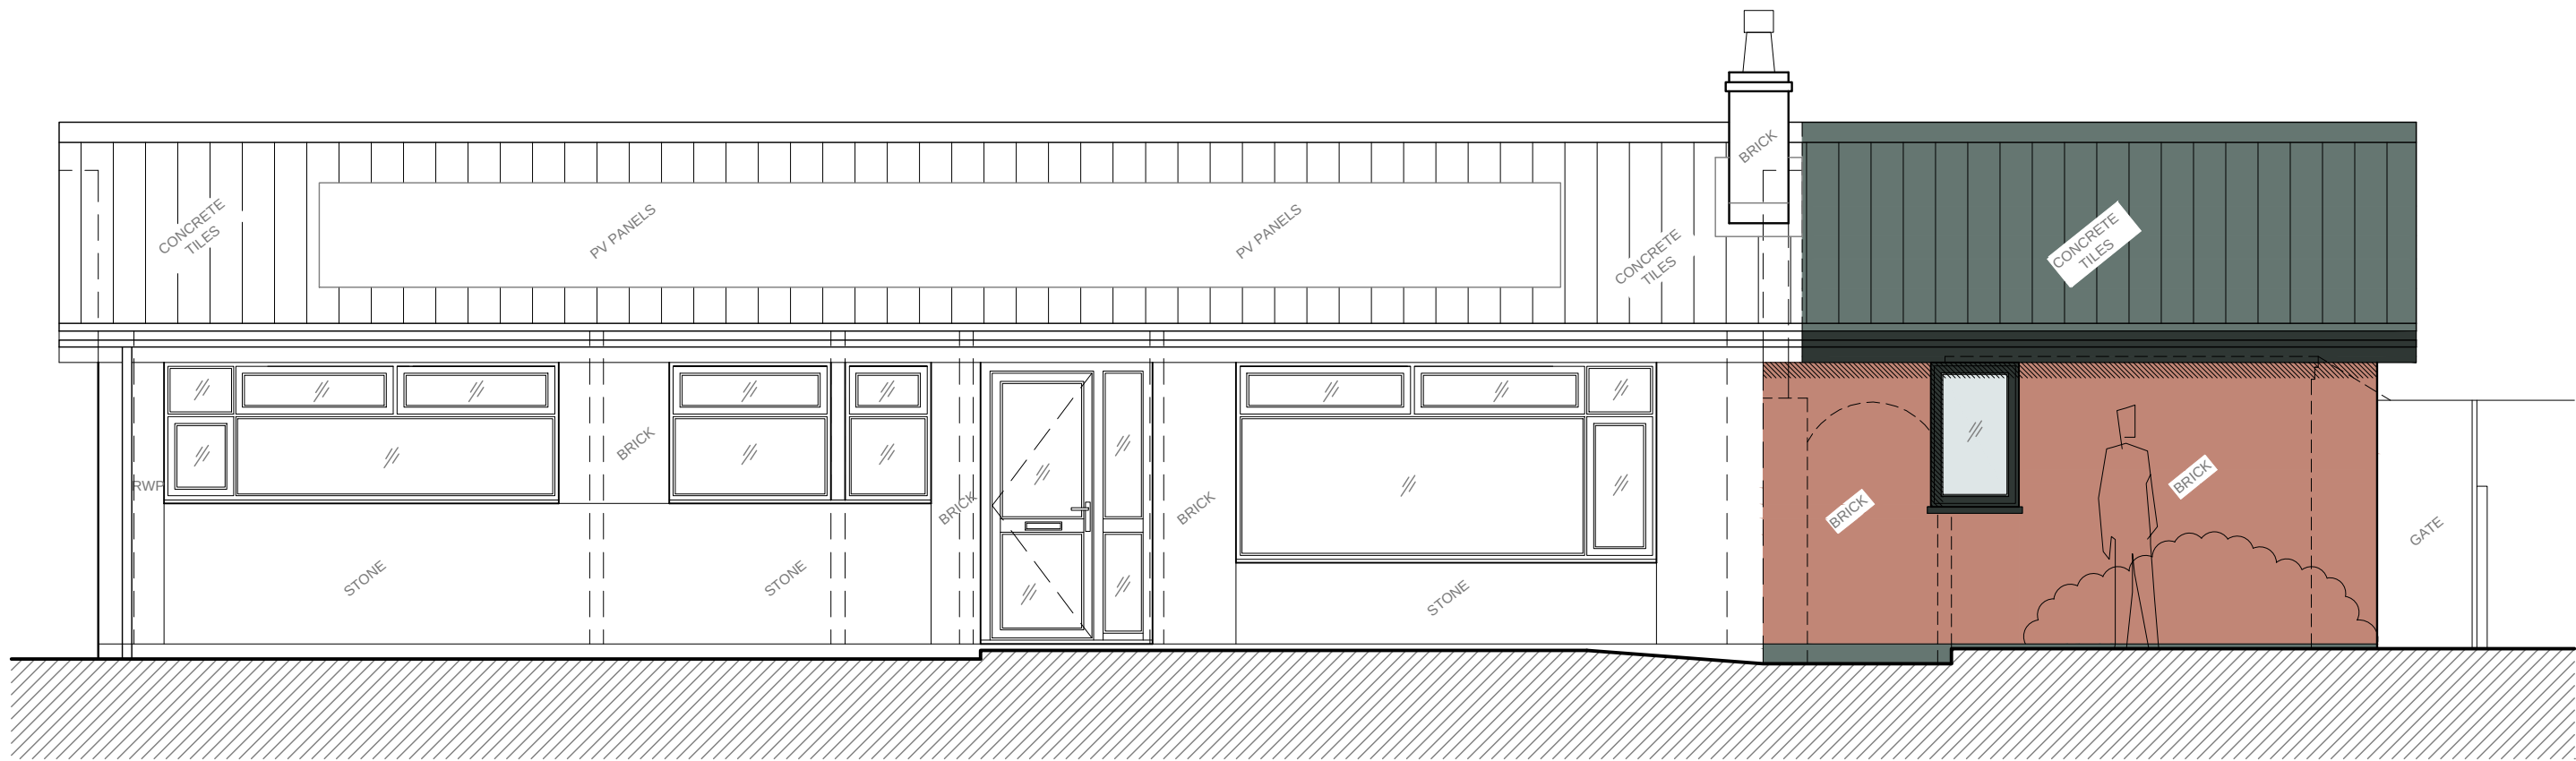

SOUTH ELEVATION (FRONT) - AS PROPOSED - SCALE 1:50

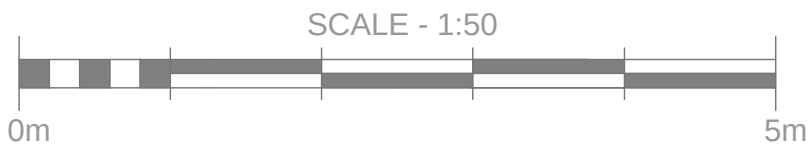

NORTH ELEVATION (REAR) - AS PROPOSED - SCALE 1:50

A		
DATE	JANUARY 2026	
PROJECT	21 BROADWAY WARMINSTER	
DESCRIPTION	ELEVATIONS AS PROPOSED	
SCALE	1/50 @ A1	
REF.	DWG	REV.
2025	11	-