




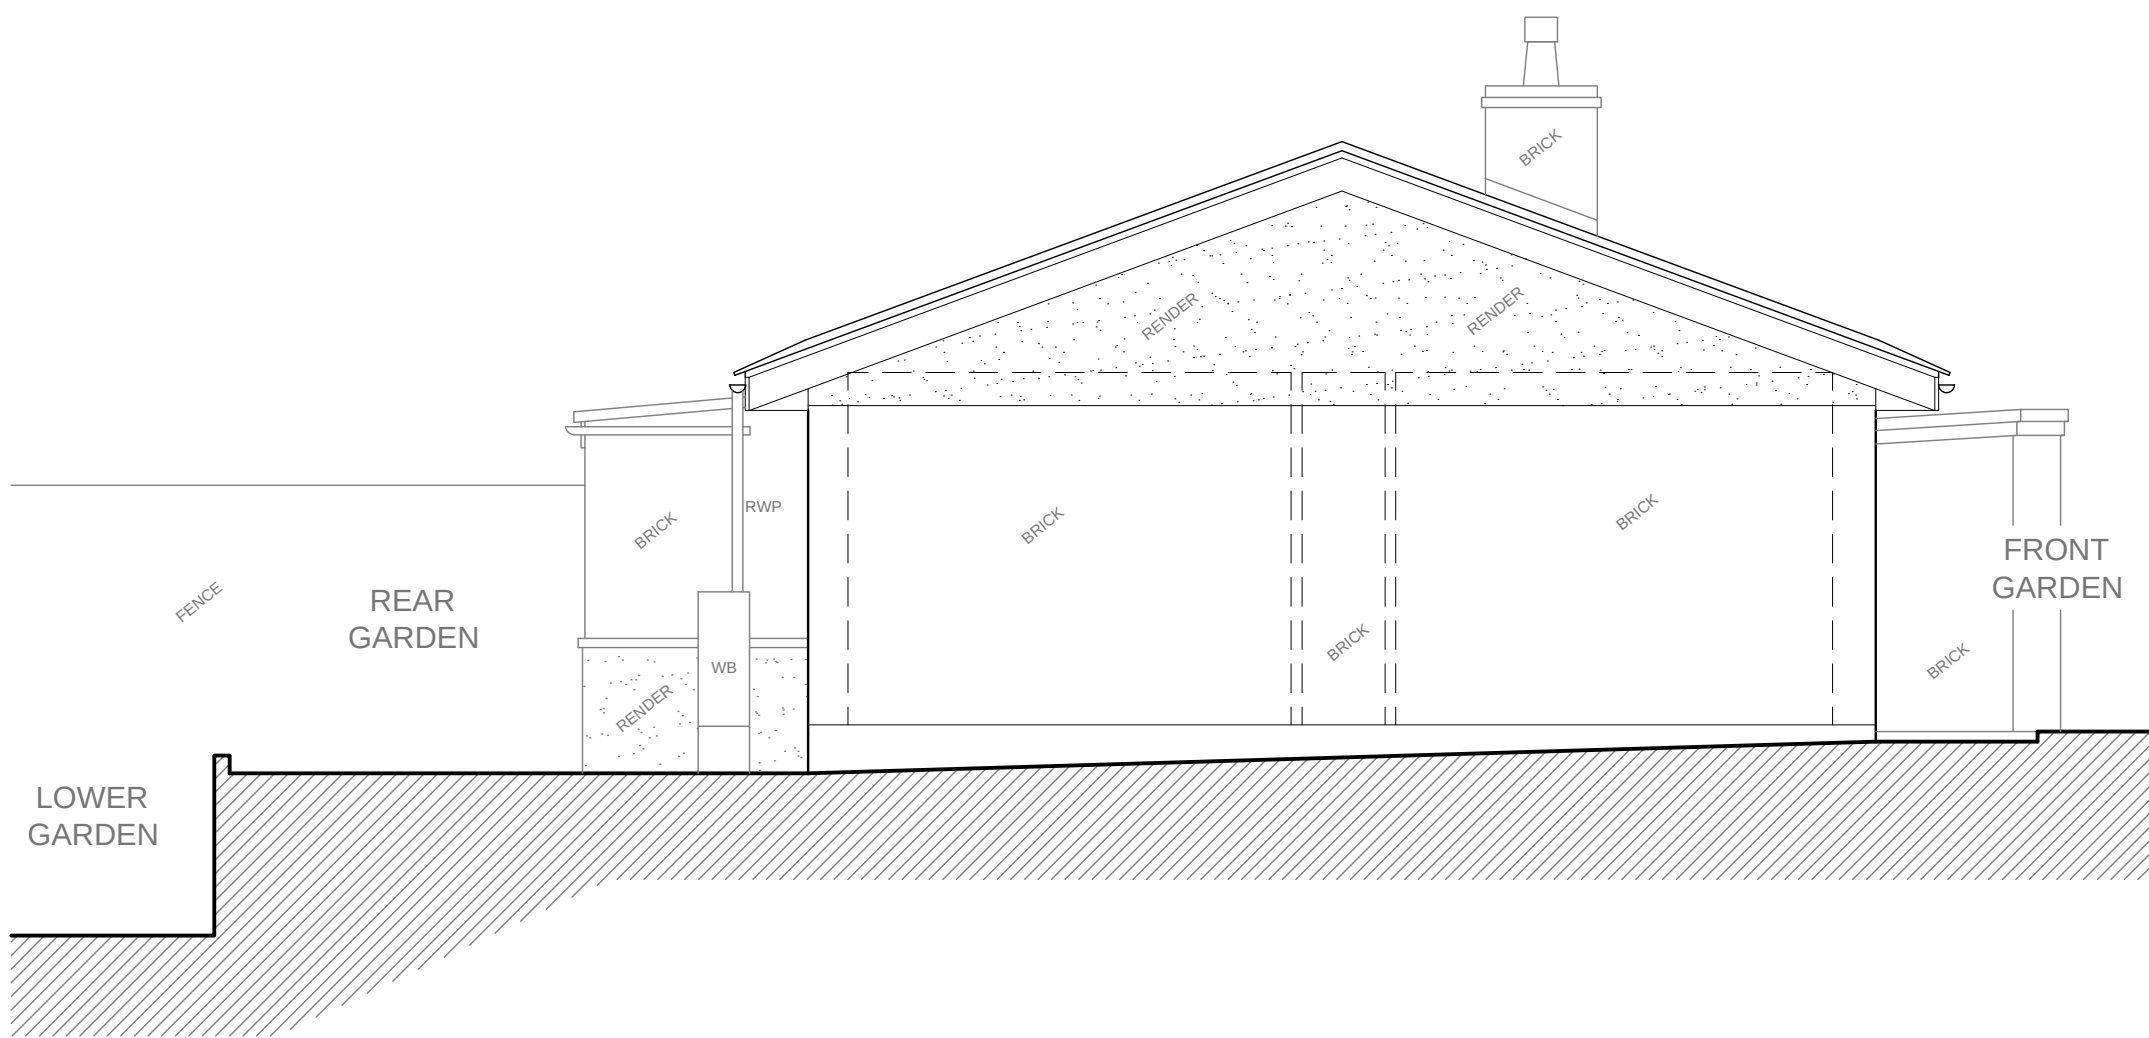



WEST (SIDE) ELEVATION - AS EXISTING - SCALE 1:50

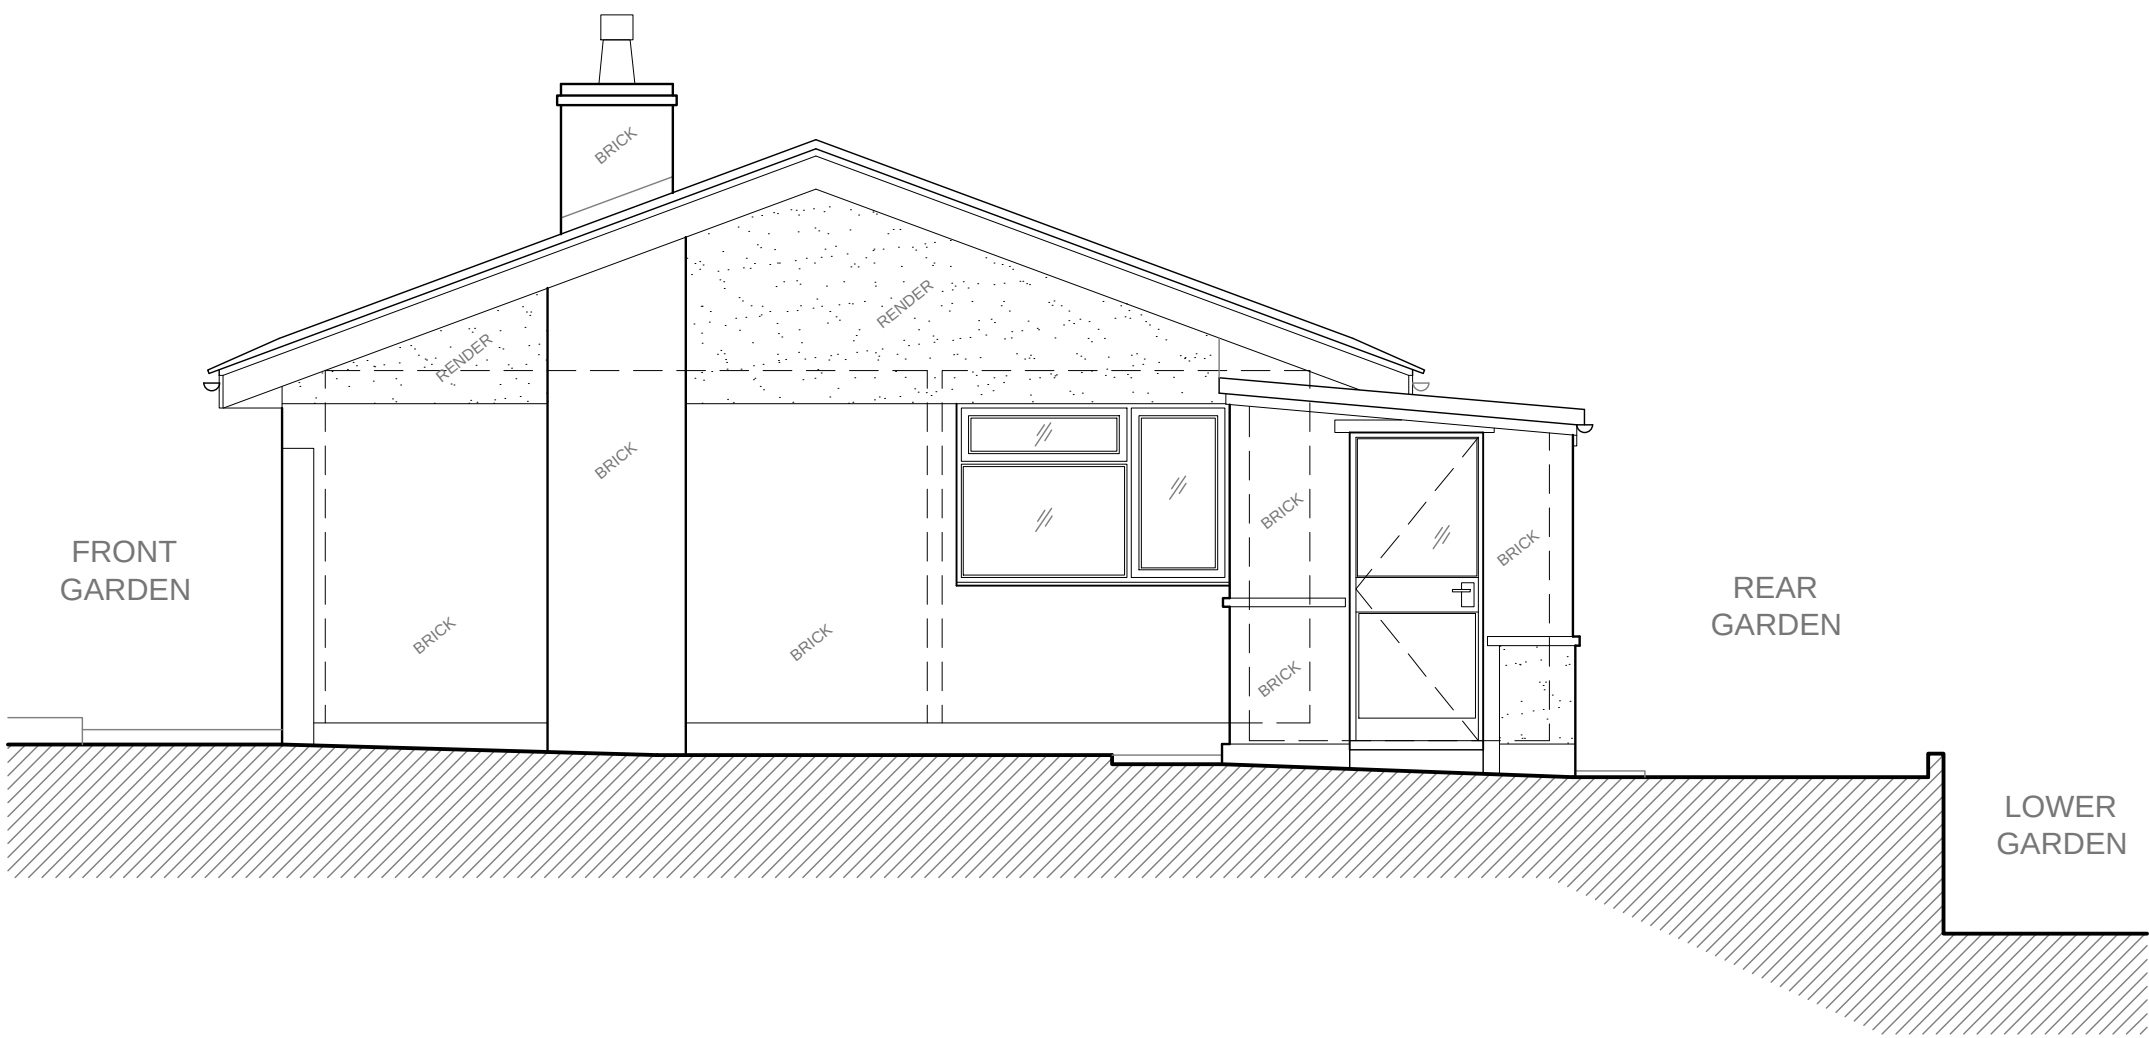

EAST (SIDE) ELEVATION - AS EXISTING - SCALE 1:50

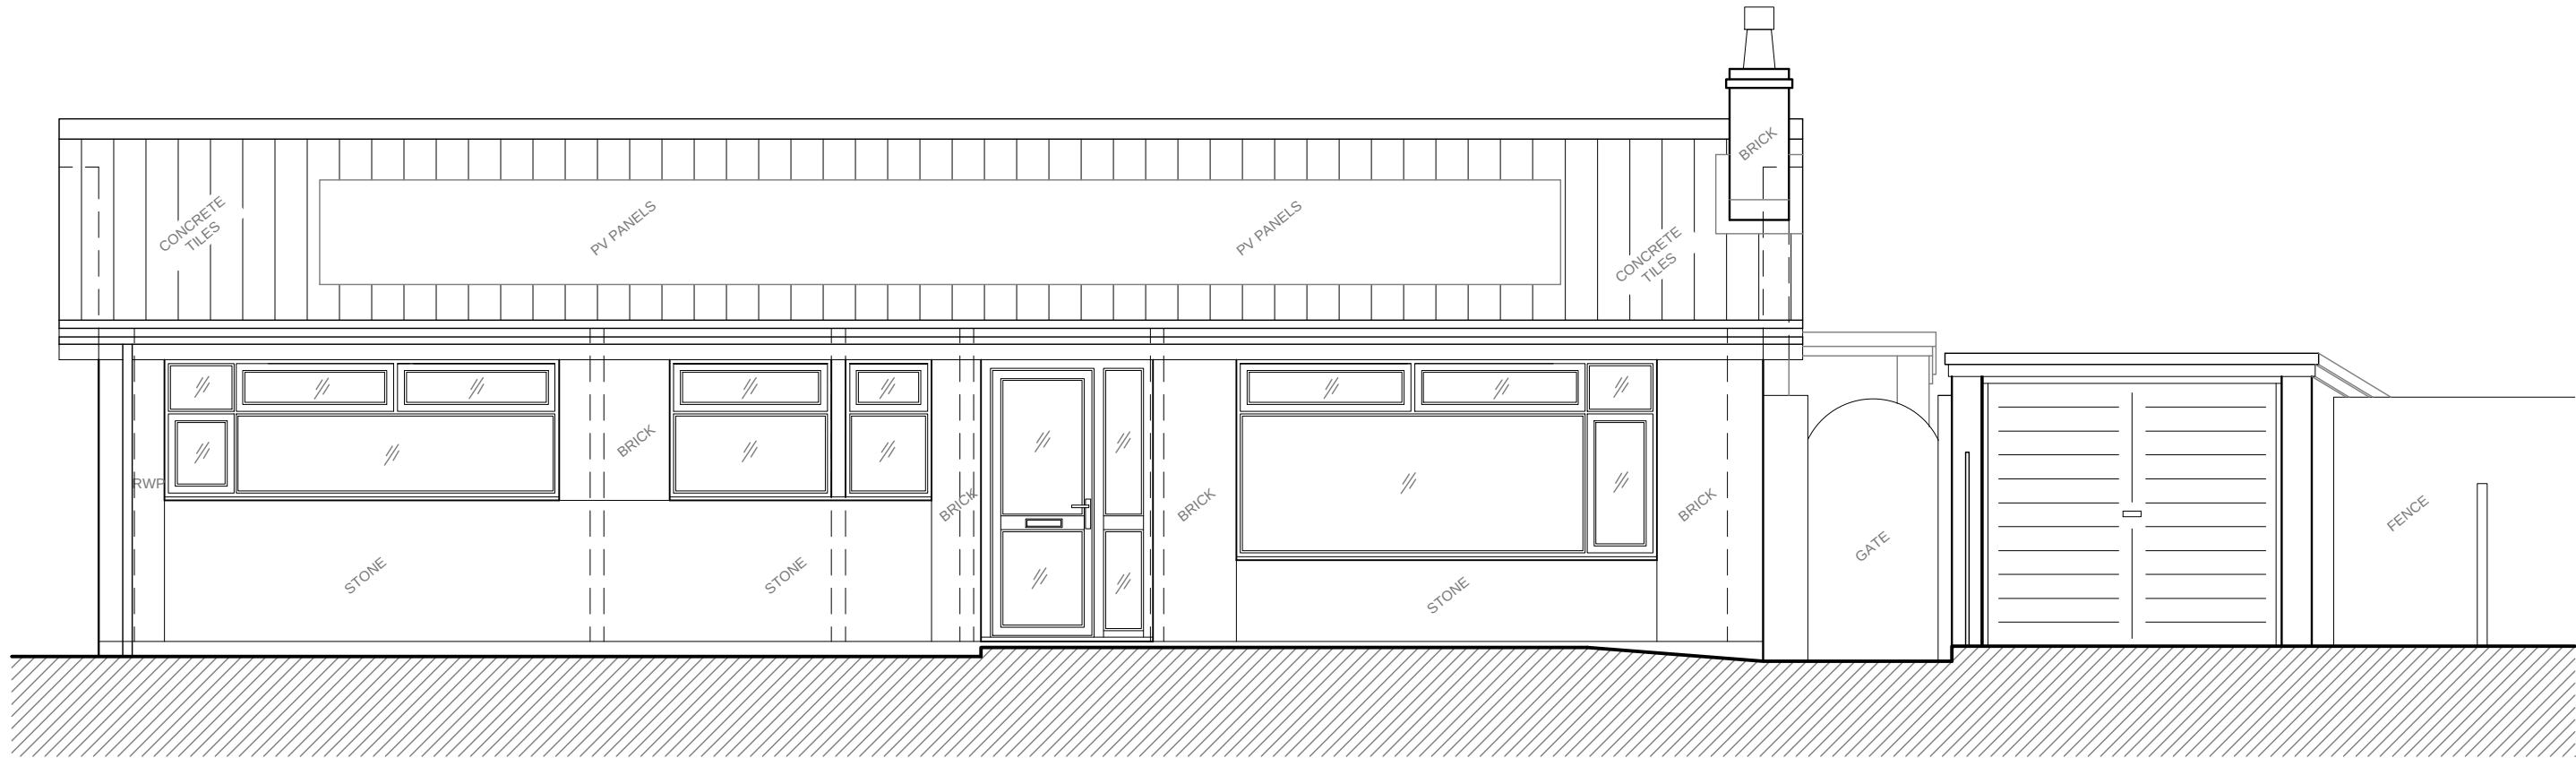

SOUTH ELEVATION (FRONT) - AS EXISTING - SCALE 1:50

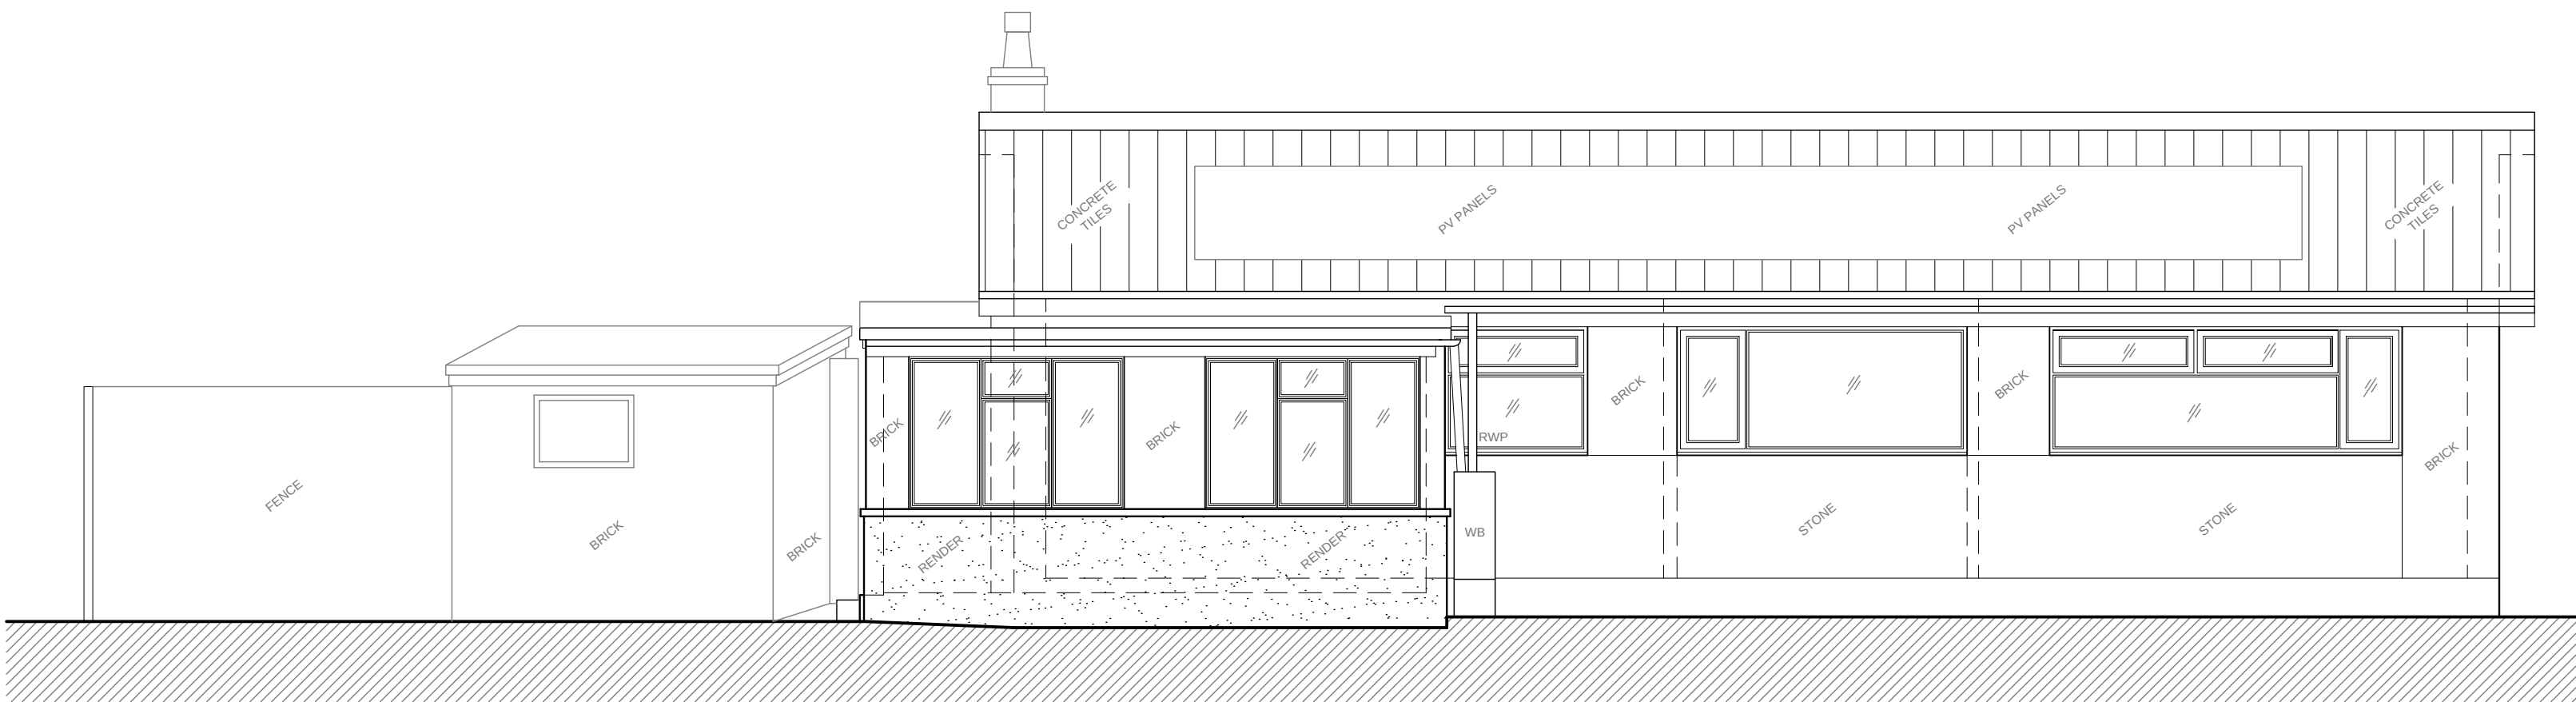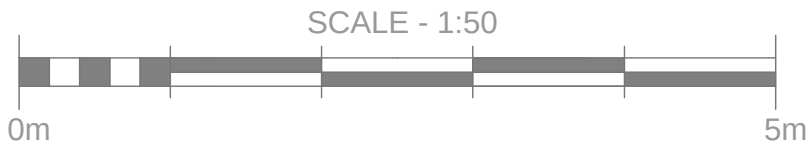

NORTH ELEVATION (REAR) - AS EXISTING - SCALE 1:50

A		
DATE	NOVEMBER 2025	
PROJECT	21 BROADWAY WARMINSTER	
DESCRIPTION	ELEVATIONS AS EXISTING	
SCALE	1/50 @ A1	
REF.	DWG	REV.
2025	03	-